


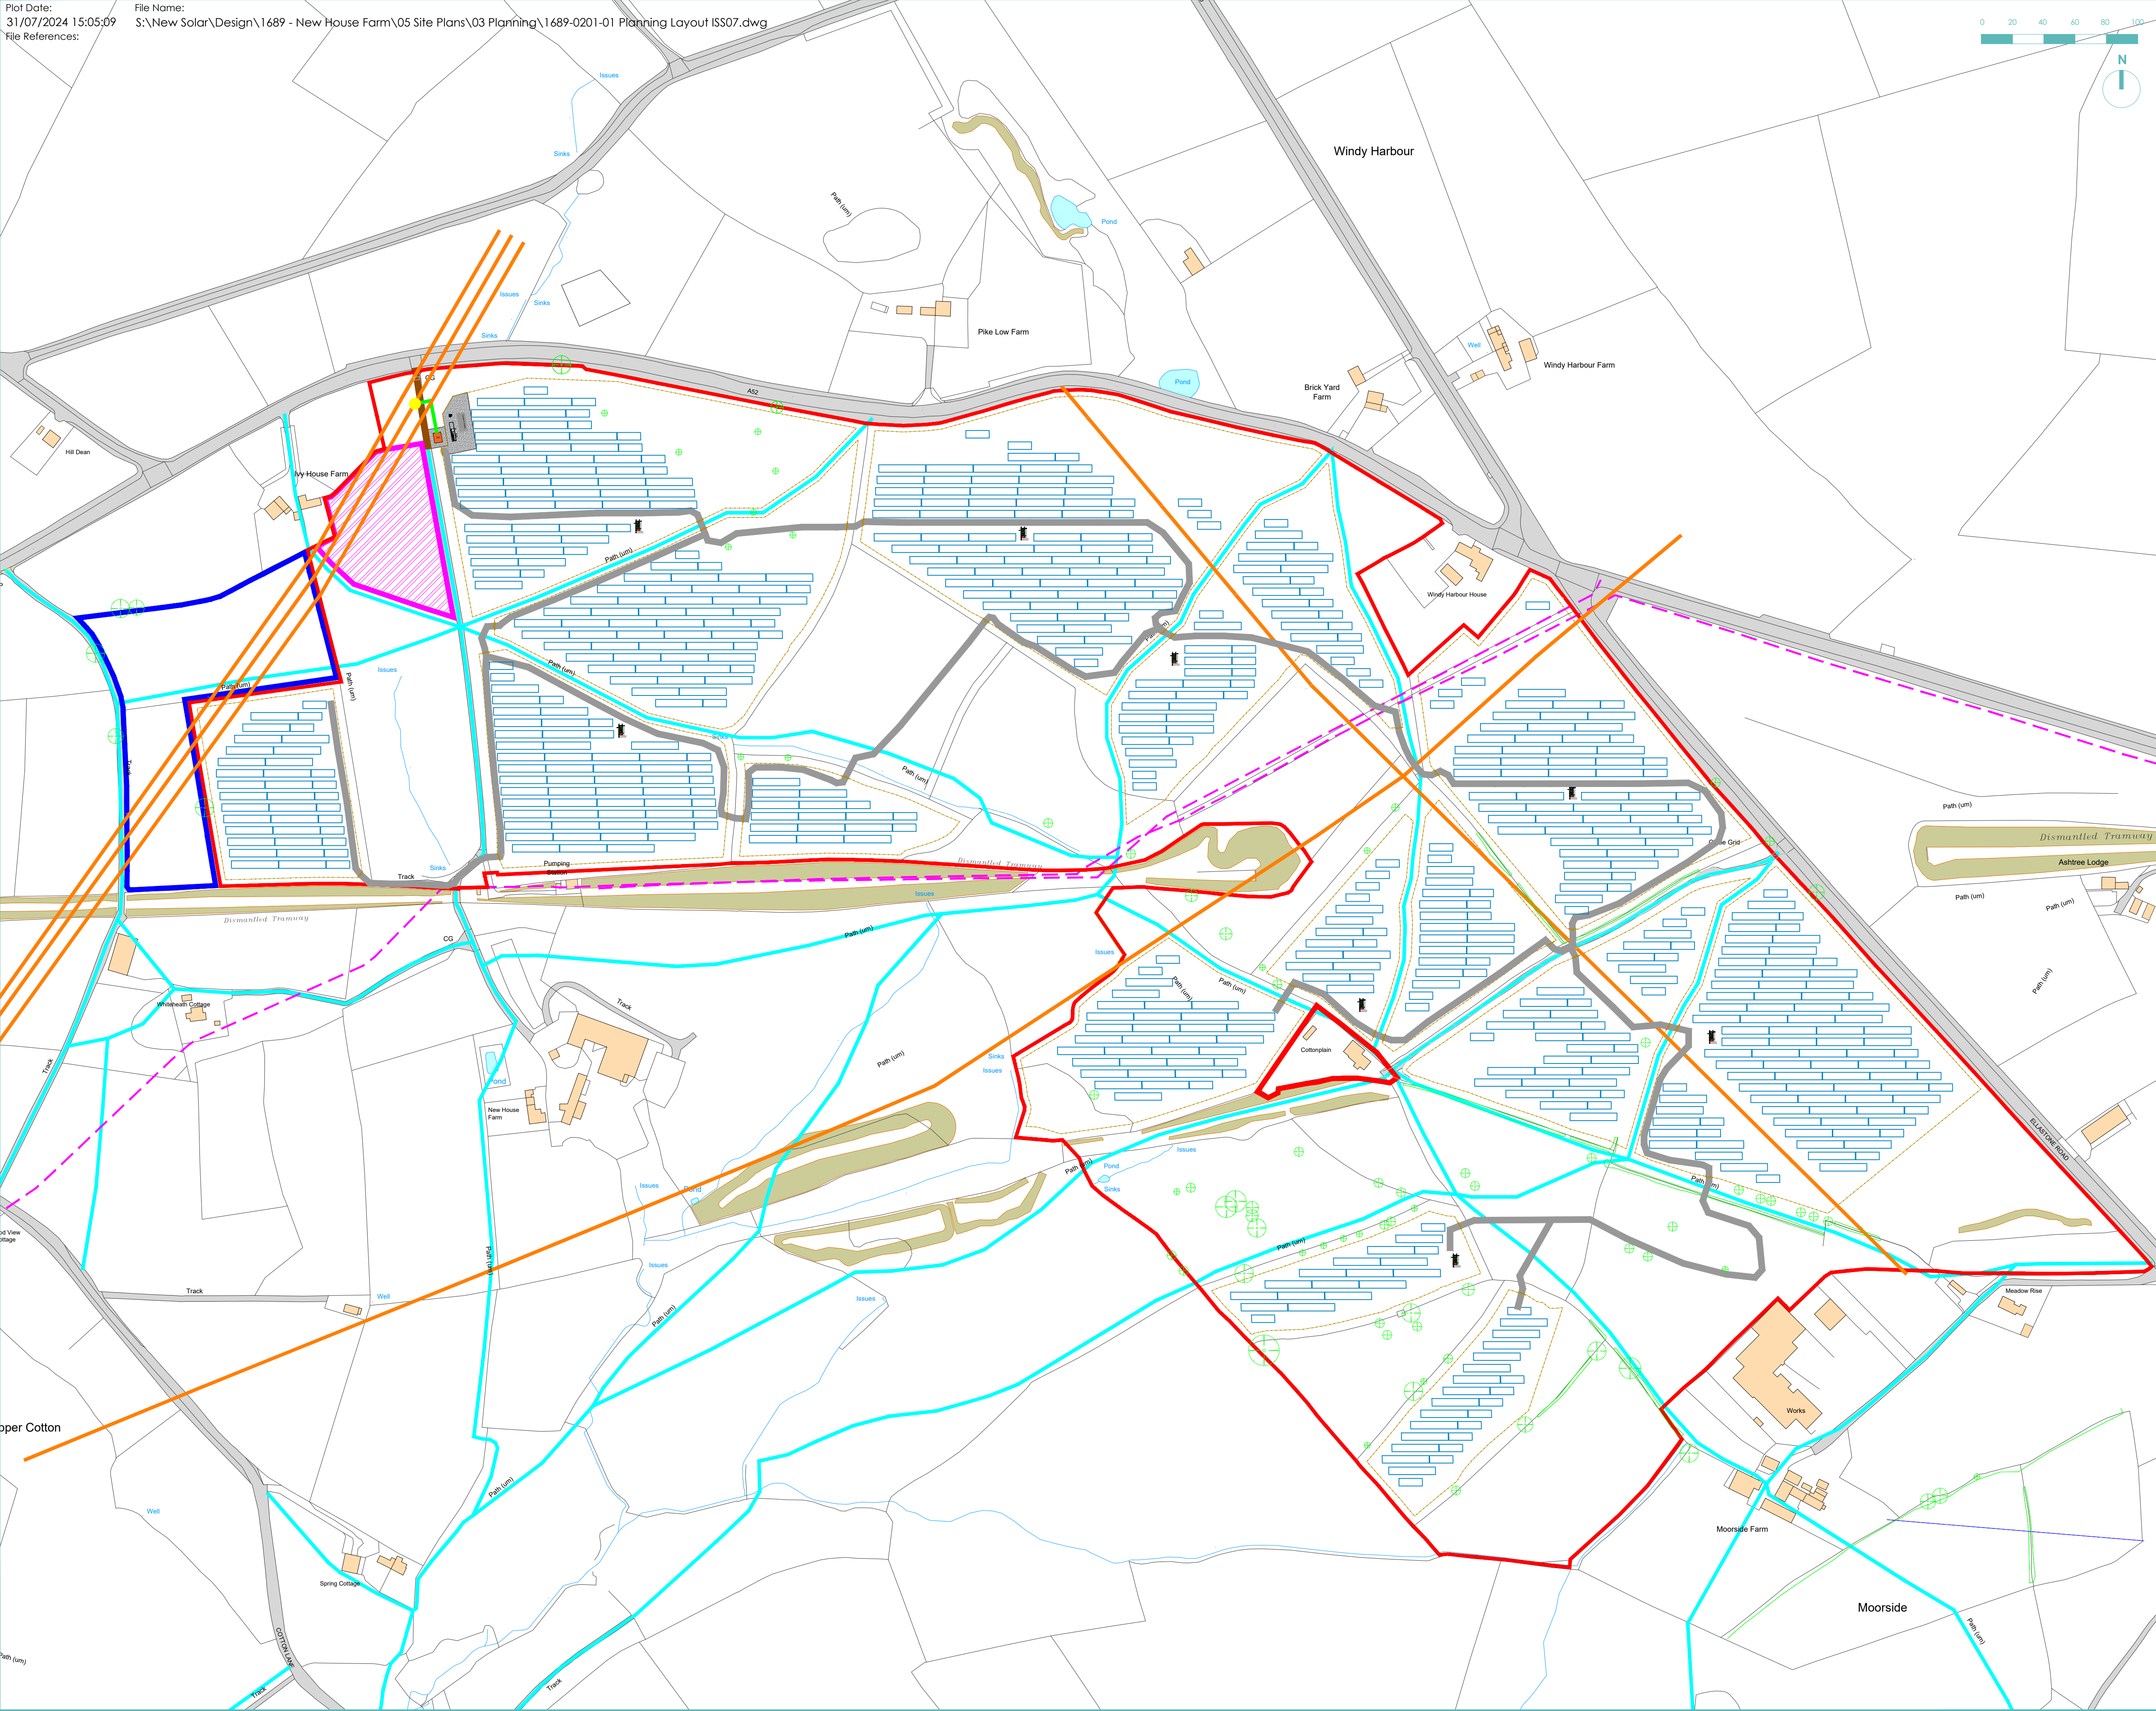

Notes: Unless otherwise stated, this drawing is for information only. Do not scale. Use figured dimensions only. Check all dimensions on site and advise of any discrepancies before commencing work on site.

Digital Transmissions: This data is supplied only as a means to aid you in the production of your work. The data should always be checked against the hard copy of the drawing. Some of the data may have been produced by importing data from external sources, discrepancies may have occurred during this procedure. BSR cannot accept responsibility for any discrepancies within the CAD data file. No third party shall issue BSR data/drawings without the written approval of BSR. BSR check all data for viruses but cannot accept responsibility for any loss incurred by any third party as a result of installing data.

OS License No. :- 100022432

Site Information:

Module Orientation 2 in Portrait
Transformers: 8

- Site Boundary
- Retained Land Boundary
- Fence
- POC Cable Route - 32m
- Point of Connection
- Solar Arrays
- Site Compound
- DNO Access Track - 53m
- Site Access Track - 3088m
- Inverter Station
- Overhead Line
- Buried Water Pipe
- Public Right of Way
- Temporary Construction Compound

Fenced Area (Approx) : 57.36ACRES

Red Line Area (Approx) : 105.74ACRES

Red Line Area (Approx) : 42.79HA

Rev:	Revision History:	Date:	By:
01	Initial Issue	03/03/23	RL
02	Revised Layout	19/04/23	RL
03	Revised Layout	16/05/23	RL
04	Revised Layout	20/06/23	RL
05	Revised Layout	26/09/23	RL
06	Revised Layout	20/11/23	RL
07	Revised Layout	31/07/24	LG

35 and 35a The Maltings
Lower Charlton Trading Estate,
Shepton Mallet,
Somerset, BA4 5QE
United Kingdom

Email: info@britishrenewables.com
Tel: 01458 224900
Website: www.britishrenewables.com

Project:
New House Farm

Location:
Upper Cotton
Stoke-on-Trent
ST10 3DT

Title:
Planning Layout

Scale: 1:2000 @A1

Issue Notes:
Added 8m offsets for overhead power lines, adjusted general layout to suit.
Added access roads for each field.
Some panels removed from North edge of site following landscape architect advice

Drawn By: LG	Issue Date: 31/07/24
Checked By: RL	Checked Date: 31/07/24
Approved By: AEH	Approved Date: 31/07/24

Drawing Number:
1689-0201-01

Drawing Status:
Approved

Issue:
07