


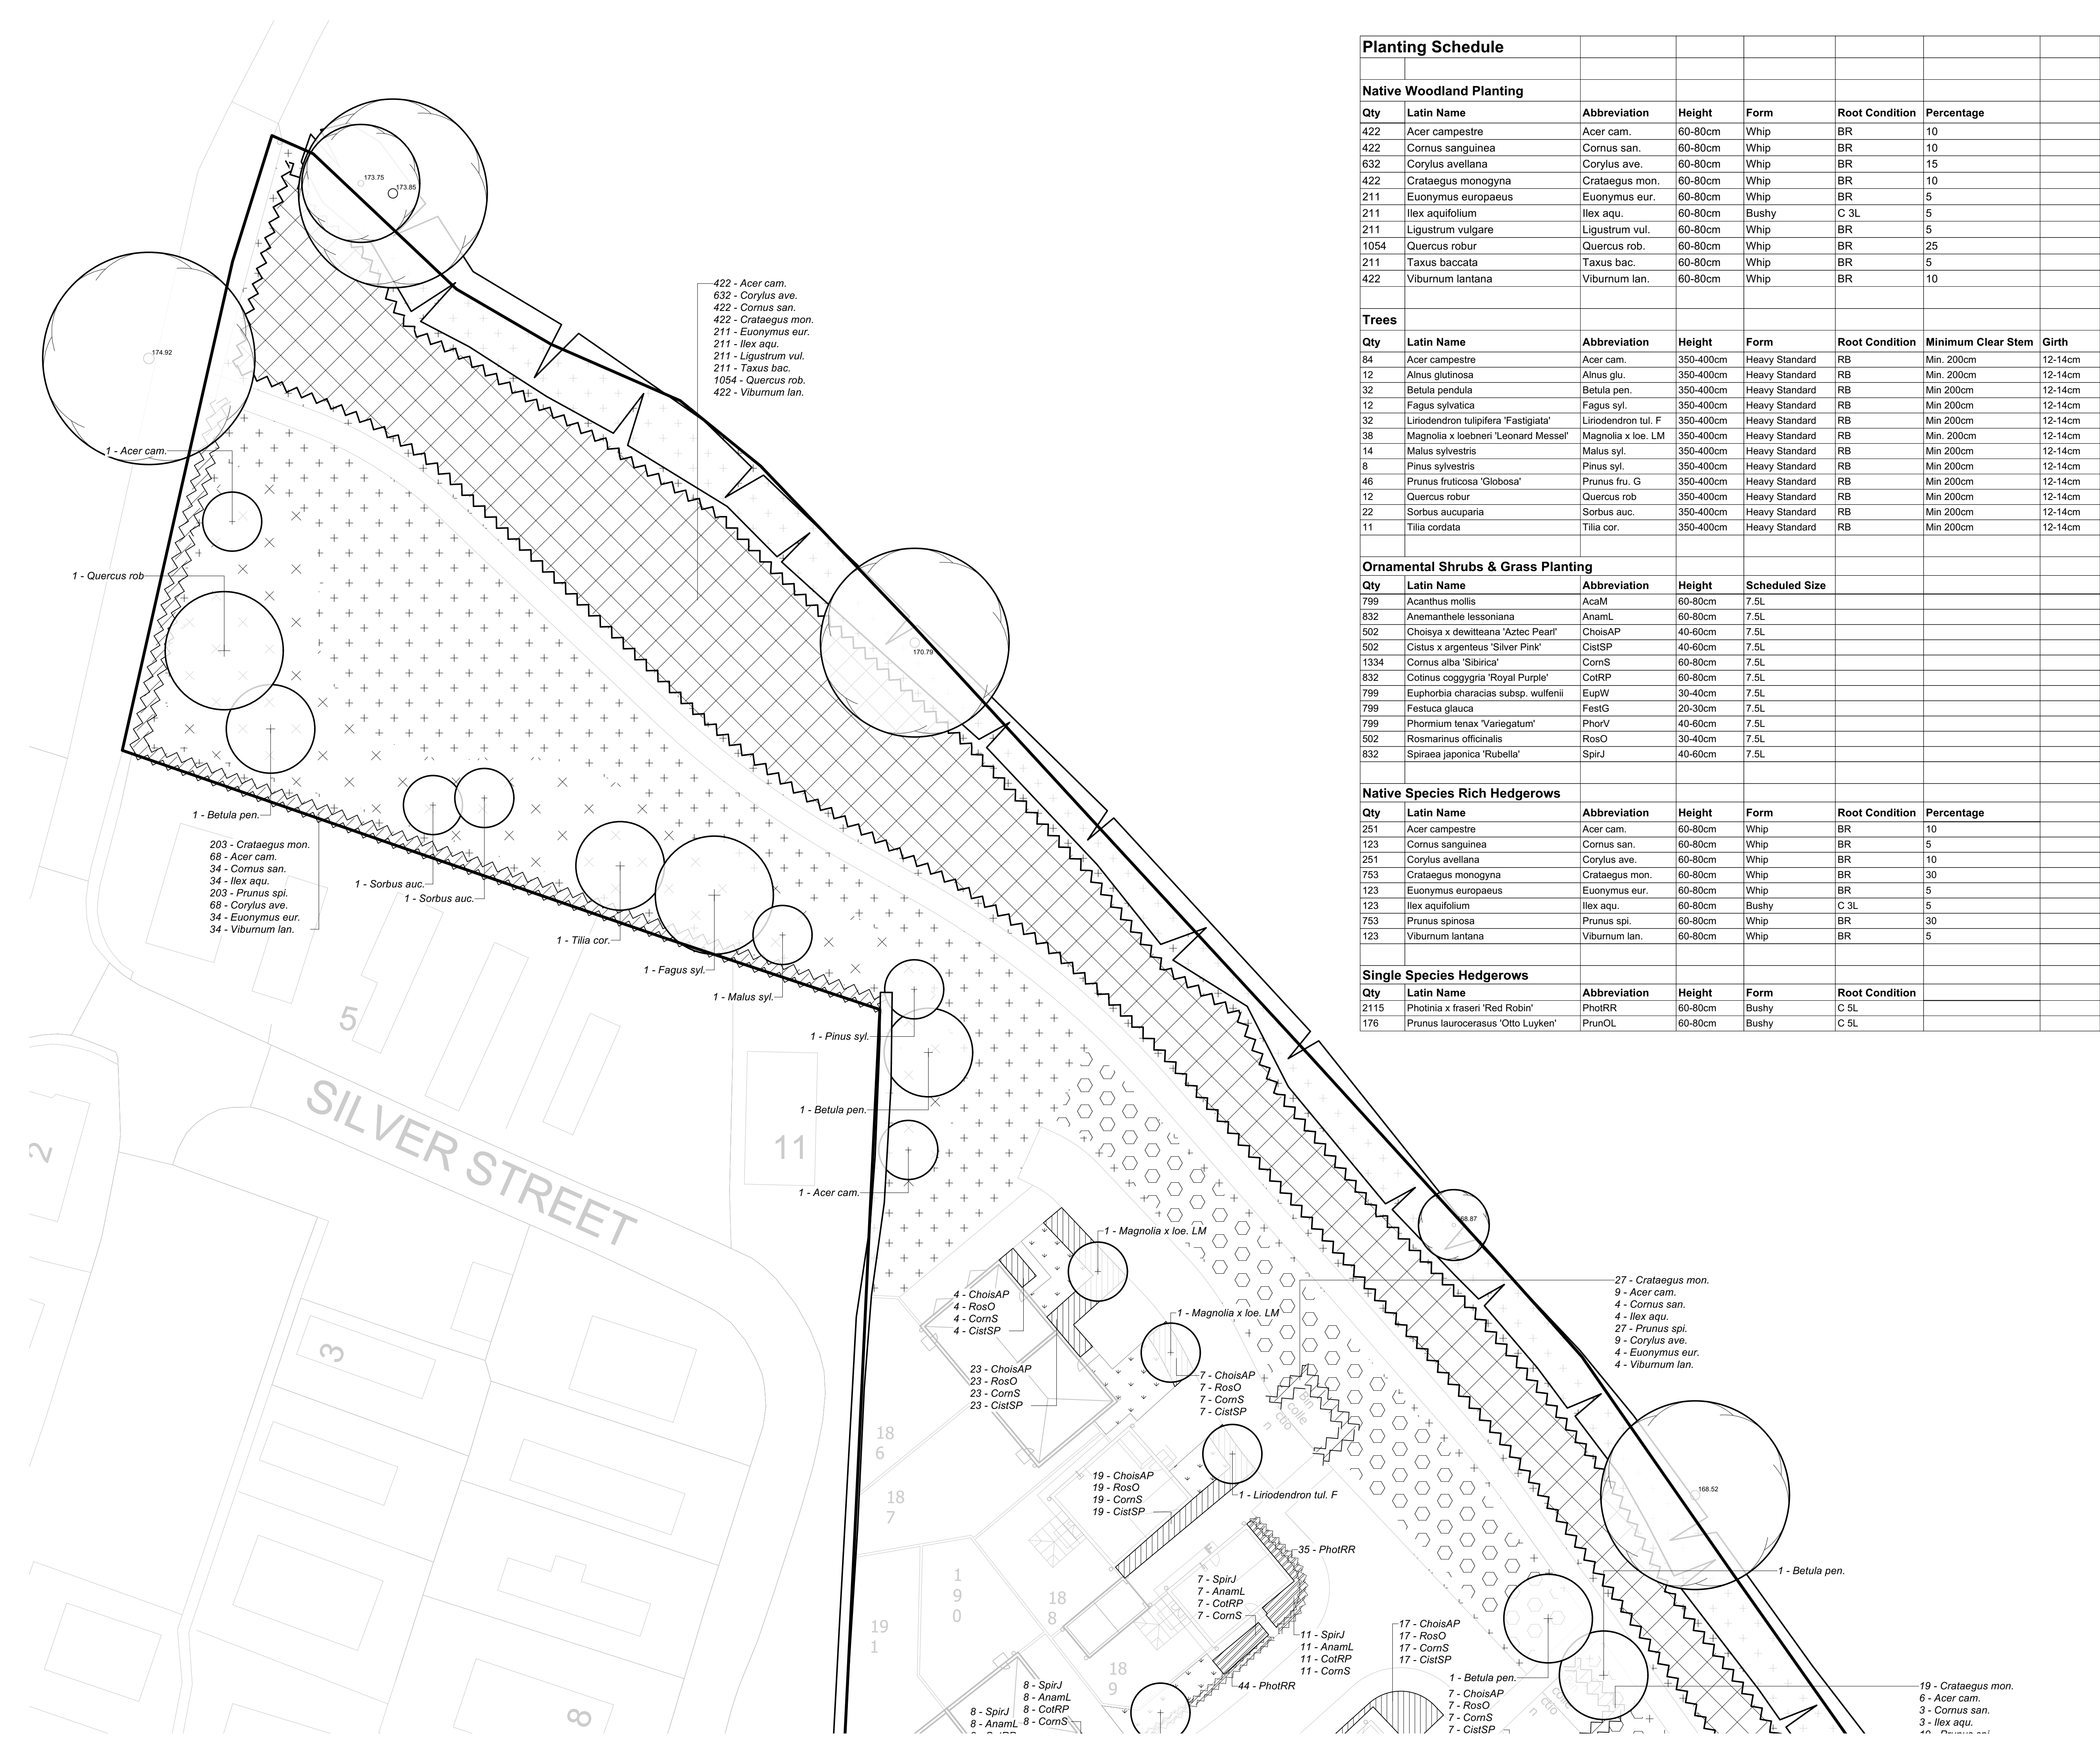

NOTES

This drawing is the property of FPCR Environment and Design Ltd and is issued on the condition it is not reproduced, retained or disclosed to any unauthorised person, either wholly or in part without written consent of FPCR Environment and Design Ltd.

Ordinance Survey base mapping - supplied by client.

0 5 10 15 20m

EXISTING LANDSCAPE FRAMEWORK

Existing Trees and Hedgerows Retained & Protected
For Details See Tree Survey Plan

PROPOSED GREEN INFRASTRUCTURE

Species rich matrix of habitats, building upon the existing landscape framework. Native species to be used to enhance local biodiversity.

Native Woodland Planting
Planted at 1m centres on a grid layout

Native Tree Planting

Native Species Rich Hedgerow Planting
Planted in a double staggered row @ 5 plants per linear meter

Amenity Grassland

Wet Meadow Grassland

Meadow Grassland

Bulb Planting

Species	Density	Size	%
<i>Eranthis cilicica</i>	0.3m centres	Topsize	25
<i>Galanthus nivalis</i>	0.3m centres	Topsize	25
<i>Hyacinthoides non-scripta</i>	0.3m centres	Topsize	25
<i>Narcissus pseudonarcissus</i>	0.3m centres	Topsize	25

PROPOSED ON-PLOT LANDSCAPE

A mix of ornamental planting to create legibility through street characters in conjunction with the built form.

Main Street Character Area
Formal character with hedges and semi-evergreen shrubs. Robust, structural shrubs used for year round form.

Ornamental Shrub & Grass Planting
Planted at a density of 3 plants per m2

Single Species Hedgerow Planting
Planted @ 3 plants per linear meter

Side Street Character Area
Planting chosen for their texture, colour and scent with year round interest to create an engaging environment.

Ornamental Shrub & Grass Planting
Planted at a density of 3 plants per m2

Single Species Hedgerow Planting
Planted @ 3 plants per linear meter

Green Lane / Private Drive Character Area
Planting reflects the naturalistic environment with an informal planting mix, hedgerows and berry producing species.

Ornamental Shrub & Grass Planting
Planted at a density of 3 plants per m2

Street Tree Planting

Turf
Rolawn Medallion

Notes: For planting schedule refer to dwg no. **8060-L-13**
For planting specification notes refer to dwg no. **8060-L-19**

DRAFT

A 25/11/2021 Amendment to trees with the public open space. SJD / CP

rev | date | description | dm | chk

fpcr

client
Persimmon Homes

project
Land off Ayr Road,
Cheadle, Staffordshire

drawing title
DETAILED PLANTING PLAN
SHEET 1 OF 7

scale
1:250 @ A1

dm | chk
SJD / CP

date created
25 November 2021

project number
8060

status
S3

rev
A

document number
8060-L-13

Project Code | Originator | Zone | Level | Type | Role | Drawing Number

File: 8060-L-13 to 19 Detailed Planting Plans revA.vnc