


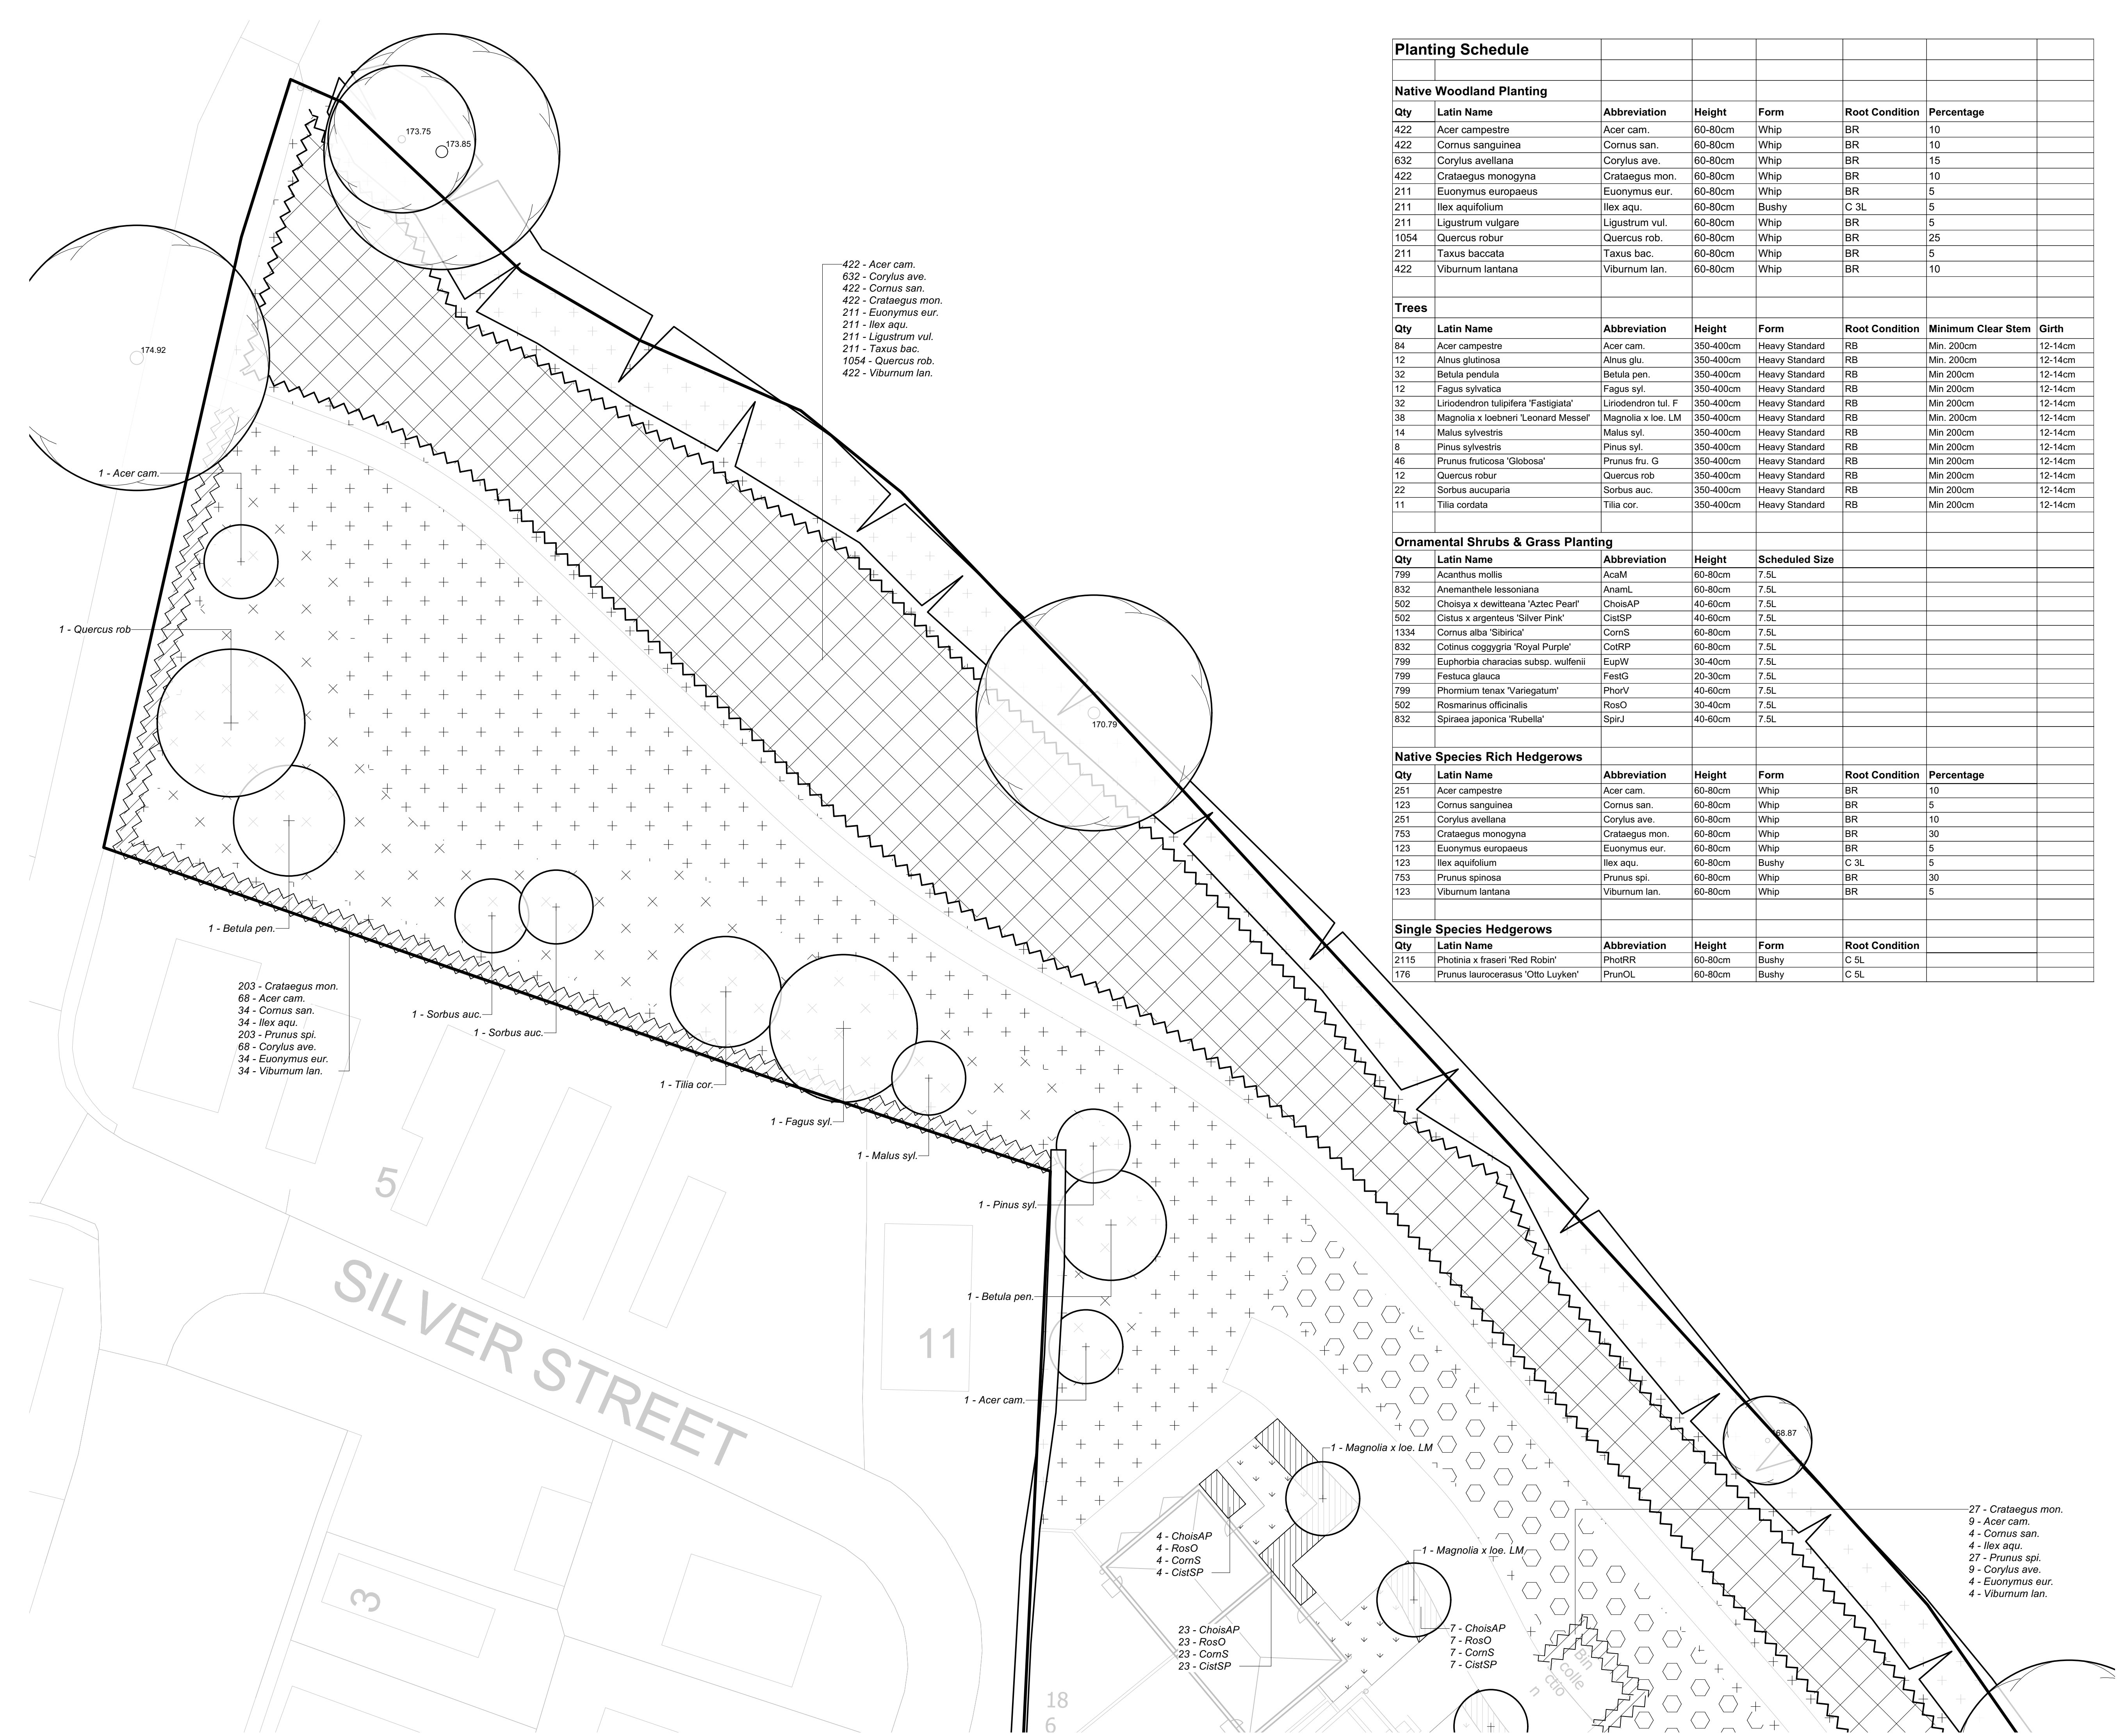

Planting Schedule

Native Woodland Planting

Qty	Latin Name	Abbreviation	Height	Form	Root Condition	Percentage
422	Acer campestre	Acer cam.	60-80cm	Whip	BR	10
422	Cornus sanguinea	Cornus san.	60-80cm	Whip	BR	10
632	Corylus avellana	Corylus ave.	60-80cm	Whip	BR	15
422	Crataegus monogyna	Crataegus mon.	60-80cm	Whip	BR	10
211	Euonymus europaeus	Euonymus eur.	60-80cm	Whip	BR	5
211	Ilex aquifolium	Ilex aqu.	60-80cm	Bushy	C 3L	5
211	Ligustrum vulgare	Ligustrum vul.	60-80cm	Whip	BR	5
1054	Quercus robur	Quercus rob.	60-80cm	Whip	BR	25
211	Taxus baccata	Taxus bac.	60-80cm	Whip	BR	5
422	Viburnum lantana	Viburnum lan.	60-80cm	Whip	BR	10

Trees

Qty	Latin Name	Abbreviation	Height	Form	Root Condition	Minimum Clear Stem	Girth
84	Acer campestre	Acer cam.	350-400cm	Heavy Standard	RB	Min. 200cm	12-14cm
12	Alnus glutinosa	Alnus glu.	350-400cm	Heavy Standard	RB	Min. 200cm	12-14cm
32	Betula pendula	Betula pen.	350-400cm	Heavy Standard	RB	Min 200cm	12-14cm
12	Fagus sylvatica	Fagus syl.	350-400cm	Heavy Standard	RB	Min 200cm	12-14cm
32	Liriodendron tulipifera 'Fastigiata'	Liriodendron tul. F	350-400cm	Heavy Standard	RB	Min 200cm	12-14cm
38	Magnolia x loebneri 'Leonard Messel'	Magnolia x loe. LM	350-400cm	Heavy Standard	RB	Min. 200cm	12-14cm
14	Malus sylvestris	Malus syl.	350-400cm	Heavy Standard	RB	Min 200cm	12-14cm
8	Pinus sylvestris	Pinus syl.	350-400cm	Heavy Standard	RB	Min 200cm	12-14cm
46	Prunus fruticosa 'Globosa'	Prunus fru. G	350-400cm	Heavy Standard	RB	Min 200cm	12-14cm
12	Quercus robur	Quercus rob.	350-400cm	Heavy Standard	RB	Min 200cm	12-14cm
22	Sorbus aucuparia	Sorbus auc.	350-400cm	Heavy Standard	RB	Min 200cm	12-14cm
11	Tilia cordata	Tilia cor.	350-400cm	Heavy Standard	RB	Min 200cm	12-14cm

Ornamental Shrubs & Grass Planting

Qty	Latin Name	Abbreviation	Height	Scheduled Size
799	Acanthus mollis	AcaM	60-80cm	7.5L
832	Anemmanthe lessoniana	AnamL	60-80cm	7.5L
502	Choisya x dewitteana 'Aztec Pearl'	ChoisAP	40-60cm	7.5L
502	Cistus x argenteus 'Silver Pink'	CistSP	40-60cm	7.5L
1334	Cornus alba 'Sibirica'	CornS	60-80cm	7.5L
832	Cotinus coggygria 'Royal Purple'	CotRP	60-80cm	7.5L
799	Euphorbia characias subsp. wulfenii	EupW	30-40cm	7.5L
799	Festuca glauca	FestG	20-30cm	7.5L
799	Phormium tenax 'Variegatum'	PhorV	40-60cm	7.5L
502	Rosmarinus officinalis	RosO	30-40cm	7.5L
832	Spiraea japonica 'Rubella'	SpirJ	40-60cm	7.5L

Native Species Rich Hedgerows

Qty	Latin Name	Abbreviation	Height	Form	Root Condition	Percentage
251	Acer campestre	Acer cam.	60-80cm	Whip	BR	10
123	Cornus sanguinea	Cornus san.	60-80cm	Whip	BR	5
251	Corylus avellana	Corylus ave.	60-80cm	Whip	BR	10
753	Crataegus monogyna	Crataegus mon.	60-80cm	Whip	BR	30
123	Euonymus europaeus	Euonymus eur.	60-80cm	Whip	BR	5
123	Ilex aquifolium	Ilex aqu.	60-80cm	Bushy	C 3L	5
753	Prunus spinosa	Prunus spi.	60-80cm	Whip	BR	30
123	Viburnum lantana	Viburnum lan.	60-80cm	Whip	BR	5


Single Species Hedgerows

Qty	Latin Name	Abbreviation	Height	Form	Root Condition
2115	Photinia x fraseri 'Red Robin'	PhotoRR	60-80cm	Bushy	C 5L
176	Prunus laurocerasus 'Otto Luyken'	PrunOL	60-80cm	Bushy	C 5L

NOTES

This drawing is the property of FPCR Environment and Design Ltd and is issued on the condition it is not reproduced, retained or disclosed to any unauthorised person, either wholly or in part without written consent of FPCR Environment and Design Ltd.

Ordnance Survey base mapping - supplied by client.

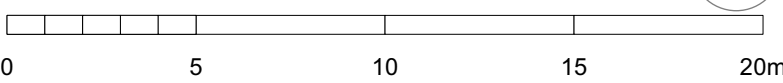

EXISTING LANDSCAPE FRAMEWORK

Existing Trees and Hedgerows Retained & Protected
For Details See Tree Survey Plan

PROPOSED GREEN INFRASTRUCTURE

Species rich matrix of habitats, building upon the existing landscape framework. Native species to be used to enhance local biodiversity.

Native Woodland Planting

Planted at 1m centres on a grid layout

Native Tree Planting

Native Species Rich Hedgerow Planting

Planted in a double staggered row @ 5 plants per linear meter

Amenity Grassland

Emergate EL1 - Flowering Lawn Mixture

Wet Meadow Grassland

Emergate EM8 - Meadow Mixture for Wetlands

Meadow Grassland

Germinal RE1 - Traditional Hay Meadow Mixture

Bulb Planting

Species	Density	Size	%
<i>Eranthis cilicica</i>	0.3m centres	Topsizes	25
<i>Galanthus nivalis</i>	0.3m centres	Topsizes	25
<i>Hyacinthoides non-scripta</i>	0.3m centres	Topsizes	25
<i>Narcissus pseudonarcissus</i>	0.3m centres	Topsizes	25

PROPOSED ON-PLOT LANDSCAPE

A mix of ornamental planting to create legibility through street characters in conjunction with the built form.

Main Street Character Area

Formal character with hedges and semi-evergreen shrubs. Robust, structural shrubs used for year round form.

Ornamental Shrub & Grass Planting

Planted at a density of 3 plants per m2

Single Species Hedgerow Planting

Planted @ 3 plants per linear meter

Side Street Character Area

Planting chosen for their texture, colour and scent with year round interest to create an engaging environment.

Ornamental Shrub & Grass Planting

Planted at a density of 3 plants per m2

Single Species Hedgerow Planting

Planted @ 3 plants per linear meter

Green Lane / Private Drive Character Area

Planting reflects the naturalistic environment with an informal planting mix, hedgerows and berry producing species.


Ornamental Shrub & Grass Planting

Planted at a density of 3 plants per m2

Street Tree Planting

Turf
Rolawn Medallion

Notes: For planting schedule refer to dwg no. 8060-L-13
For planting specification notes refer to dwg no. 8060-L-23

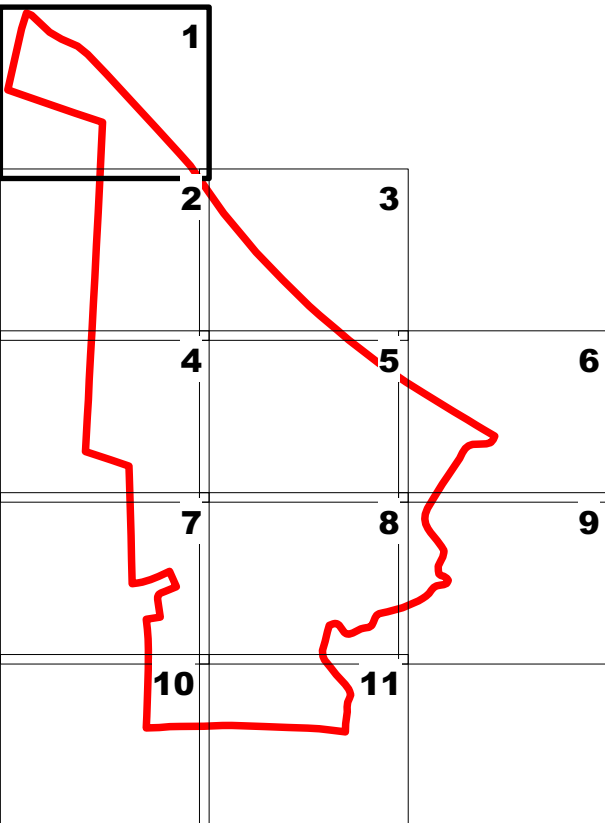

B	22/12/2021	Sheets re-scaled to 1:200.	SJD / CP	
rev	date	description	dm	chk

masterplanning

environmental assessment

landscape design

urban design

ecology

architecture

arboriculture

FPCR Environment and Design Ltd

Lockington Hall

Lockington

Derby

DE74 2RH

fpcr

client

Persimmon Homes

project

Land off Ayr Road, Cheadle, Staffordshire

drawing title

DETAILED PLANTING PLAN SHEET 1 OF 11

scale

1:200 @ A1

project number

8060

document number

8060-L-13

Project Code

Originator

Zone

Level

Type

File

Drawing Number

t: 01509 672772

e: mail@fpcr.co.uk

w: www.fpcr.co.uk

dm

chk

SJD / CP

status

S3

rev

B

date created

22 December 2021