



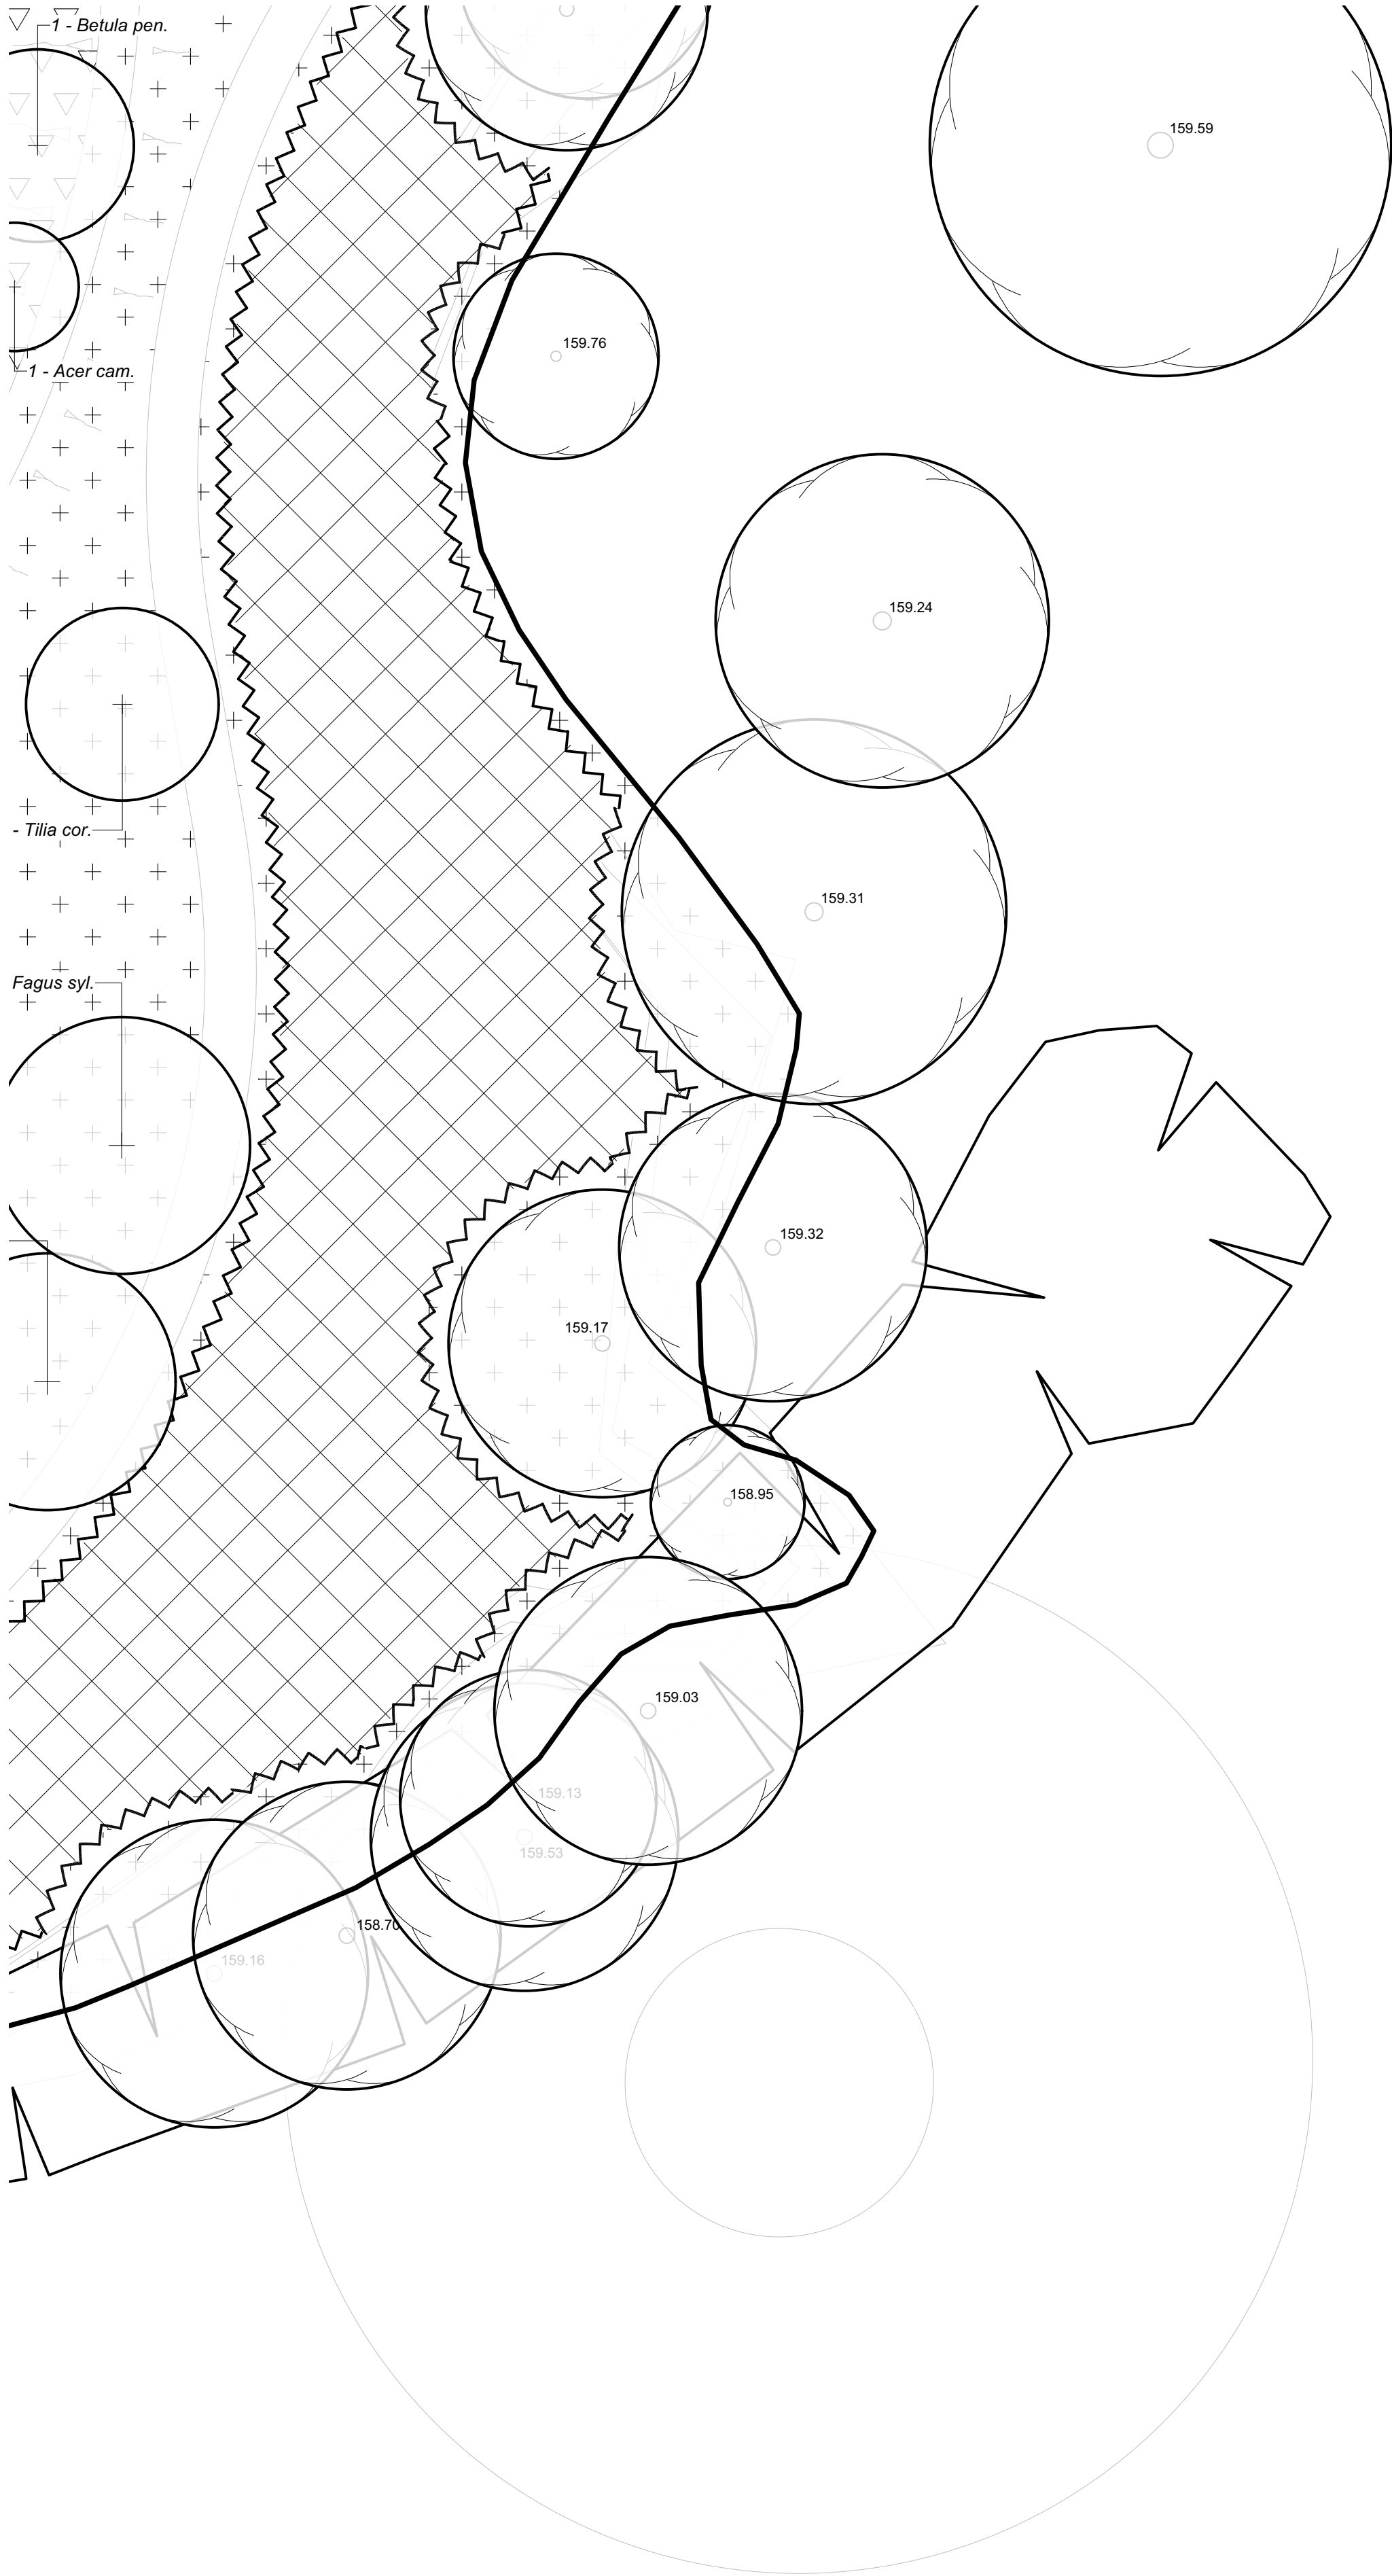

NOTES

This drawing is the property of FPCR Environment and Design Ltd and is issued on the condition it is not reproduced, retained or disclosed to any unauthorised person, either wholly or in part without written consent of FPCR Environment and Design Ltd.

Ordnance Survey base mapping - supplied by client.

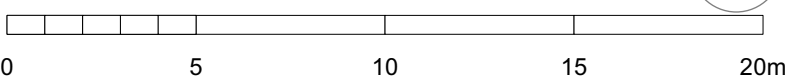

EXISTING LANDSCAPE FRAMEWORK

Existing Trees and Hedgerows Retained & Protected
For Details See Tree Survey Plan

PROPOSED GREEN INFRASTRUCTURE

Species rich matrix of habitats, building upon the existing landscape framework. Native species to be used to enhance local biodiversity.

Native Woodland Planting

Planted at 1m centres on a grid layout

Native Tree Planting

Planted in a double staggered row @ 5 plants per linear meter

Native Species Rich Hedgerow Planting

Planted in a double staggered row @ 5 plants per linear meter

Amenity Grassland

Emorsgate EL1 - Flowering Lawn Mixture

Wet Meadow Grassland

Emorsgate EM8 - Meadow Mixture for Wetlands

Meadow Grassland

Germinal RE1 - Traditional Hay Meadow Mixture

Bulb Planting


Species	Density	Size	%
<i>Eranthis cilicica</i>	0.3m centres	Topsize	25
<i>Galanthus nivalis</i>	0.3m centres	Topsize	25
<i>Hyacinthoides non-scripta</i>	0.3m centres	Topsize	25
<i>Narcissus pseudonarcissus</i>	0.3m centres	Topsize	25

PROPOSED ON-PLOT LANDSCAPE

A mix of ornamental planting to create legibility through street characters in conjunction with the built form.

	Main Street Character Area Formal character with hedges and semi-evergreen shrubs. Robust, structural shrubs used for year round form. Planted at a density of 3 plants per m2
	Ornamental Shrub & Grass Planting Planted @ 3 plants per linear meter
	Single Species Hedgerow Planting Planted @ 3 plants per linear meter
	Side Street Character Area Planting chosen for their texture, colour and scent with year round interest to create an engaging environment. Planted at a density of 3 plants per m2
	Ornamental Shrub & Grass Planting Planted @ 3 plants per linear meter
	Single Species Hedgerow Planting Planted @ 3 plants per linear meter
	Green Lane / Private Drive Character Area Planting reflects the naturalistic environment with an informal planting mix, hedgerows and berry producing species.
	Ornamental Shrub & Grass Planting Planted at a density of 3 plants per m2
	Street Tree Planting
	Turf Rolawn Medallion

Notes: For planting schedule refer to dwg no. **8060-L-13**
For planting specification notes refer to dwg no. **8060-L-23**

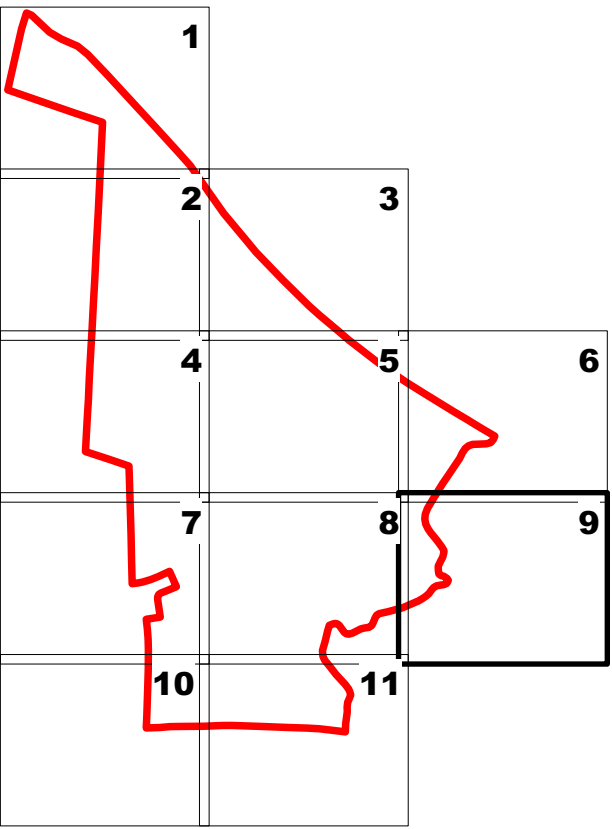

B	22/12/2021	Sheets re-scaled to 1:200.	SJD / CP	
rev	date	description	dm	chk

masterplanning

environmental assessment

landscape design

urban design

ecology

architecture

arboriculture

FPCR Environment and Design Ltd
Lockington Hall
Lockington
Derby
DE74 2RH

t: 01509 672772
e: mail@fpcr.co.uk
w: www.fpcr.co.uk

client
Persimmon Homes

project
Land off Ayr Road,
Cheadle, Staffordshire

drawing title
DETAILED PLANTING PLAN
SHEET 9 OF 11

scale 1:200 @ A1	dm SJD / CP	chk CP	date created 22 December 2021
project number 8060	status S3	rev B	

document number
8060-L-21

Project Code - Originator - Zone - Level - Type - Role - Drawing Number