


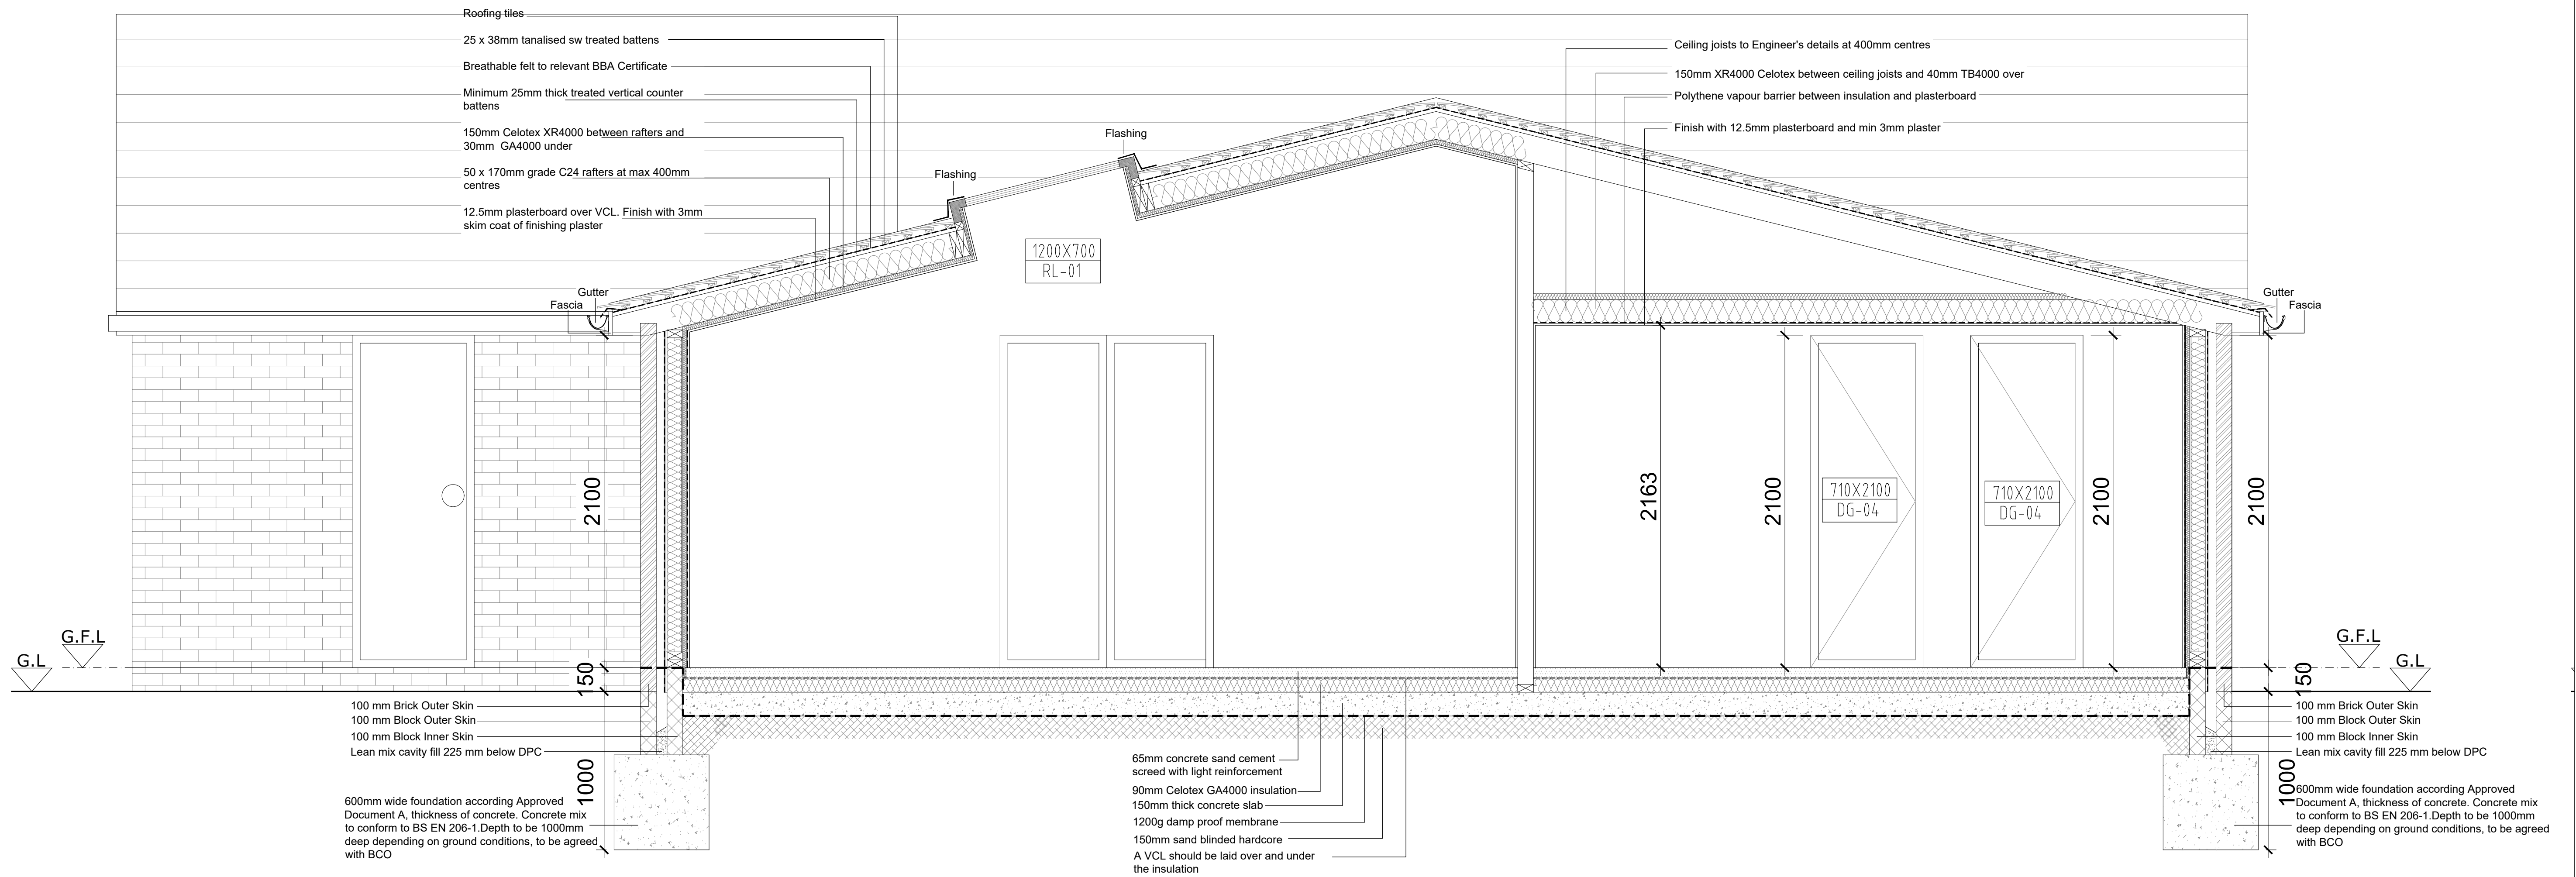

SECTION AA (SCALE 1:20)

PROJECT	CLIENT			
	2A New Close Avenue			
SHEET	Date	Project Number	Scale (@ A1)	REV
	08/03/2025	150	1:20	
	Drawn by	DRAWING NUMBER		
	AS			
	Checked by	WD003		
	AS			