


Mr & Mrs D Heede

Proposed Garage,
Plot 9 Orchard Lane,
Tythe Barn, Alton,
Stoke-on-Trent,
ST10 4FU

Planning Proposal
Site Plan

Date	Sheet	Scale
February 2025	A1	1:200
2025-2975-02	-	RG

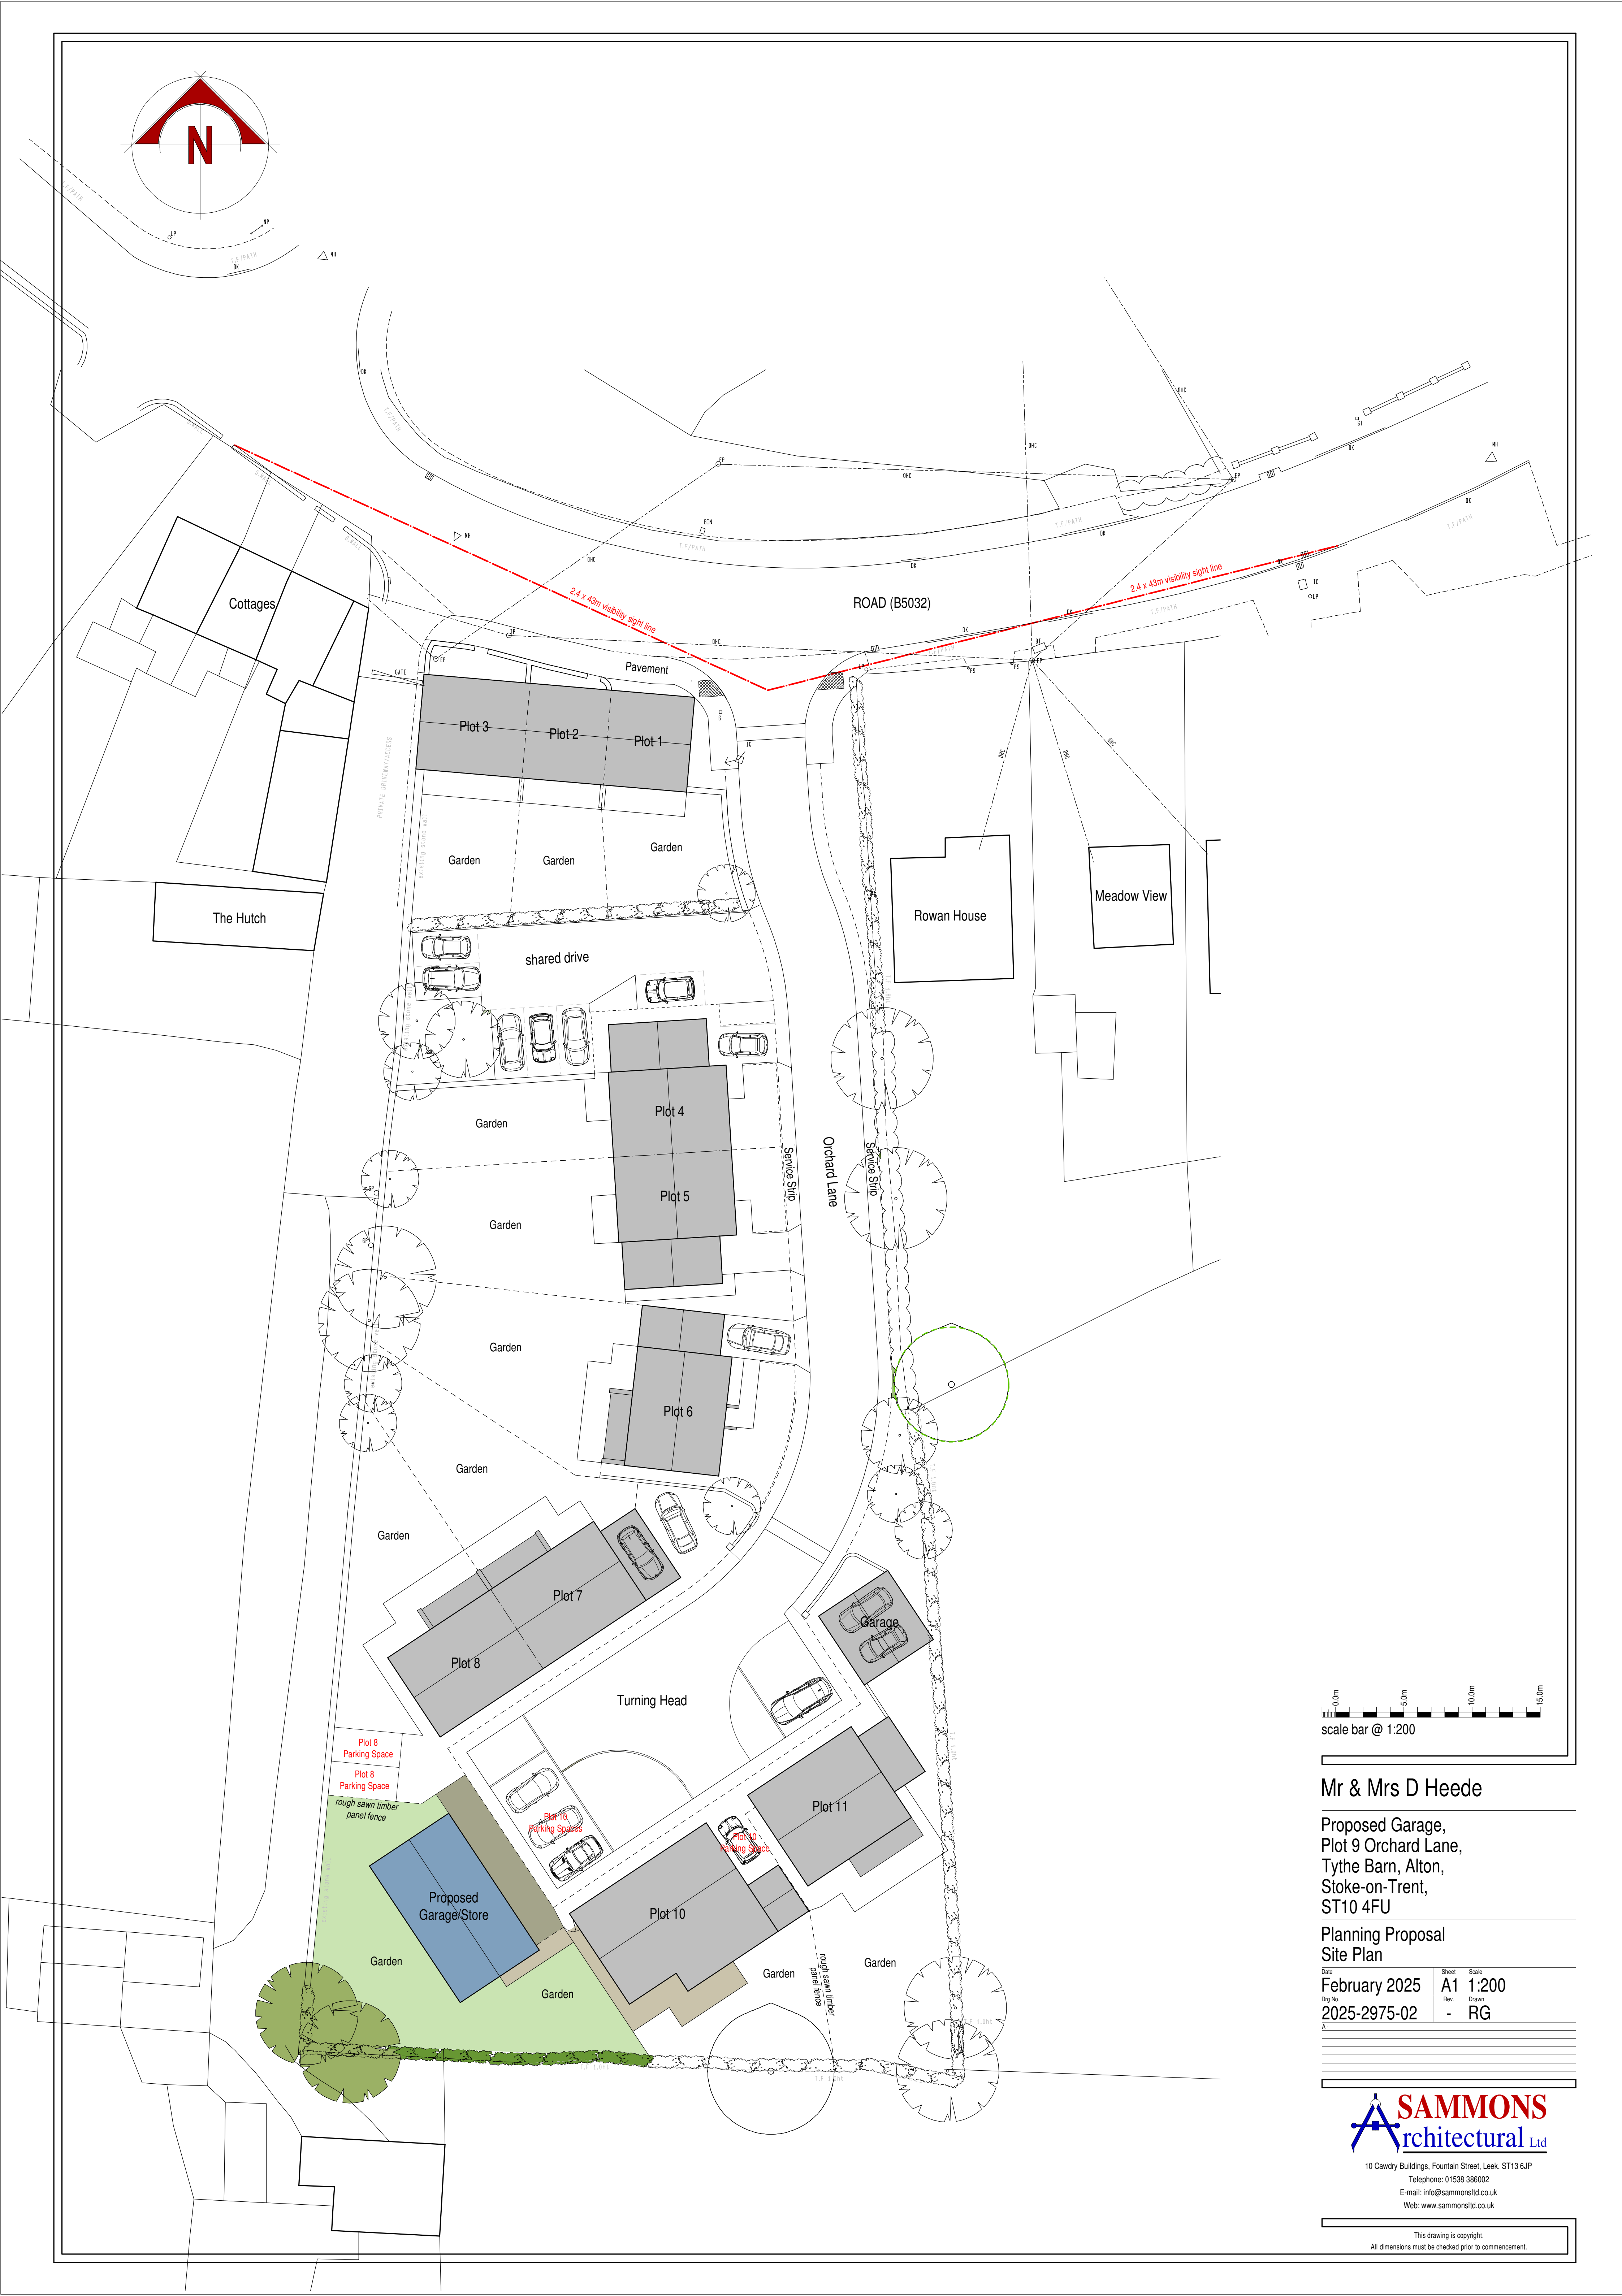

10 Cawdry Buildings, Fountain Street, Leek, ST13 6JP
Telephone: 01538 386002
E-mail: info@sammonsltd.co.uk
Web: www.sammonsltd.co.uk

This drawing is copyright.
All dimensions must be checked prior to commencement.