



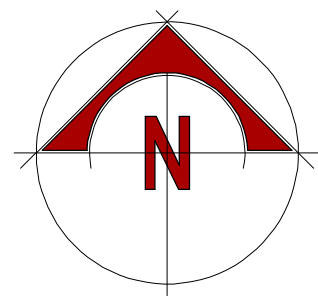

Location Plan
scale bar @ 1:1250

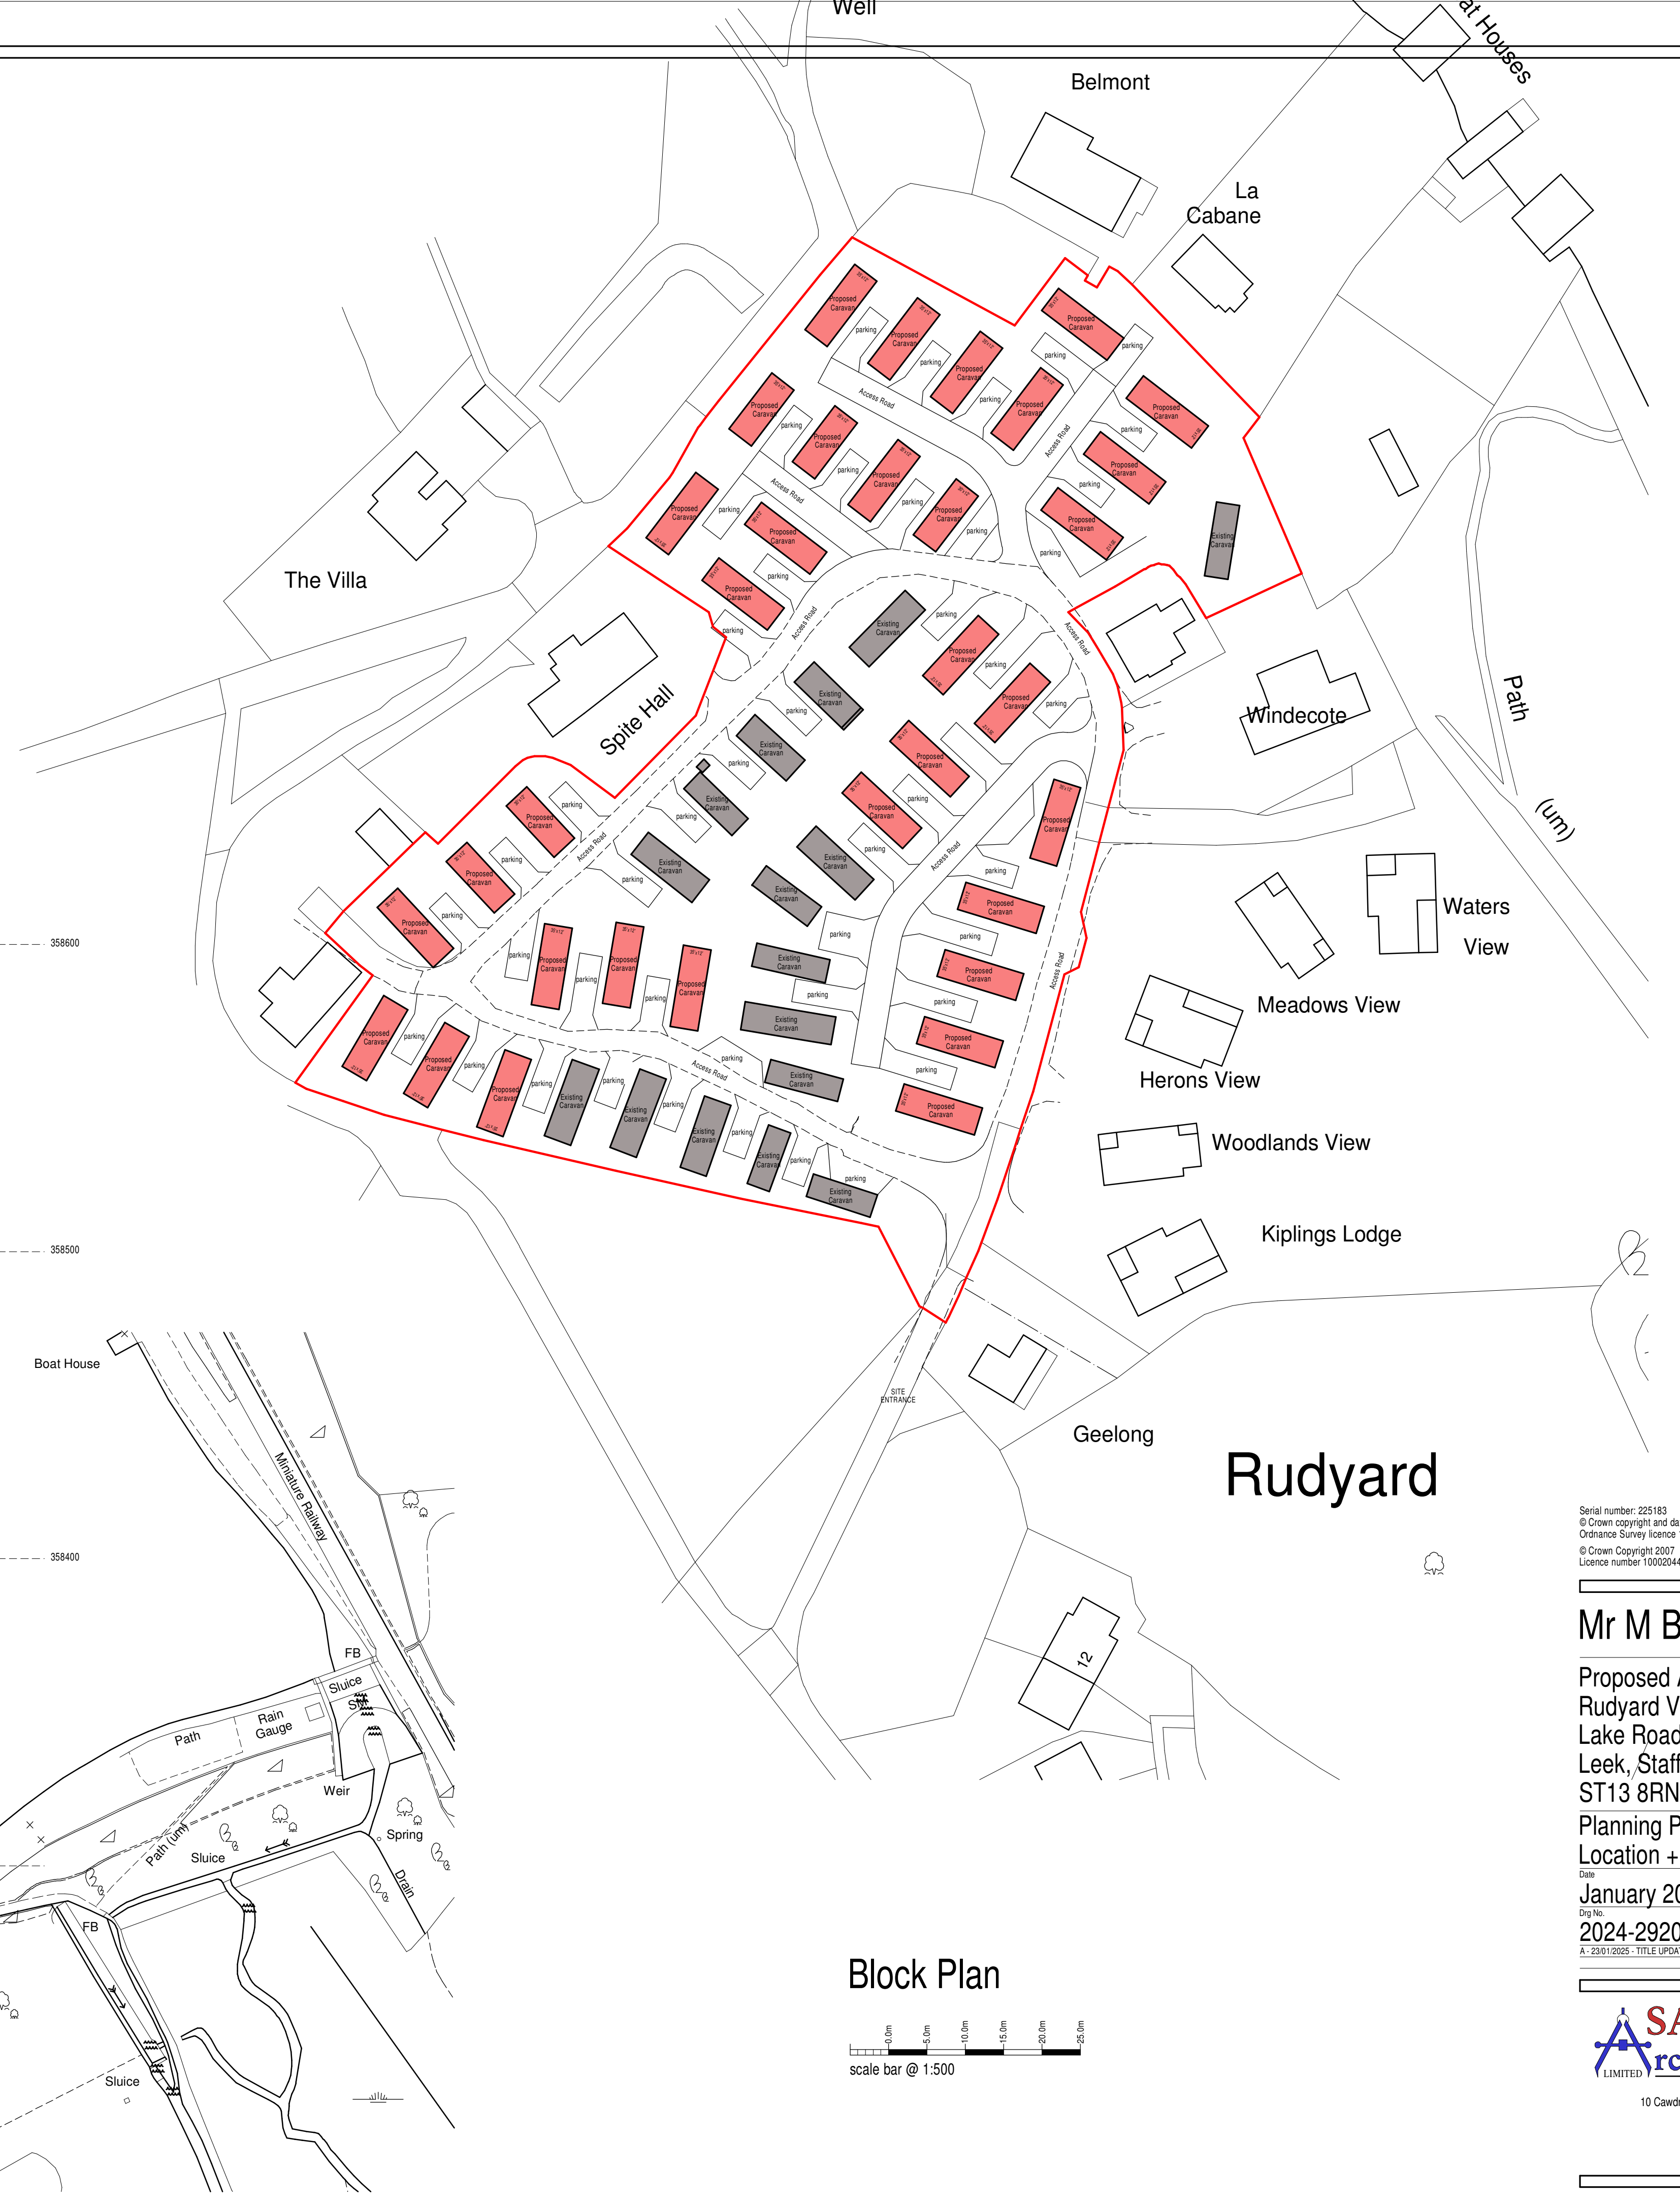

Block Plan
scale bar @ 1:500

Serial number: 225183
© Crown copyright and database right 2021
Ordnance Survey license 100048627
© Crown Copyright 2007
Licence number 100020449

Mr M Burnside

Proposed Alterations to
Rudyard Vale Caravan Park,
Lake Road, Rudyard,
Leek, Staffordshire,
ST13 8RN.

Planning Proposal Location + Block Plans

Date	January 2025	Sheet	A1	Scale	1:1250 + 1:500
Dwg No	2024-2920-03	Rev.	A	Drawn	NAW
A-2301/2025 - TITLE UPDATED					

10 Cawdry Buildings, Fountain Street, Leek, ST13 6JP
Telephone: 01538 386002
E-mail: info@sammonsld.co.uk
Web: www.sammonsld.co.uk

Registered Professional Engineer

This drawing is copyright.
All dimensions must be checked prior to commencement.