


enquiries@forte-architectural.co.uk

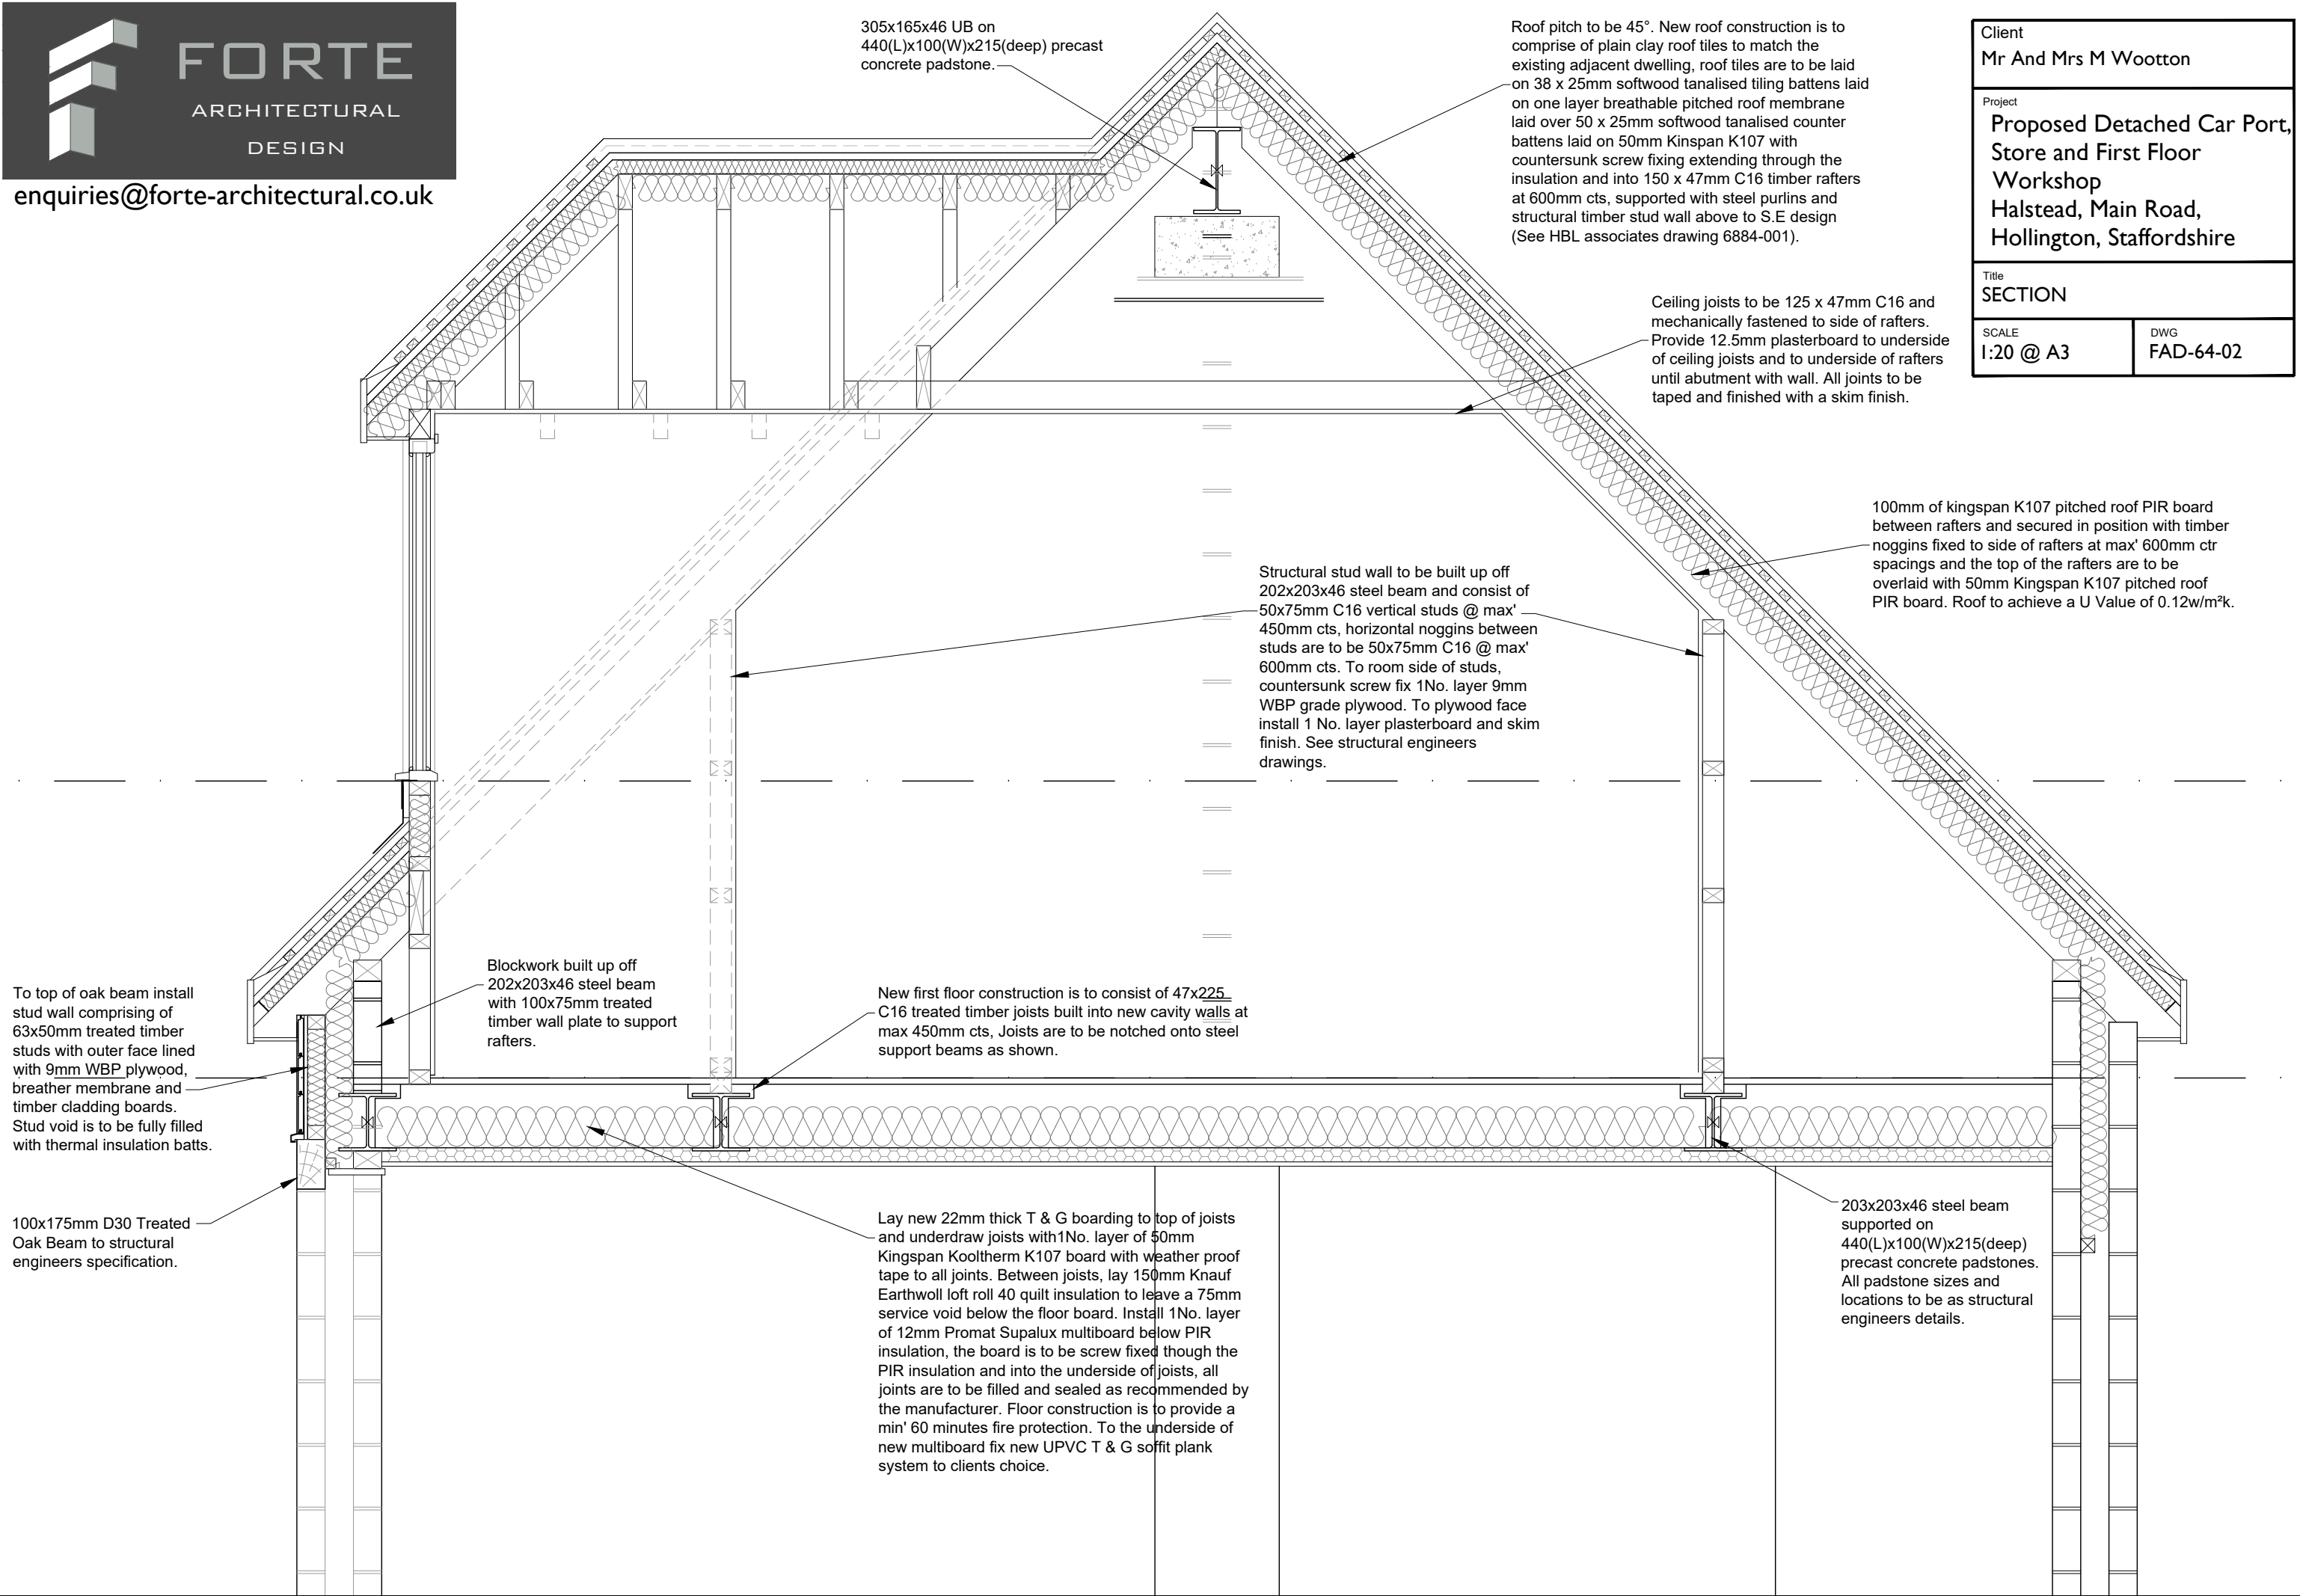

Client Mr And Mrs M Wootton	
Project Proposed Detached Car Port, Store and First Floor Workshop Halstead, Main Road, Hollington, Staffordshire	
Title SECTION	
SCALE 1:20 @ A3	DWG FAD-64-02