


GENERAL NOTES:		
All work is to be completed in accordance with the planning consent notice ref.		
All building work is to conform with the 2010 Building Regulations and all subsequent revised documents and to the satisfaction of the building control officer.		
The contractor is to check all dimensions and conditions on site prior to commencing works.		
Works to be completed in strict accordance with all project specific documents produced in accordance with the CDM Regulations 2015.		
It remains the duty of the client and contractor to establish all legal boundaries on site.		
This drawing and its contents remain the copyright of EPOCH Architecture Ltd.		
KEY		
F.G.	-	Floor - Gilt Height
C.H.	-	Head Height
D.H.	-	Door Head Height
C.S.D.	-	Floor - Ceiling Height
EPF.W.I.C.#	-	Existing Foul Water Inspection Chamber
ESF.W.I.C.#	-	Existing Surface Water Inspection Chamber
ECF.W.I.C.#	-	Existing Combined Water Inspection Chamber
ESF.W.M.H.#	-	Existing Foul Water Manhole
ECF.W.M.H.#	-	Existing Combined Water Manhole
R.P.#	-	Rainwater Pipe
S.V.P.#	-	Soil Vent Pipe
S.S.#	-	Sub-Soil
G.#	-	Gully
B.G.#	-	Back Water Gully

DRAWING NOTES:

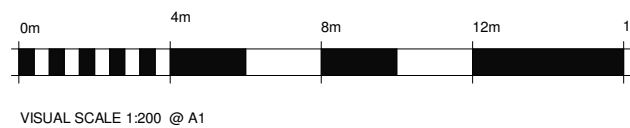

Rev:	Details:	By/CHK:	Date:
------	----------	---------	-------




EPOCH Architecture Limited
12 Robin Hill, Biddulph Moor, Staffordshire, ST8 7NN
T: 01782 926538
M: 07709 390129
E: jonathan@epocharchitecture.co.uk
W: www.epocharchitecture.co.uk

EPOCH Architecture Limited
Registered in England & Wales
10185185



Client: Mr & Mrs Nevill		
Project: Greenways, Rudyard Road, Biddulph Moor New-Build Dwelling		
Drawing Title: Proposed Block Plan		
Stage: Planning	Status: Approver	
Drawn By: EA	Date: 26/03/25	Scale: 1 : 200
EPOCH Job Number: -P378 - 208 PP05		Sheet Size: A1
EPOCH Drawing Number: -P378 - 208 PP05		Revision:

27/03/2025 14:02:00

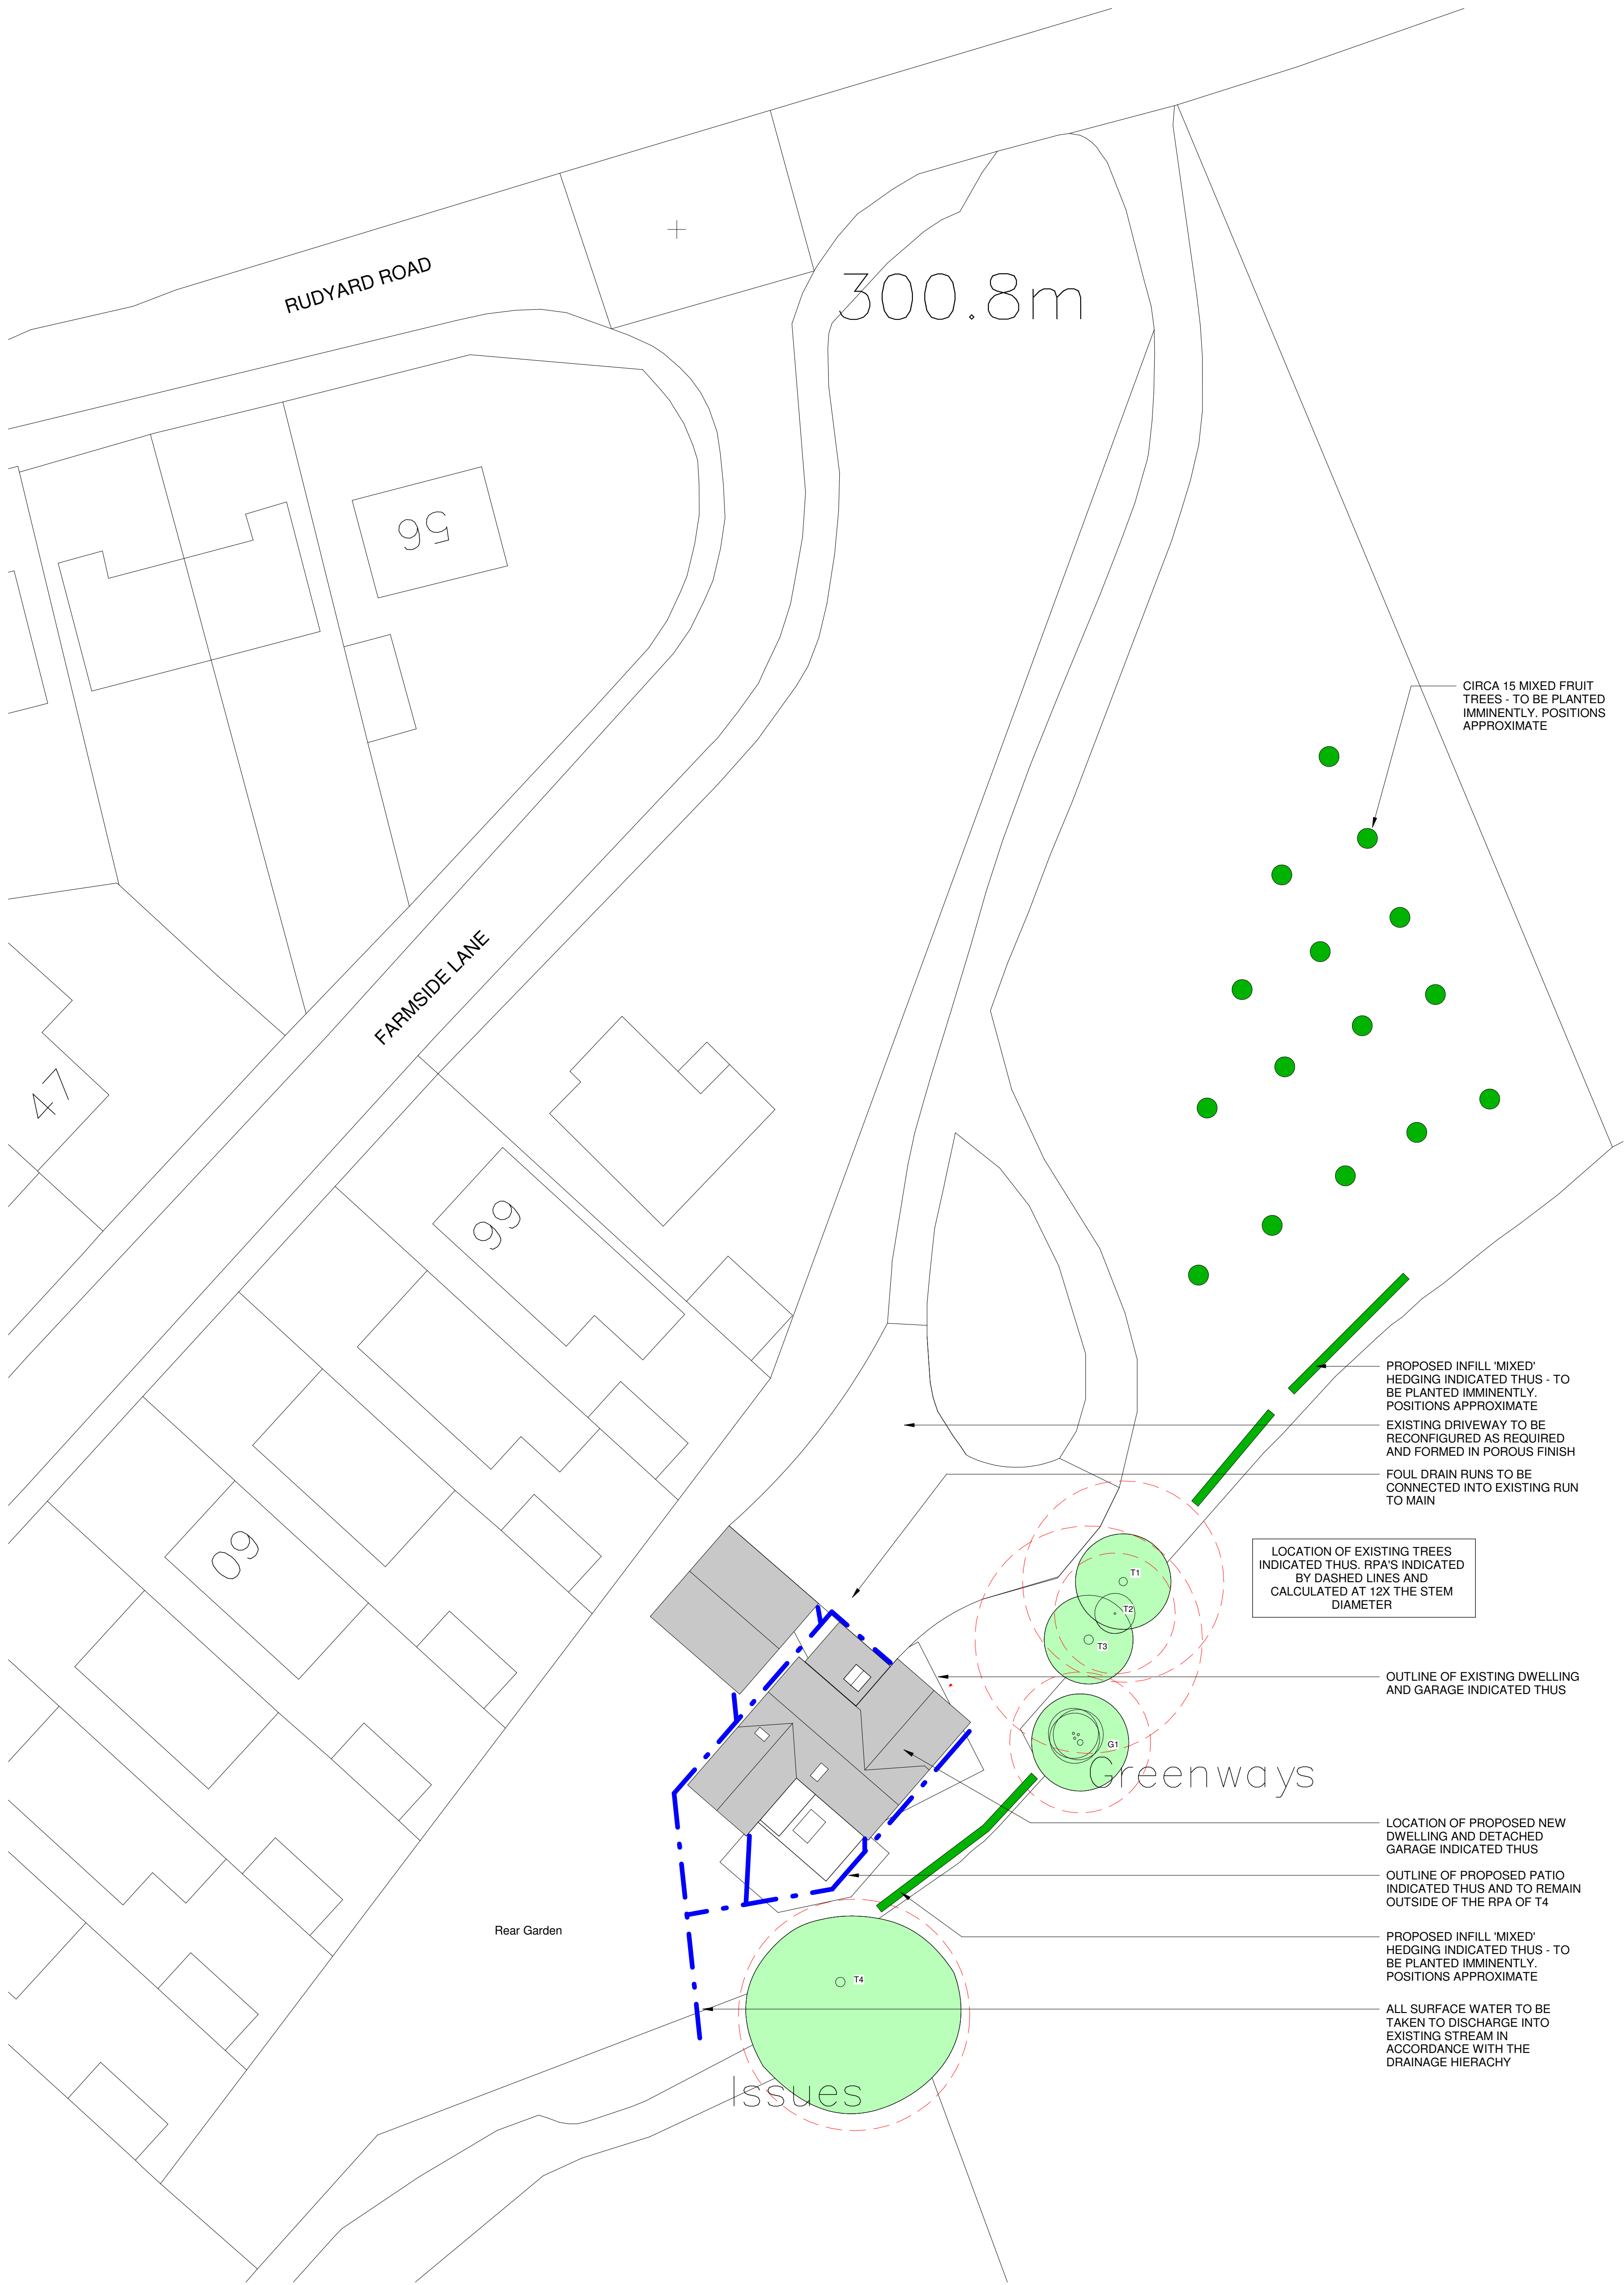

1 Proposed Block Plan
1 : 200