


Studio Gedye must be notified immediately should any discrepancies be found. The contractor must check all dimensions on site before construction or manufacture of materials. This drawing or any portion of it may not be reproduced without the consent of Studio Gedye.

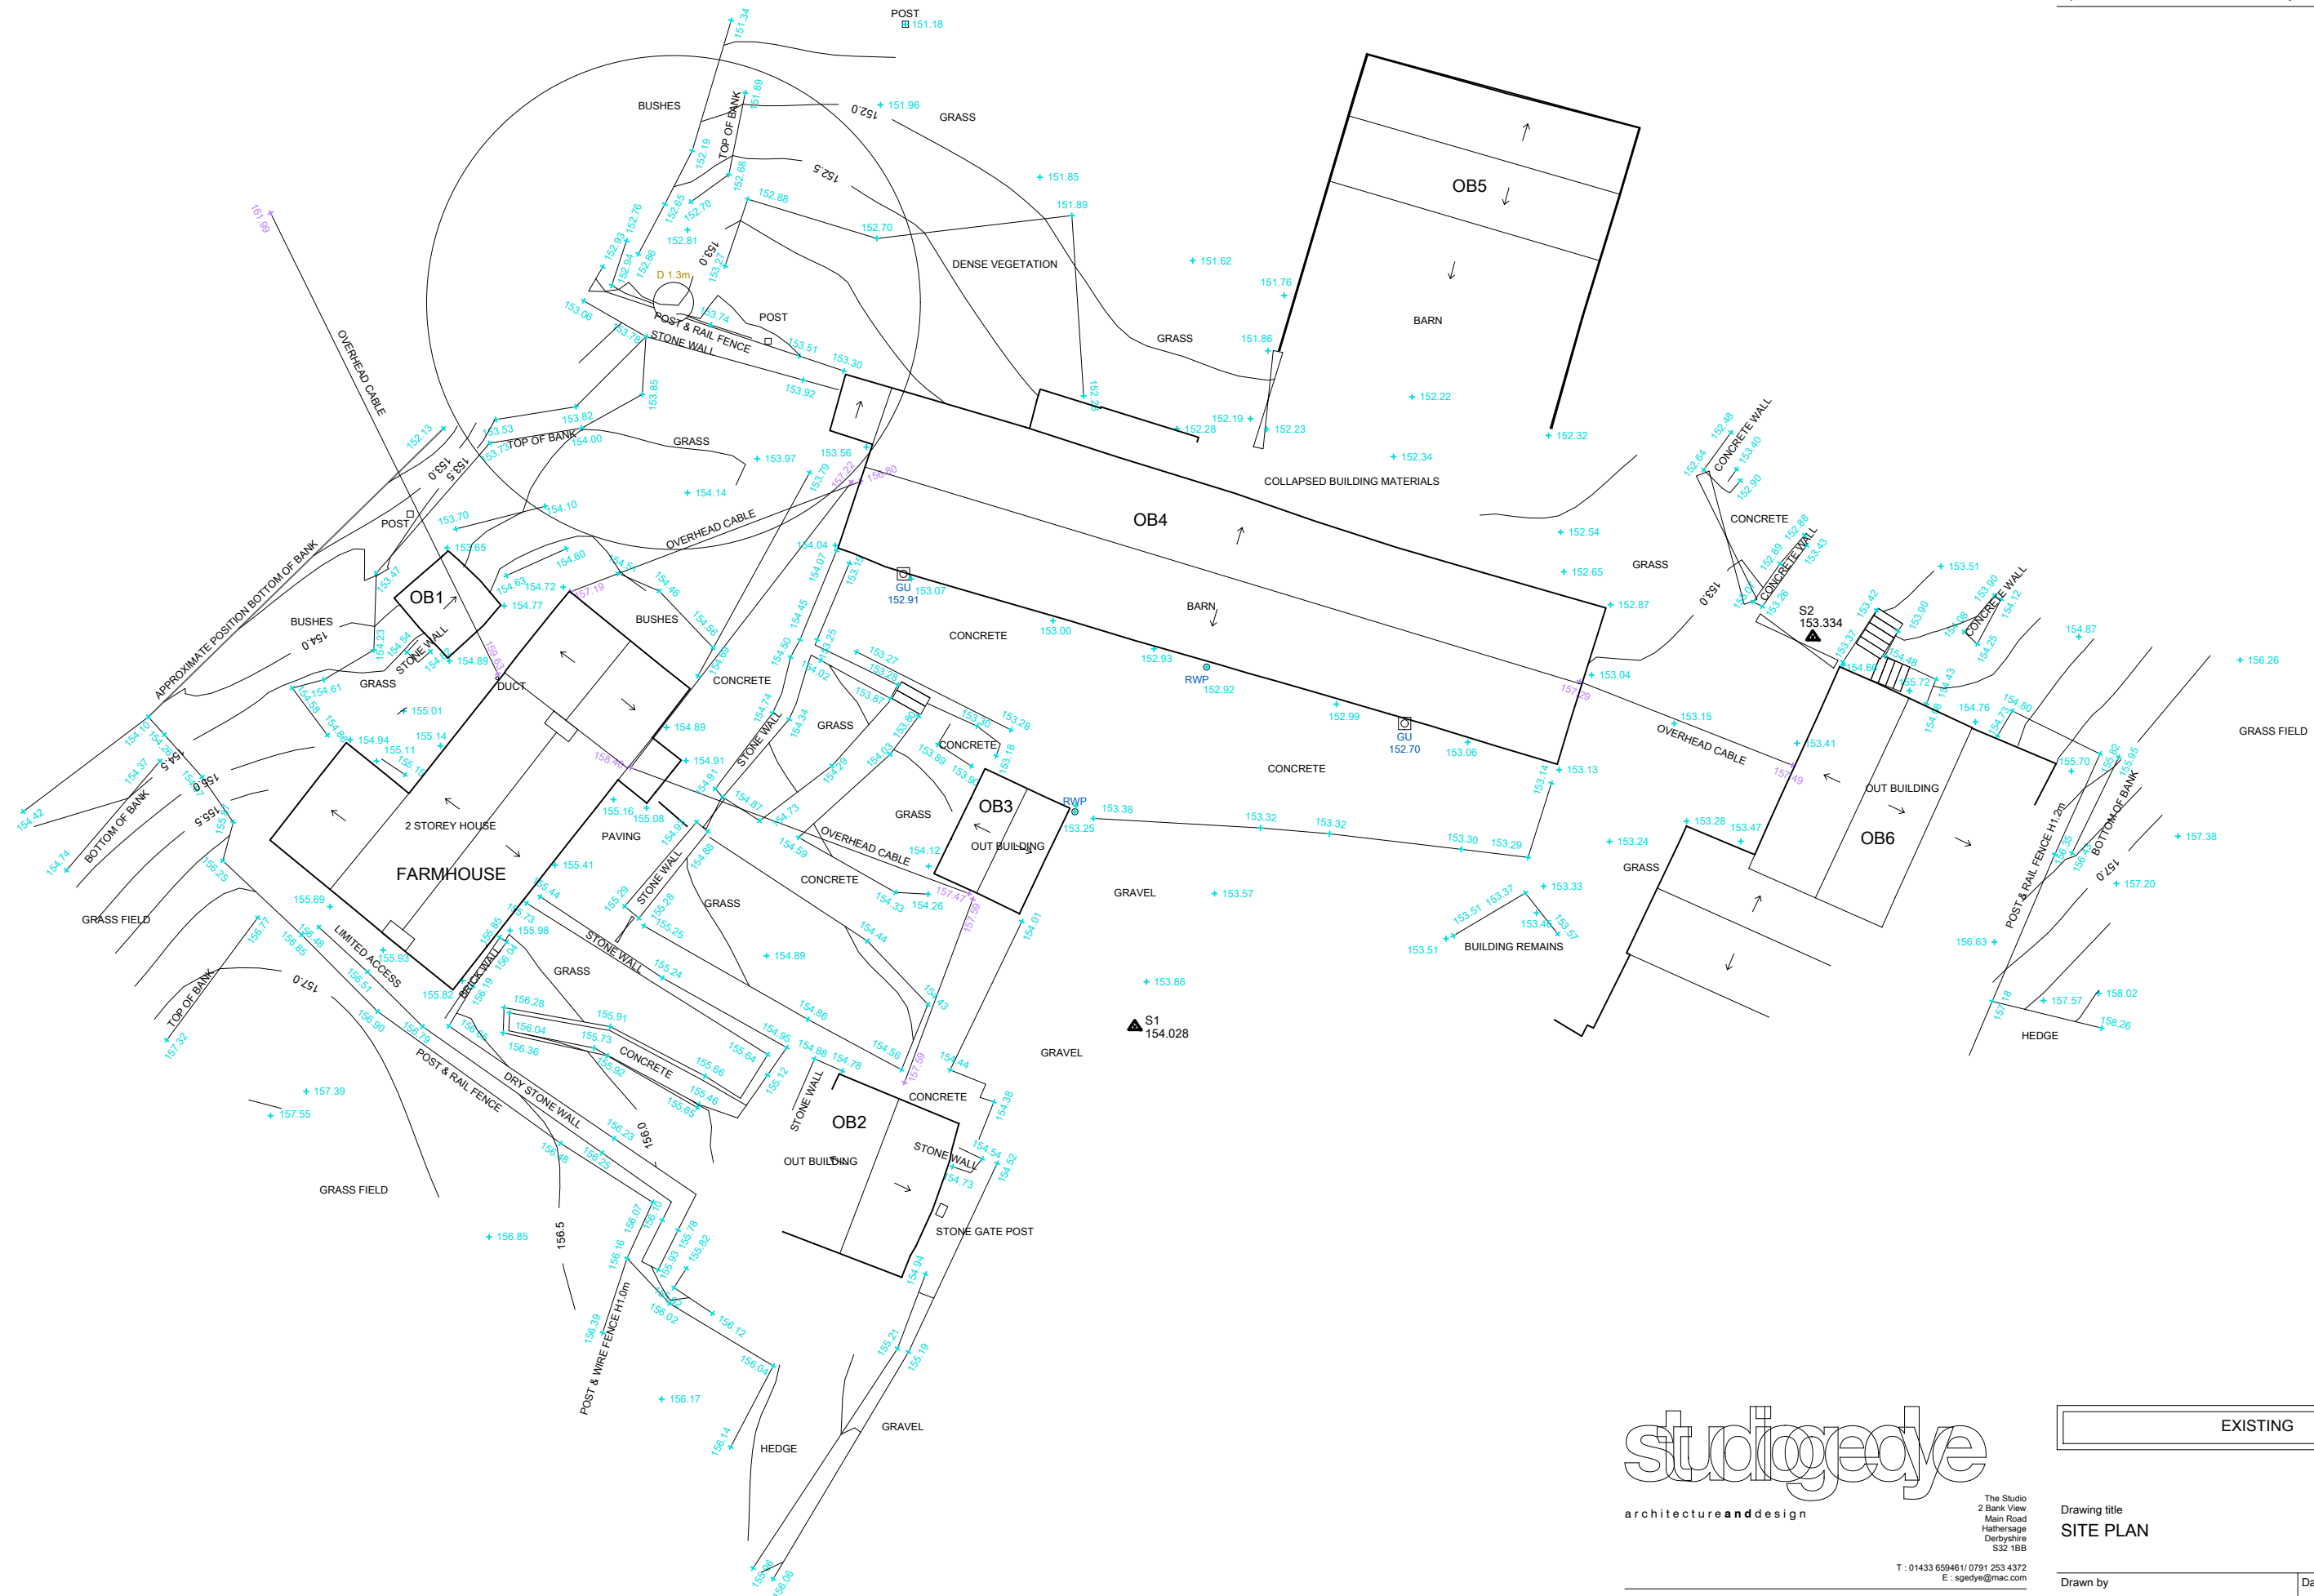

studiedye
architecture and design

The Studio
2 Bank View
Main Road
Hathersage
Derbyshire
S32 1BB
/ 0791 253 4372
edve@mac.com

T : 01433 659461/ 0791 253 4372
E : soedye@mac.com

Project
Cumberledge Park Farm, Huntley Road,
Denford, Leek, ST13 7JU


EXISTING

Drawing title
SITE PLAN


Drawn by RW		Date JUL 24	App'd -
Drawing no 001	Project no 24011	Scale @ A3 1:200	Rev -




Studio Gedye must be notified immediately should any discrepancies be found. The contractor must check all dimensions on site before construction or manufacture of materials. This drawing or any portion of it may not be reproduced without the consent of Studio Gedye.

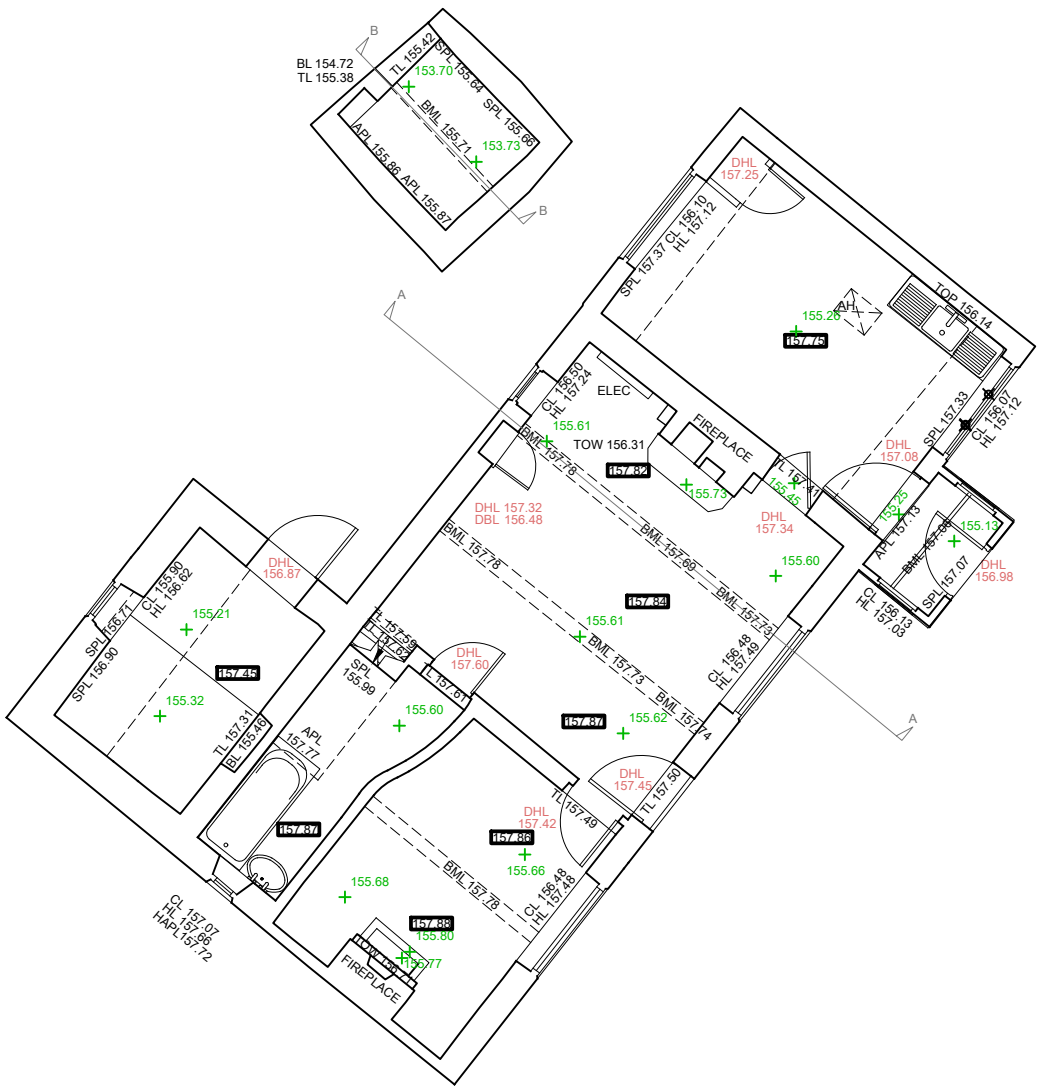

GROUND FLOOR PLAN
FARMHOUSE & OUTBUILDING 01

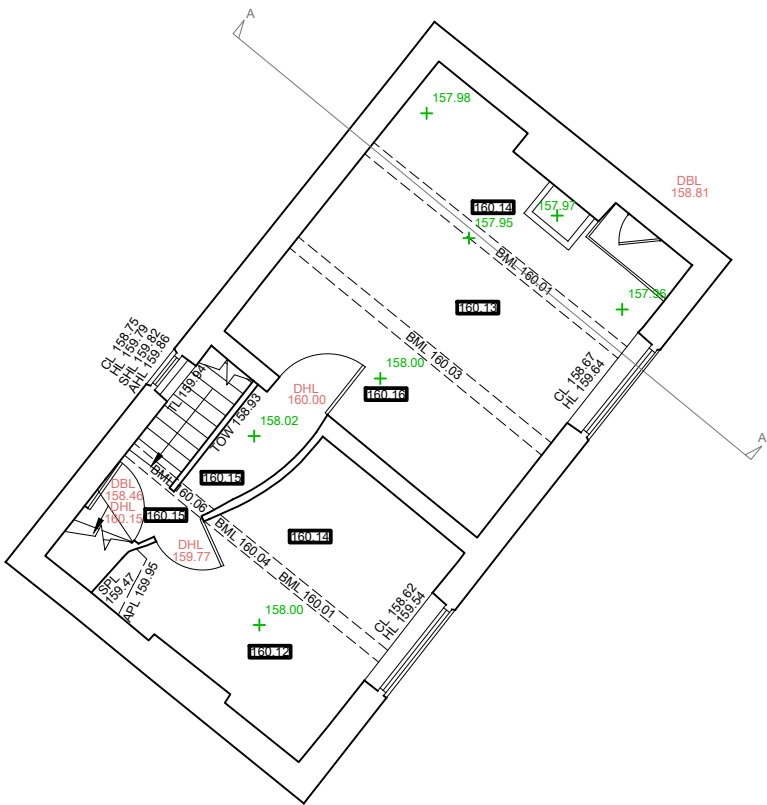

FIRST FLOOR PLAN
FARMHOUSE

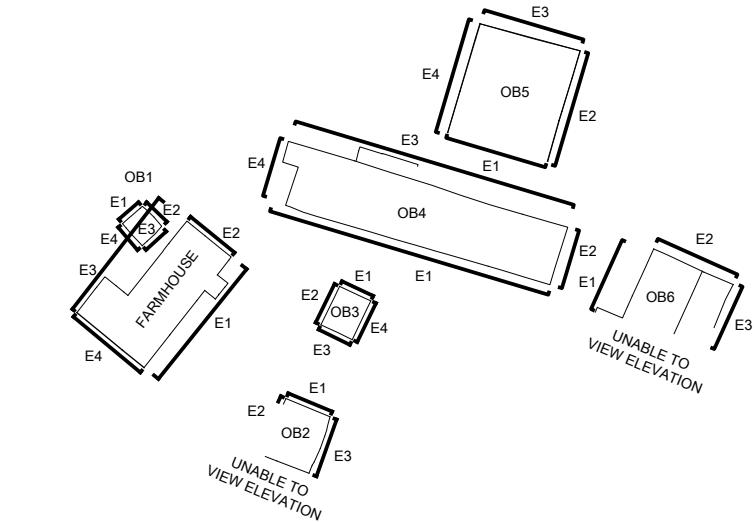

SECOND FLOOR PLAN
FARMHOUSE

studiogedye
architectureanddesign

The Studio
2 Bank View
Main Road
Hathersage
Derbyshire
S32 1BB

T : 01433 659461 / 0791 253 4372
E : sgedye@mac.com


Project
Cumberledge Park Farm, Huntley Road,
Denford, Leek, ST13 7JU



EXISTING

Drawing title FLOOR PLANS FARMHOUSE & OUTBUILDING 01			
Drawn by RW		Date JUL 24	App'd -
Drawing no 002	Project no 24011	Scale @ A3 1:100	Rev -



Studio Gedye must be notified immediately should any discrepancies be found. The contractor must check all dimensions on site before construction or manufacture of materials. This drawing or any portion of it may not be reproduced without the consent of Studio Gedye.

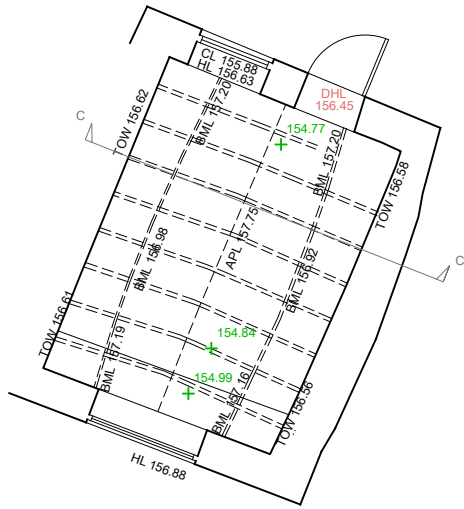

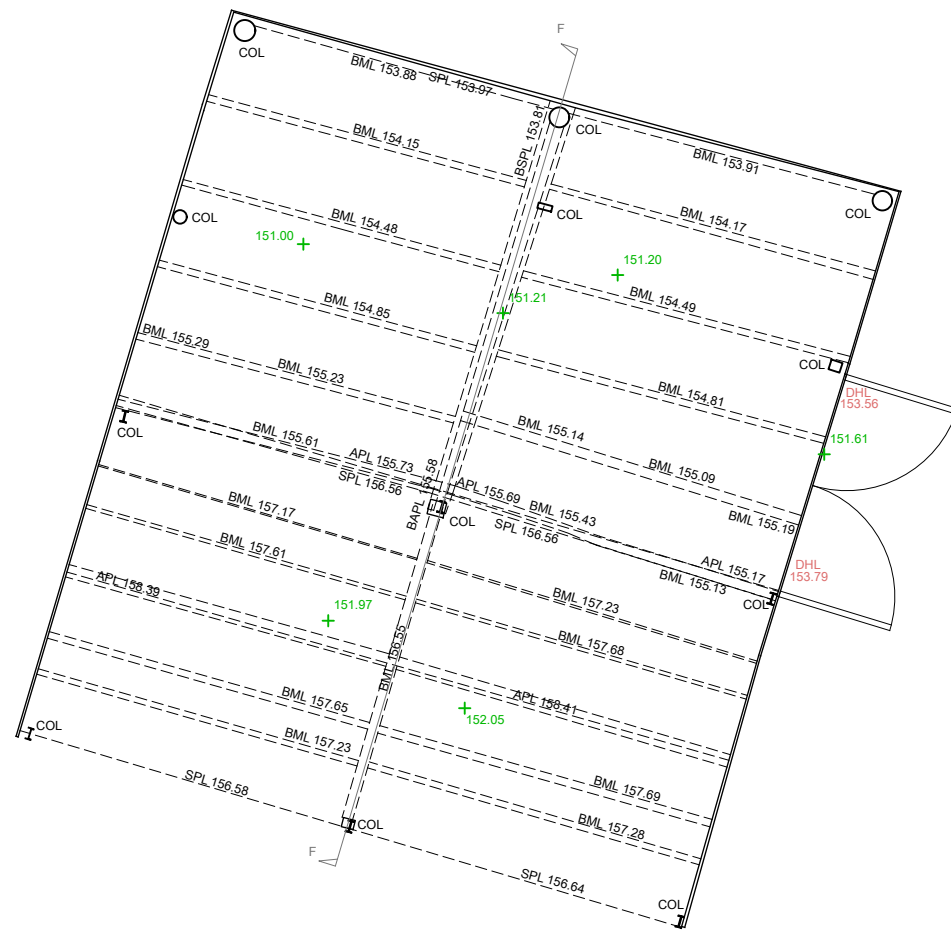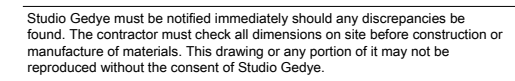[illegible]


studgeye

Project
Cumberledge Park Farm, Huntley Road,
Denford, Leek, ST13 7JU

Drawing title
FLOOR PLANS
OUTBUILDINGS 05 06


Drawn by RW		Date JUL 24	App'd -
Drawing no 004	Project no 24011	Scale @ A3 1:100	Rev -

167.00m
166.00m
165.00m
164.00m
163.00m
162.00m
161.00m
160.00m
159.00m
158.00m
157.00m
156.00m
155.00m
154.00m

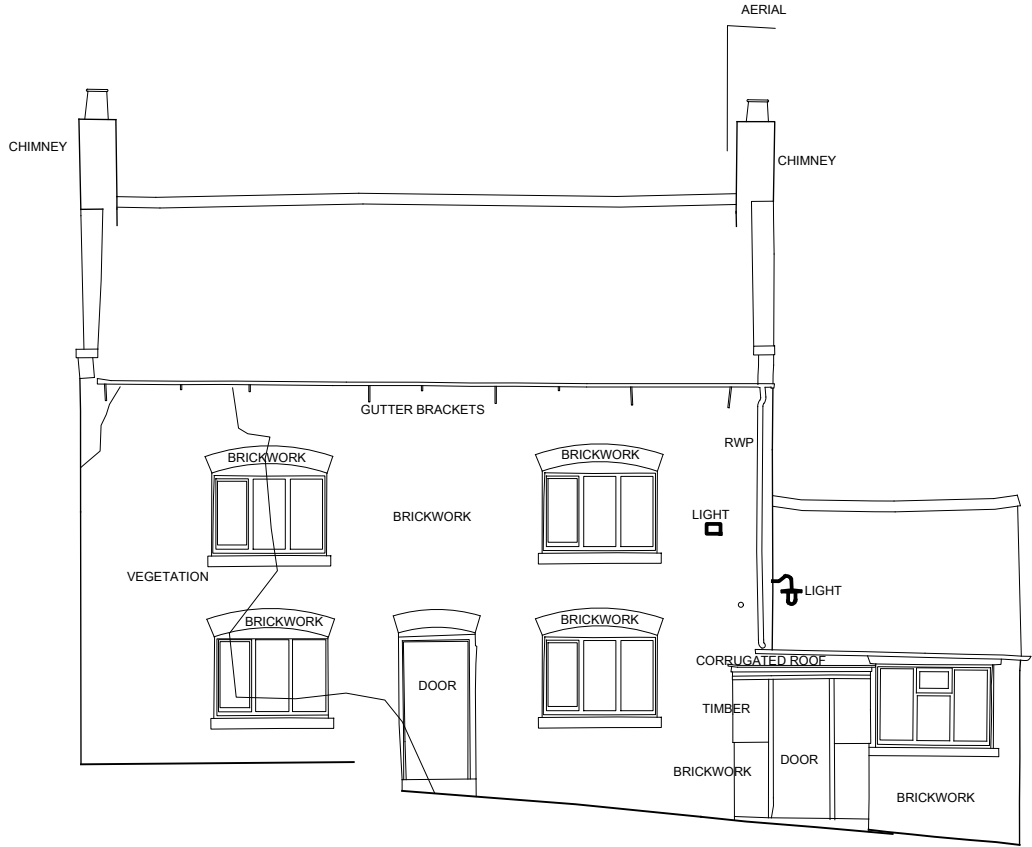


ELEVATION 1
FARMHOUSE


167.00m
166.00m
165.00m
164.00m
163.00m
162.00m
161.00m
160.00m
159.00m
158.00m
157.00m
156.00m
155.00m
154.00m

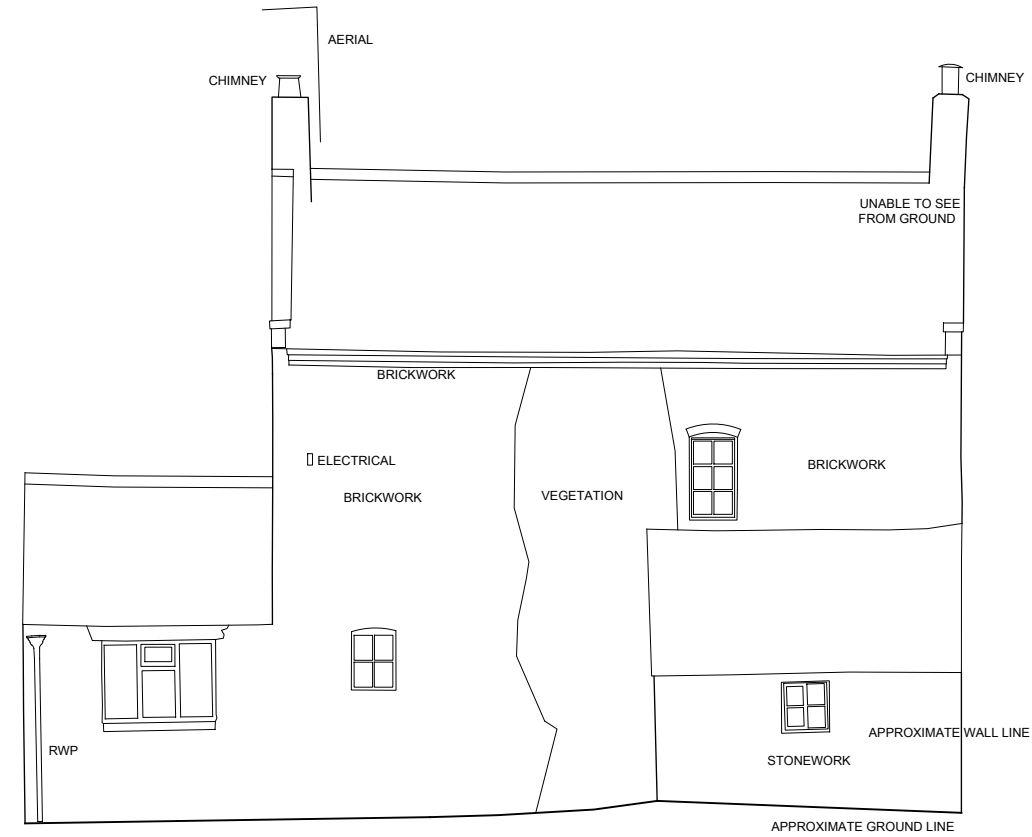

ELEVATION 3
FARMHOUSE

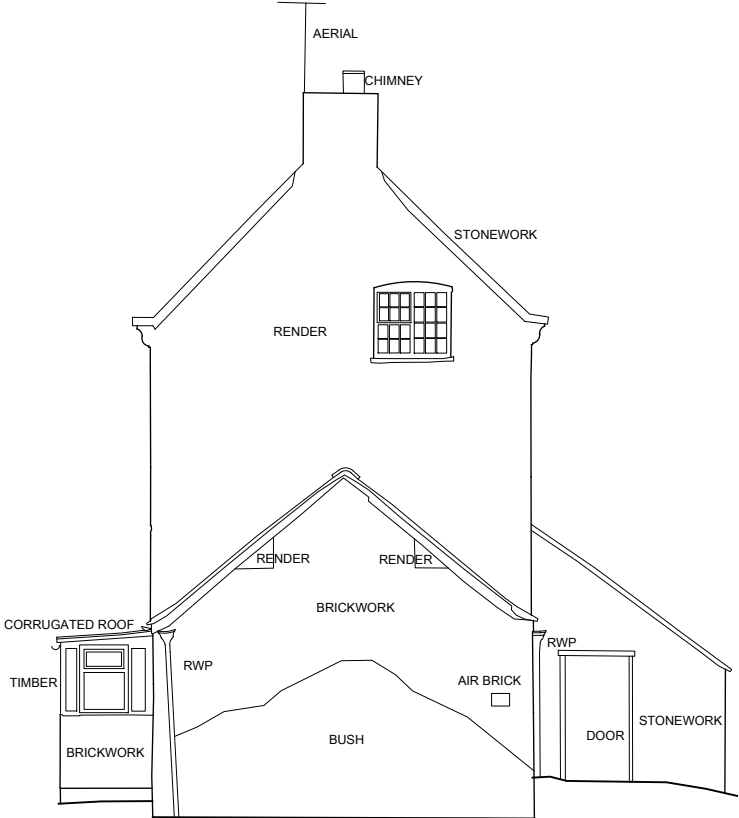


ELEVATION 2
FARMHOUSE

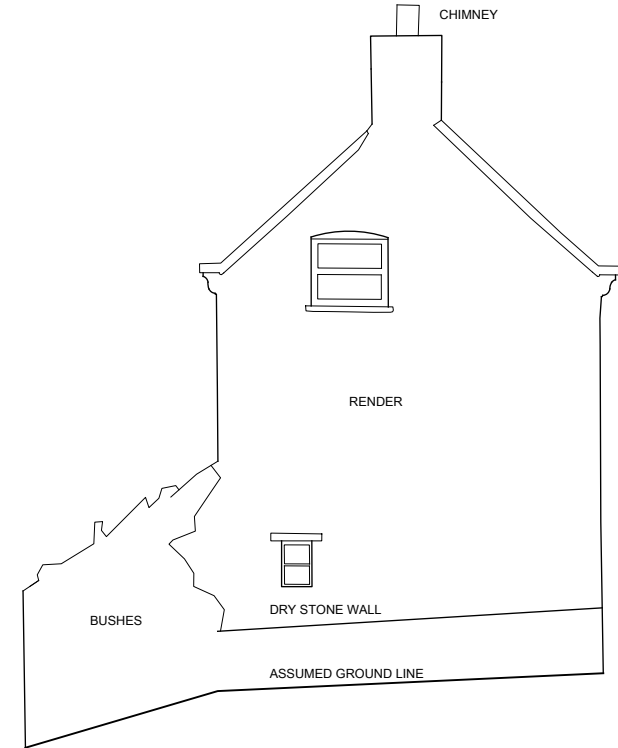

ELEVATION 4
FARMHOUSE

Studio Gedye must be notified immediately should any discrepancies be found. The contractor must check all dimensions on site before construction or manufacture of materials. This drawing or any portion of it may not be reproduced without the consent of Studio Gedye.

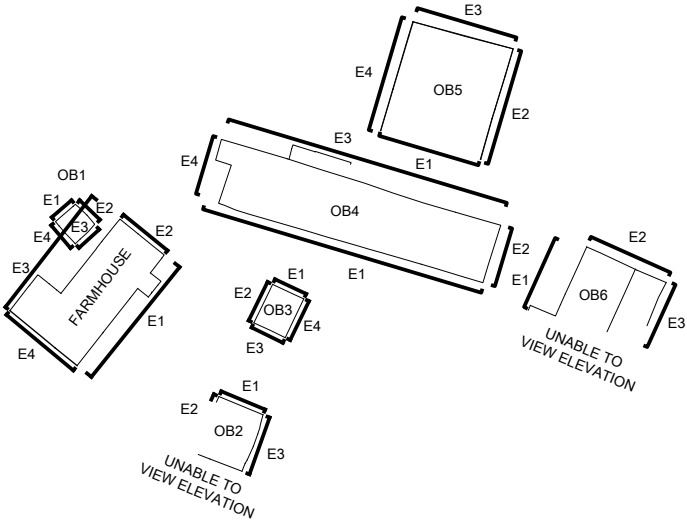

studio gedye
architecture and design

The Studio
2 Bank View
Main Road
Hathersage
Derbyshire
S32 1BB

T : 01433 659461 / 0791 253 4372
E : sggedye@mac.com

Project
Cumberledge Park Farm, Huntley Road,
Denford, Leek, ST13 7JU


EXISTING

Drawing title
ELEVATIONS
FARMHOUSE


Drawn by RW	Date JUL 24	App'd -
Drawing no 005	Project no 24011	Scale @ A3 1:100
		Rev -

Studio Gedye must be notified immediately should any discrepancies be found. The contractor must check all dimensions on site before construction or manufacture of materials. This drawing or any portion of it may not be reproduced without the consent of Studio Gedye.


157.00m
156.00m
155.00m
154.00m
153.00m

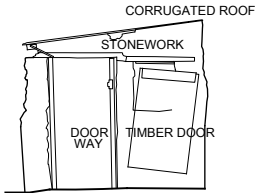


ELEVATION 1
OUTBUILDING 01

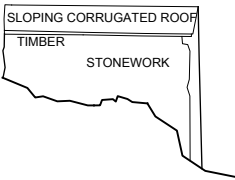


ELEVATION 2
OUTBUILDING 01

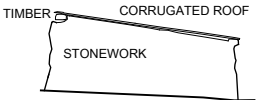


ELEVATION 3
OUTBUILDING 01

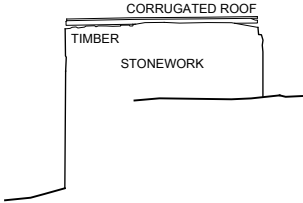


ELEVATION 4
OUTBUILDING 01

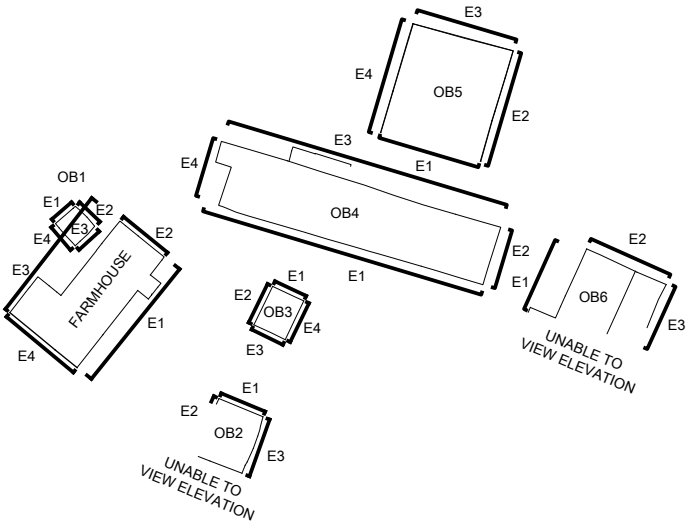


160.00m
159.00m
158.00m
157.00m
156.00m
155.00m
154.00m
153.00m

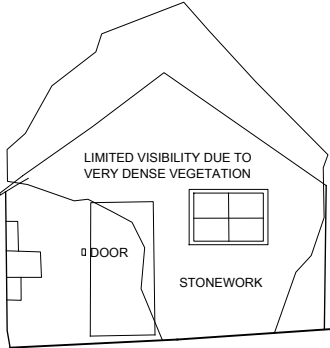

ELEVATION 1
OUTBUILDING 02

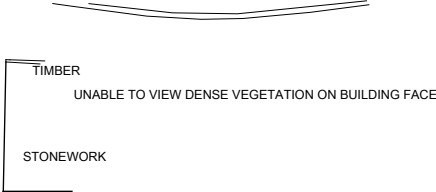


ELEVATION 2
OUTBUILDING 02

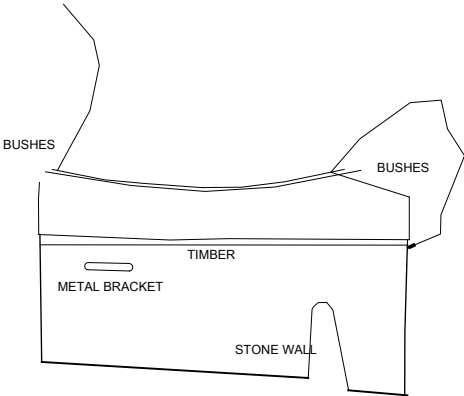


ELEVATION 3
OUTBUILDING 02


157.00m
156.00m
155.00m
154.00m
153.00m

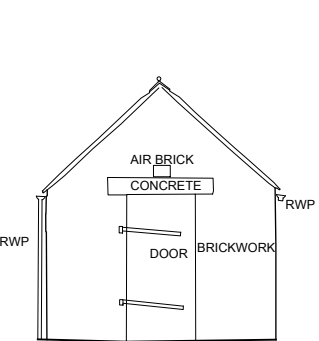


ELEVATION 1
OUTBUILDING 03

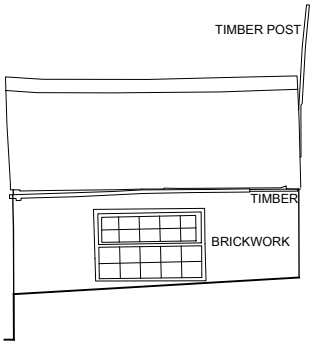

ELEVATION 2
OUTBUILDING 03

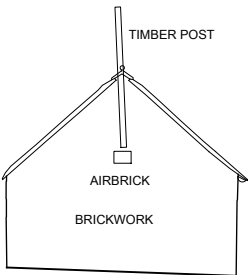

ELEVATION 3
OUTBUILDING 03

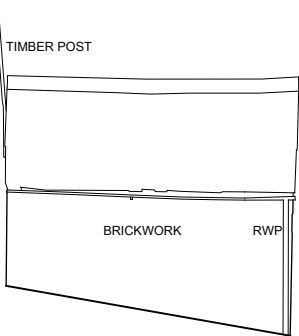

ELEVATION 4
OUTBUILDING 03

studio gedye
architecture and design

The Studio
2 Bank View
Main Road
Hathersage
Derbyshire
S32 1BB

T : 01433 659461 / 0791 253 4372
E : sggedye@mac.com


Project
Cumberledge Park Farm, Huntley Road,
Denford, Leek, ST13 7JU

EXISTING


Drawing title
ELEVATIONS
OUTBUILDINGS 01 02 03

Drawn by RW	Date JUL 24	App'd -
Drawing no 006	Project no 24011	Scale @ A3 1:100
		Rev -

158.00m
157.00m
156.00m
155.00m
154.00m
153.00m
152.00m

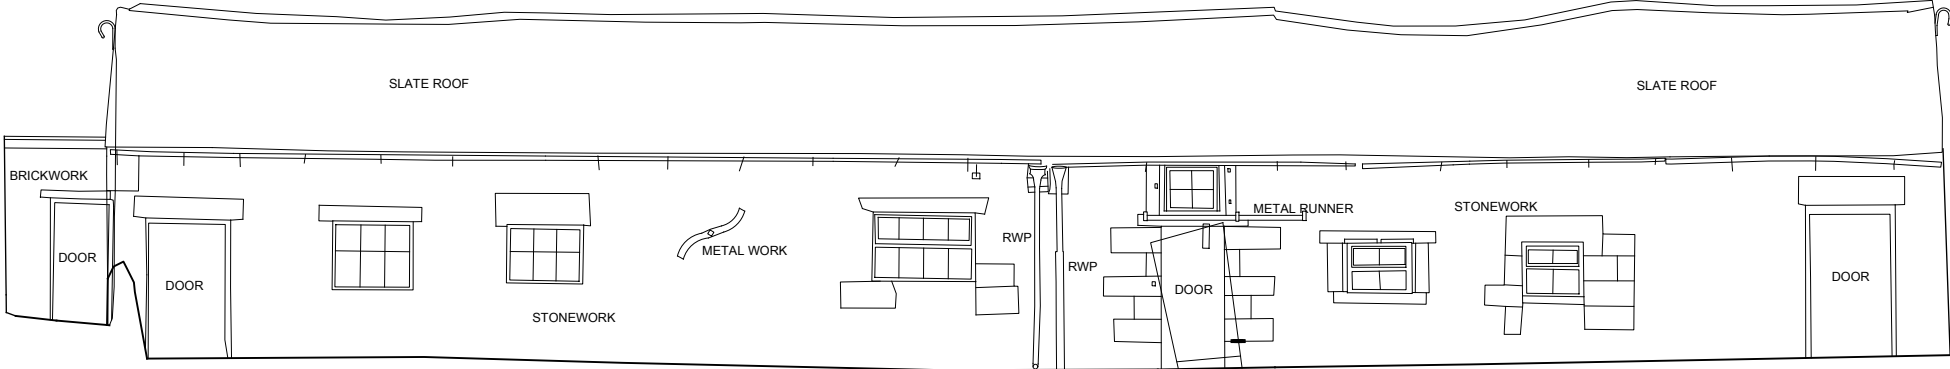


ELEVATION 1
OUTBUILDING 04

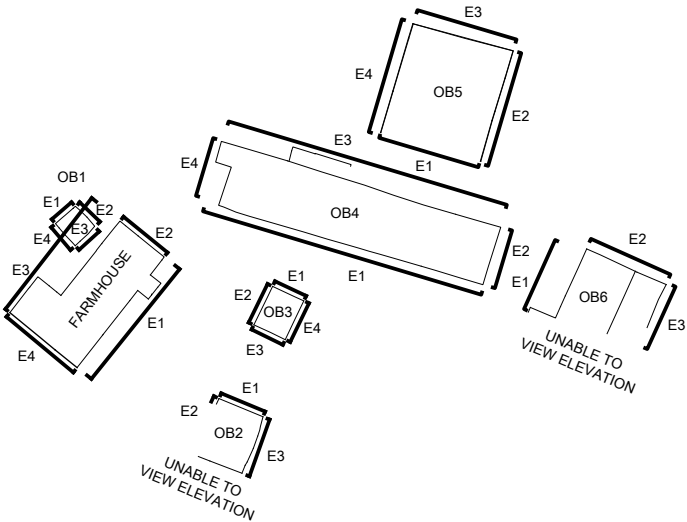


Studio Gedye must be notified immediately should any discrepancies be found. The contractor must check all dimensions on site before construction or manufacture of materials. This drawing or any portion of it may not be reproduced without the consent of Studio Gedye.

158.00m
157.00m
156.00m
155.00m
154.00m
153.00m
152.00m

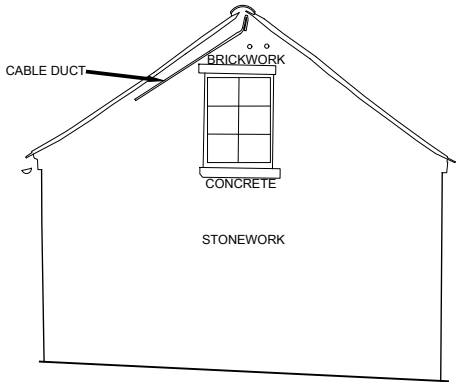


ELEVATION 2
OUTBUILDING 04

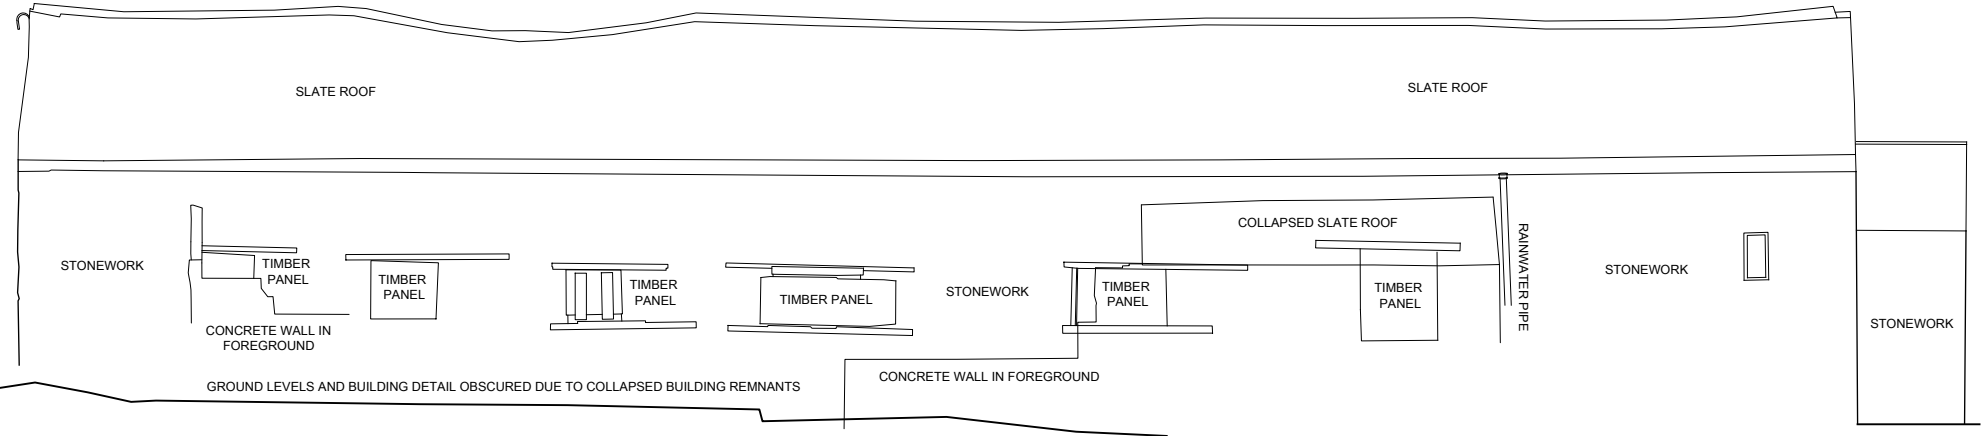

ELEVATION 3
OUTBUILDING 04

158.00m
157.00m
156.00m
155.00m
154.00m
153.00m
152.00m

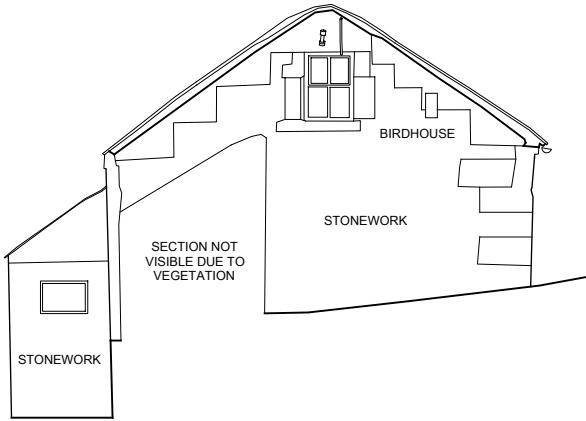

ELEVATION 4
OUTBUILDING 04

studiogedye
architectureanddesign

The Studio
2 Bank View
Main Road
Hathersage
Derbyshire
S32 1BB

T : 01433 659461 / 0791 253 4372
E : sgedye@mac.com

Project
Cumberledge Park Farm, Huntley Road,
Denford, Leek, ST13 7JU


EXISTING

Drawing title
ELEVATIONS
OUTBUILDING 04


Drawn by RW	Date JUL 24	App'd -
Drawing no 007	Project no 24011	Scale @ A3 1:100
		Rev -

Studio Gedye must be notified immediately should any discrepancies be found. The contractor must check all dimensions on site before construction or manufacture of materials. This drawing or any portion of it may not be reproduced without the consent of Studio Gedye.


160.00m
159.00m
158.00m
157.00m
156.00m
155.00m
154.00m
153.00m
152.00m
151.00m
150.00m

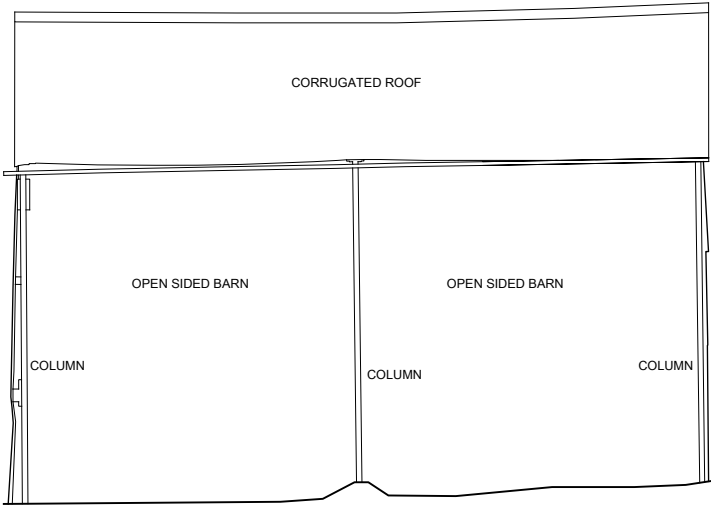


ELEVATION 1
OUTBUILDING 05

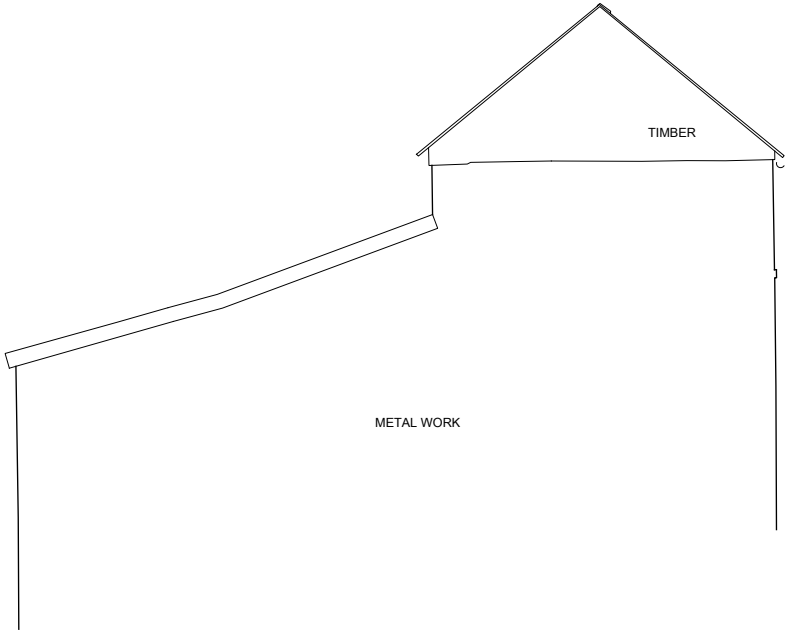


ELEVATION 2
OUTBUILDING 05

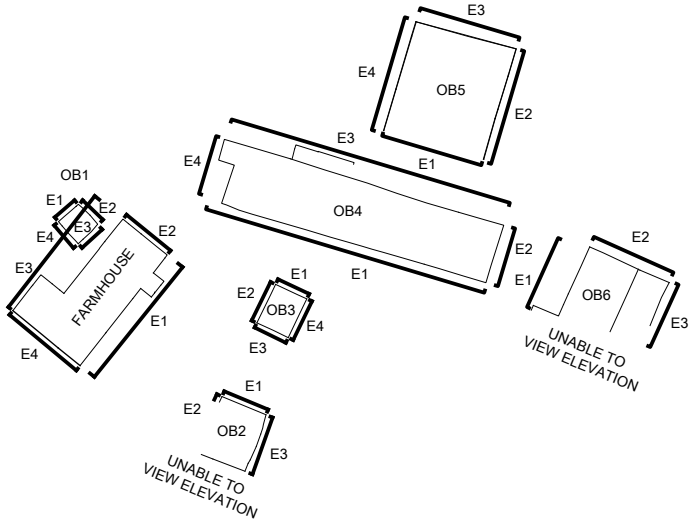

160.00m
159.00m
158.00m
157.00m
156.00m
155.00m
154.00m
153.00m
152.00m
151.00m
150.00m

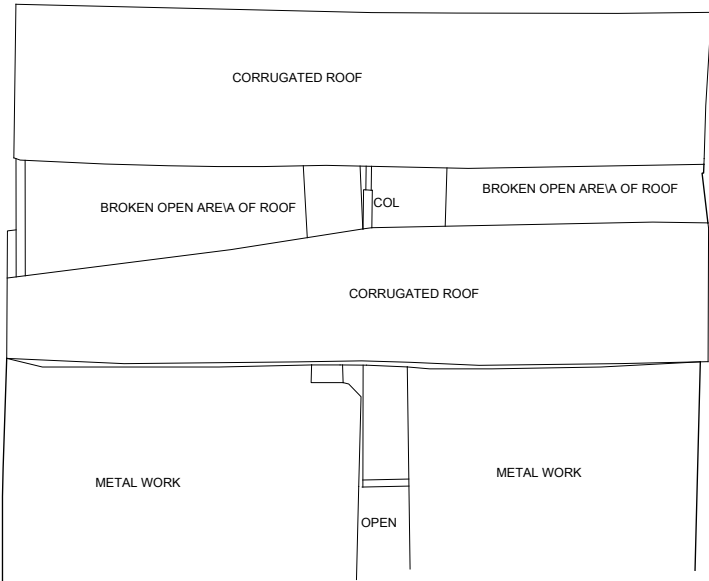

ELEVATION 3
OUTBUILDING 05

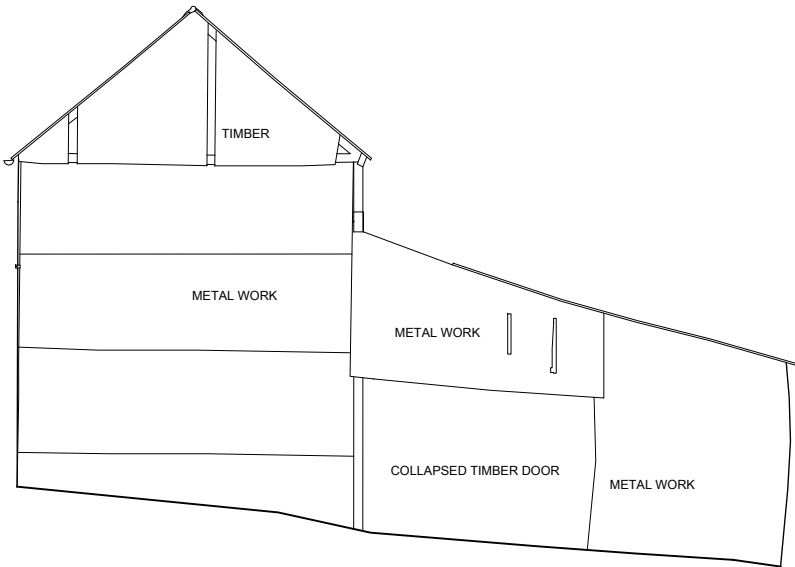

ELEVATION 4
OUTBUILDING 05

studio gedye
architecture and design

The Studio
2 Bank View
Main Road
Hathersage
Derbyshire
S32 1BB

T : 01433 659461 / 0791 253 4372
E : sgedye@mac.com


Project
Cumberledge Park Farm, Huntley Road,
Denford, Leek, ST13 7JU

EXISTING



Drawing title
ELEVATIONS
OUTBUILDING 05

Drawn by RW	Date JUL 24	App'd -
Drawing no 008	Project no 24011	Scale @ A3 1:100
		Rev -


Studio Gedye must be notified immediately should any discrepancies be found. The contractor must check all dimensions on site before construction or manufacture of materials. This drawing or any portion of it may not be reproduced without the consent of Studio Gedye.

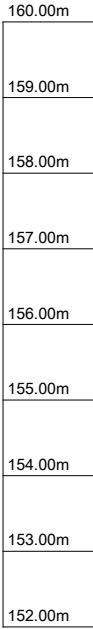


ELEVATION 1
OUTBUILDING 06

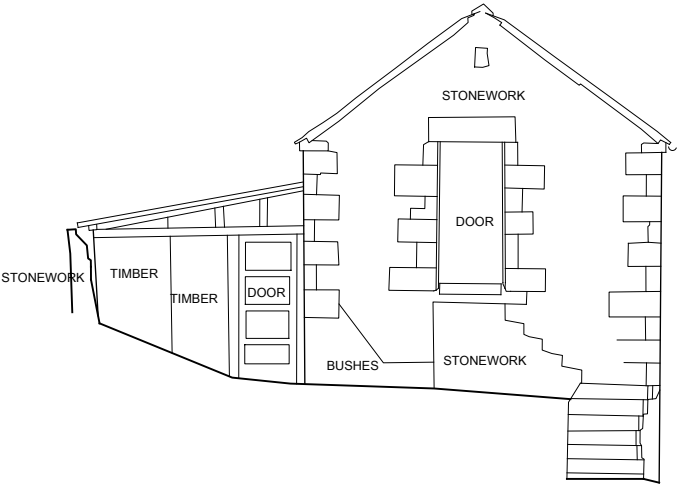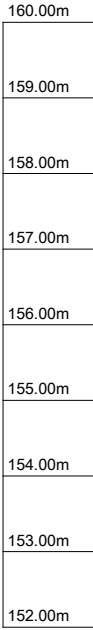

ELEVATION 2
OUTBUILDING 06

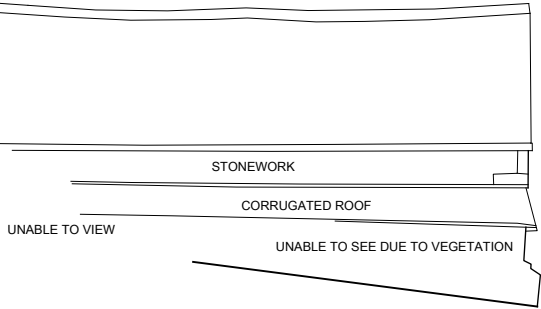

ELEVATION 3
OUTBUILDING 06

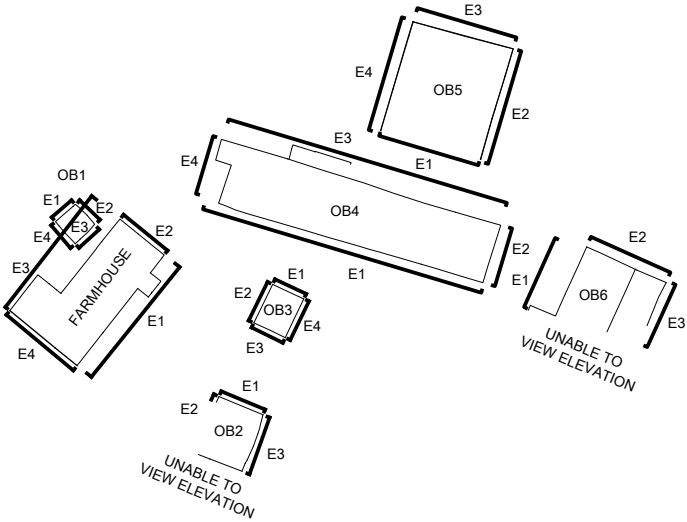

studiogedye
architectureanddesign

The Studio
2 Bank View
Main Road
Hathersage
Derbyshire
S32 1BB

T : 01433 659461 / 0791 253 4372
E : sgedye@mac.com

Project
Cumberledge Park Farm, Huntley Road,
Denford, Leek, ST13 7JU


EXISTING

Drawing title
ELEVATIONS
OUTBUILDING 06


Drawn by RW	Date JUL 24	App'd -
Drawing no 009	Project no 24011	Scale @ A3 1:100
		Rev -

Studio Gedye must be notified immediately should any discrepancies be found. The contractor must check all dimensions on site before construction or manufacture of materials. This drawing or any portion of it may not be reproduced without the consent of Studio Gedye.


164.00m
163.00m
162.00m
161.00m
160.00m
159.00m
158.00m
157.00m
156.00m
155.00m
154.00m
153.00m
152.00m
151.00m
150.00m

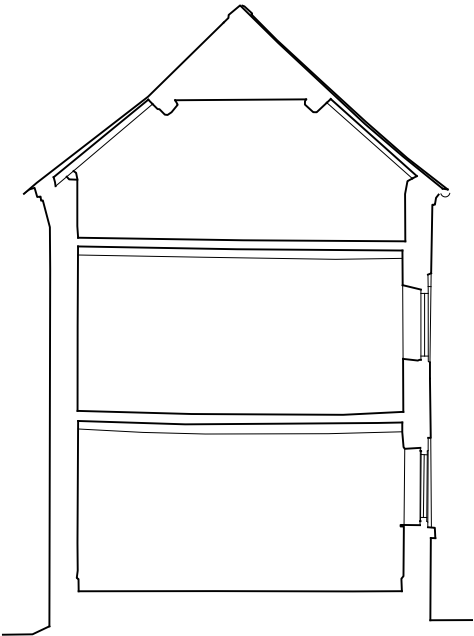


SECTION A-A
FARMHOUSE

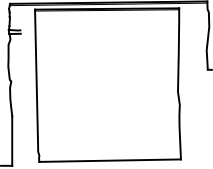


SECTION B-B
OUTBUILDING 01

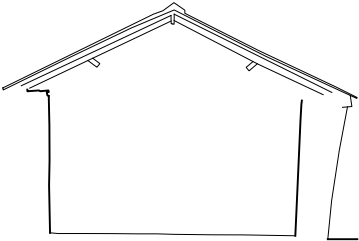

SECTION C-C
OUTBUILDING 02

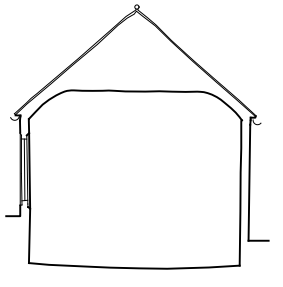


SECTION D-D
OUTBUILDING 03

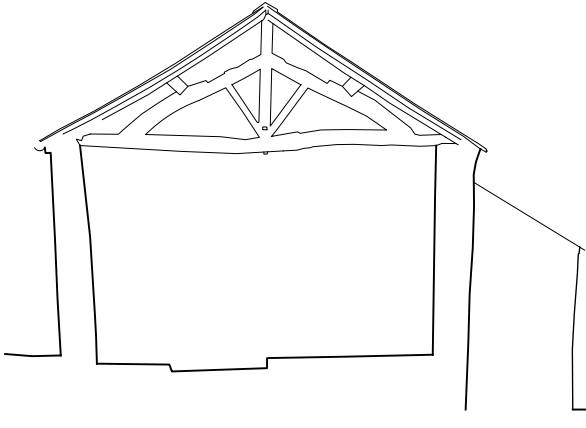


SECTION E-E
OUTBUILDING 04

160.00m
159.00m
158.00m
157.00m
156.00m
155.00m
154.00m
153.00m
152.00m
151.00m
150.00m

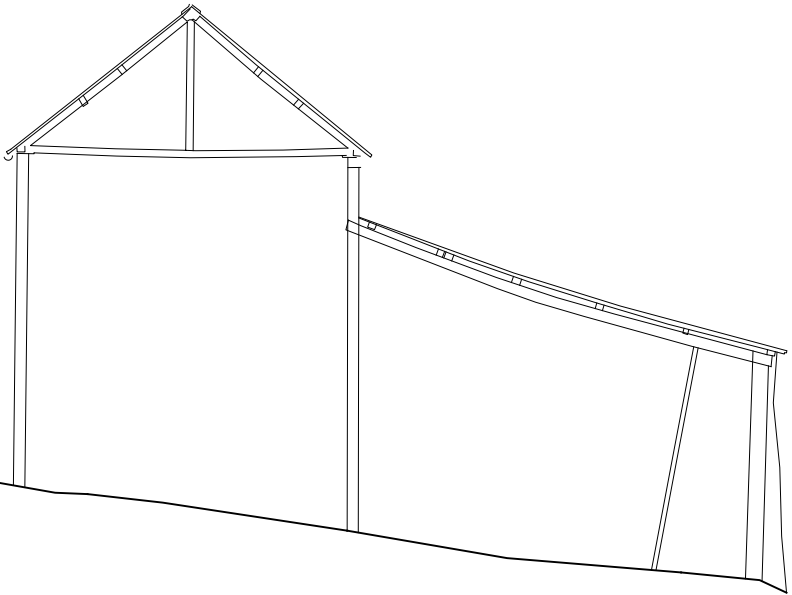

SECTION F-F
OUTBUILDING 05

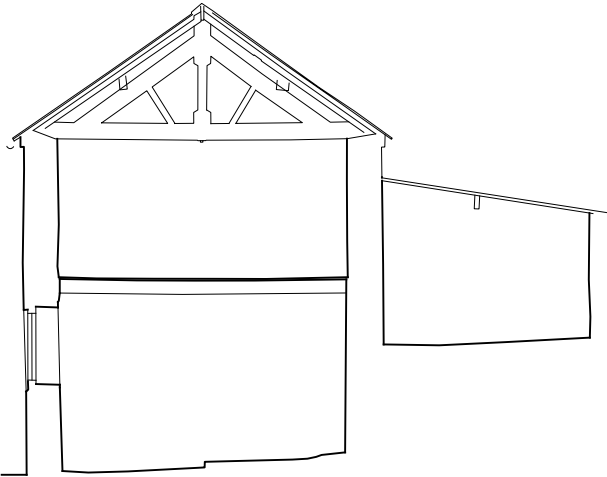

SECTION G-G
OUTBUILDING 06

studiogedye
architectureanddesign

The Studio
2 Bank View
Main Road
Hathersage
Derbyshire
S32 1BB

T : 01433 659461 / 0791 253 4372
E : sgedye@mac.com

Project
Cumberledge Park Farm, Huntley Road,
Denford, Leek, ST13 7JU

EXISTING

Drawing title
SECTIONS

Drawn by RW		Date JUL 24	App'd -
Drawing no 010	Project no 24011	Scale @ A3 1:100	Rev -