


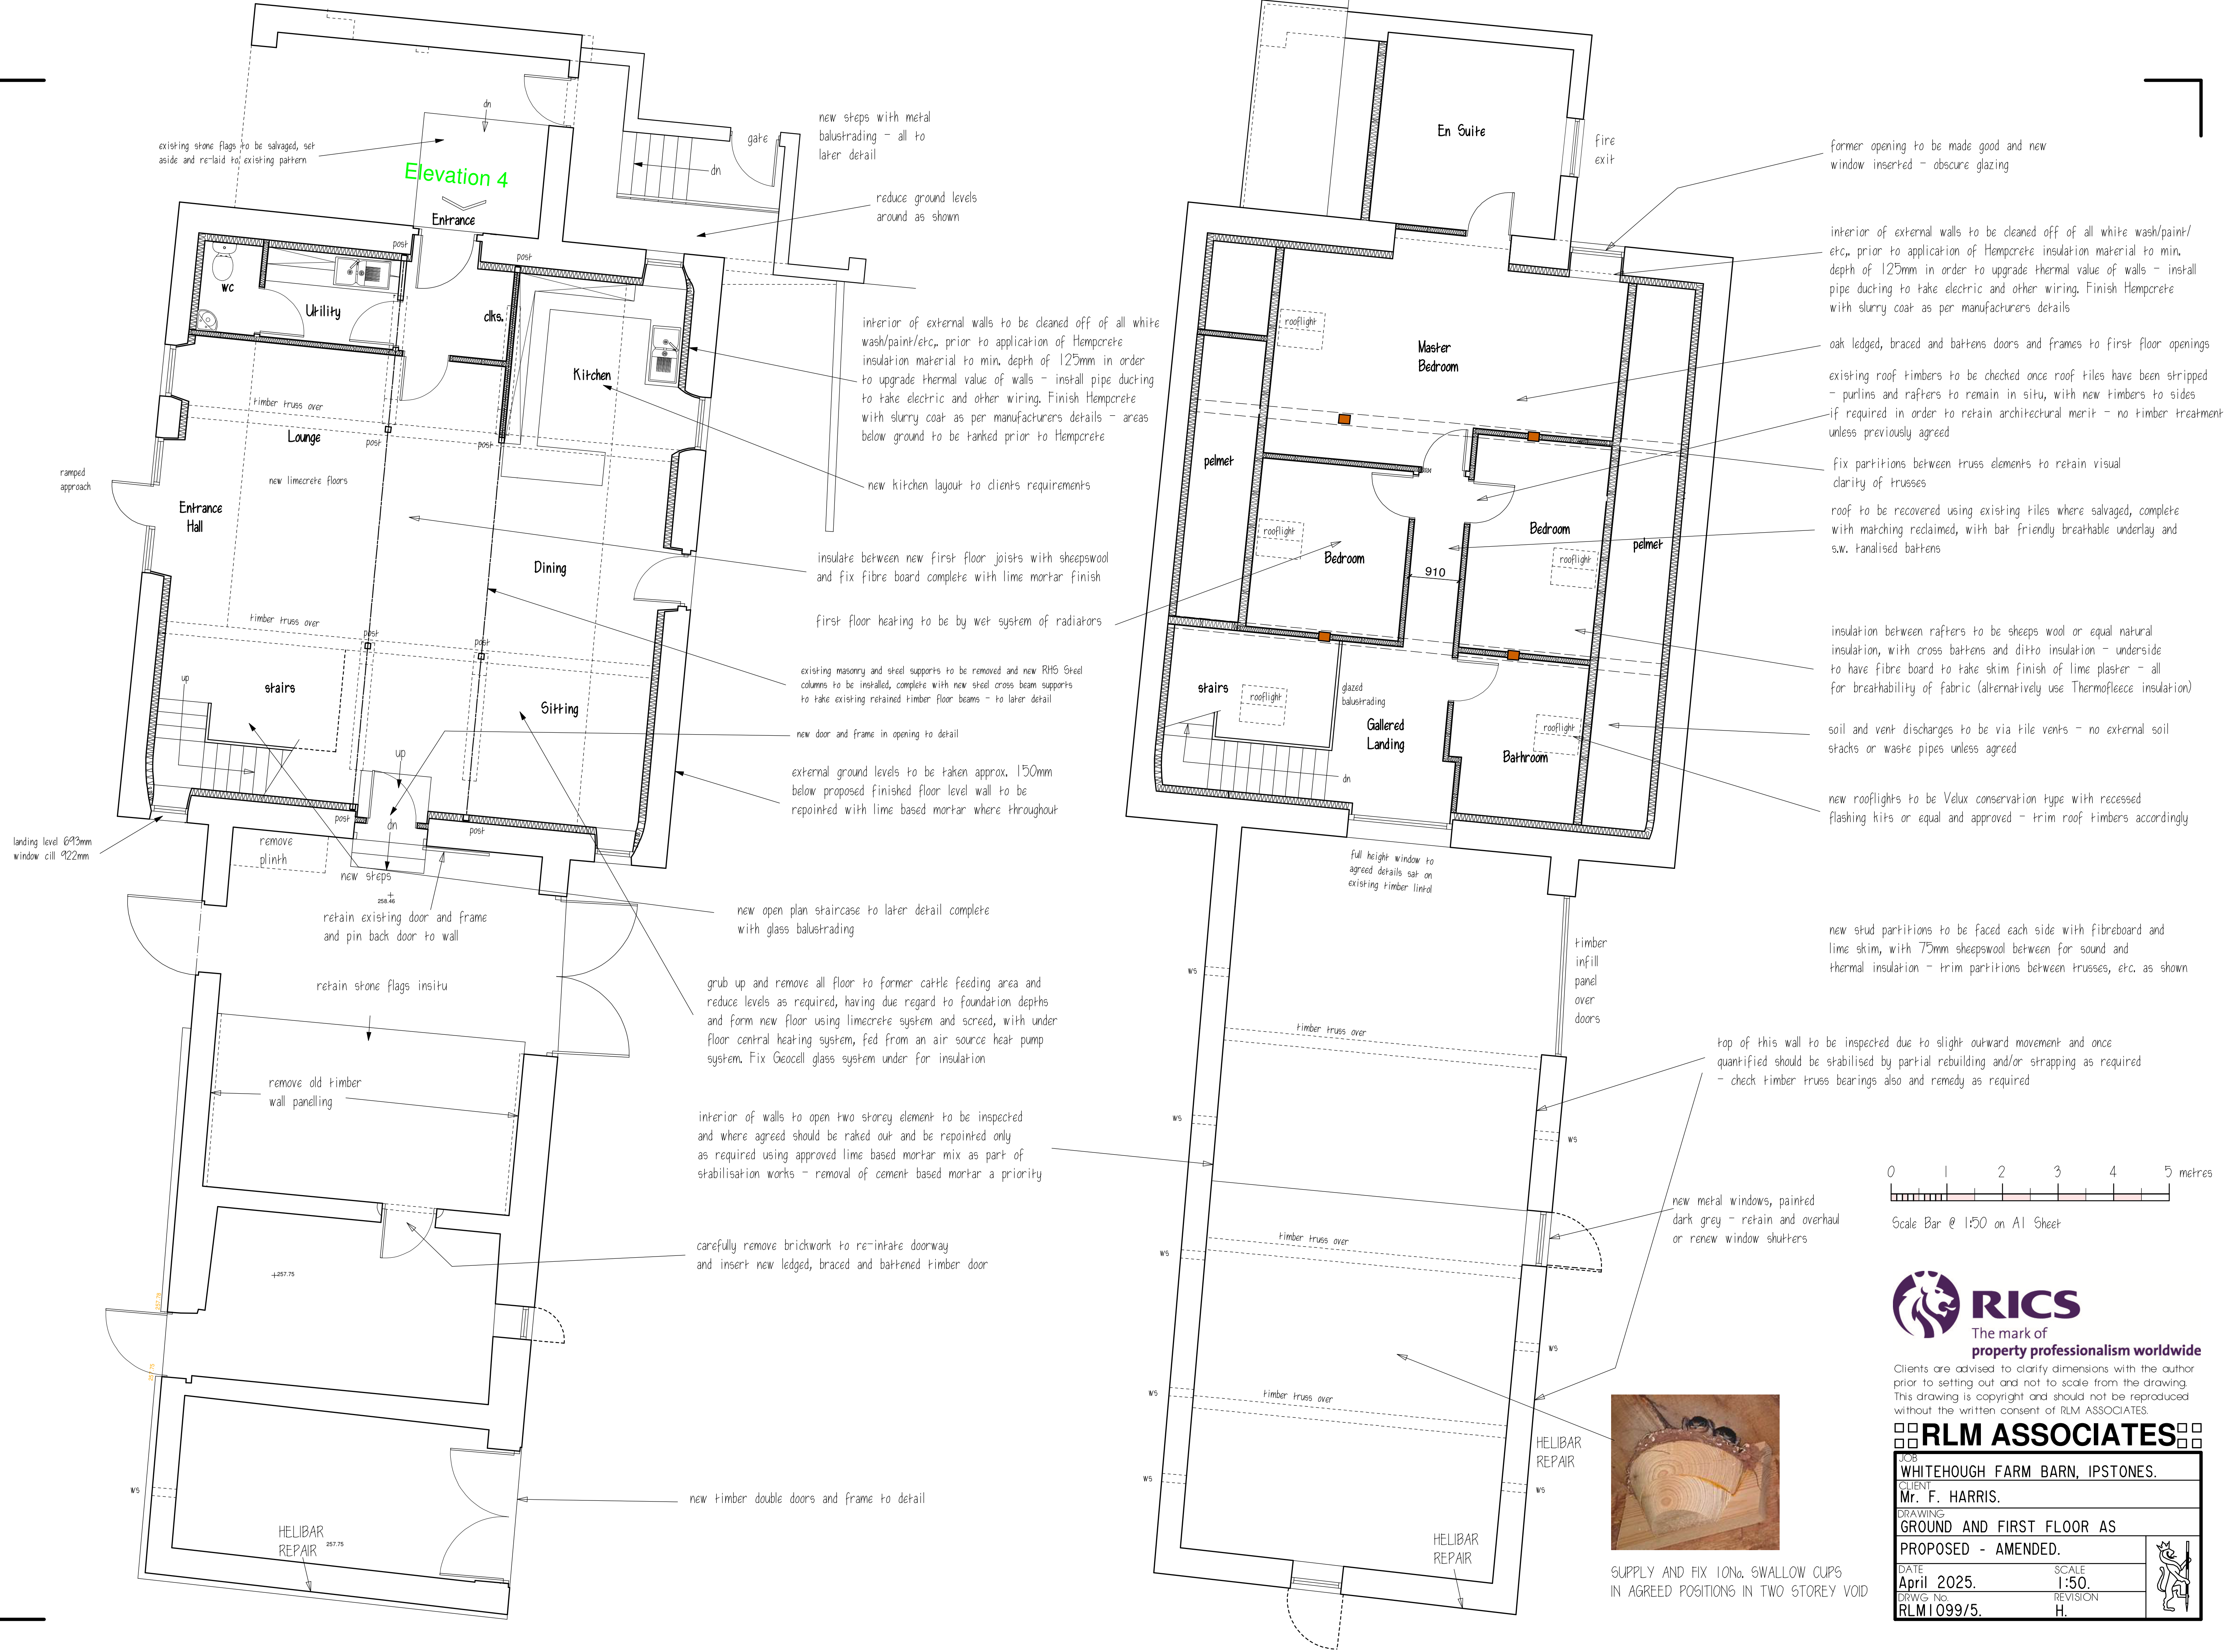

Clients are advised to clarify dimensions with the author prior to setting out and not to scale from the drawing. This drawing is copyright and should not be reproduced without the written consent of RLM ASSOCIATES.

RLM ASSOCIATES

JOB WHITEHOUGH FARM BARN, IPSTONES.	
CLIENT Mr. F. HARRIS.	
DRAWING GROUND AND FIRST FLOOR AS	
PROPOSED - AMENDED.	
DATE April 2025.	SCALE 1:50.
DRAWG. No. RLM10995/5.	REVISION H.

