
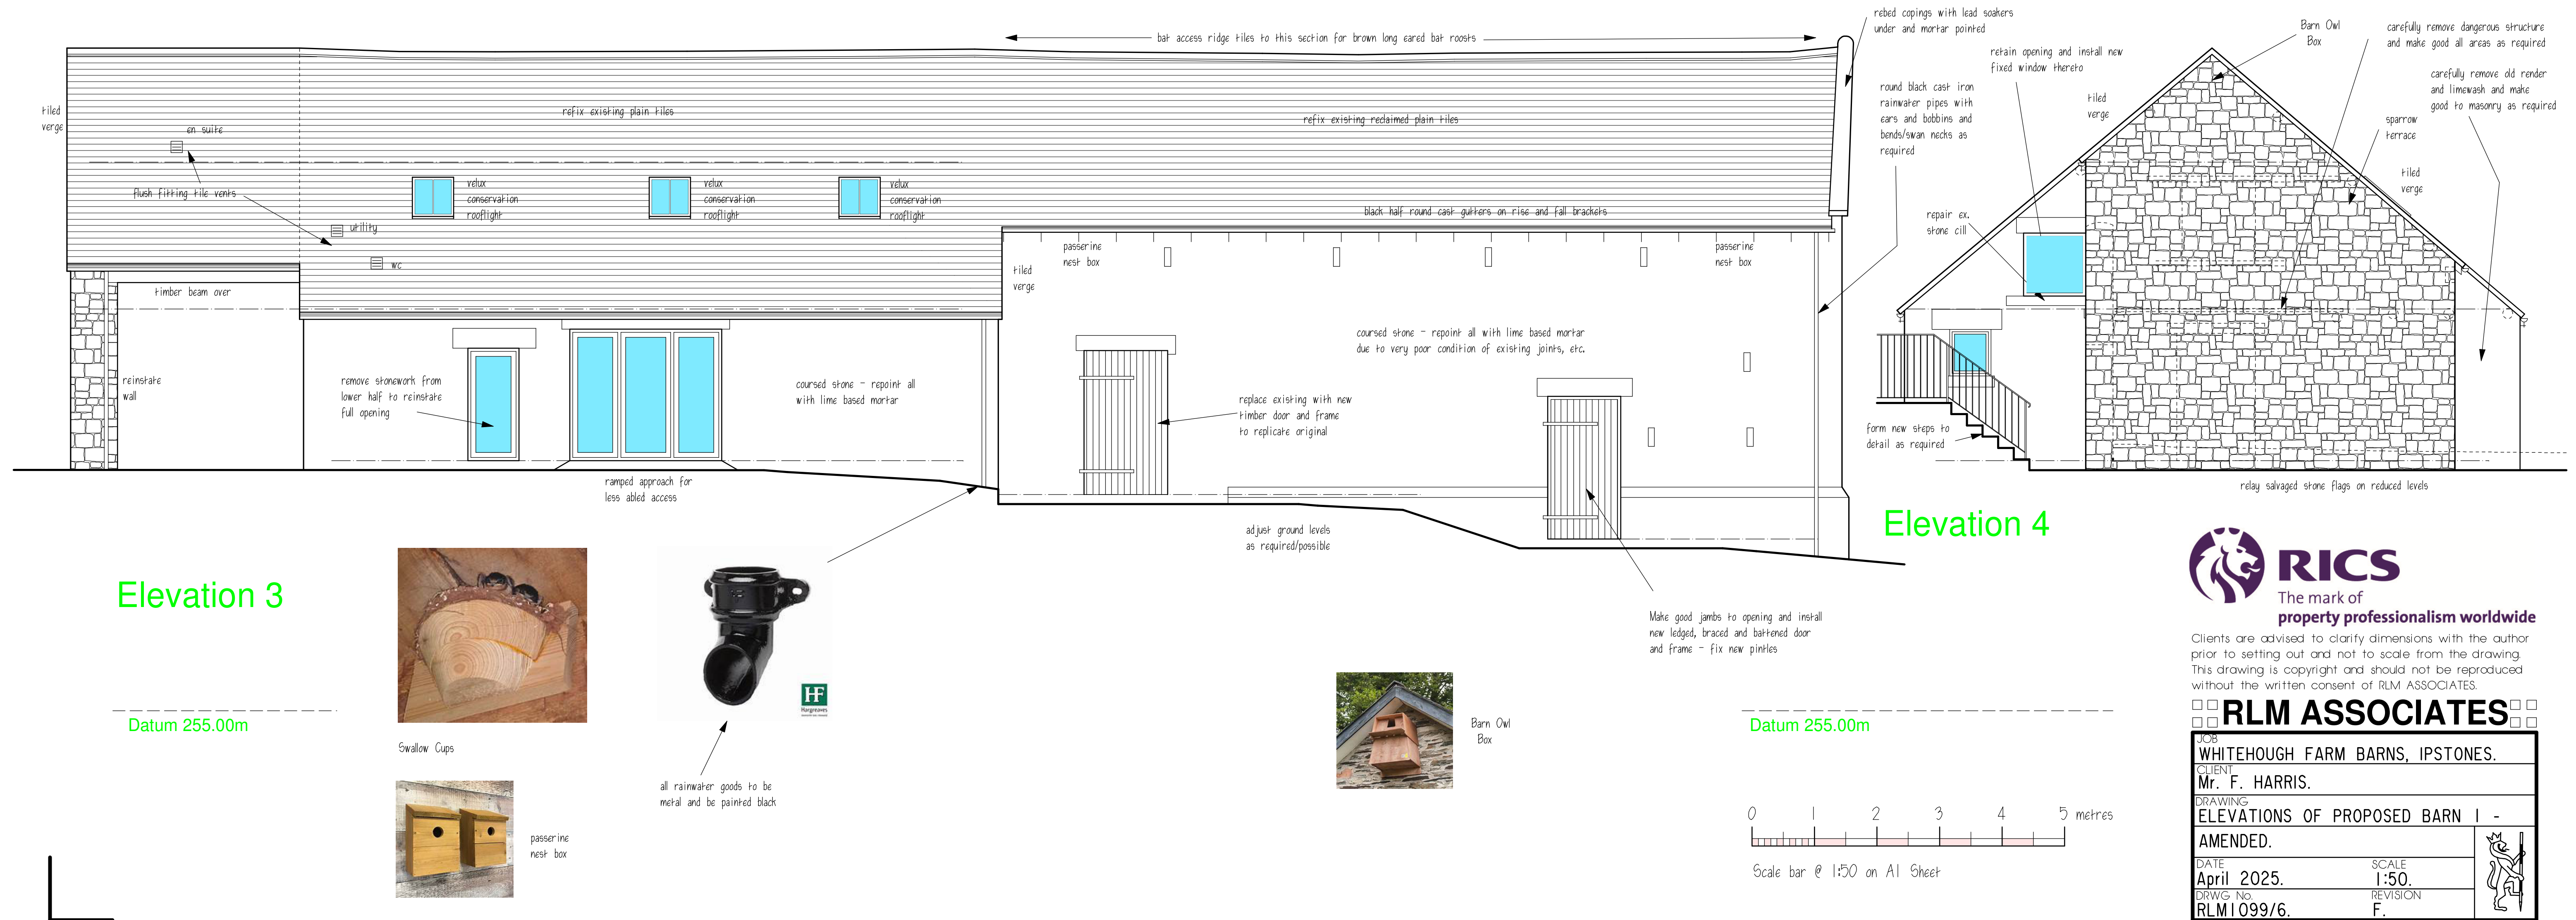


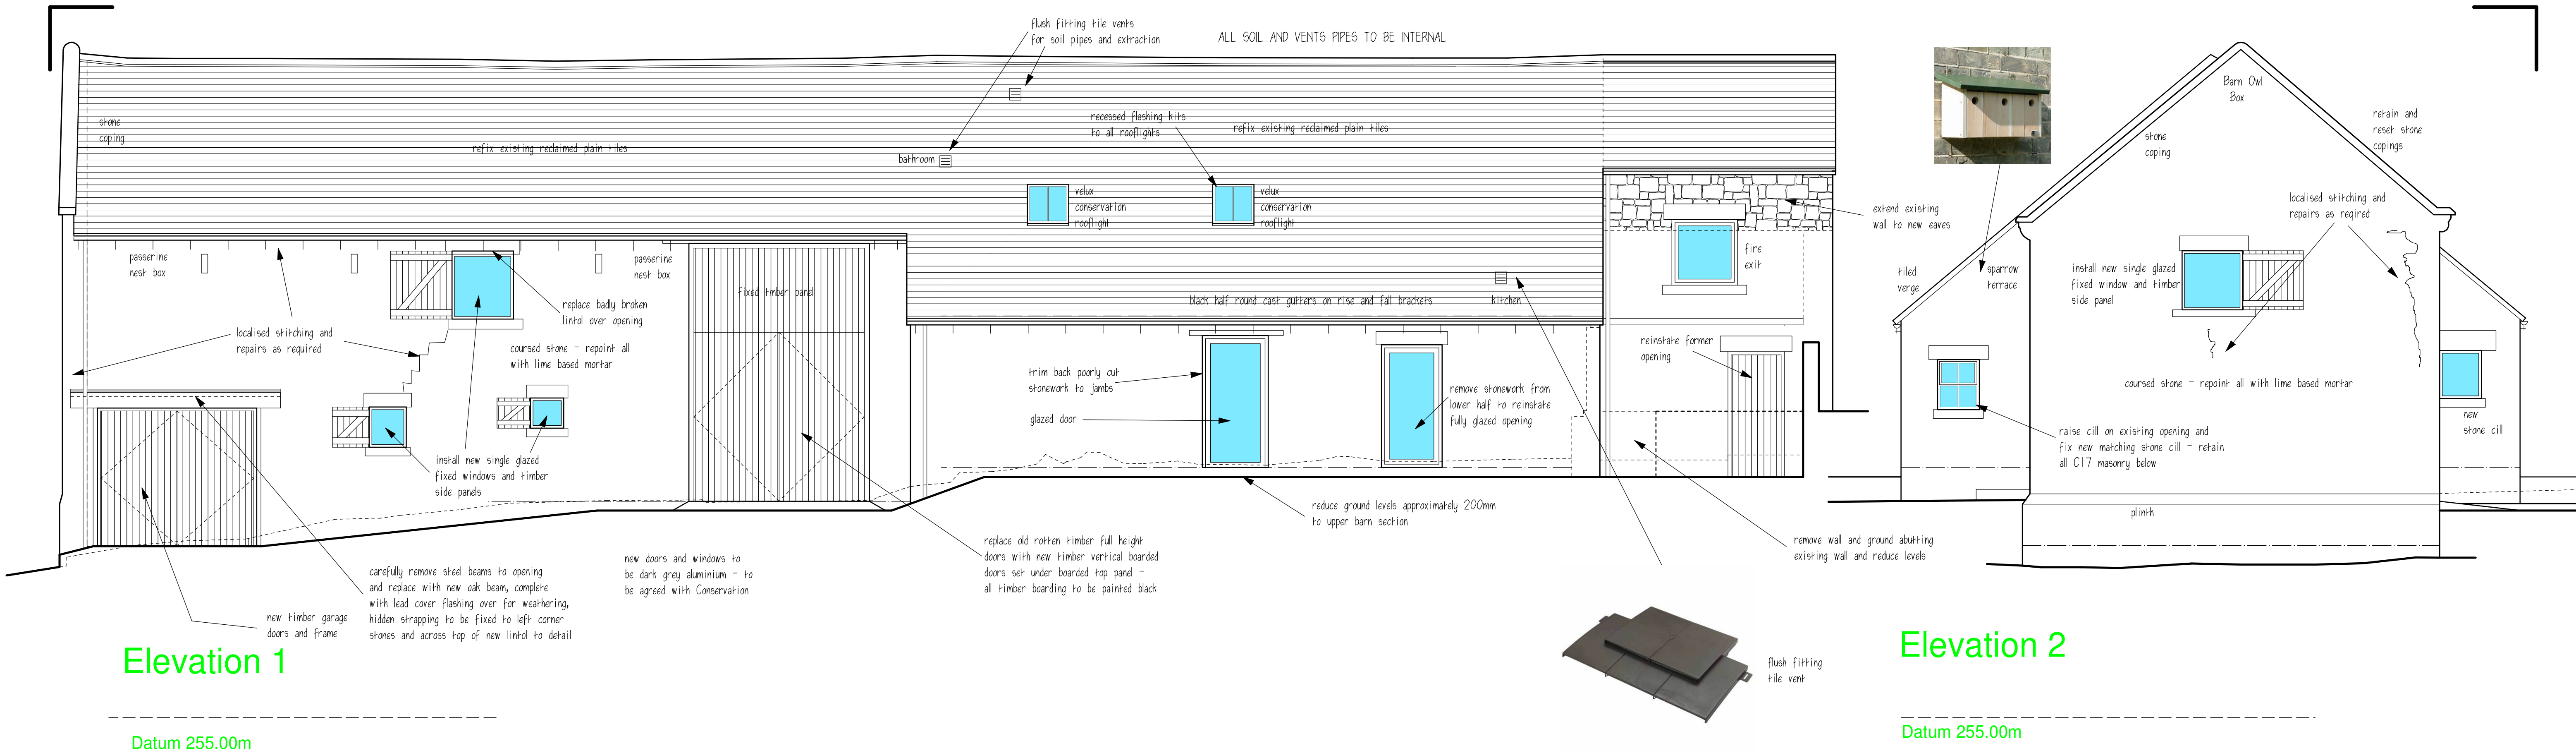

RICS
The mark of
property professionalism worldwide

Clients are advised to clarify dimensions with the author prior to setting out and not to scale from the drawing. This drawing is copyright and should not be reproduced without the written consent of RLM ASSOCIATES.

☐ **RLM ASSOCIATES** ☐

JOB
WHITEHOUGH FARM BARNs, IPSTONES.
CLIENT
Mr. F. HARRIS.
DRAWING
ELEVATIONS OF PROPOSED BARN 1 -
AMENDED.

DATE
April 2025.
DRWG. No.
RLM1099/6.

SCALE
1:50.
REVISION
F.