



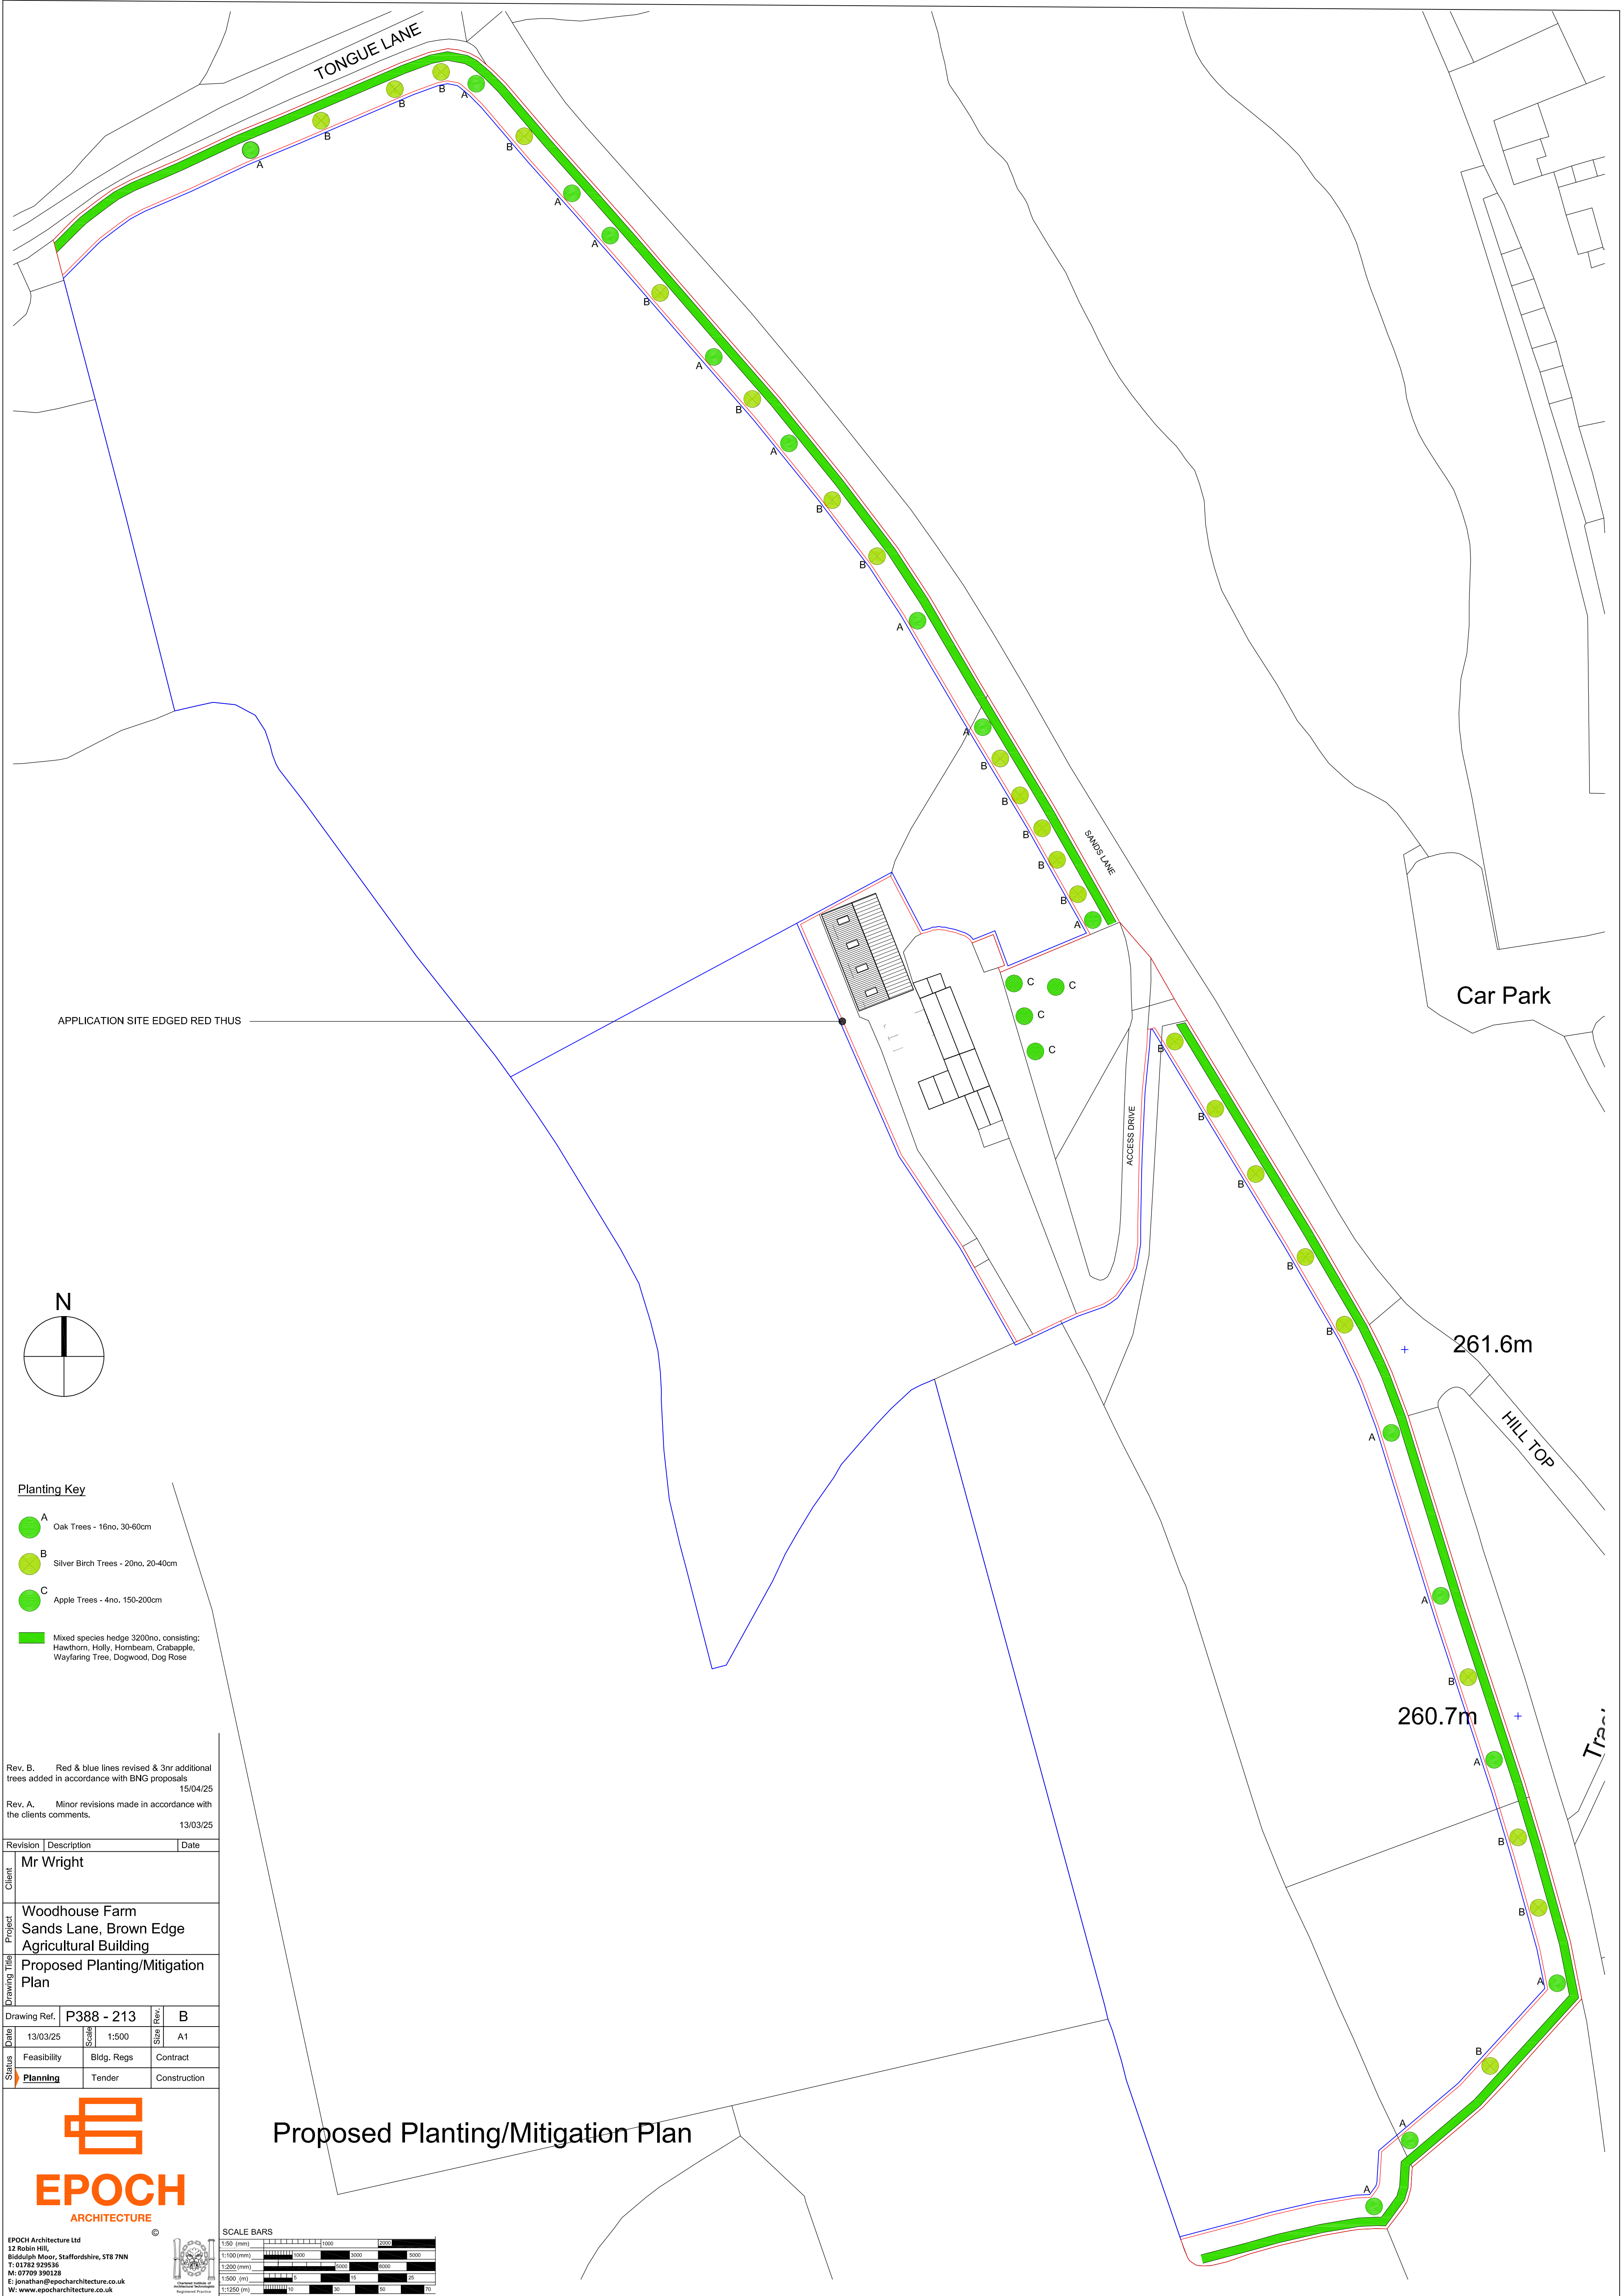

APPLICATION SITE EDGED RED THUS

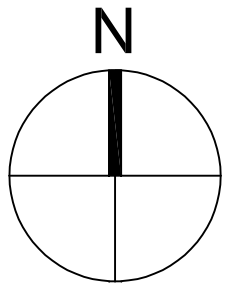


Planting Key

- A Oak Trees - 16no. 30-60cm
- B Silver Birch Trees - 20no. 20-40cm
- C Apple Trees - 4no. 150-200cm
- Mixed species hedge 3200no, consisting:
Hawthorn, Holly, Hornbeam, Crabapple,
Wayfaring Tree, Dogwood, Dog Rose

Rev. B. Red & blue lines revised & 3nr additional trees added in accordance with BNG proposals 15/04/25
Rev. A. Minor revisions made in accordance with the clients comments. 13/03/25

Revision	Description	Date
Client	Mr Wright	
Project	Woodhouse Farm Sands Lane, Brown Edge Agricultural Building	
Drawing Title	Proposed Planting/Mitigation Plan	
Drawing Ref.	P388 - 213	Rev. B
Date	13/03/25	Scale 1:500
Status	Feasibility	Bldg. Regs
	Planning	Tender
		Construction

EPOCH Architecture Ltd
12 Robin Hill,
Biddulph Moor, Staffordshire, ST8 7NN
T: 01782 925536
M: 07709 390128
E: jonathan@epocharchitecture.co.uk
W: www.epocharchitecture.co.uk

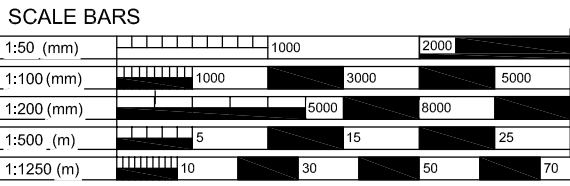

Proposed Planting/Mitigation Plan