
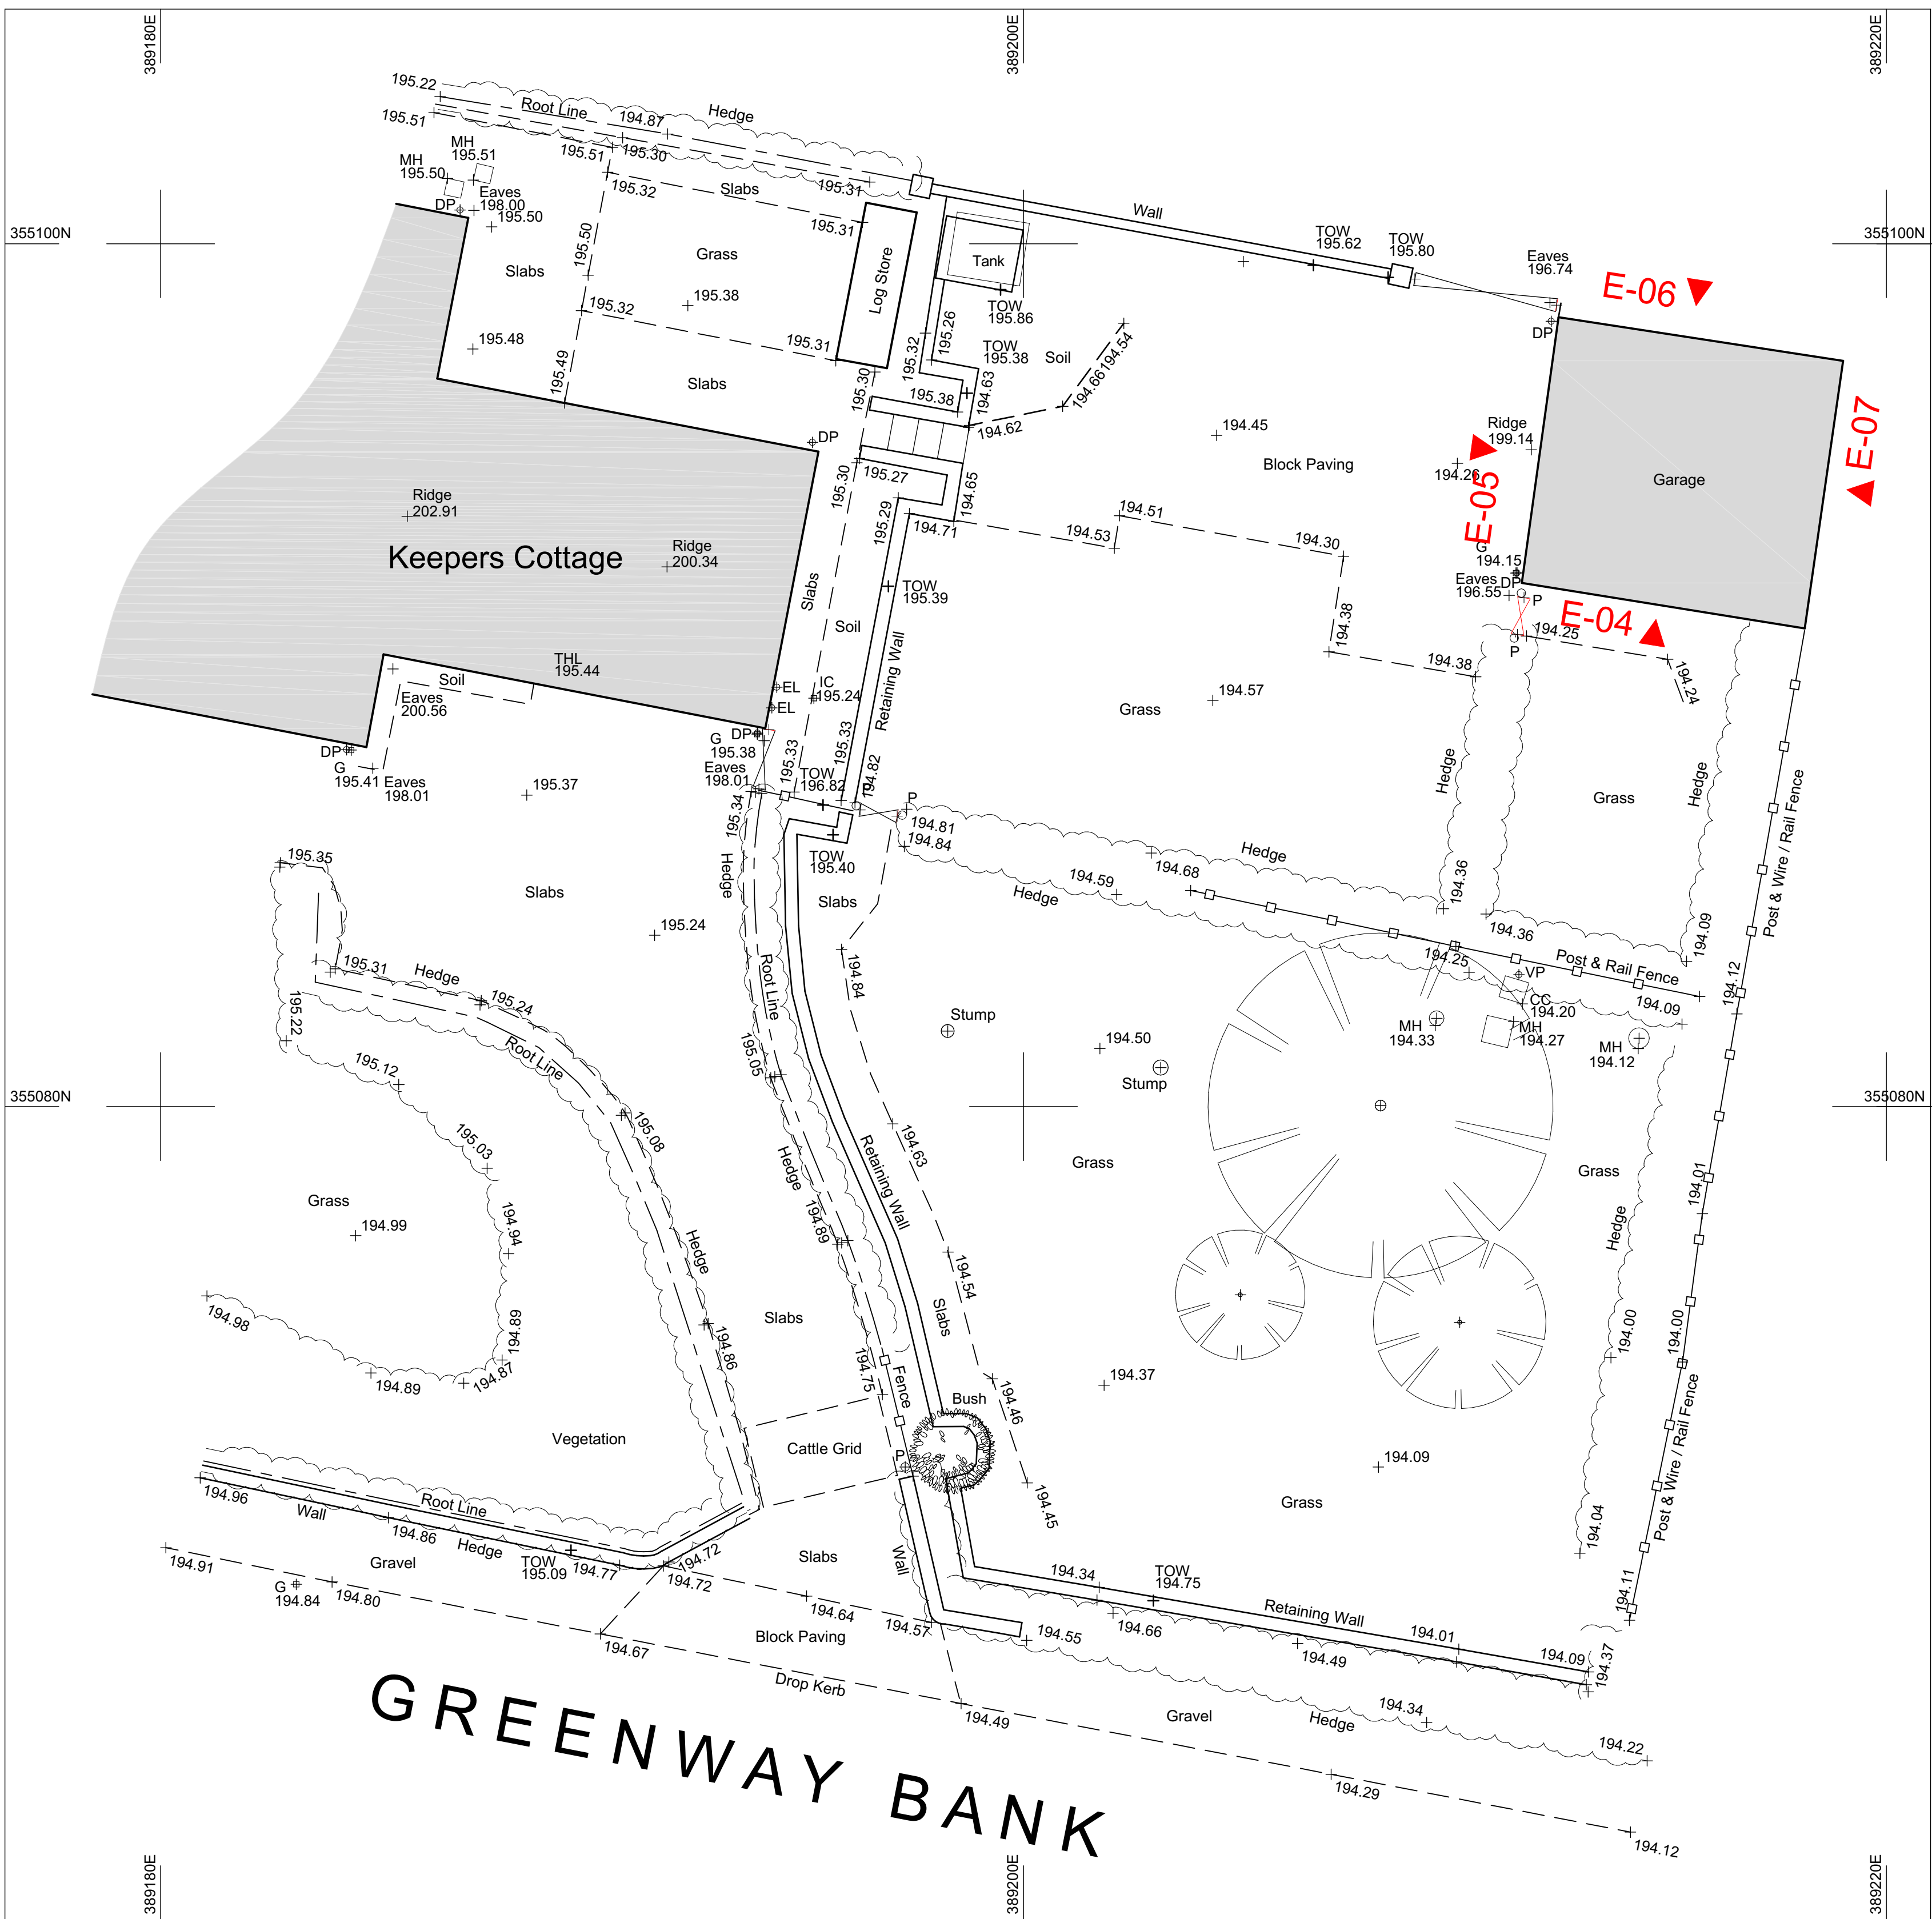


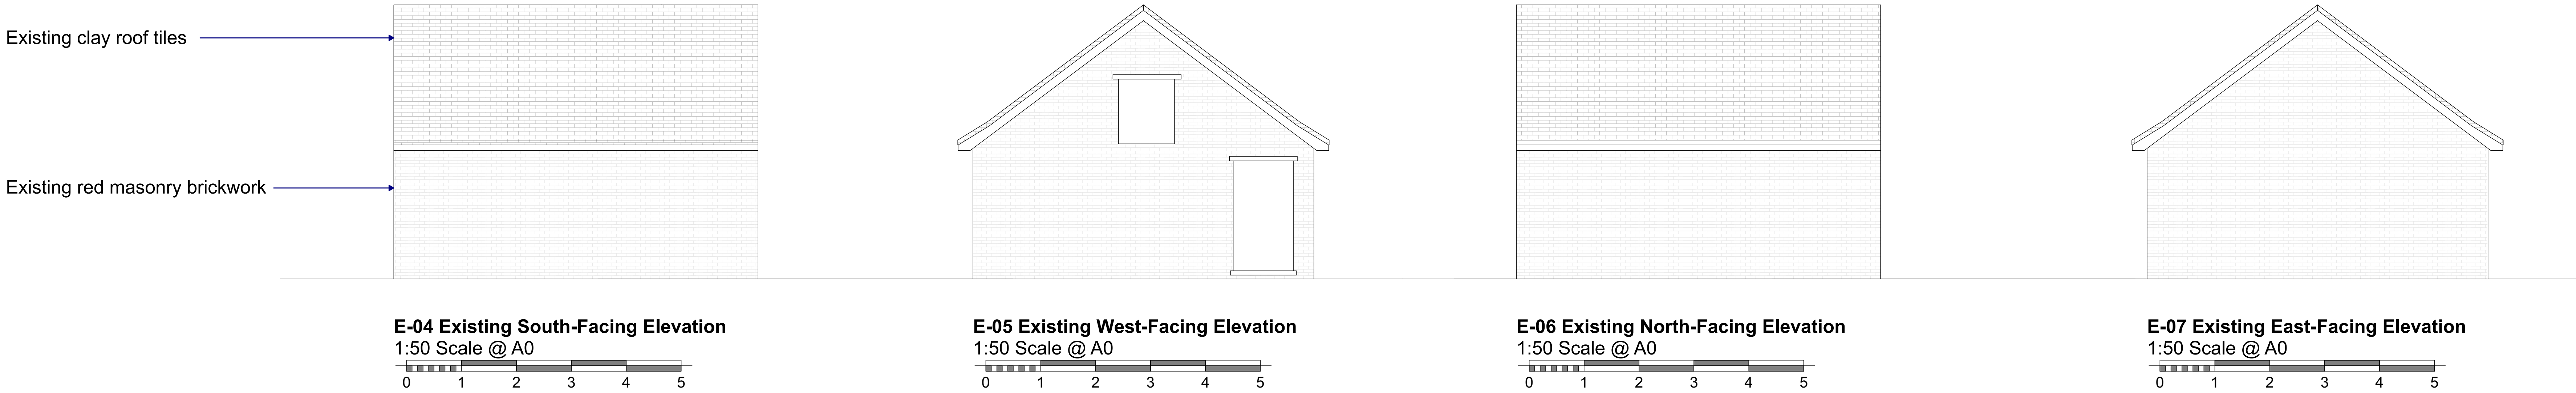

Client:
MR & MRS D CARTER

Project:
PROPOSED OAK FRAME STORE

Scale:
1:100, 1:50

Sheet Size:
A0

Drawn:
LO

Issue Date:
23/04/2025

Client:
MR & MRS D CARTER

Project:
PROPOSED OAK FRAME STORE

Scale:
1:100, 1:50

Sheet Size:
A0

Drawn:
LO

Issue Date:
23/04/2025

Client:
MR & MRS D CARTER

Project:
PROPOSED OAK FRAME STORE

Scale:
1:100, 1:50

Sheet Size:
A0

Drawn:
LO

Issue Date:
23/04/2025

wood | goldstraw | yorath

ARCHITECTS QUANTITY SURVEYORS CDM CO-ORDINATORS

Churchill House, Regent Road, Stoke on Trent, ST5 5RH

Tel: 01902 208000 Fax: 01902 208112 E-mail: info@woodgoldstraw.co.uk

www.woodgoldstraw.co.uk

Client:
MR & MRS D CARTER

Project:
PROPOSED OAK FRAME STORE

Scale:
1:100, 1:50

Sheet Size:
A0

Drawn:
LO

Issue Date:
23/04/2025

Client:
MR & MRS D CARTER

Project:
PROPOSED OAK FRAME STORE

Scale:
1:100, 1:50

Sheet Size:
A0

Drawn:
LO

Issue Date:
23/04/2025