






Rev	Down	Comments	Date
-----	------	----------	------

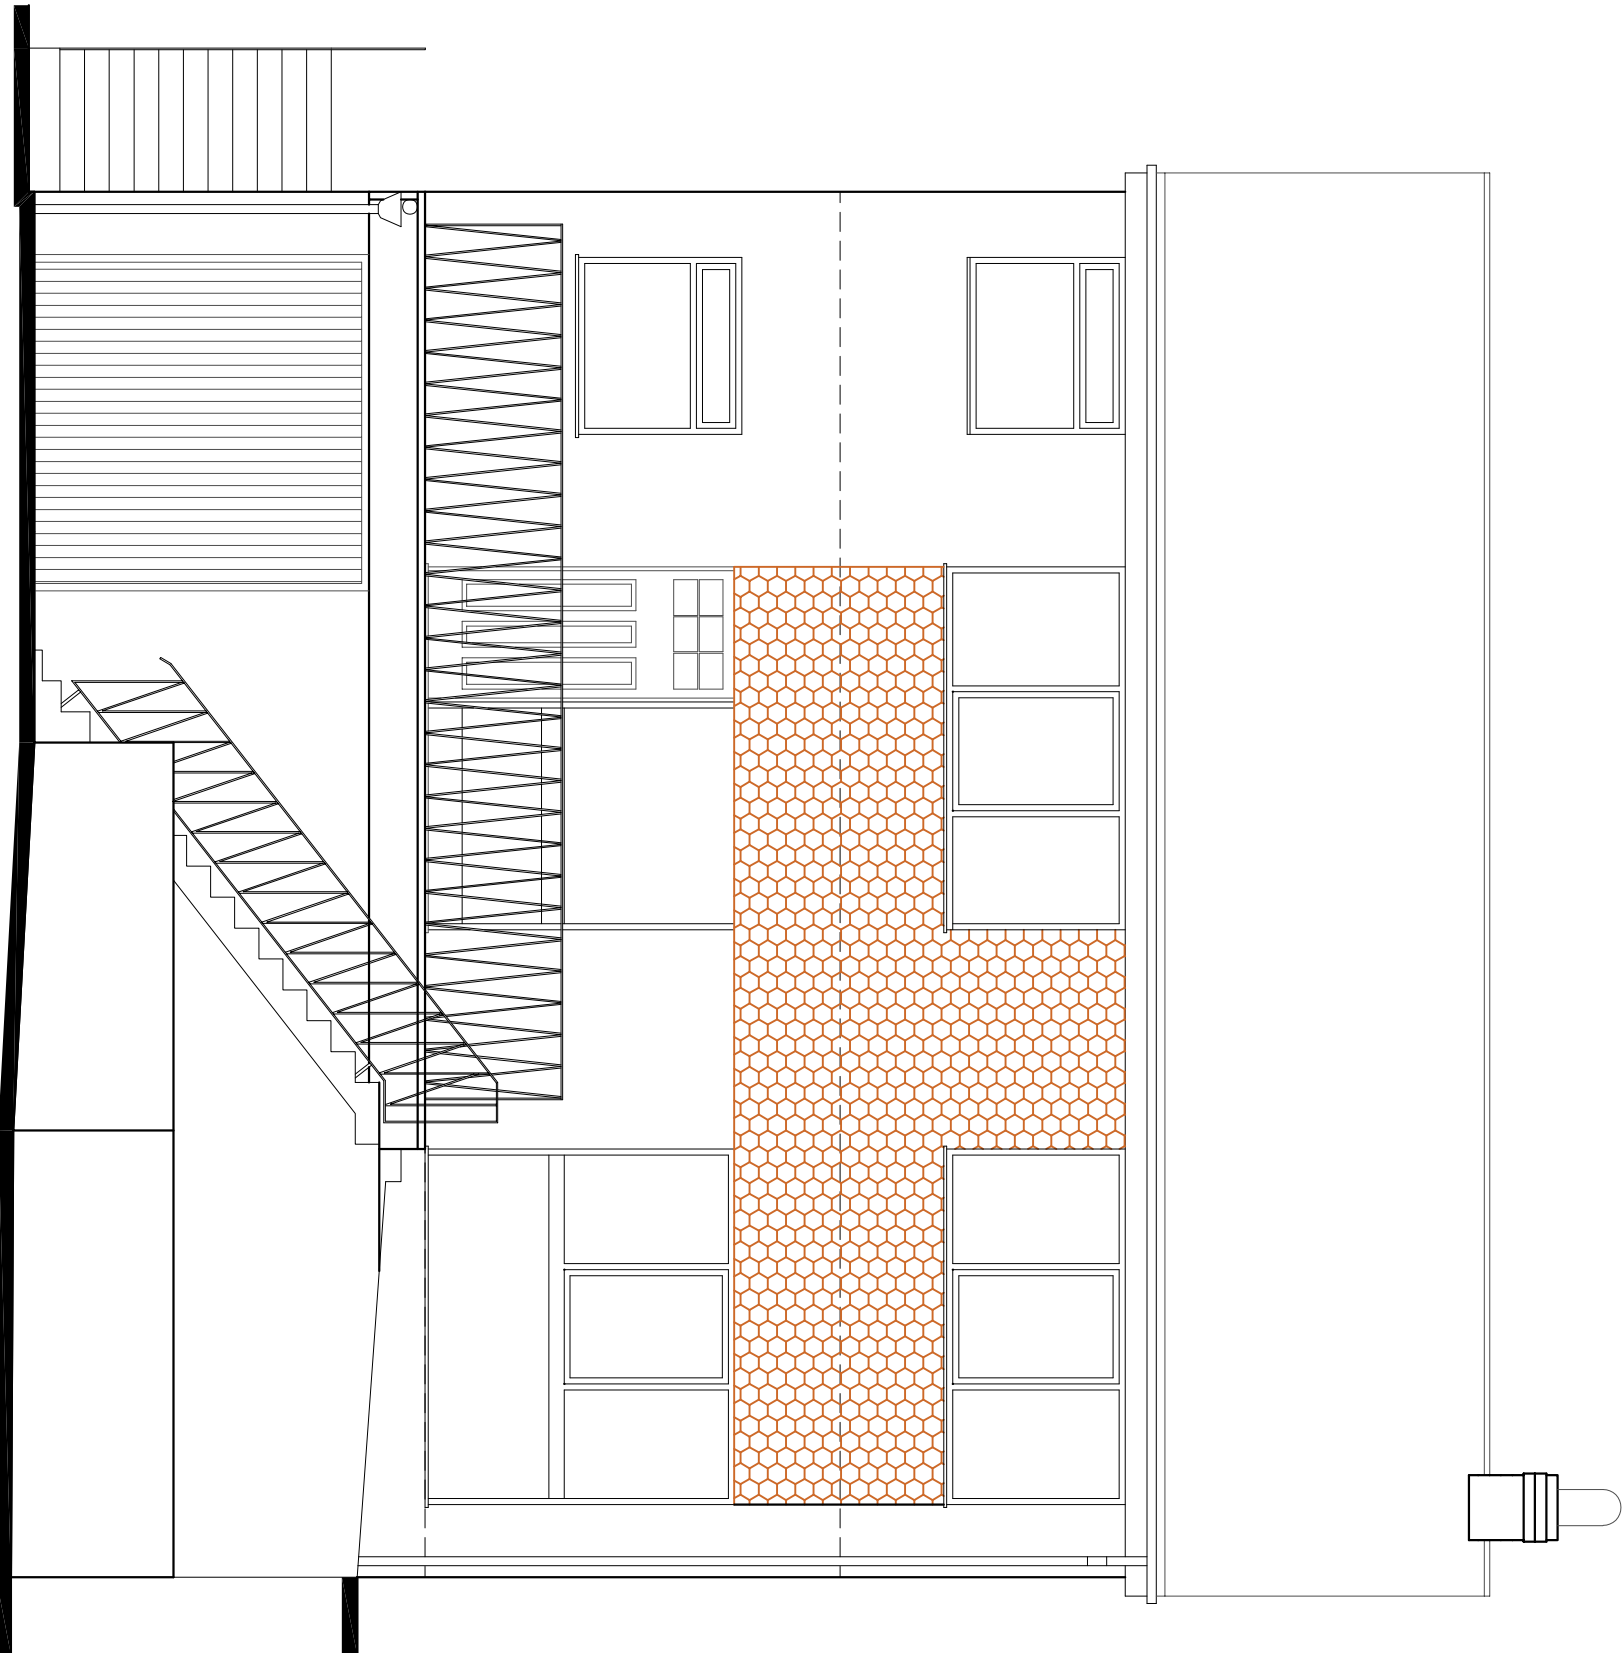


FRONT ELEVATION 1:50

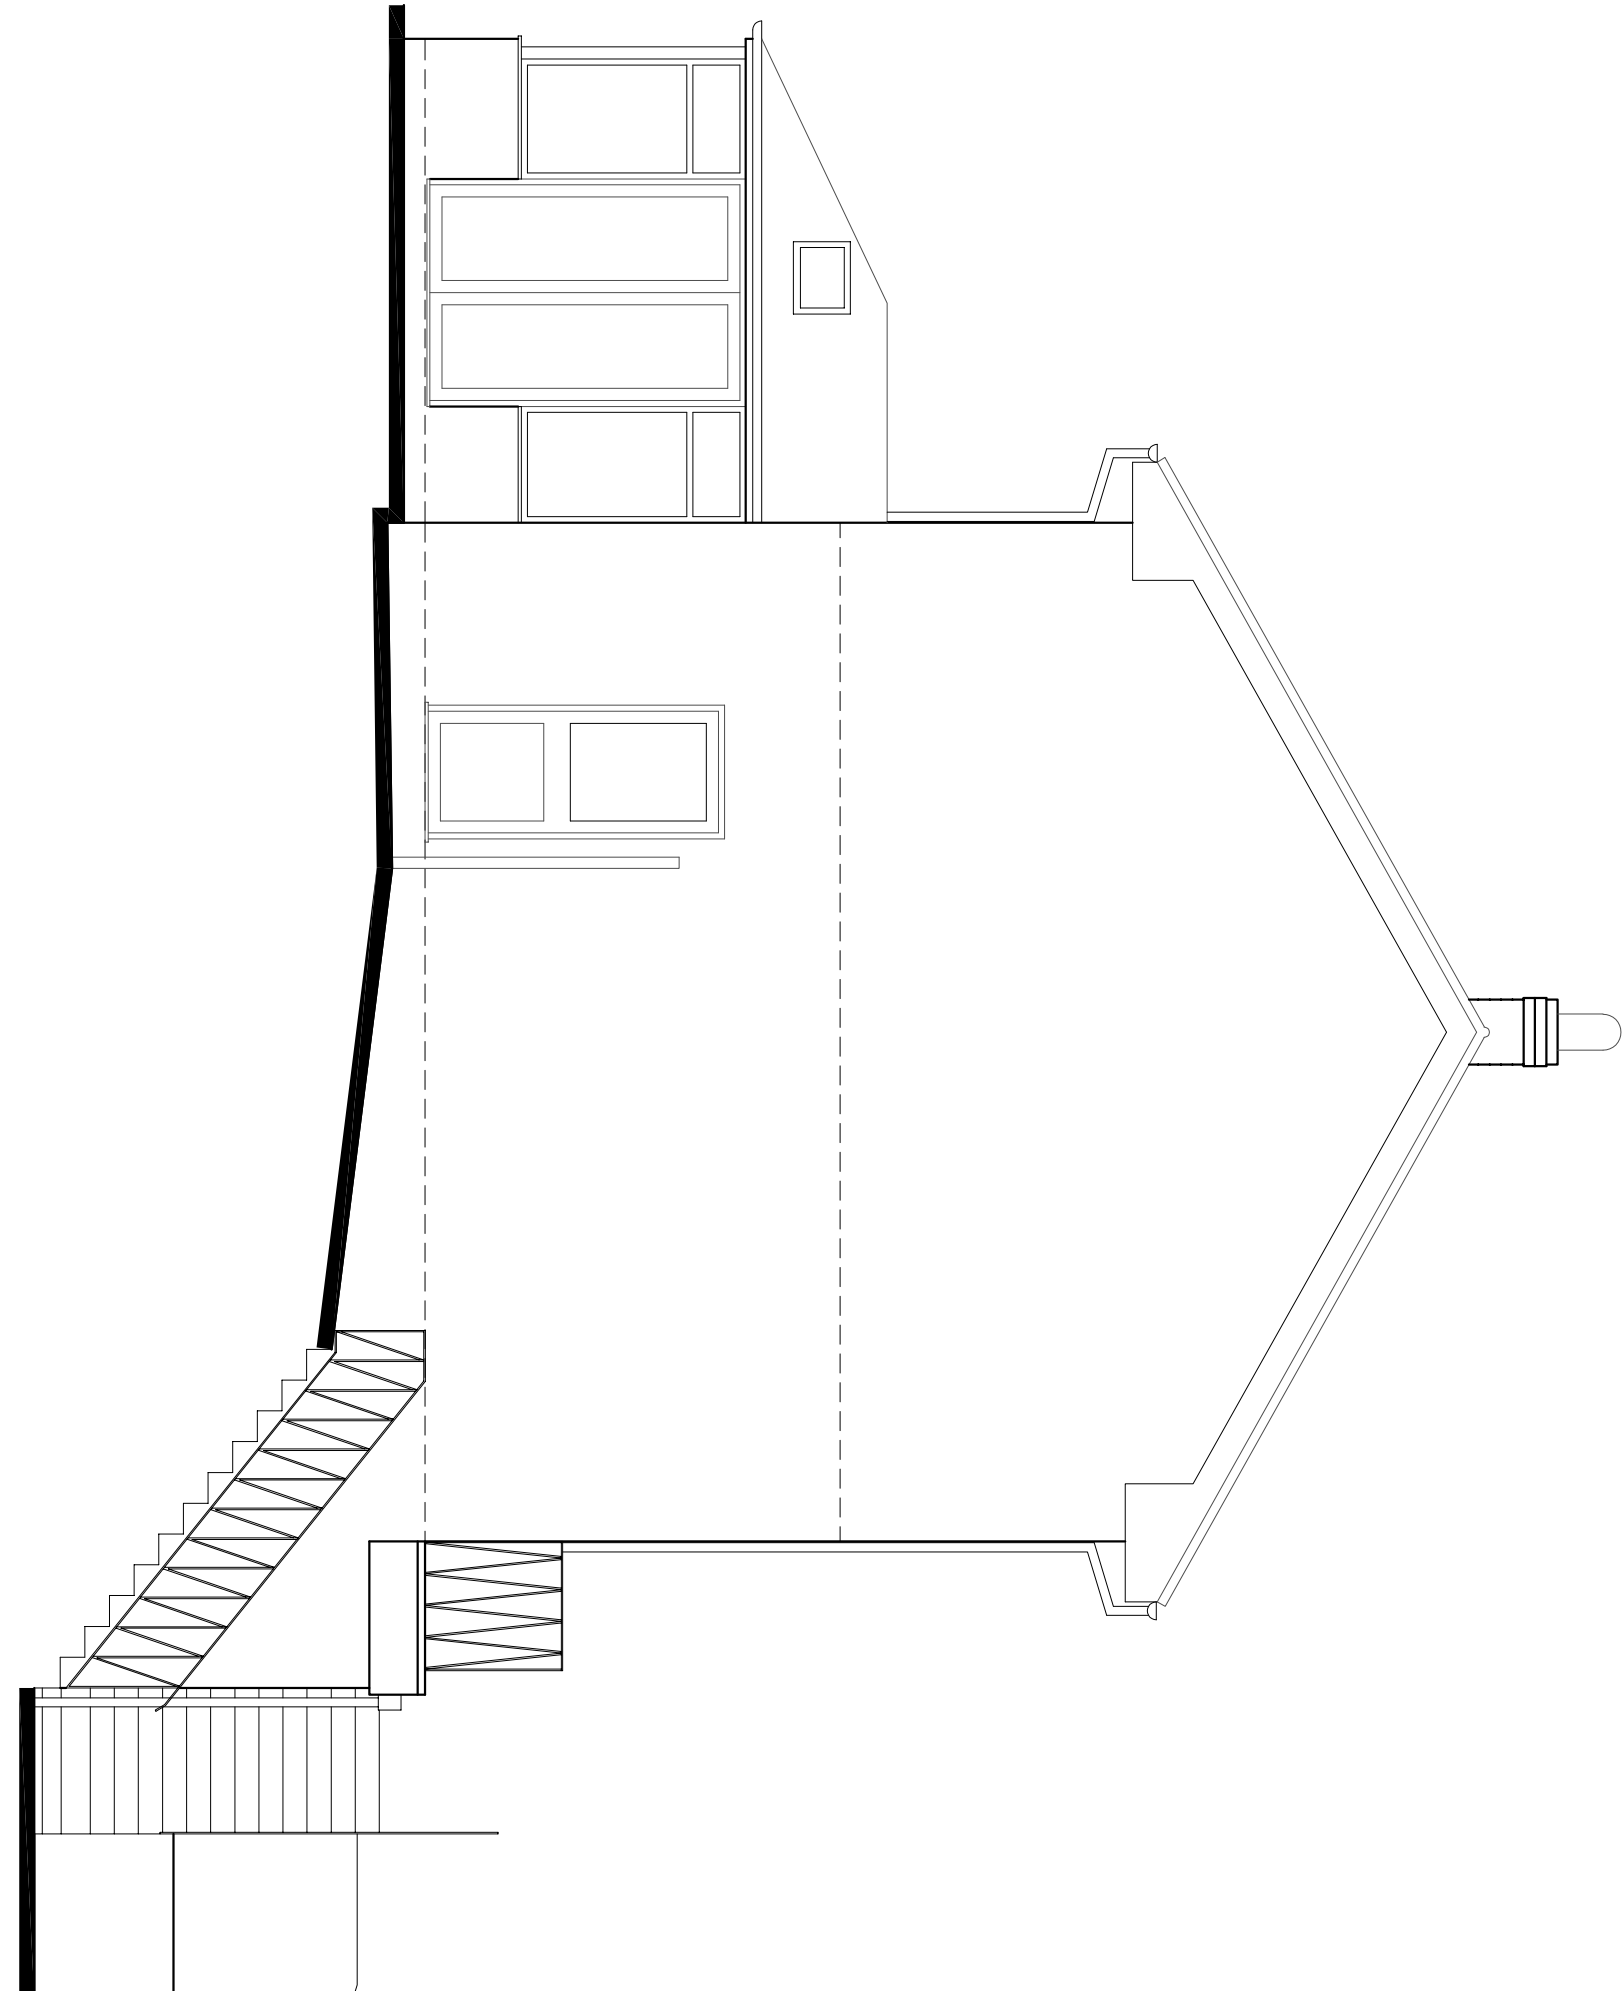


SIDE ELEVATION 1:50

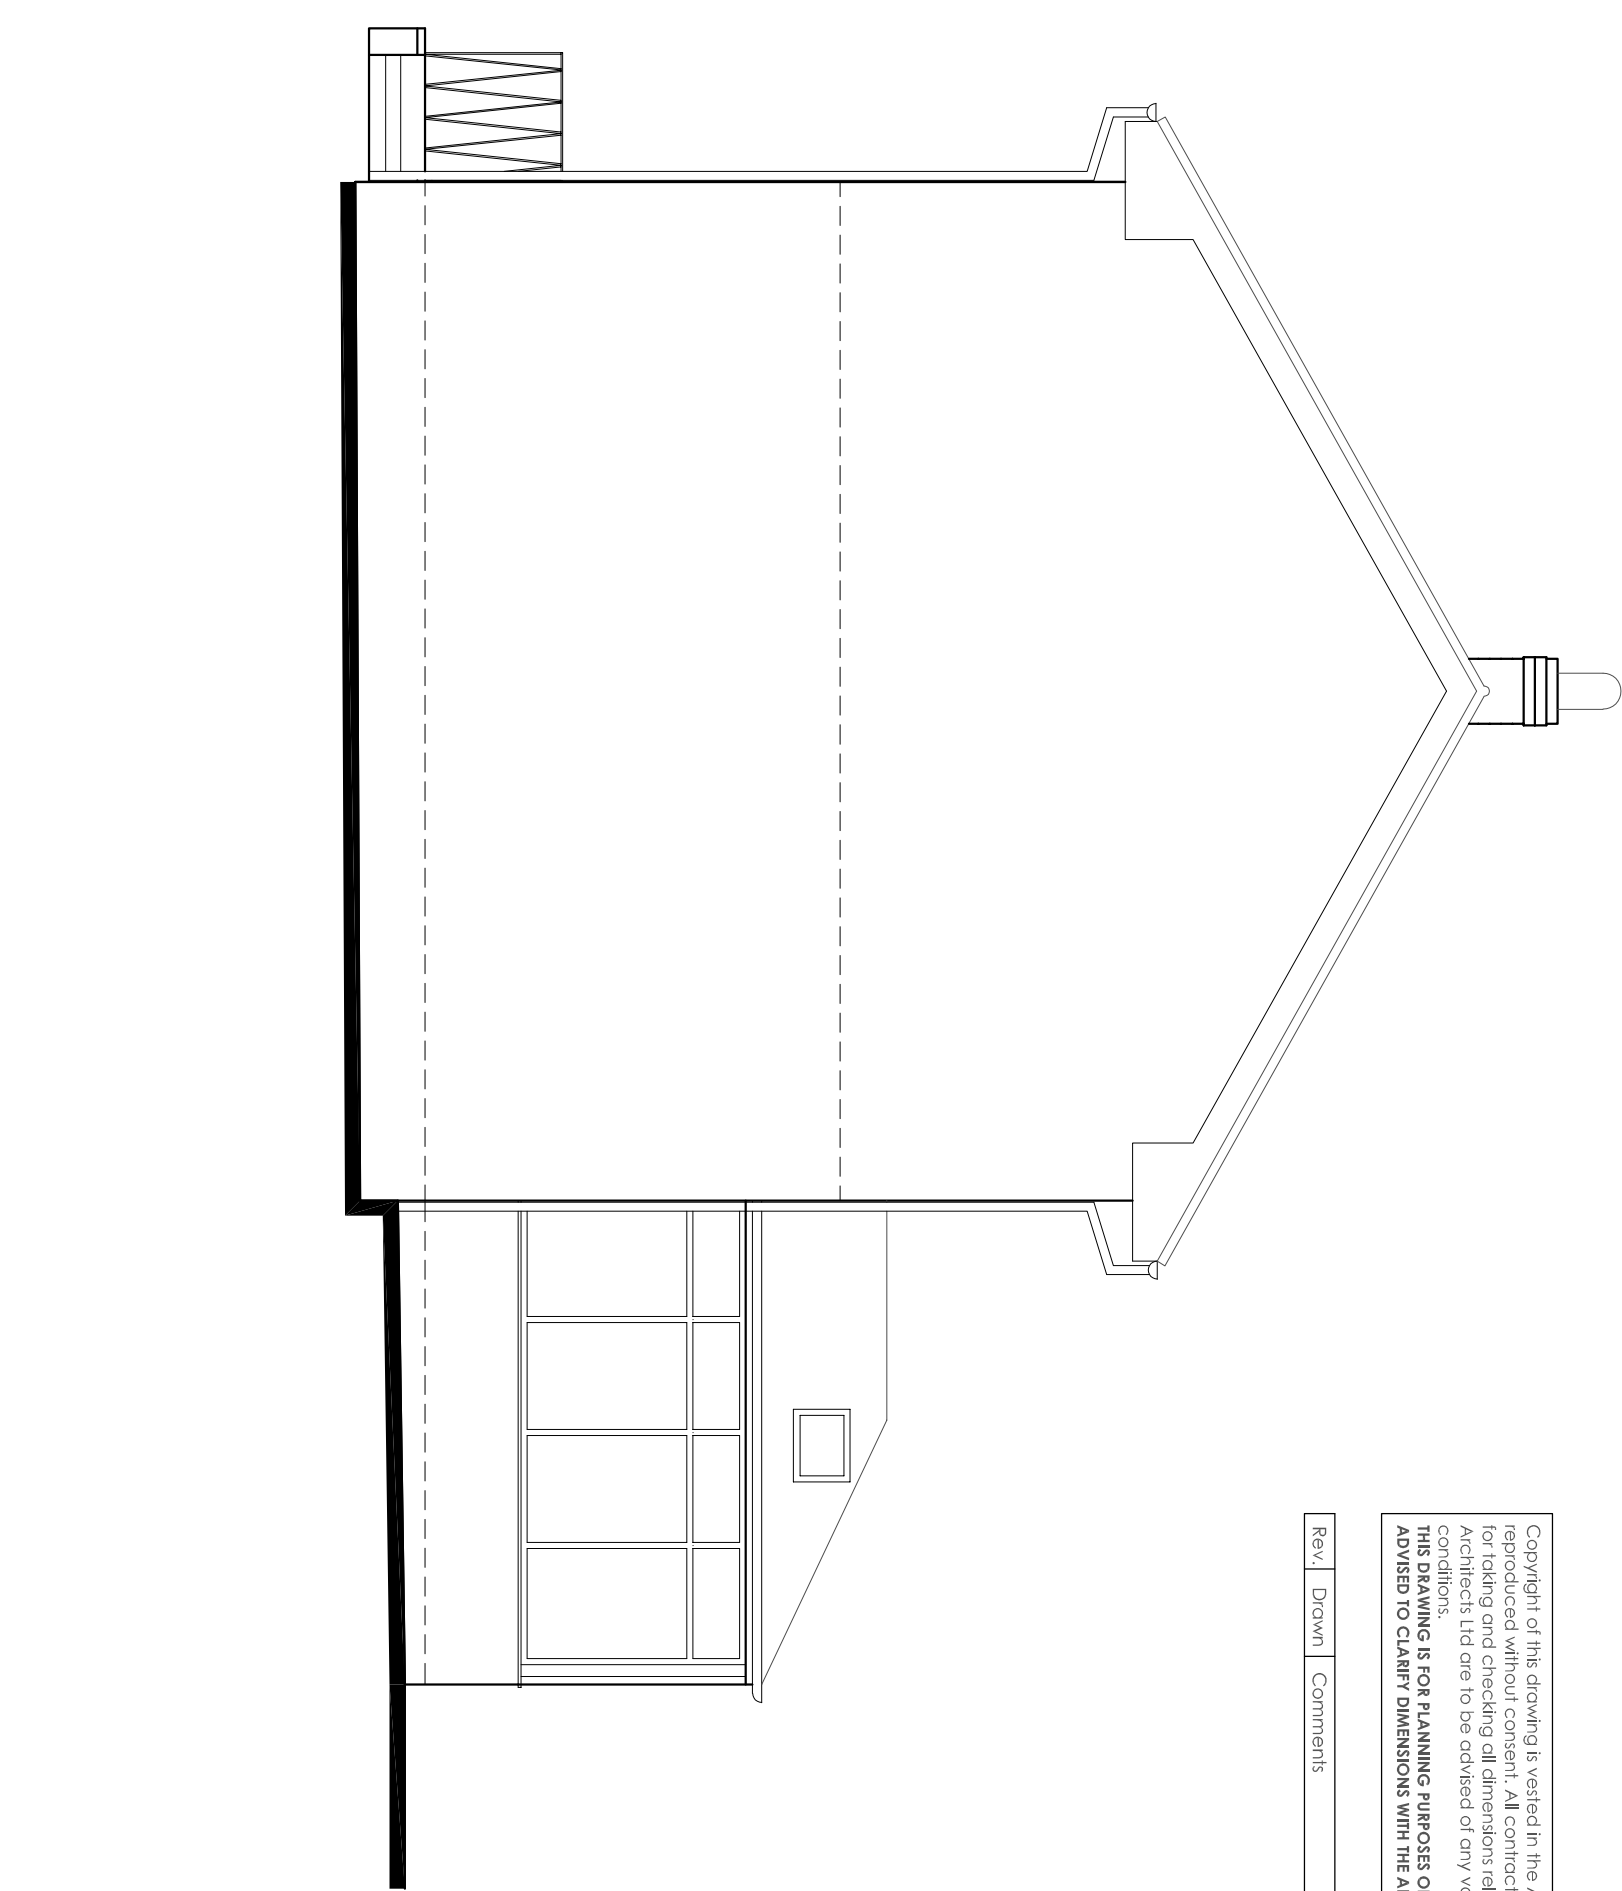


SIDE ELEVATION 1:50

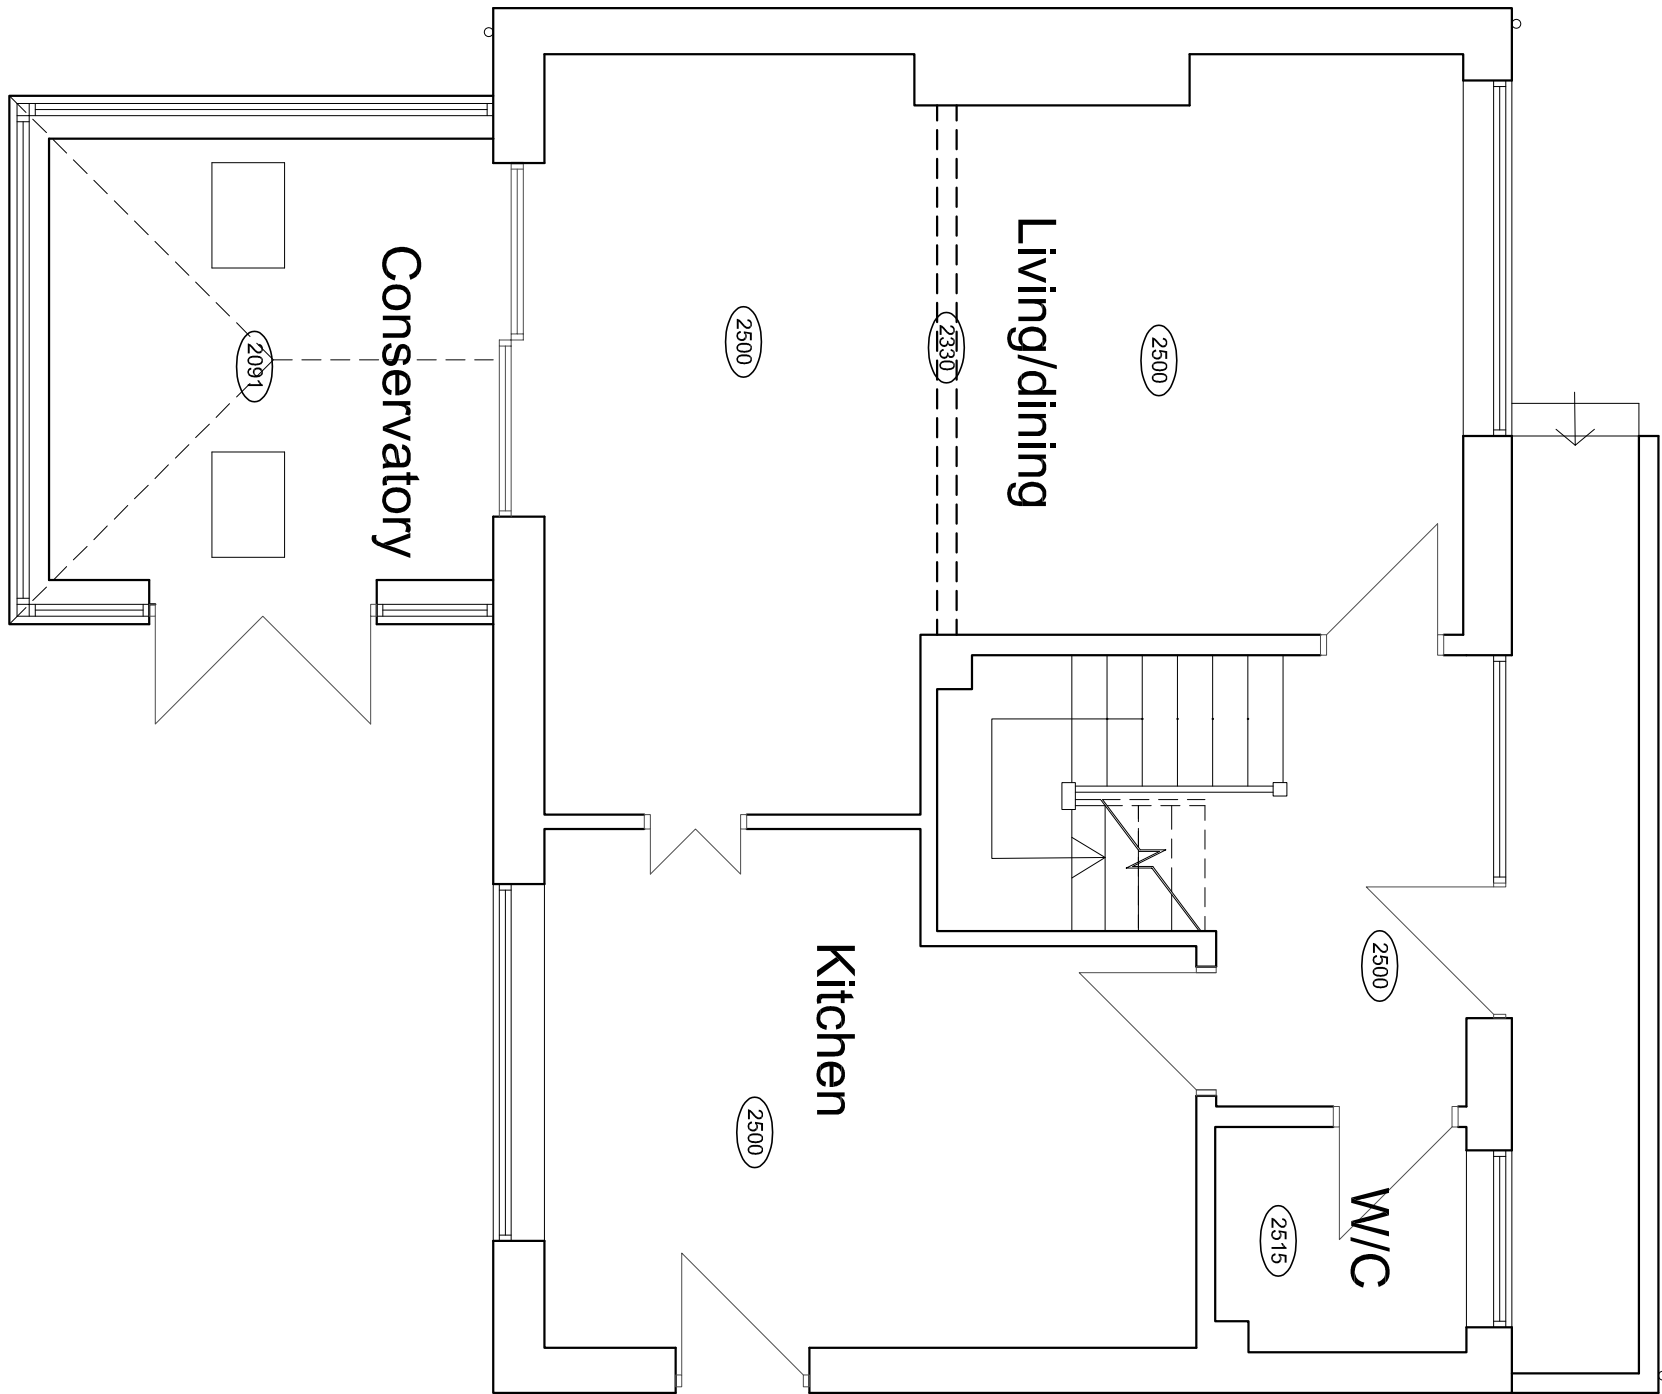

GROUND FLOOR PLAN 1:50

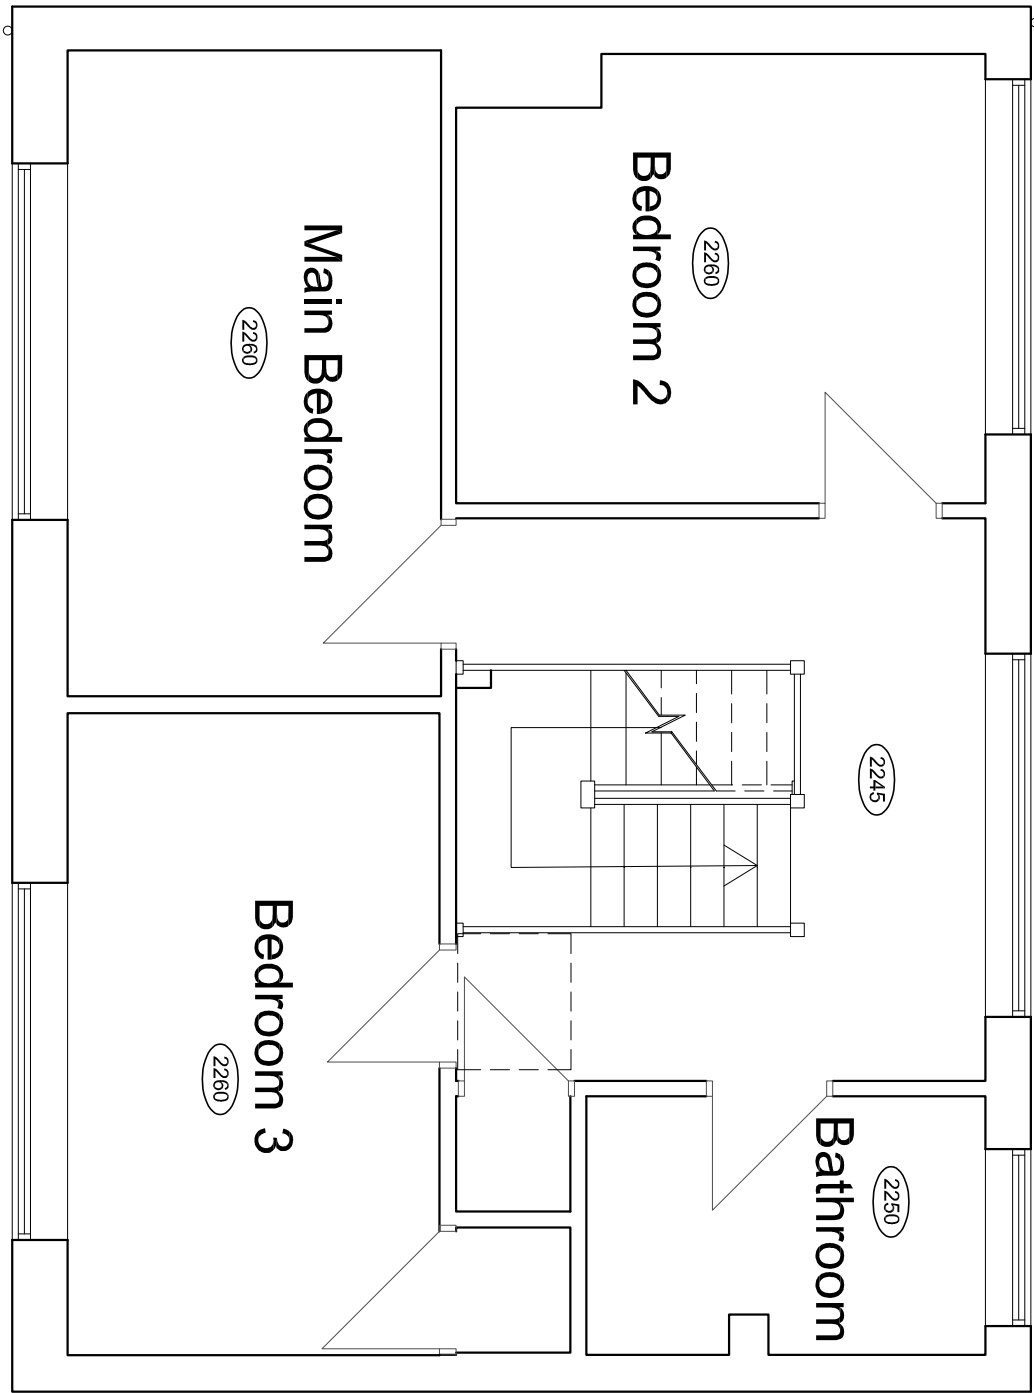

FIRST FLOOR PLAN 1:50

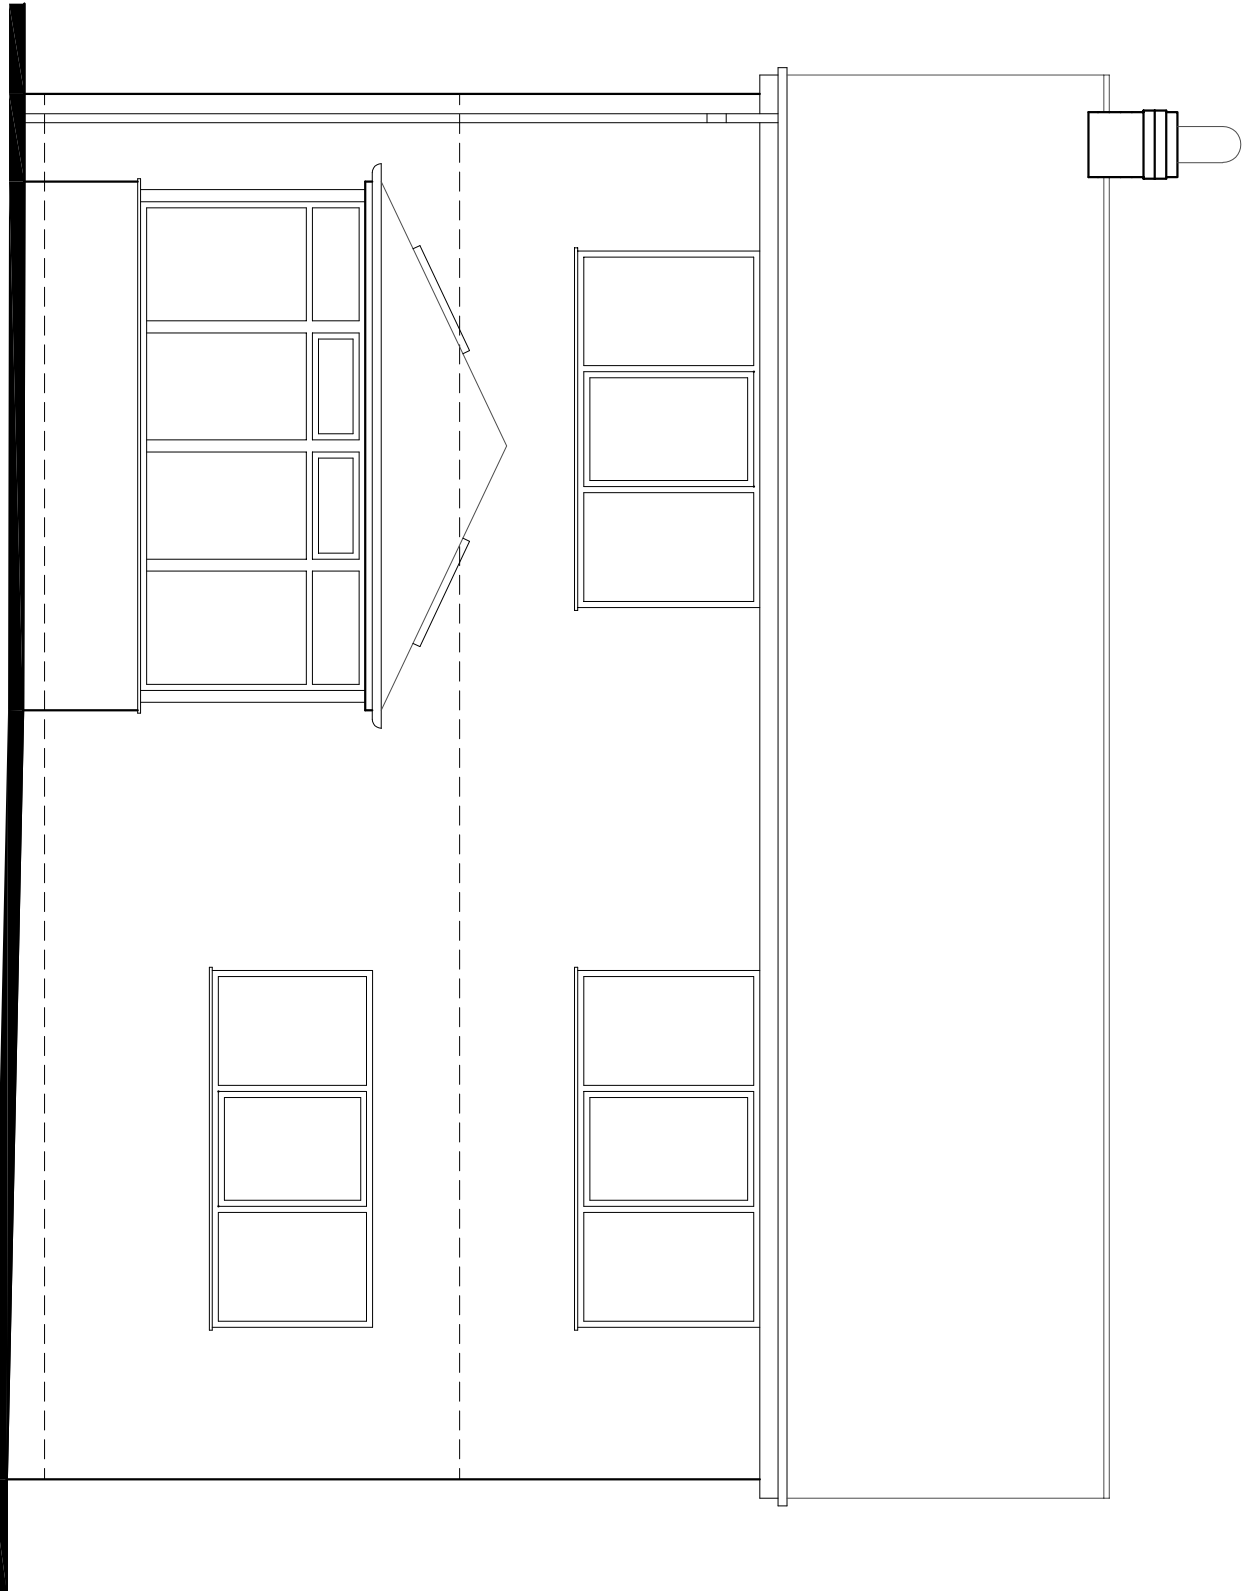

REAR ELEVATION 1:50

