
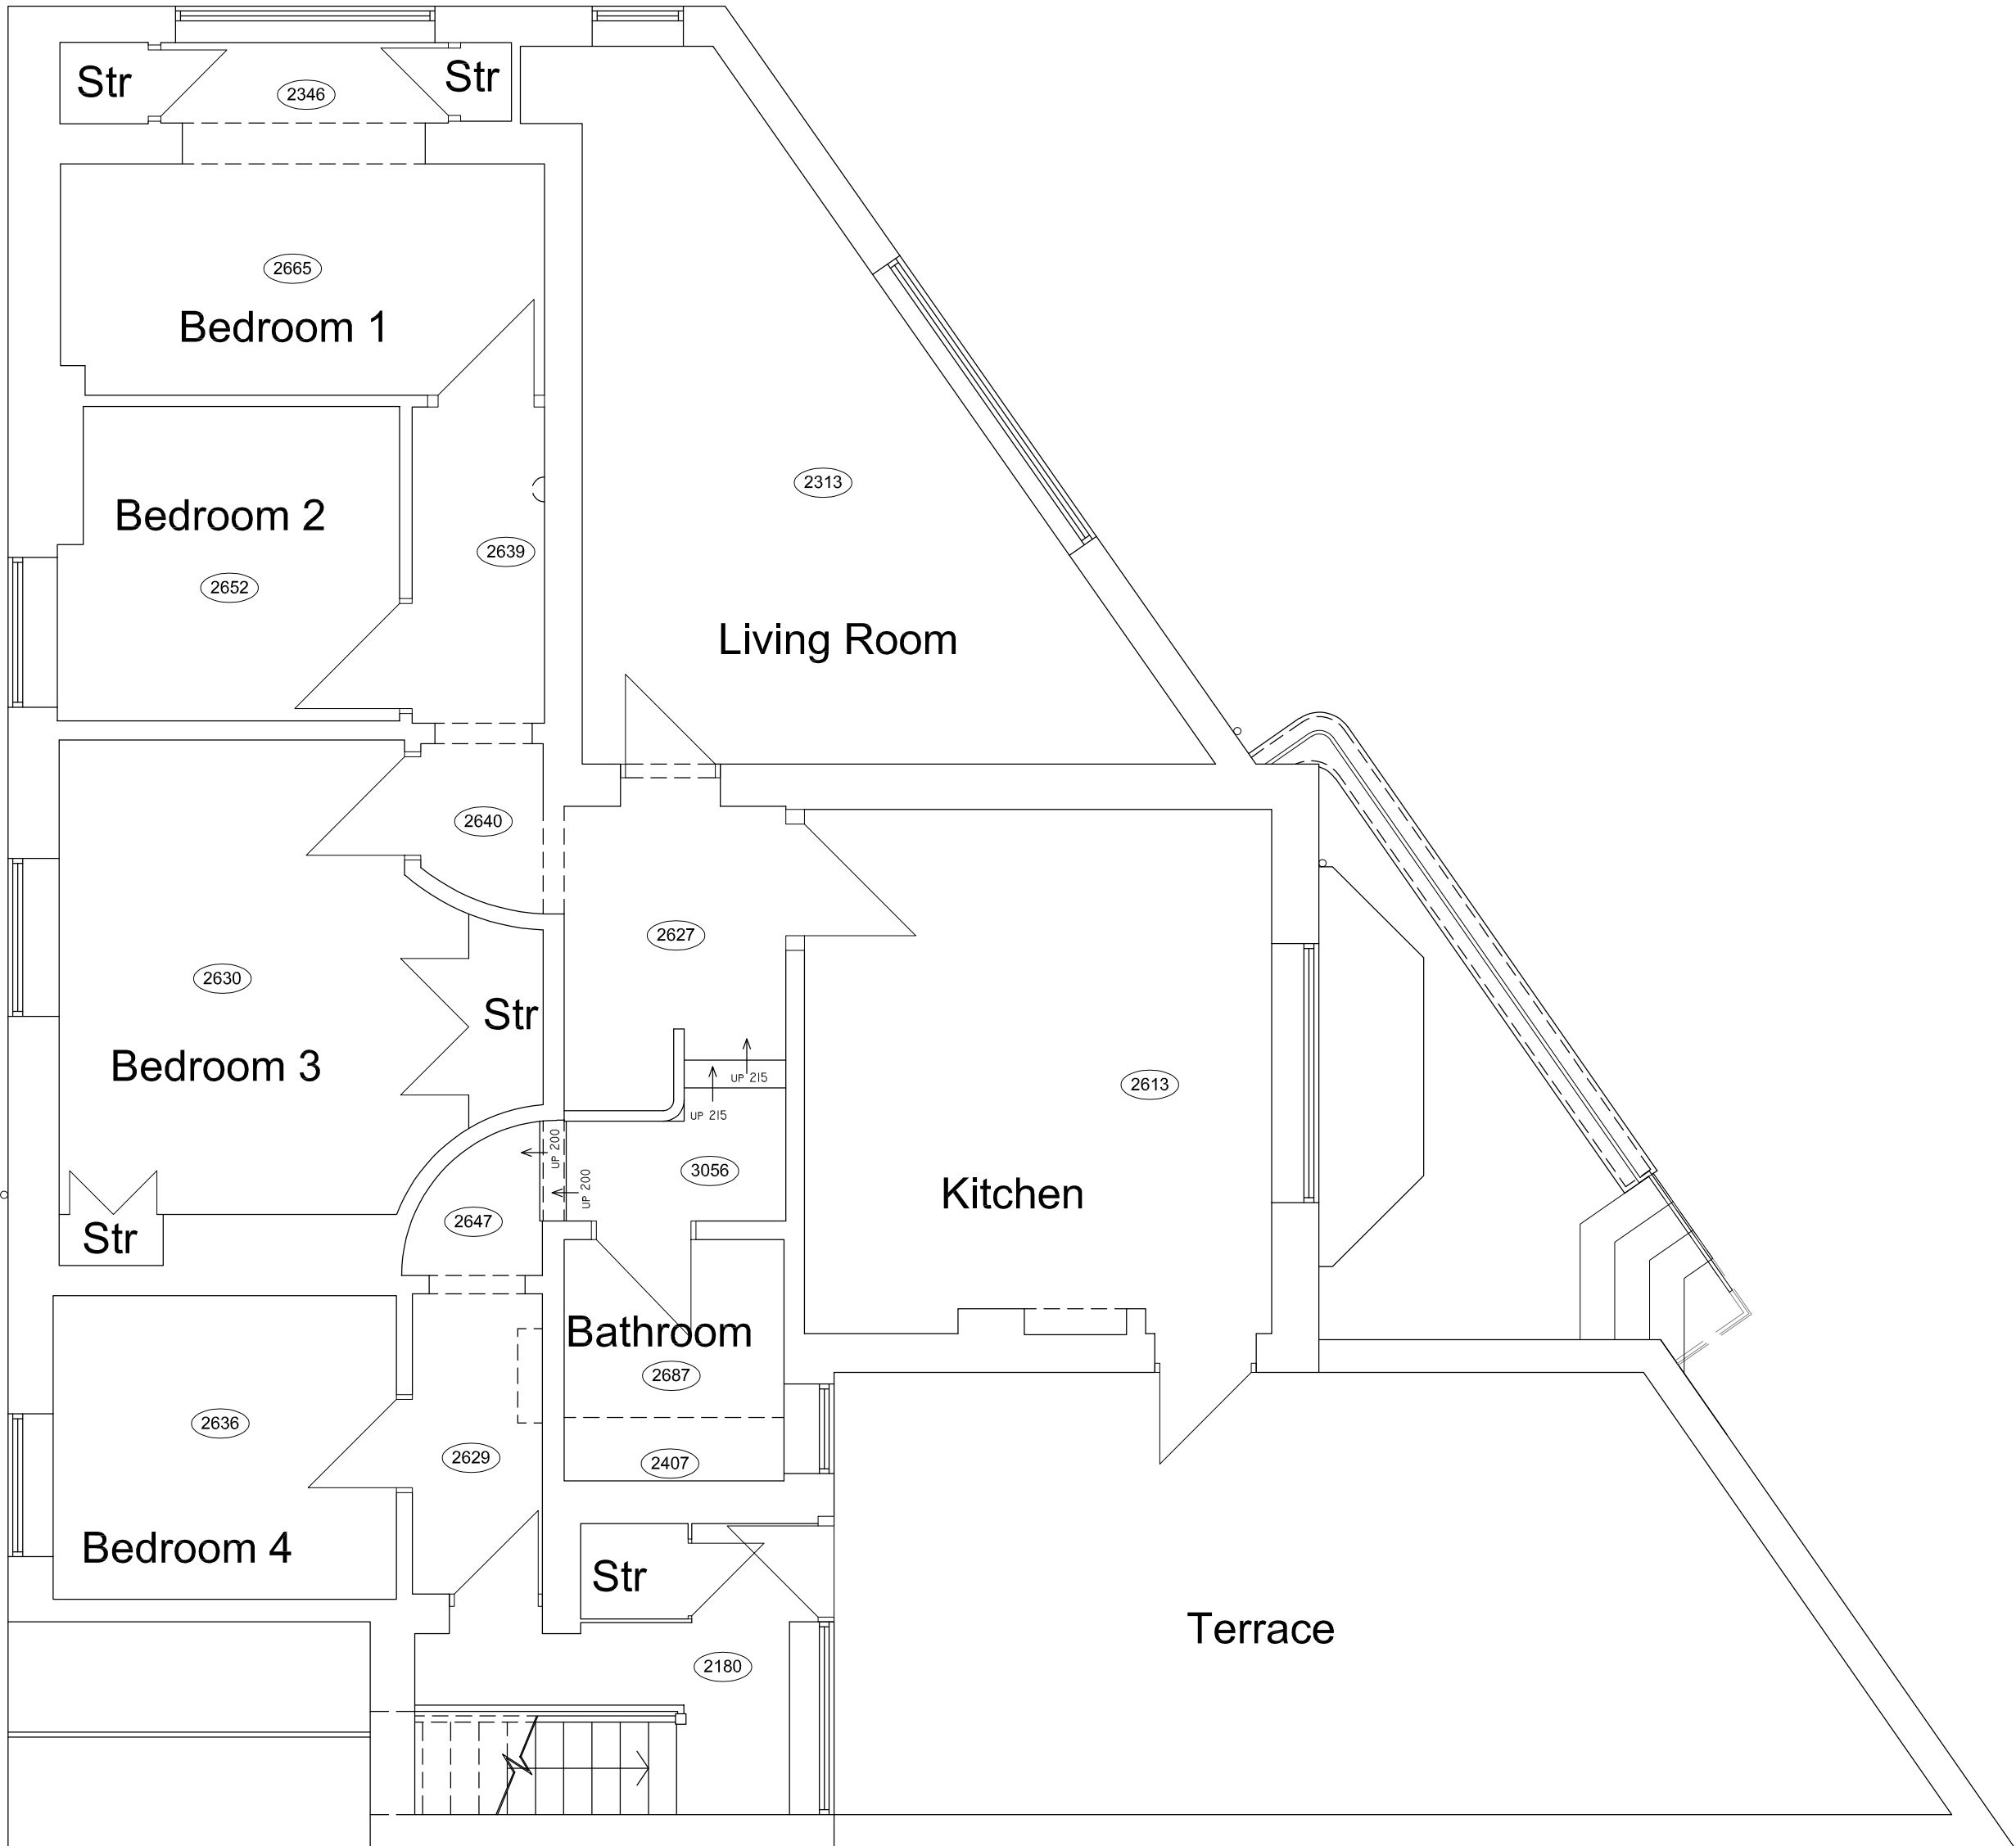


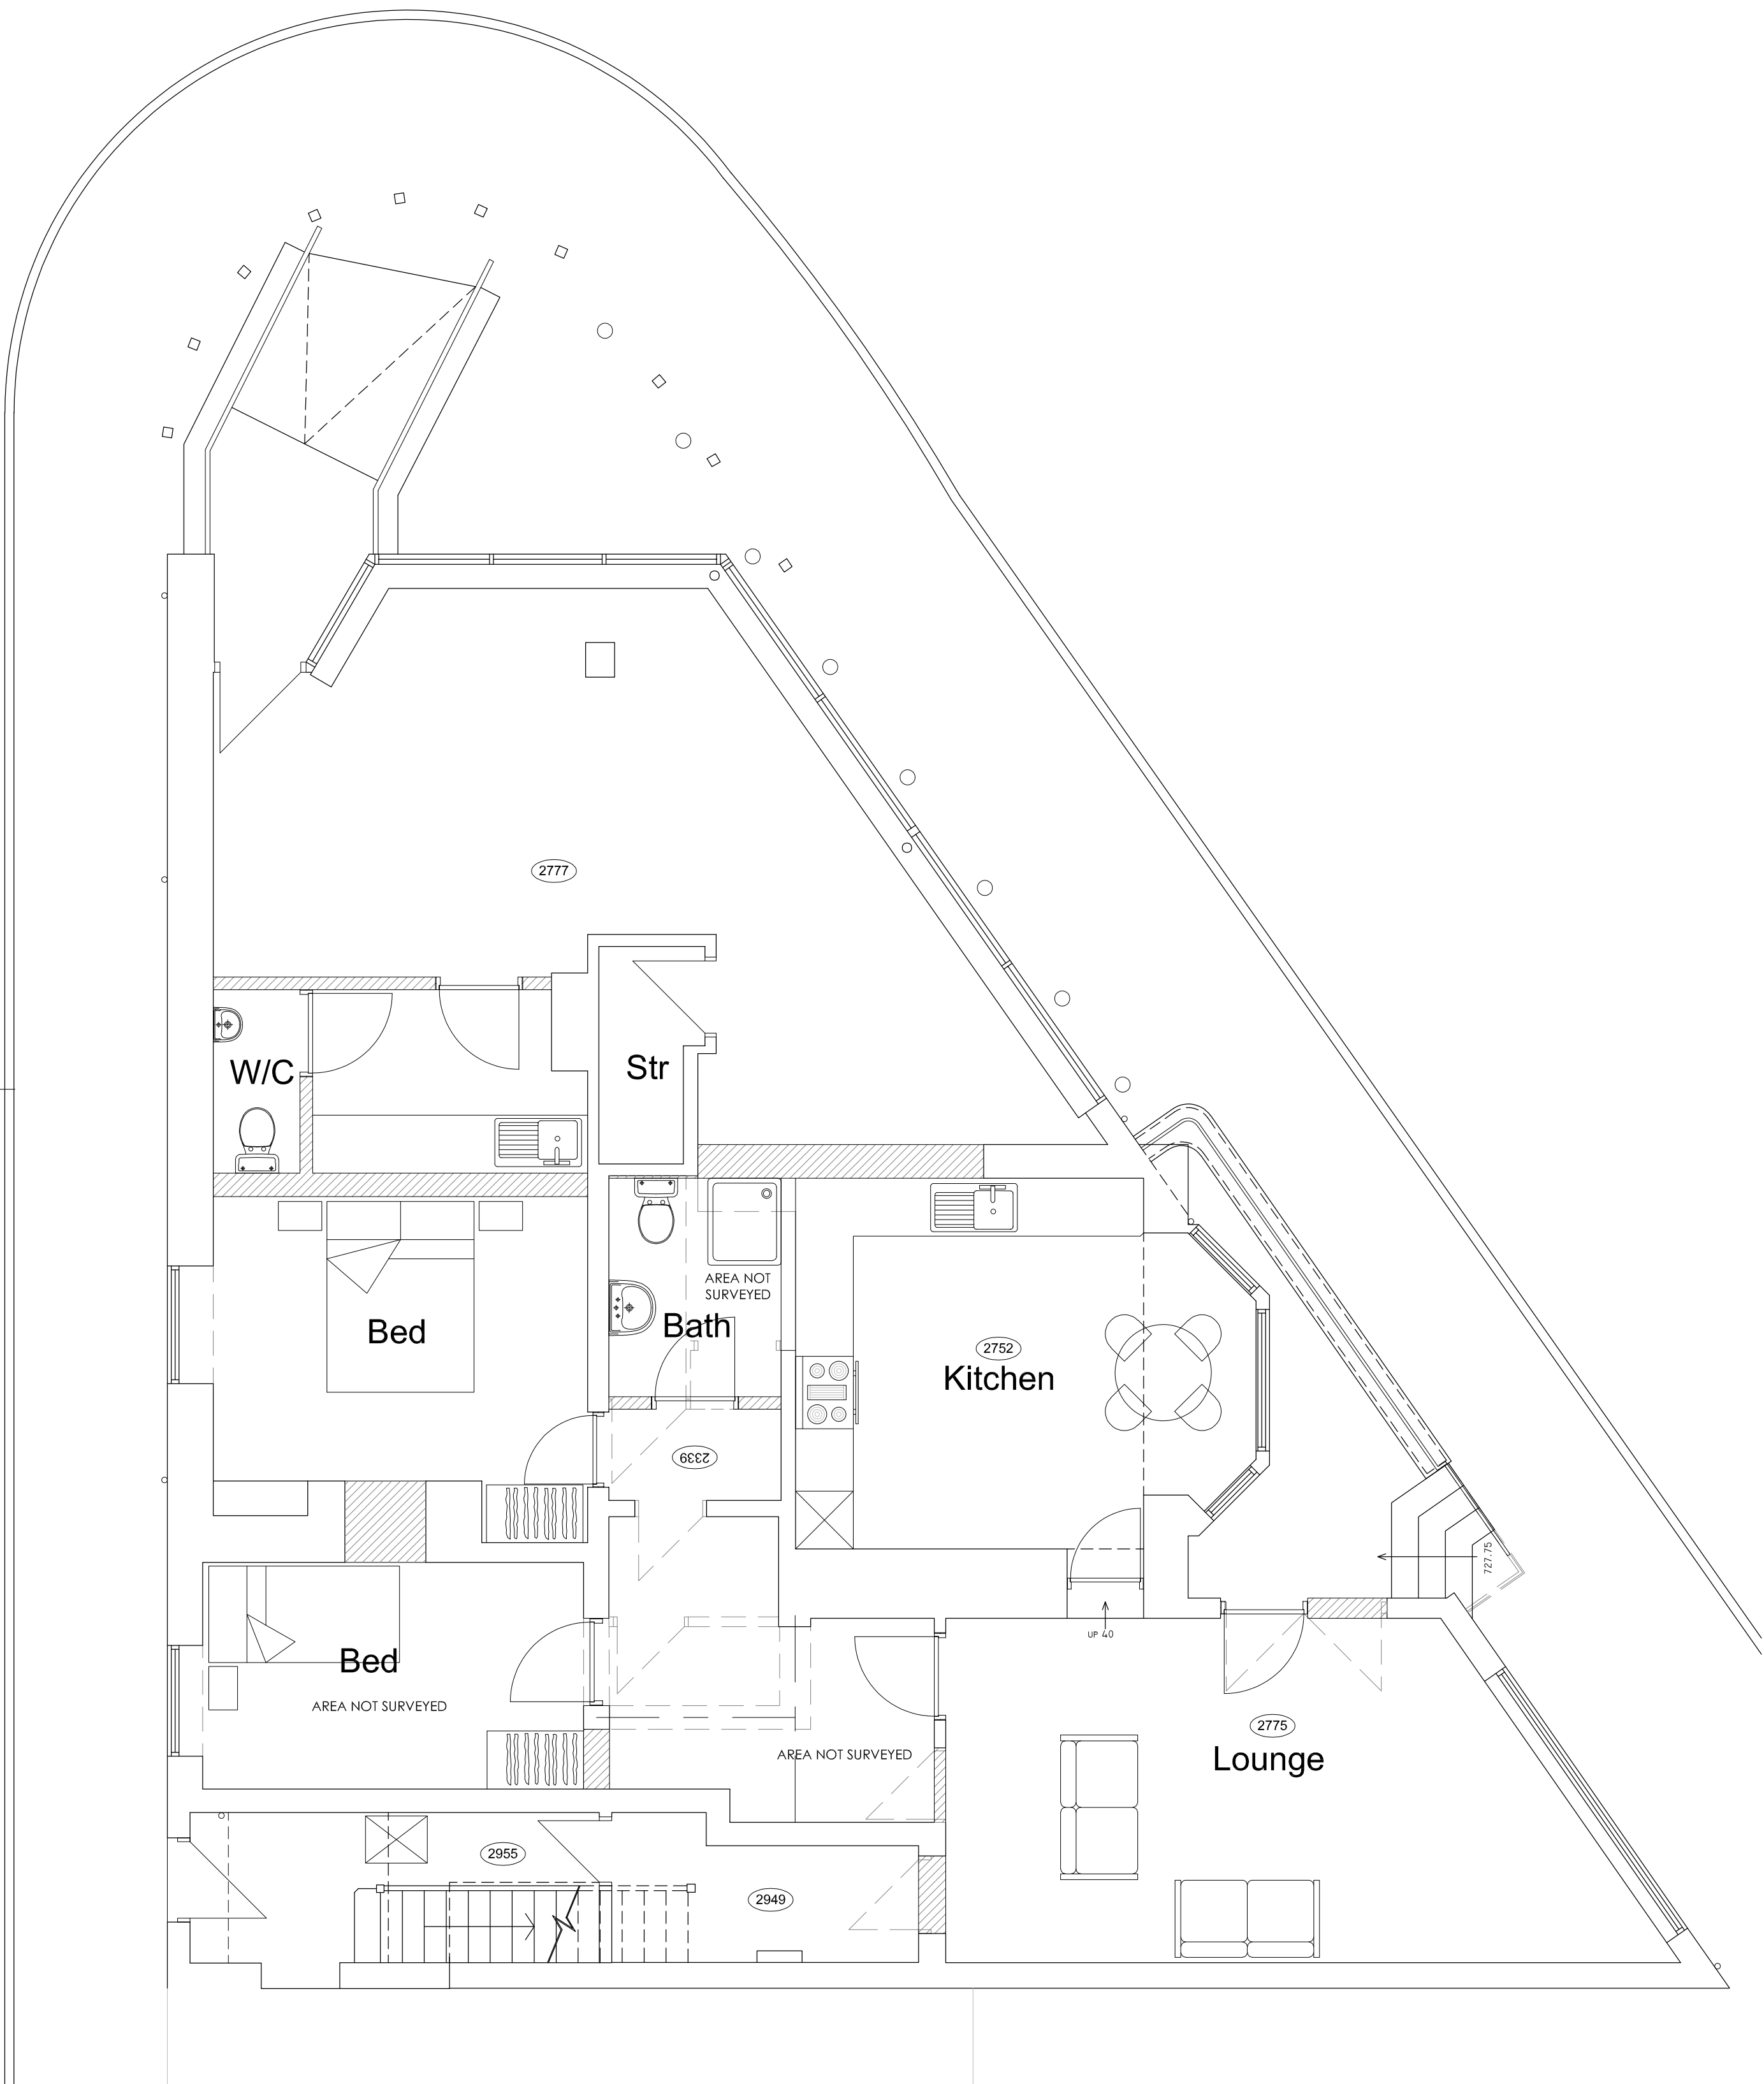

Hewitt&CarrArchitects
A: DaisyBank House | 17-19 Leek Road | Cheadle | ST10 1JE
T: 01538 756888
E: enquiries@hcarchitects.co.uk
W: www.hcarchitects.co.uk

Client
MR UPRIGHT

Project
PROPOSED INTERNAL ALTERATIONS AND
CHANGE OF USE AT 2 WESTWOOD ROAD
LEEK ST13 8DH

Title
PLANS AS PROPOSED

Status
PLANNING
Date MAR 2025
Scale @ A1 AS NOTED

Project No Drawing No.
01447 - PL(0)03

Drawn FJK

Checked

Rev

PLANNING