




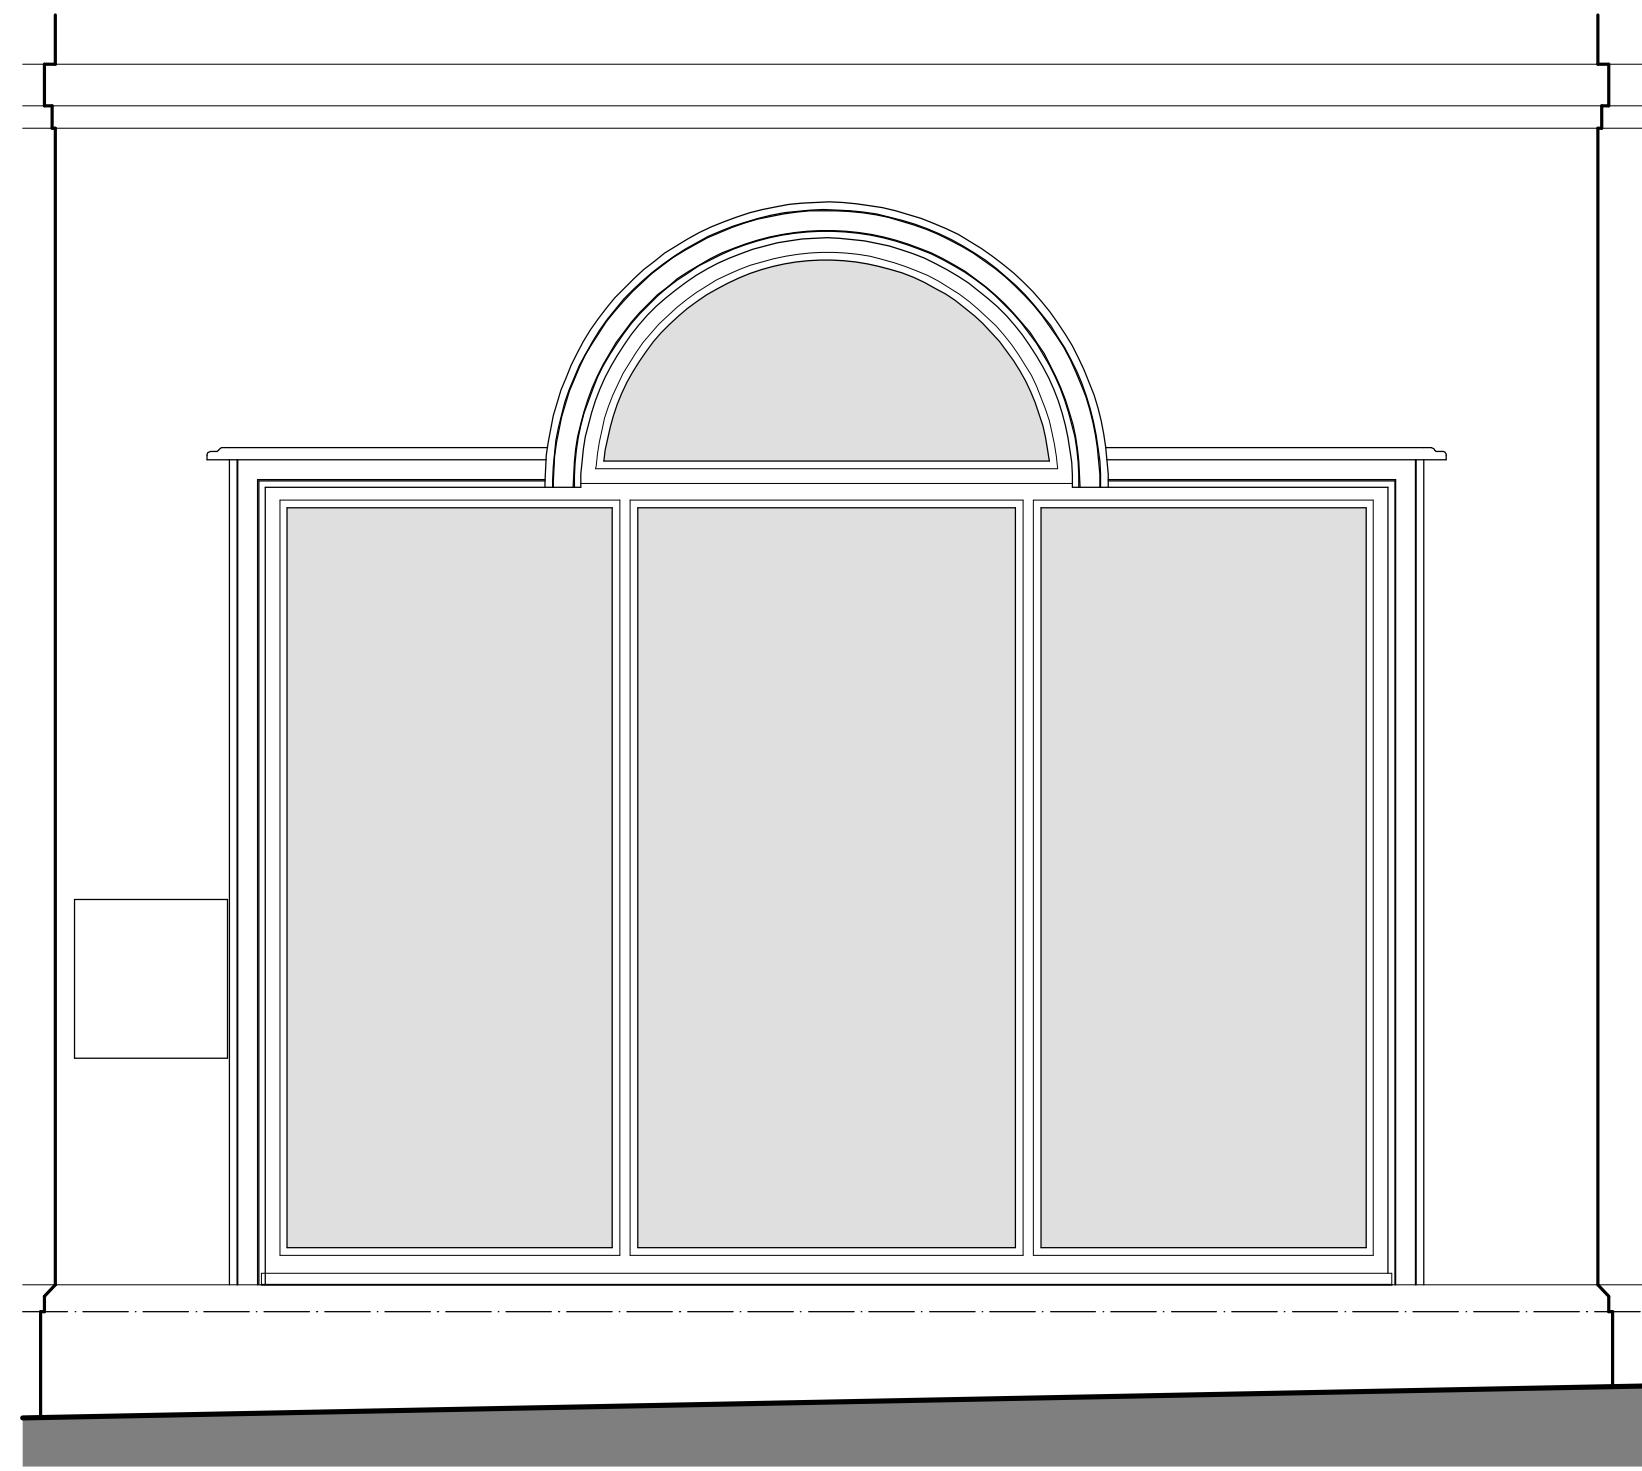


Roadside Elevation
SCALE 1:20

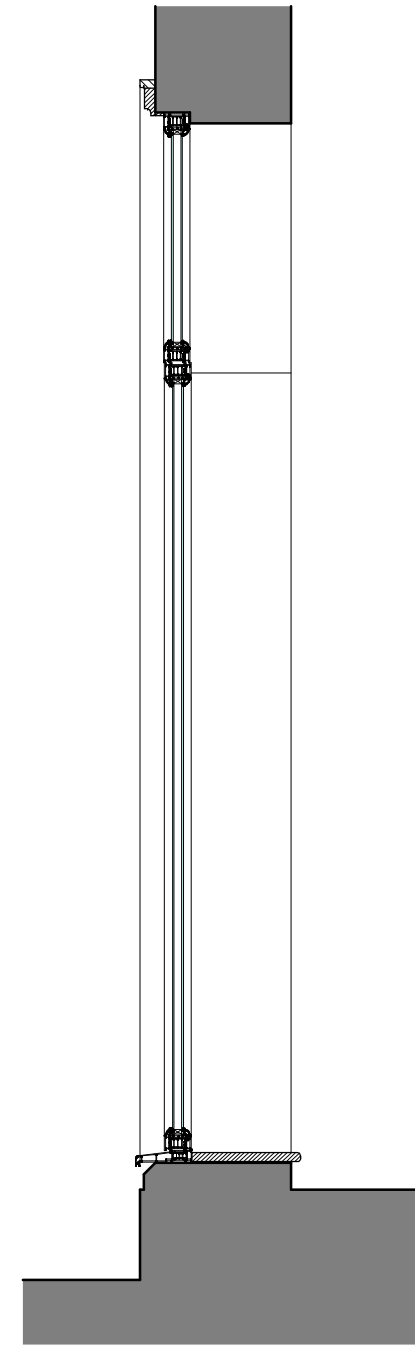


Cross Section (Centre Pane)
SCALE 1:20

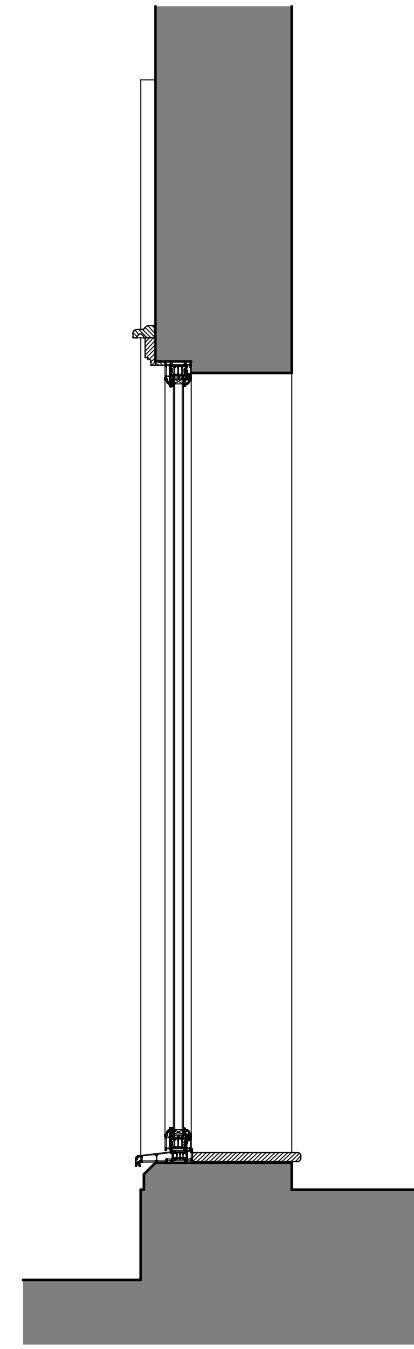

Cross Section (Left + Right Pane)
SCALE 1:20

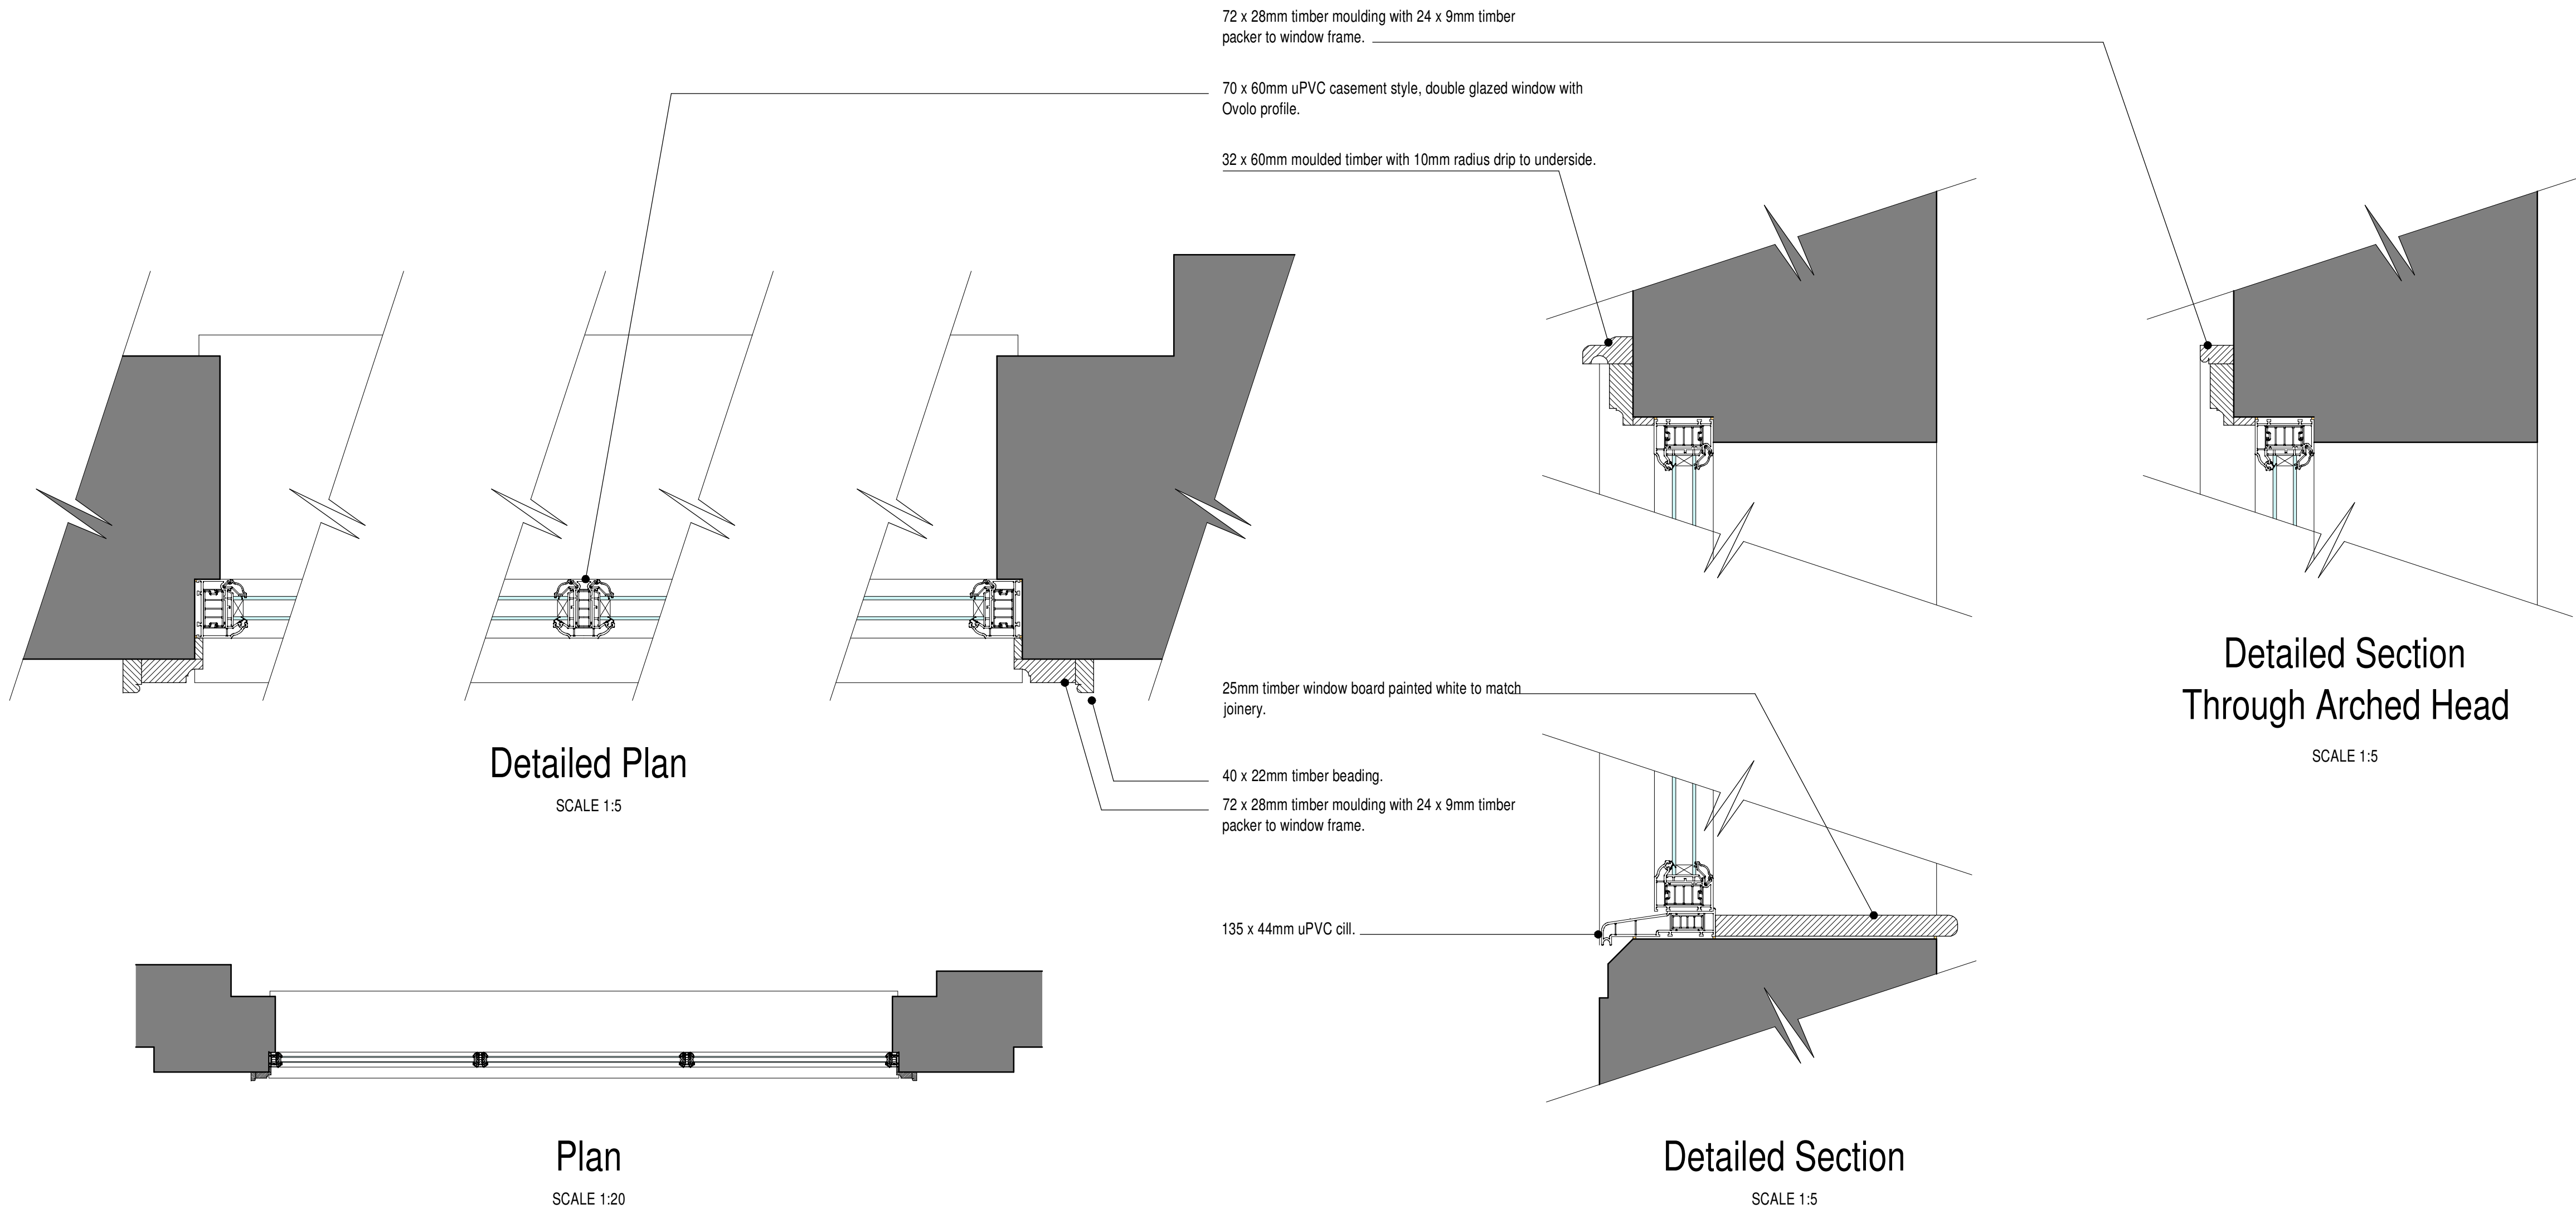

NOTES
Window is of uPVC casement style construction with Ovolo detailing. Window finish is white.
All timber mouldings around said window are of timber construction, painted in white to match window.
Mastic sealant to perimeter of window, hidden by plasterwork to inner face and mouldings to outer face.

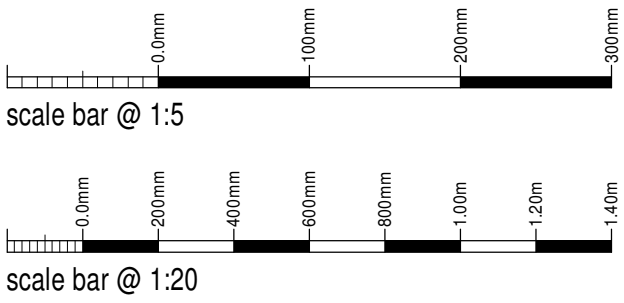

Mrs Hope
Proposed Change of Use of
former Barclays Bank to Public House
83 Haywood Street,
Leek, Staffordshire,
ST13 5JN

Planning Conditions		Window Details	
Date	April 2025	Sheet	A1
Scale	1:20 + 1:5	Rev.	-
Dwg No	2024-2928-07	Drawn	NAW

SAMMONS
Architectural Ltd

10 Cawdry Buildings, Fountain Street, Leek, ST13 6JP
Telephone: 01538 386002
E-mail: info@sammonsltd.co.uk
Web: www.sammonsltd.co.uk