




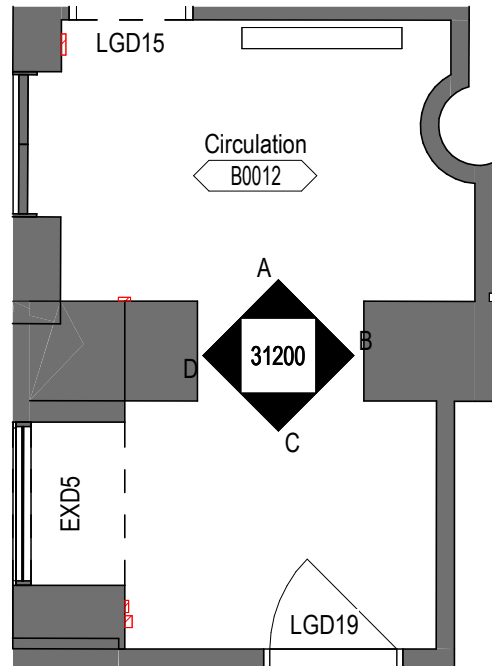


Callout Plan
1 : 50

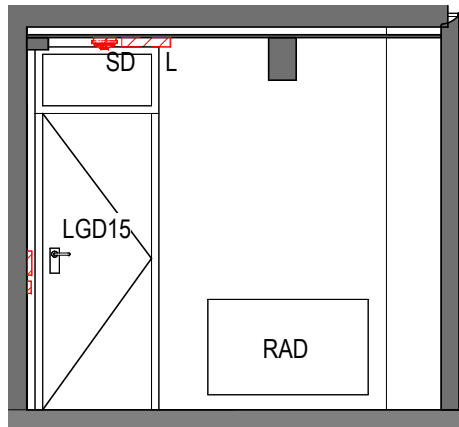


B0012 - Demolition Elevation A
1 : 50

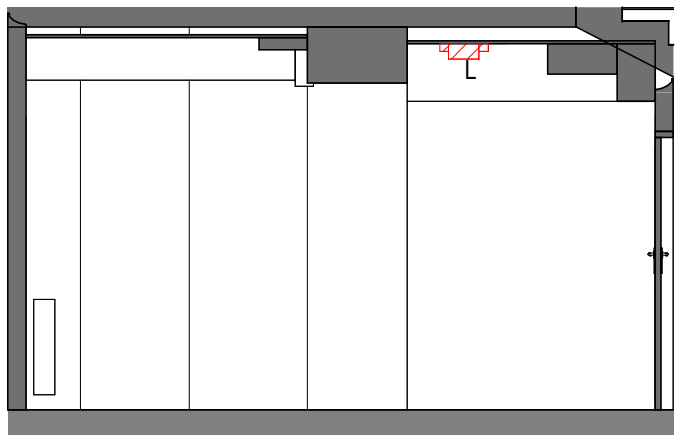


B0012 - Demolition Elevation B
1 : 50

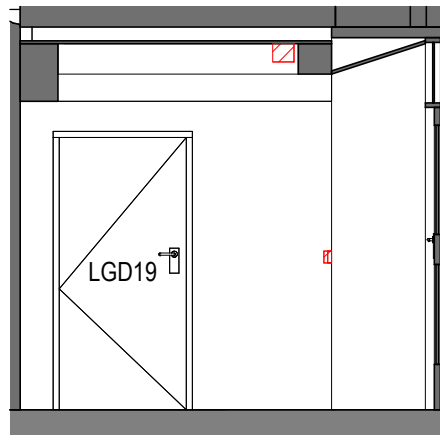

B0012 - Demolition Elevation C
1 : 50

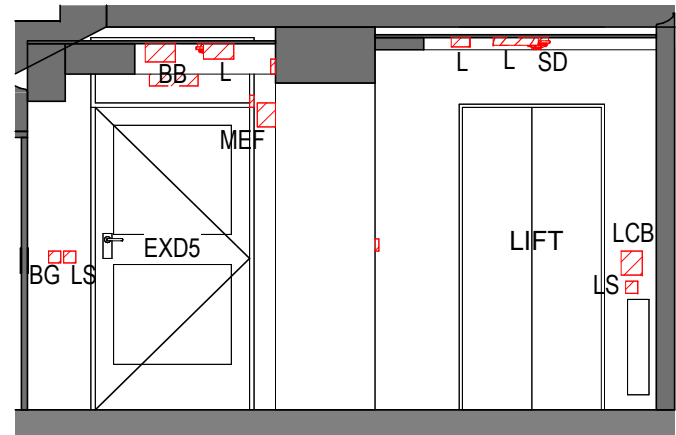


B0012 - Demolition Elevation D
1 : 50

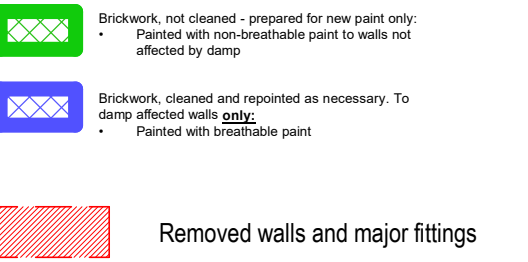


Internal elevations MEP Key


SS	Single socket
SD	Smoke detector
RAD	Radiator
MEF	Miscellaneous
LS	Light Switch
LCB	Lift call button
L	Lighting
FS	Fuse Switch
EML	Rectangular wall light
DS	Double socket
BG	Break Glass
BB	Blank ceiling socket
B	Blank socket

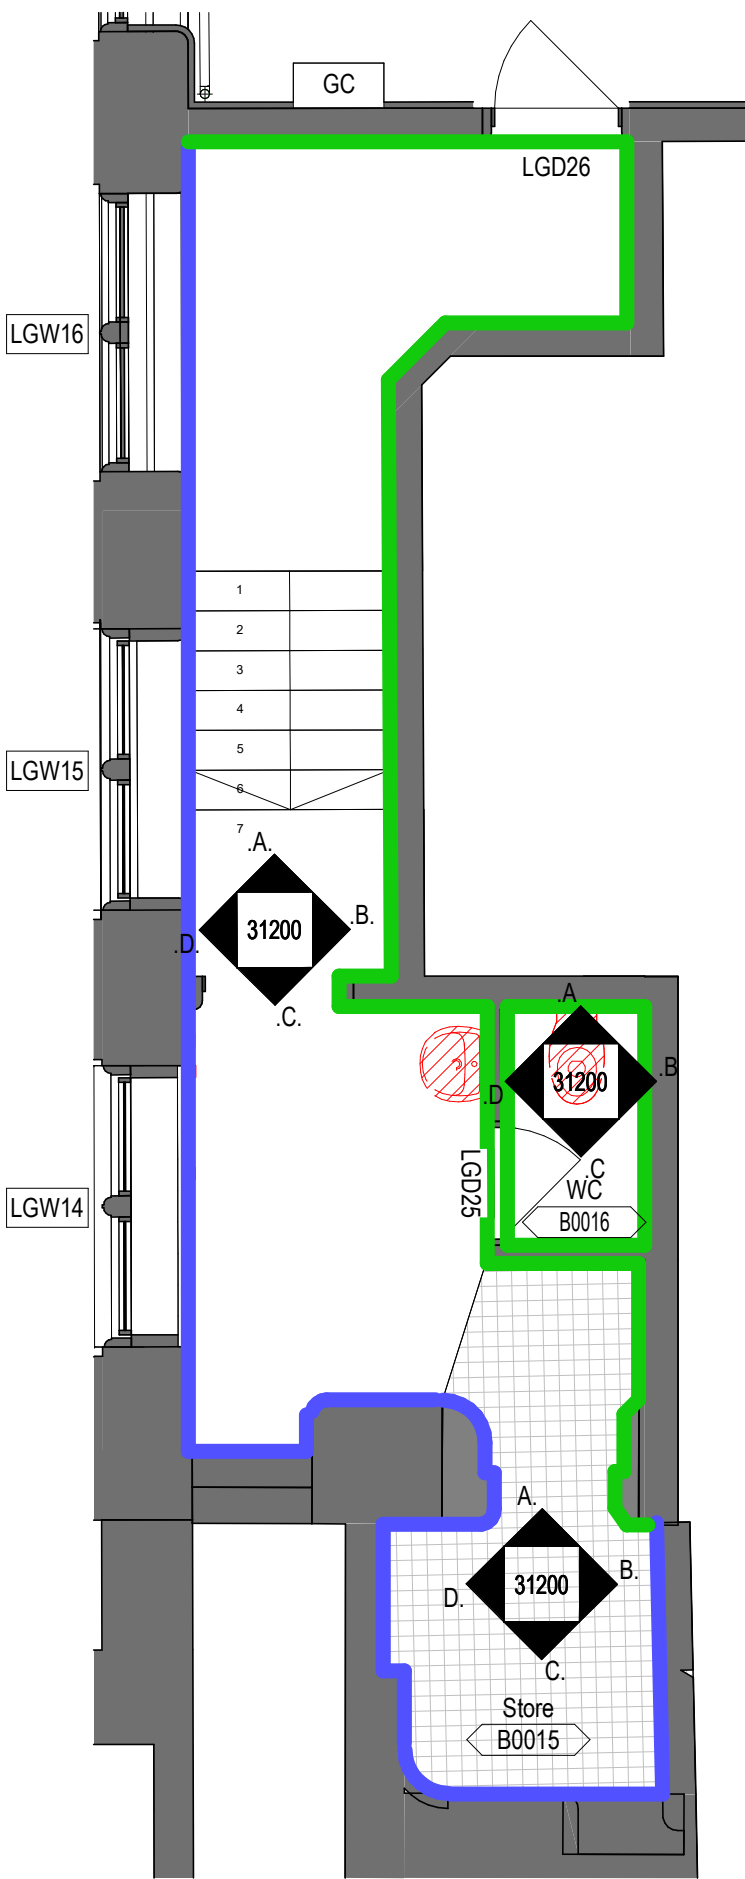


Callout Plan
1 : 50

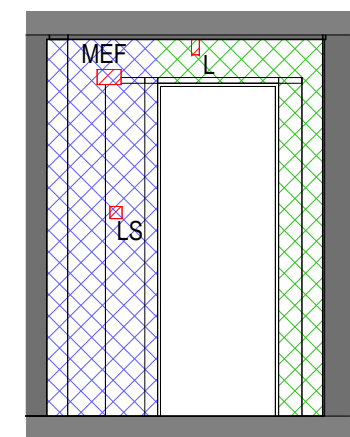


B0015 - Demolition Elevation A
1 : 50

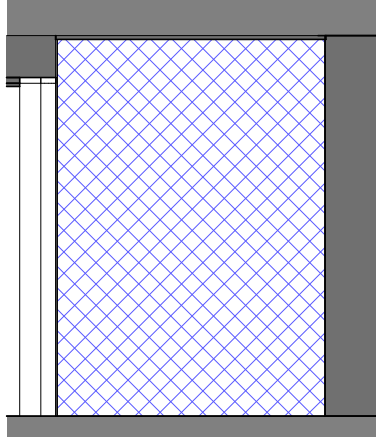


B0015 - Demolition Elevation B
1 : 50

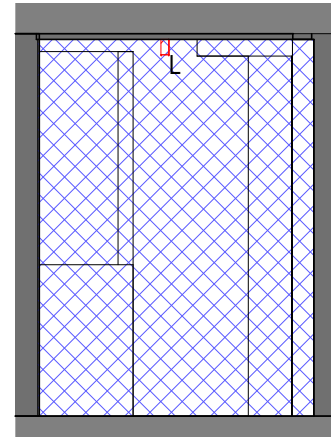


B0015 - Demolition Elevation C
1 : 50

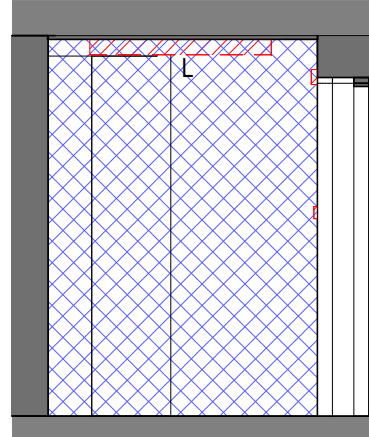


B0015 - Demolition Elevation D
1 : 50

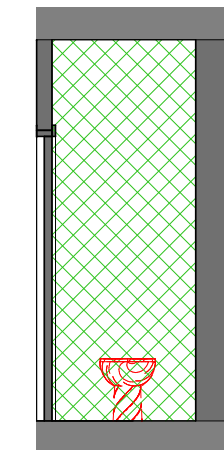


B0016 - Demolition Elevation A
1 : 50

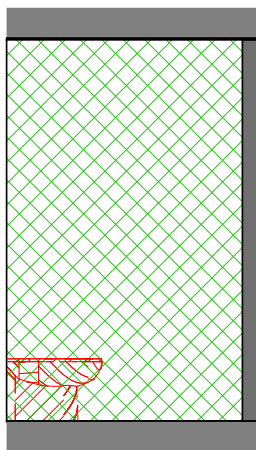


B0016 - Demolition Elevation B
1 : 50

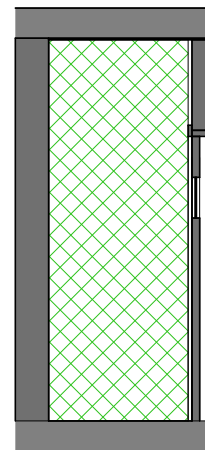


B0016 - Demolition Elevation C
1 : 50

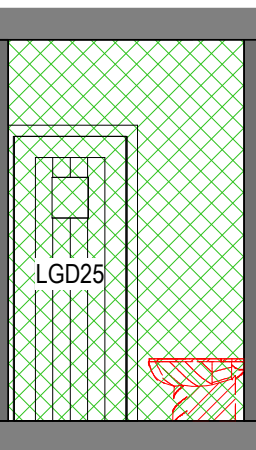


B0016 - Demolition Elevation D
1 : 50

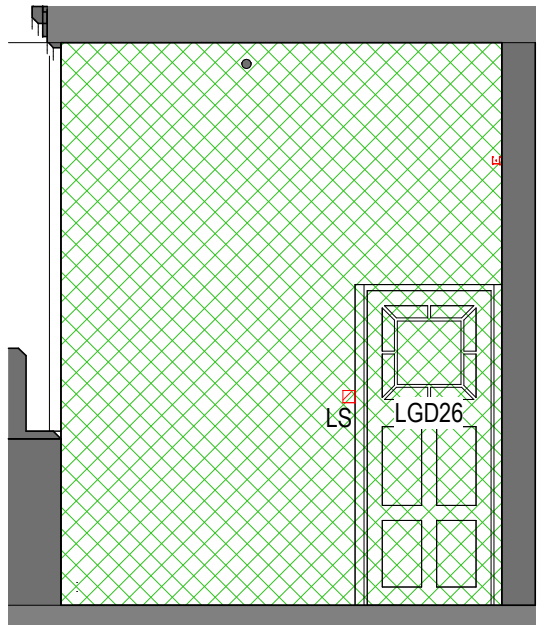


B0017 - Demolition Elevation A
1 : 50

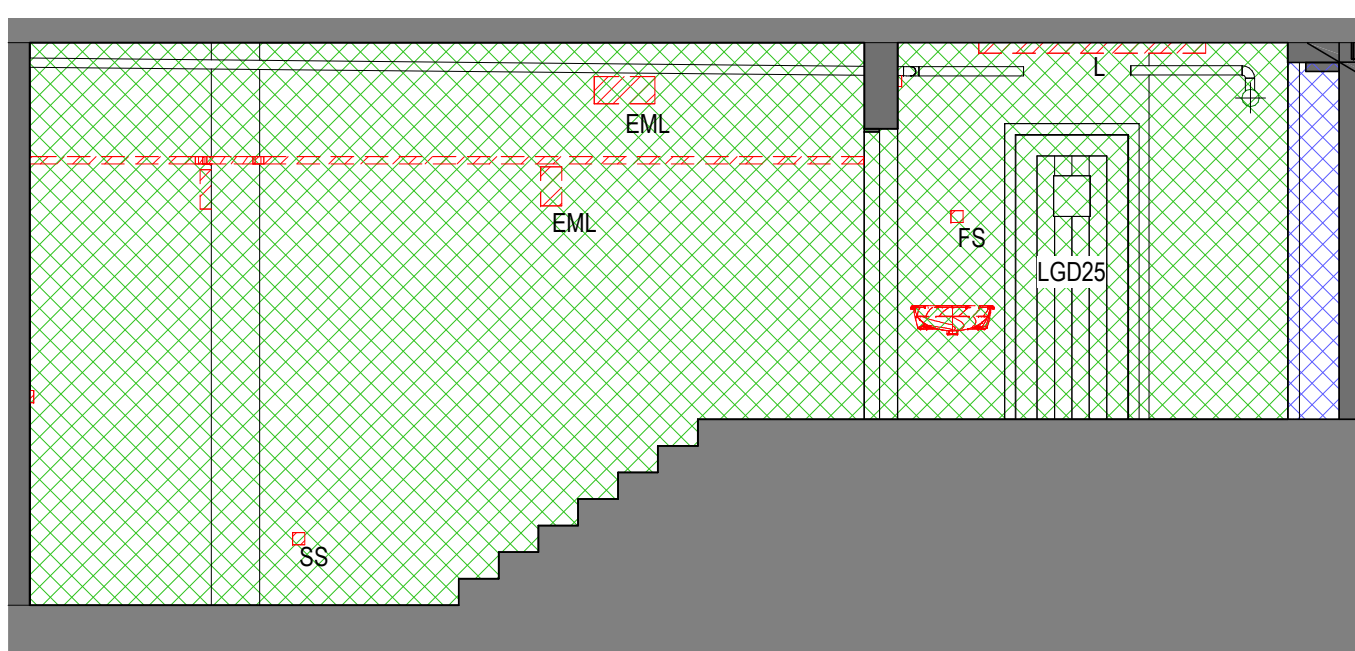



B0017 - Demolition Elevation B
1 : 50

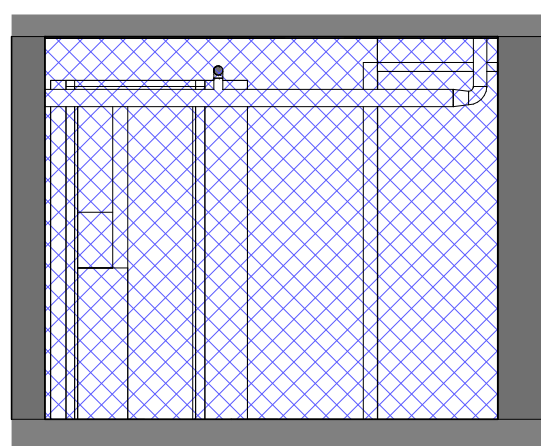

B0017 - Demolition Elevation C
1 : 50

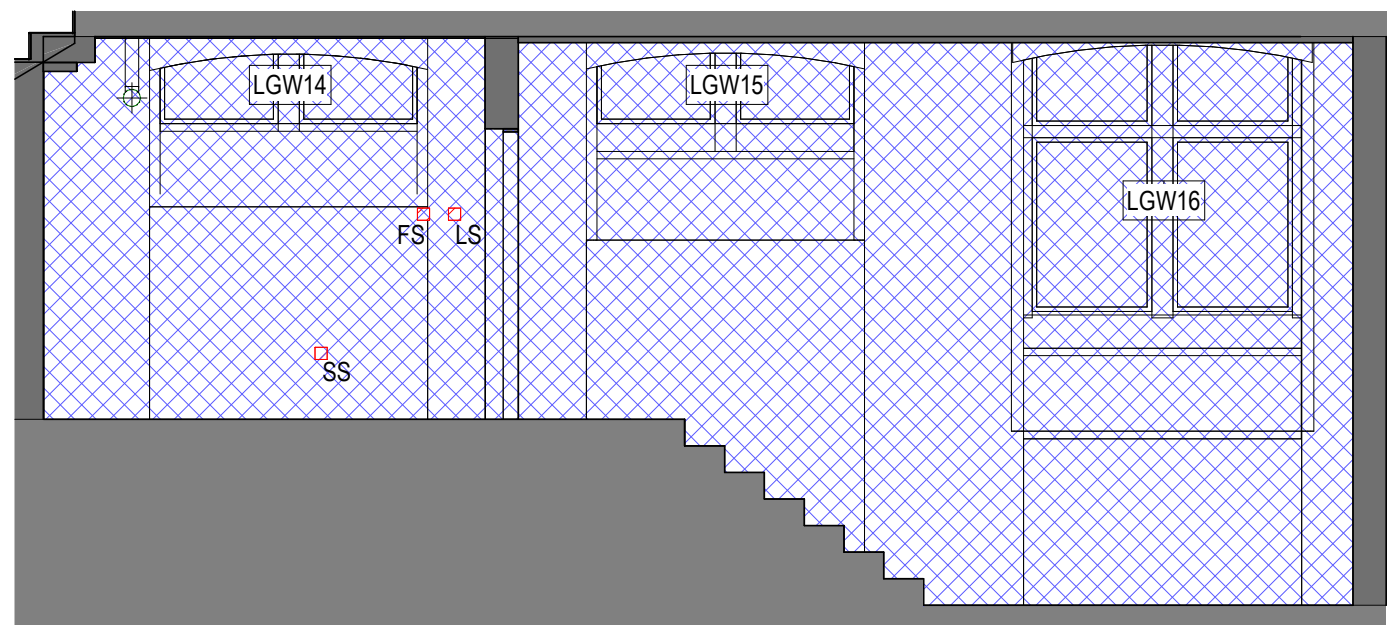

B0017 - Demolition Elevation D
1 : 50

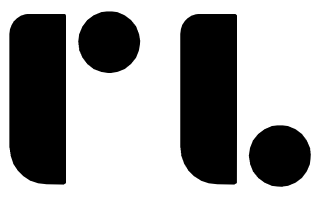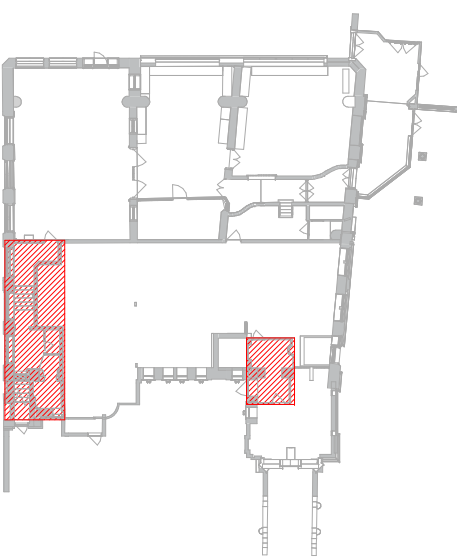

Roberts Limbrick

03333 405 500
mail@robertslimbrick.com
robertslimbrick.com

Registered Office England No. 06558029

Project Name

Nicholson Institute
Leek, Staffordshire

Client Name

Alliance Leisure

Drawing Title

Demolition Internal Elevations -
Sheet 1 of 14

Scale

As indicated • A1

Project No.

11440

Status

A3

Purpose Of Issue

Issued for planning

Project	Org	Vol	Level	Form	Role
NIB	• RL •	NI •	ZZ •	DR •	A

Number

31200

Revision

P01