

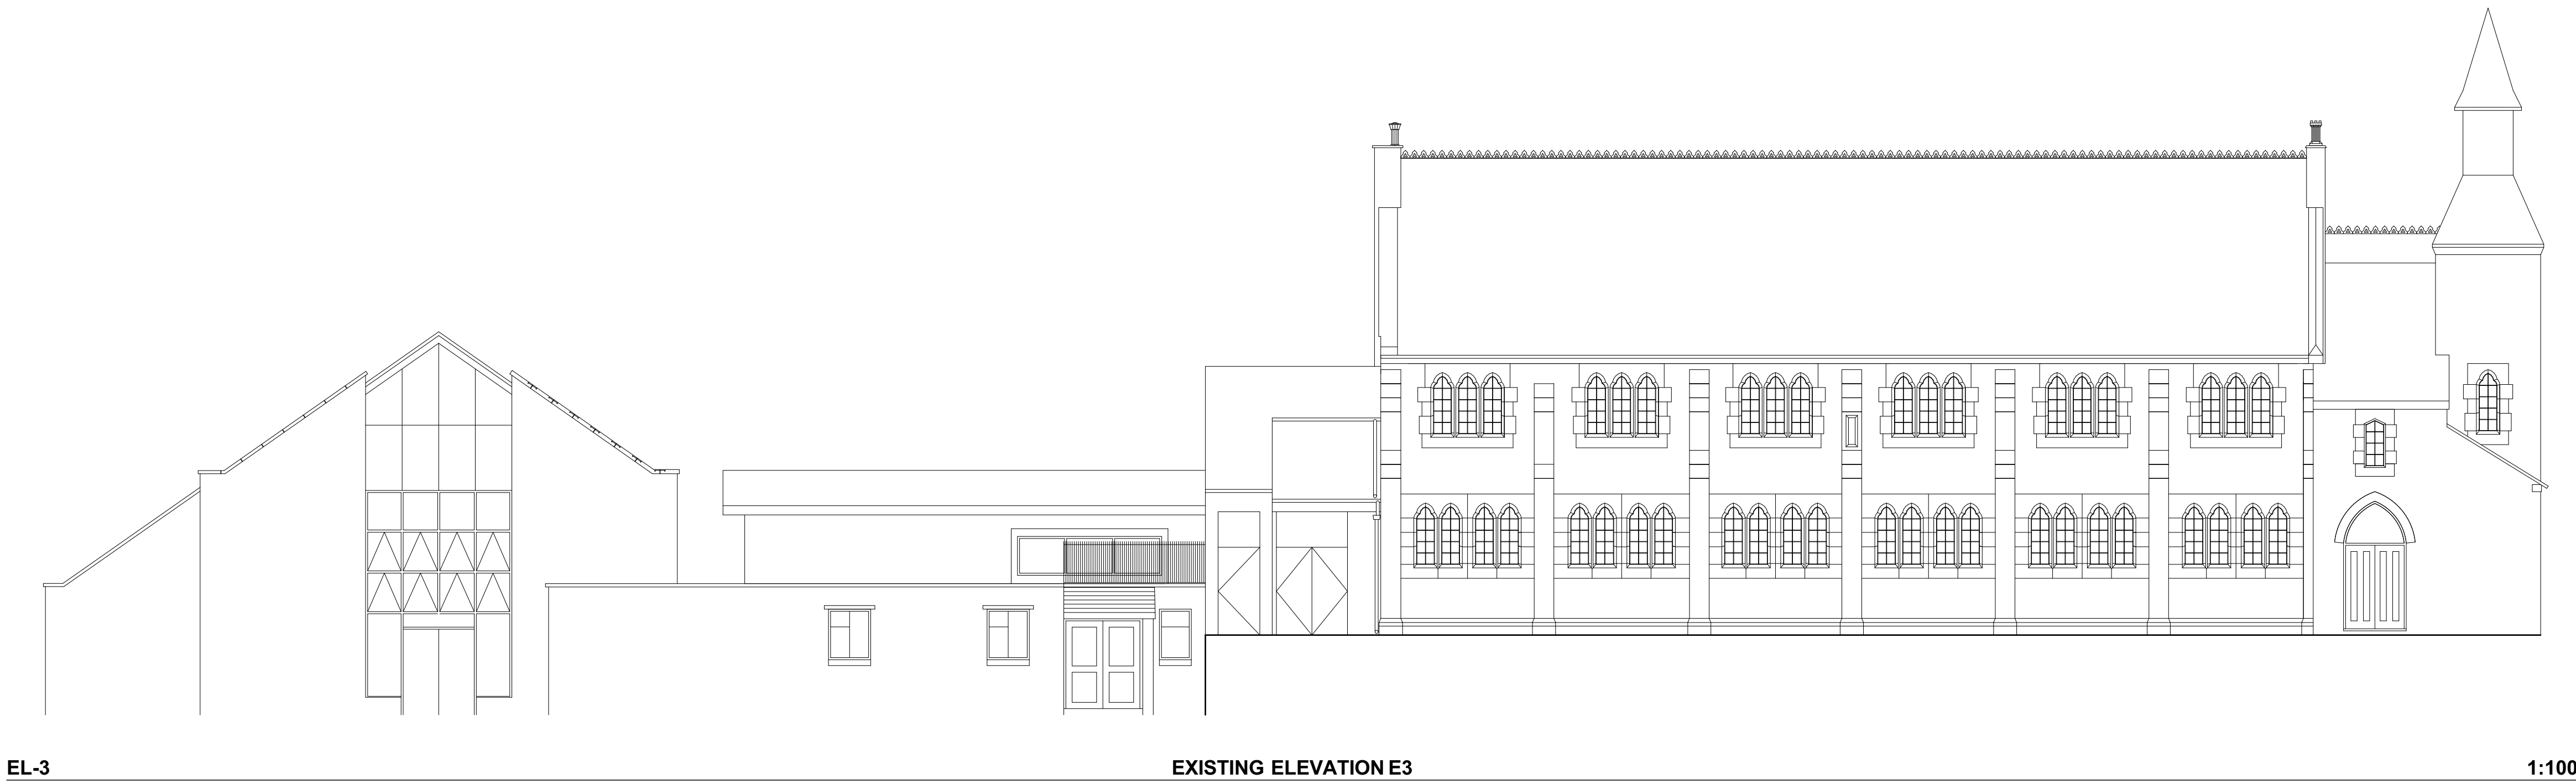
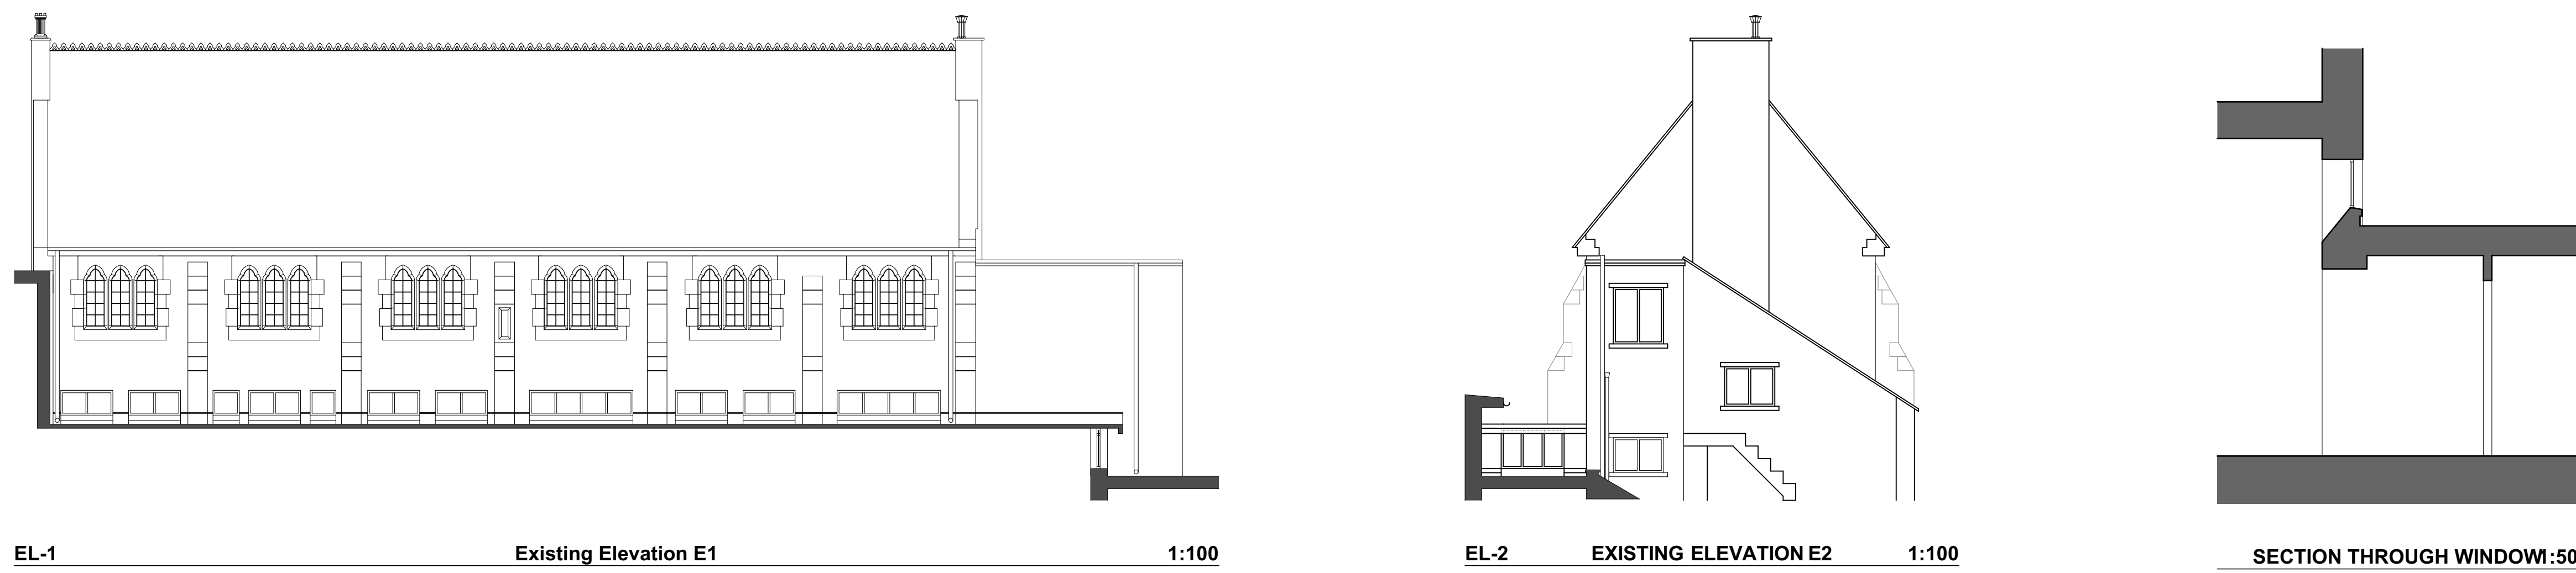


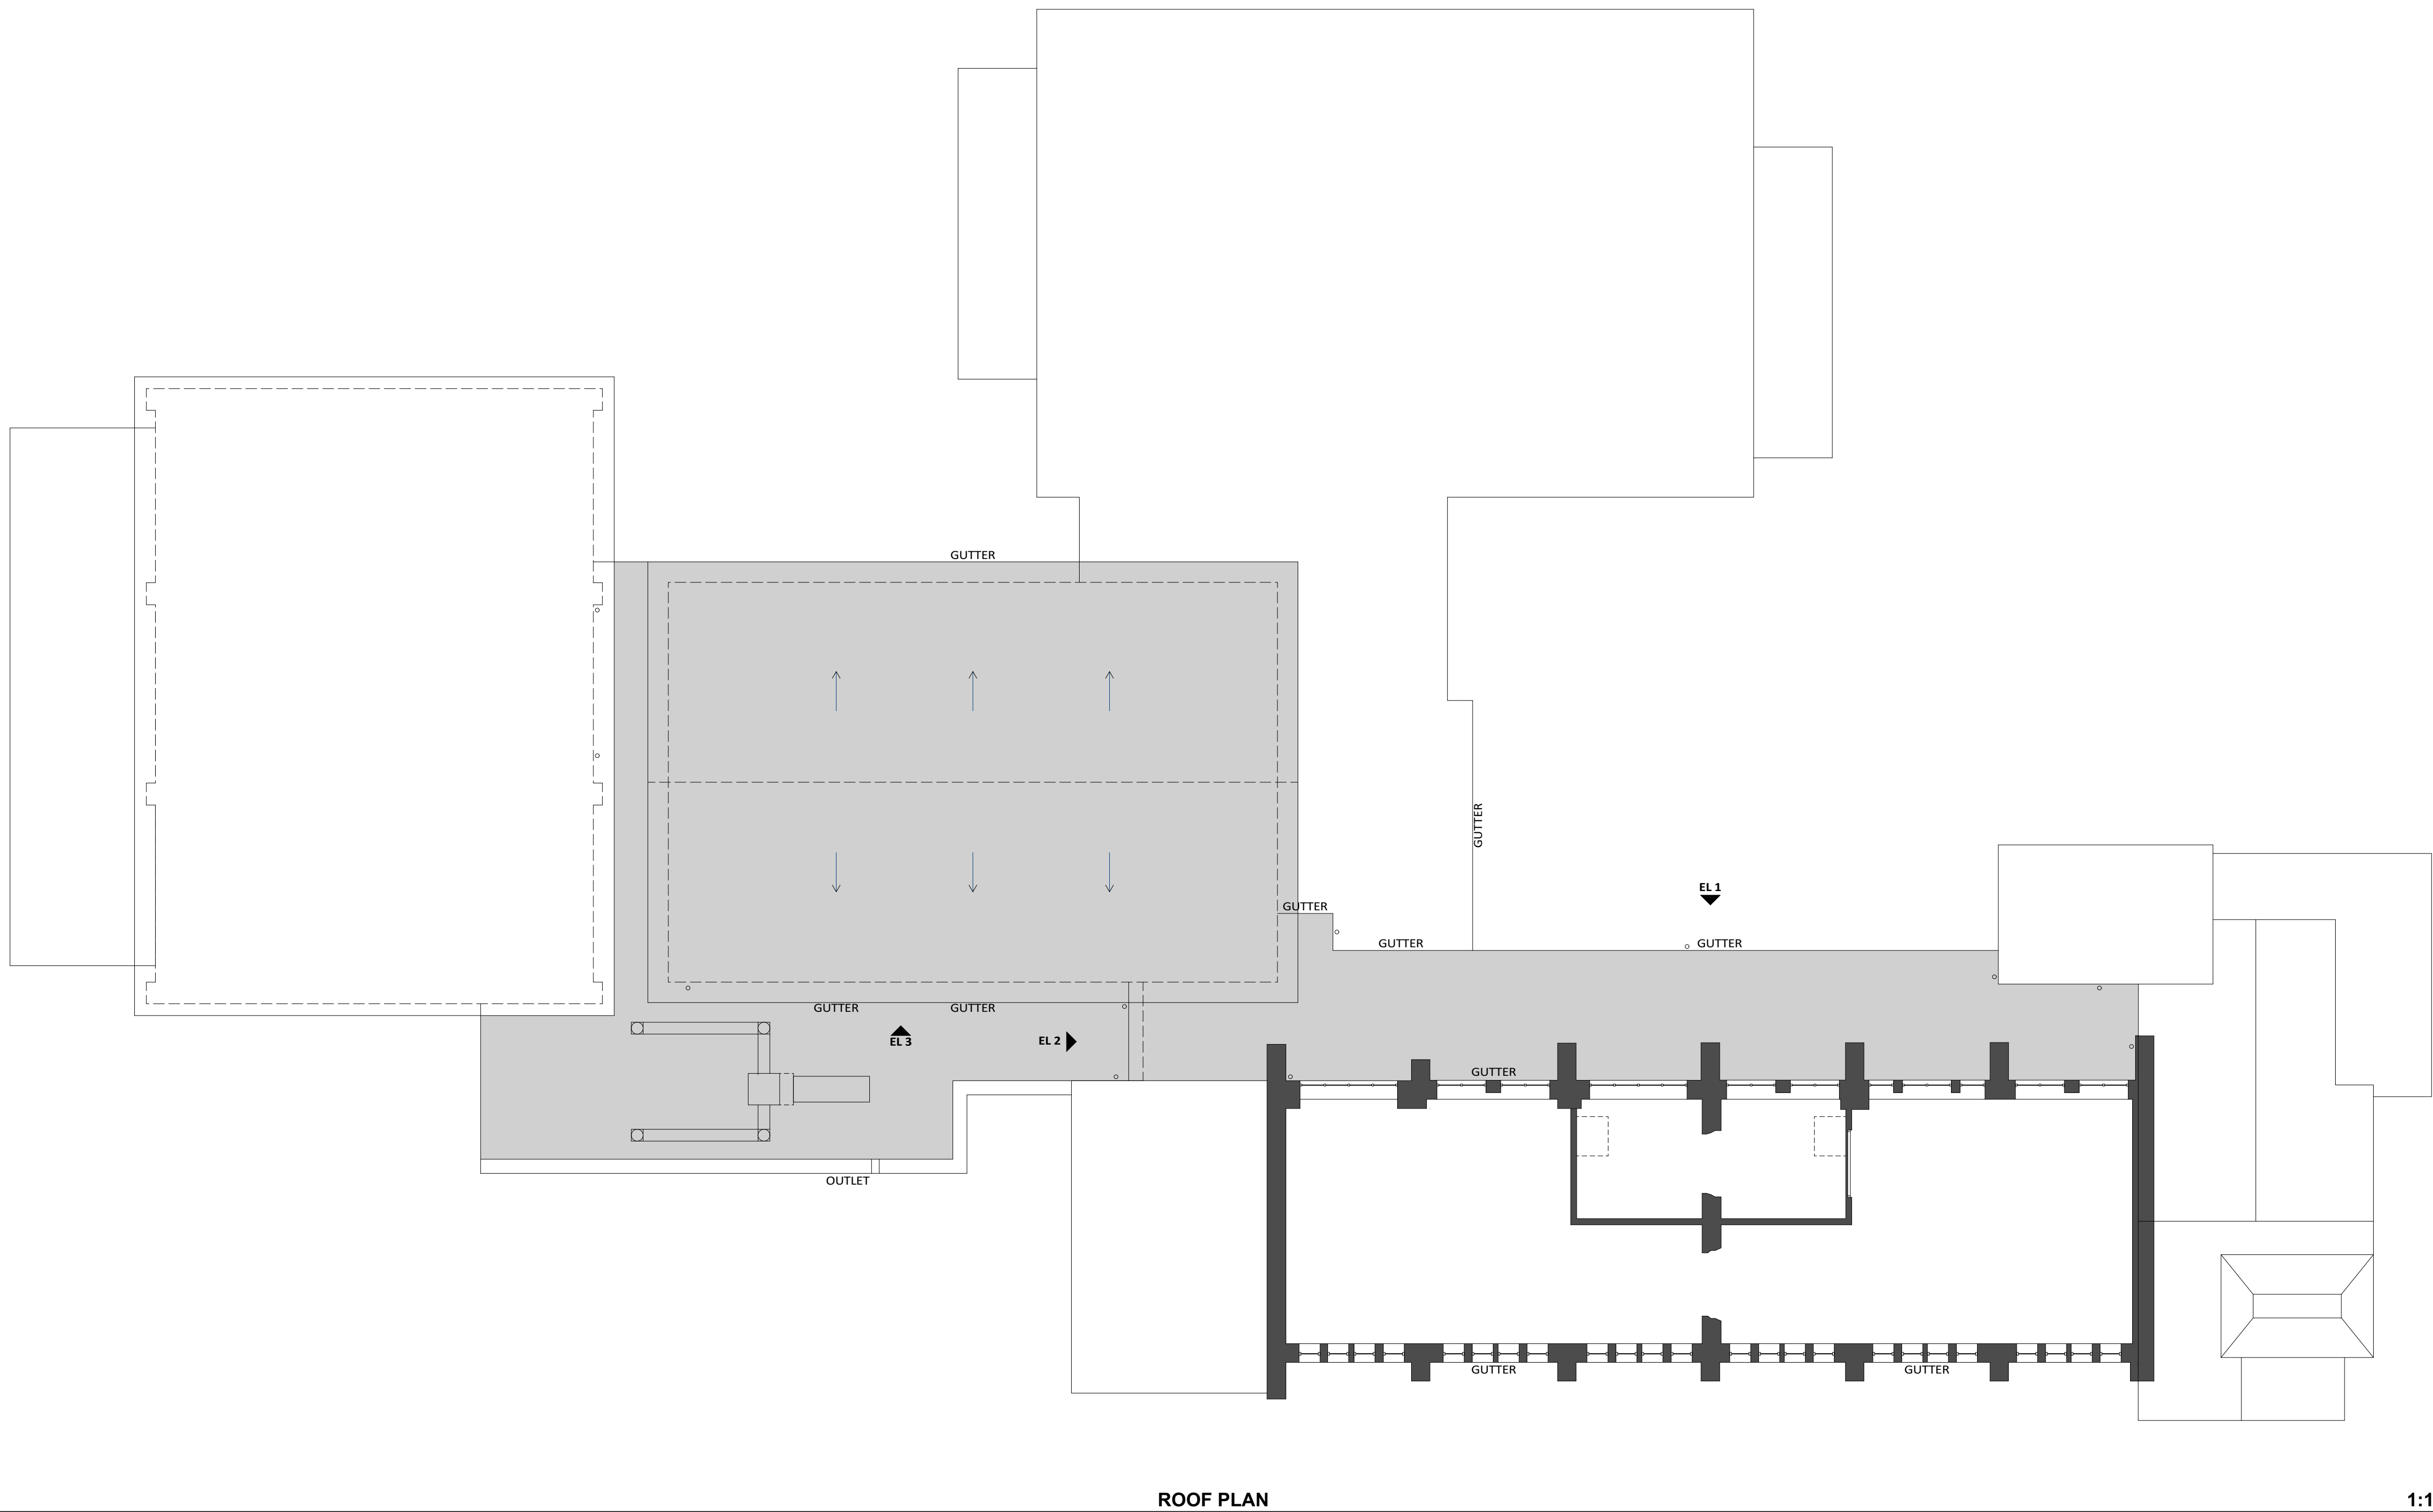

Existing Windows

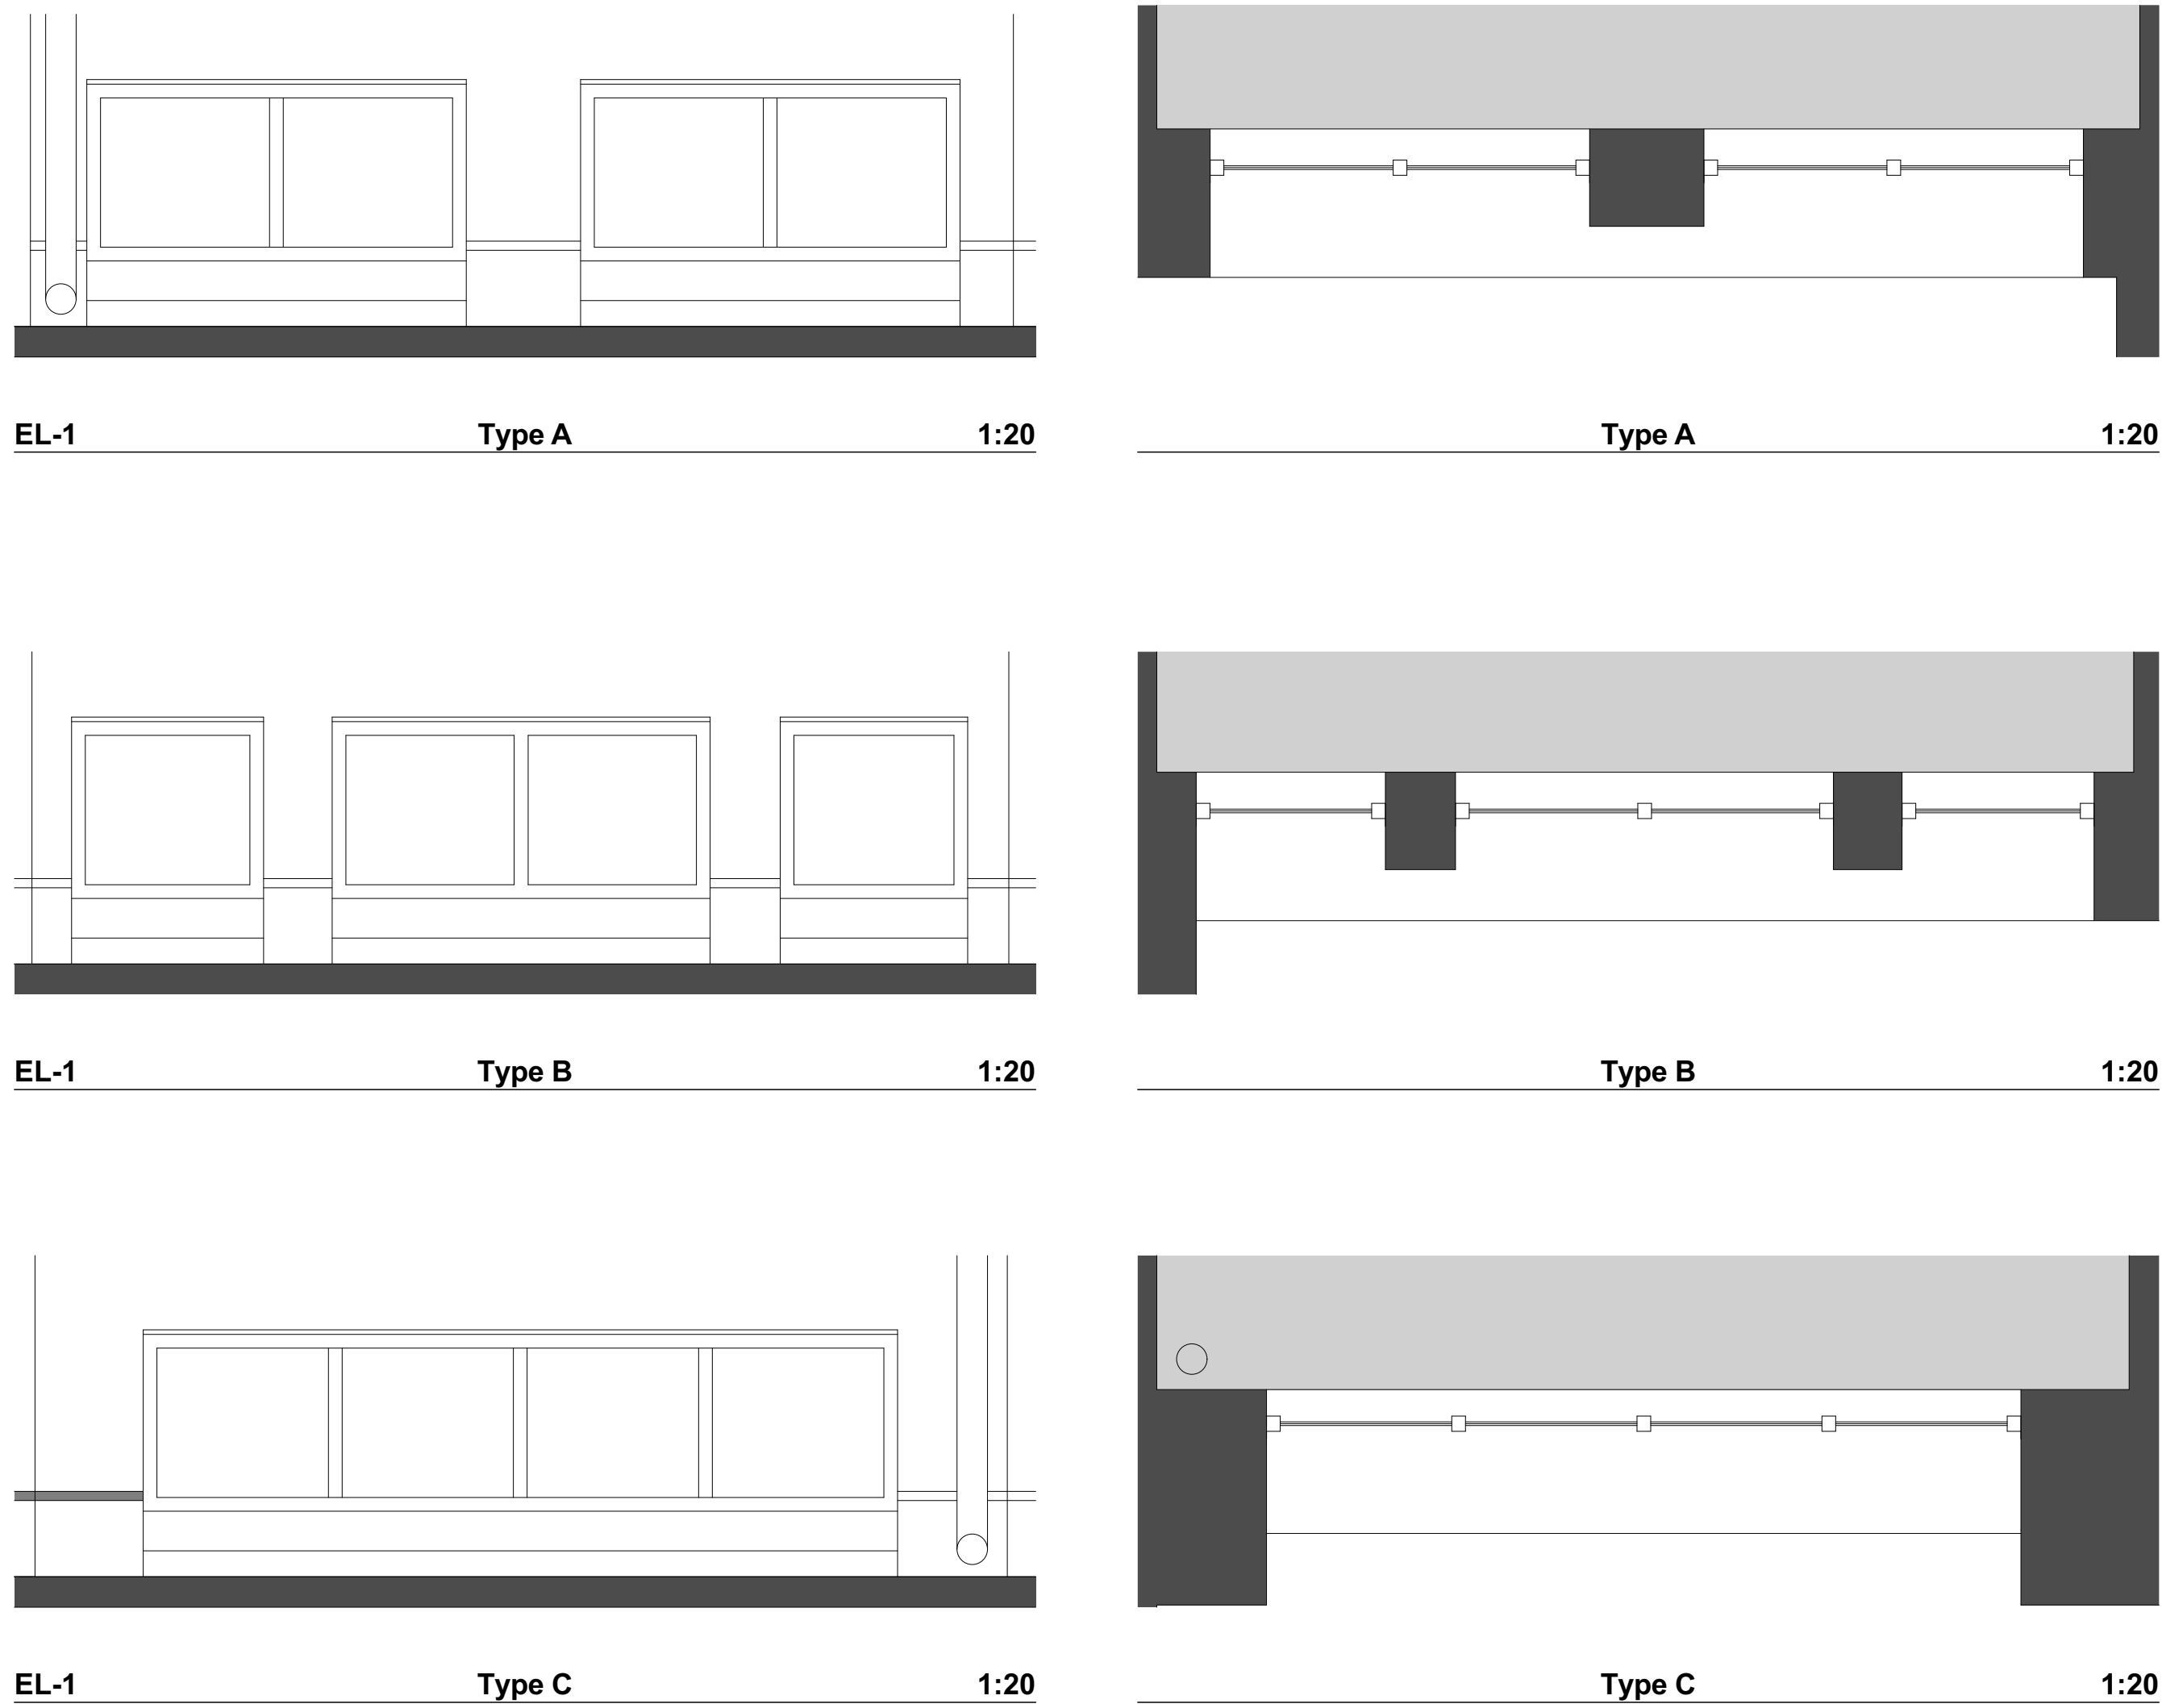

A. 1385/2025 Amendments following planning comments.

Rev ID Date Comment

wood | goldstraw | yorath
ARCHITECTS QUANTITY SURVEYORS CDM CO-ORDINATORS

Churchill House, Regent Road, Stoke on Trent, ST1 3PH.
Tel: 01782 238000 Fax: 01782 238712 E-mail: info@woodgoldstraw.co.uk
www.woodgoldstraw.co.uk

Client:
ST GILES CATHOLIC PRIMARY
SCHOOL, CHEADLE

Project:
ROOF REPAIRS
SCA 24/2025

Scale: 1:100, 1:50, 1:20 Issue Date: 12/05/2025

Sheet Size: A0

Drawn:

Title:
Existing Plan and Elevations

Drawing Number:

2528-35-01A

Revision ID:
A

CAD file path:
N:\01 PROJECTS\2528-35-01A\SCA\2528-35-01A\Roof Repairs\DWG\2528-35-01A.dwg

Copyright: Wood Goldstraw Yorath LLP

Consenters are to check all dimensions on site and refer any discrepancies to the architect immediately. The drawing has been prepared from the information provided and is not to be used for any other purpose without the written consent of the architect.

Information is used in the production of this document which has been taken from a third party. Any omissions are noted on the drawings and any further change to the information is to be noted on the drawings.