
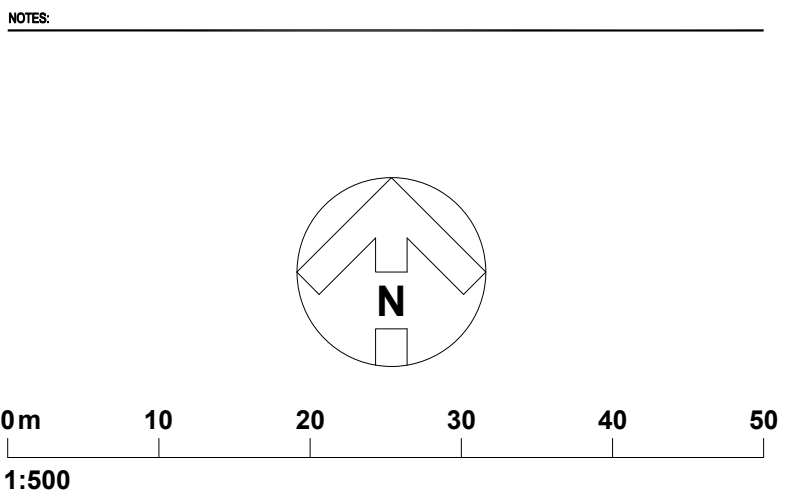


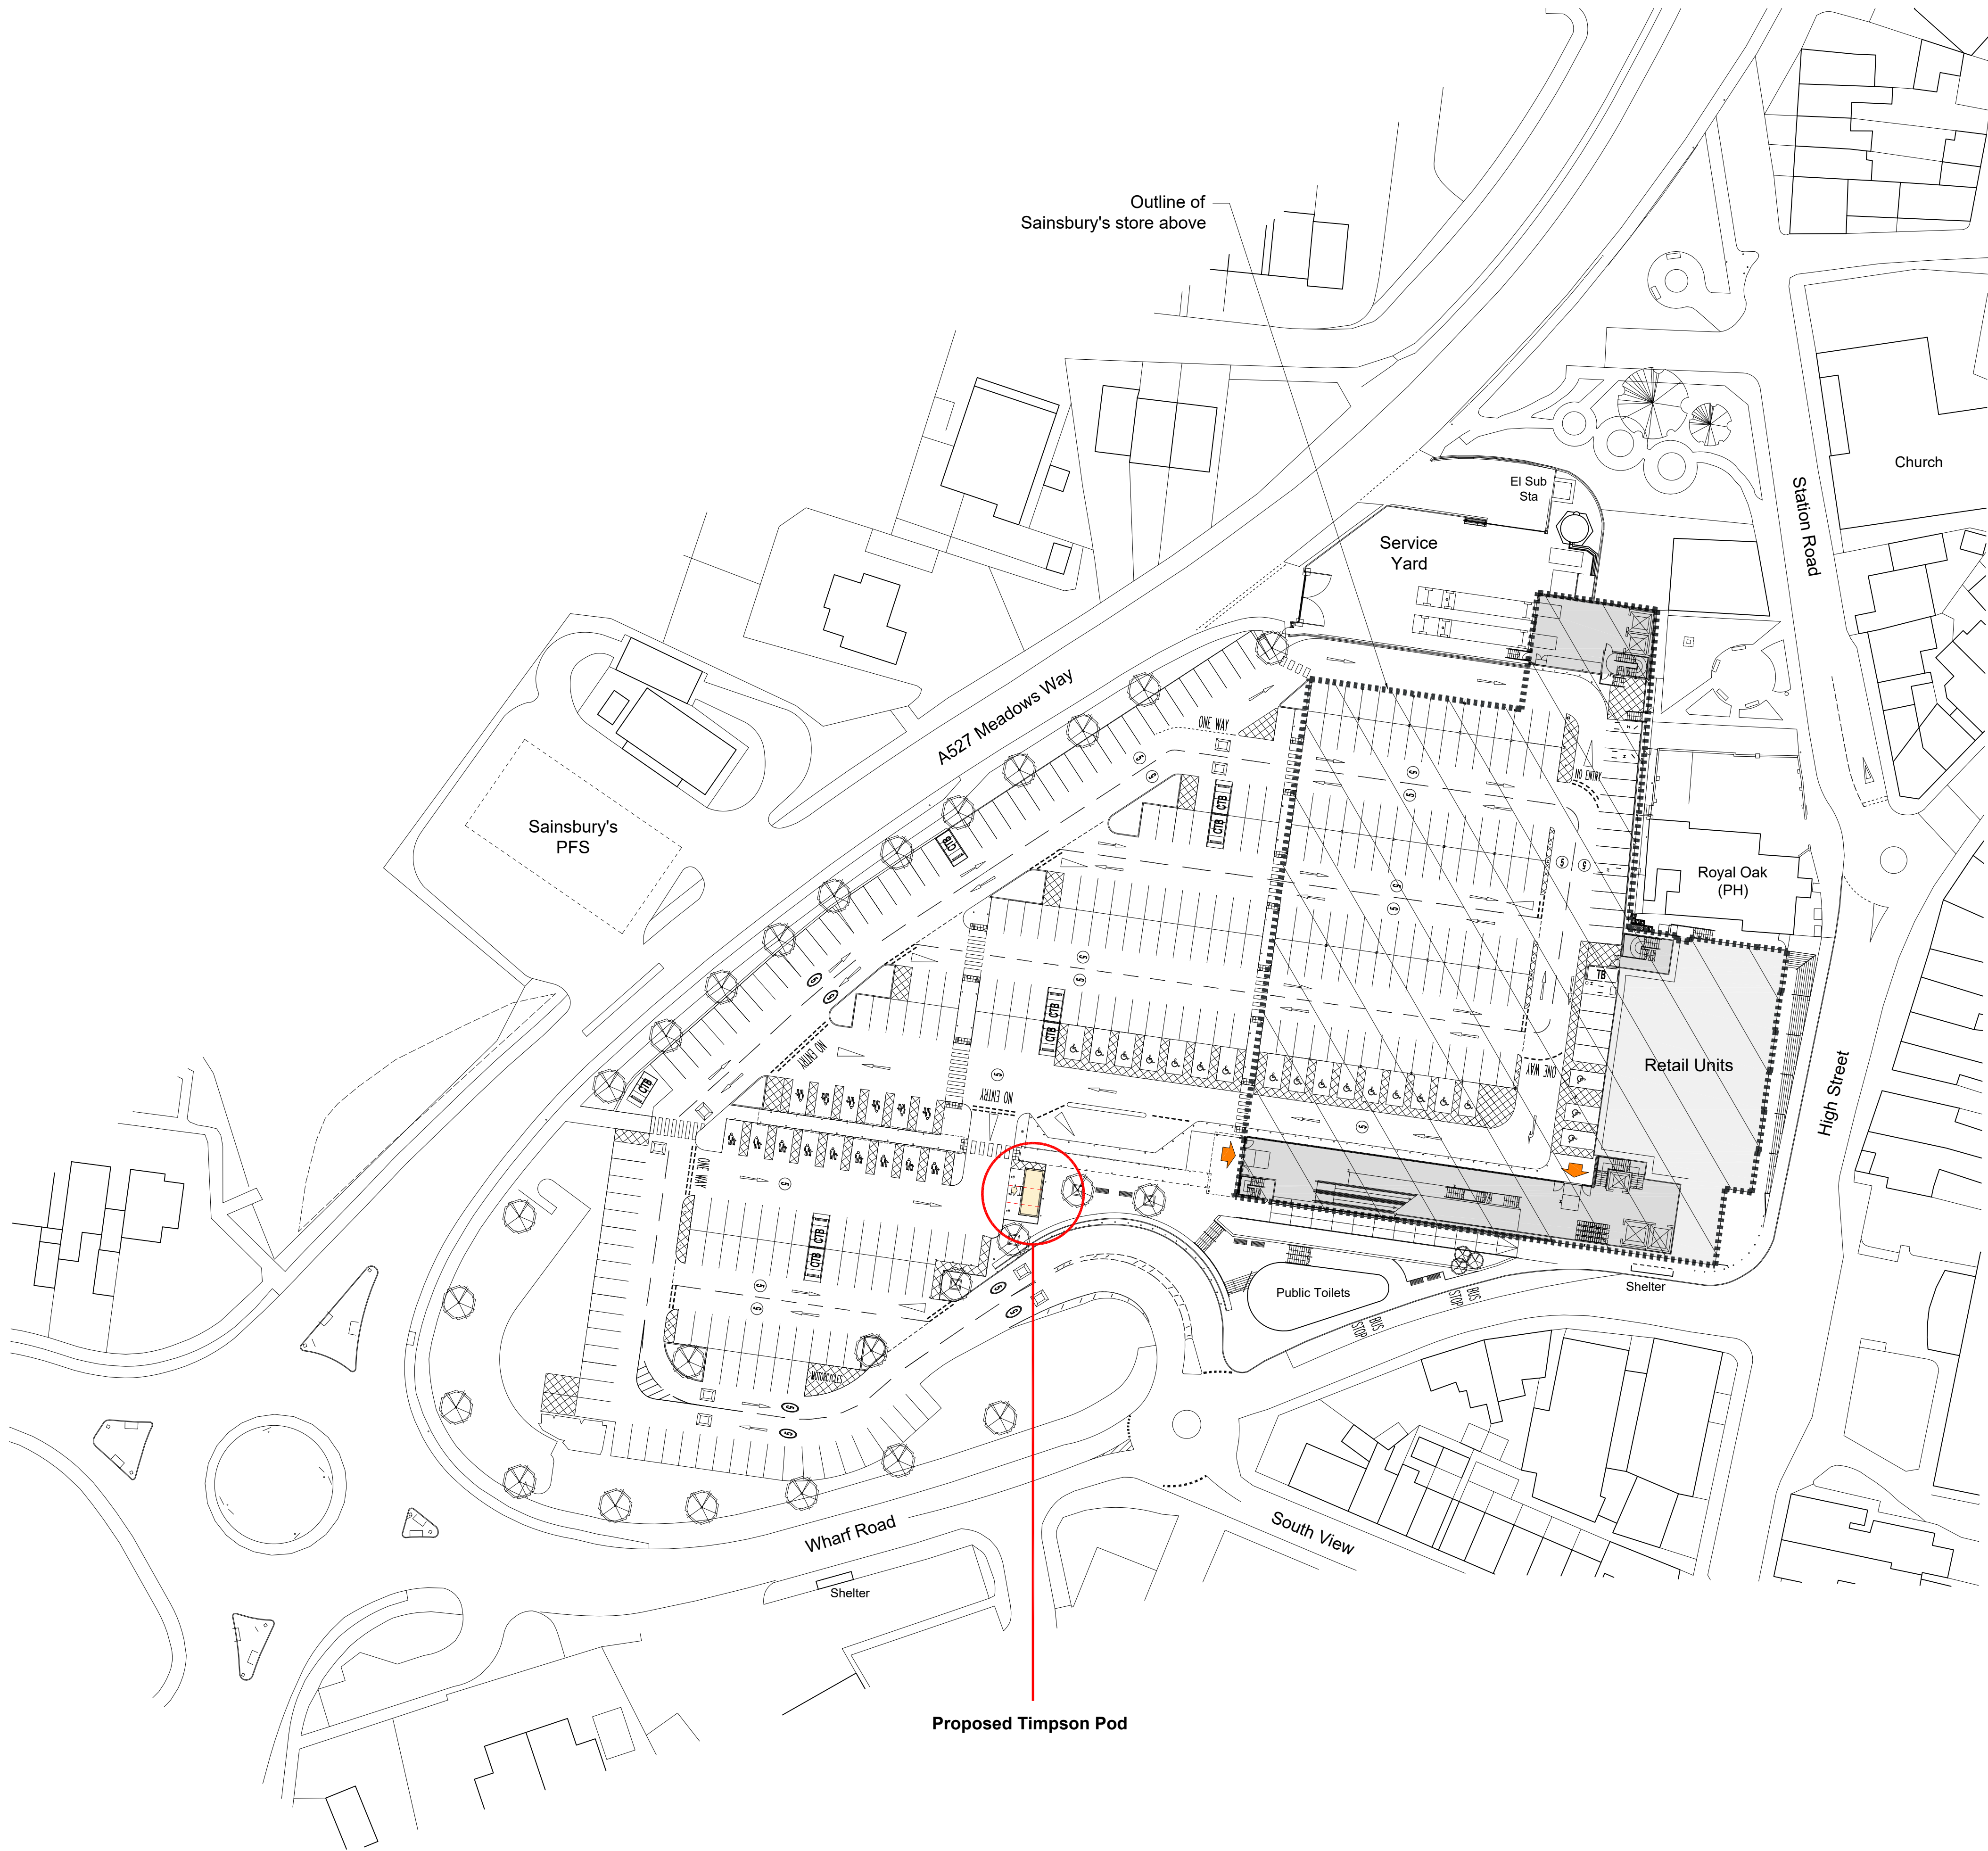

EXISTING CAR PARKING	
Standard spaces	314
Parent & Child	15
Disabled	19
TOTAL CAR PARKING SPACES	
348	

PROPOSED CAR PARKING	
Standard spaces	311
Parent & Child	15
Disabled	19
TOTAL CAR PARKING SPACES	
345	

OVERALL LOSS OF 3 SPACES

REVISION: 1 BY: RH/M CHECKED: DATE: 29/04/2025
Initial Issue

STATUS
A3 | PLANNING

CLIENT

Sainsbury's

PROJECT
**BIDDULPH
PROPOSED TIMPSON POD**

TITLE
PROPOSED SITE PLAN

Hadfield Cawkwell Davidson

Broomgrove Lodge, 13 Broomgrove Rd, Sheffield, S10 2LZ T 0114 266 8181 www.hcd.co.uk

HCD PROJECT NO.	SCALE	REV.
2021-249	1:500 @ A1	1

ASSET ID / PROGRAMME CODE	ORIGINATOR	DIVISION	LEVEL	TYPE / ROLE / NUMBER
AS-1978_2002	HCD	Z07	00	SK-A-9432

S:\Architecture\2021-249\Drawings\DR - Plotsheets\Biddulph\SK-A-9432 - P1 Site Plan - Biddulph PL.dwg | © HCD