




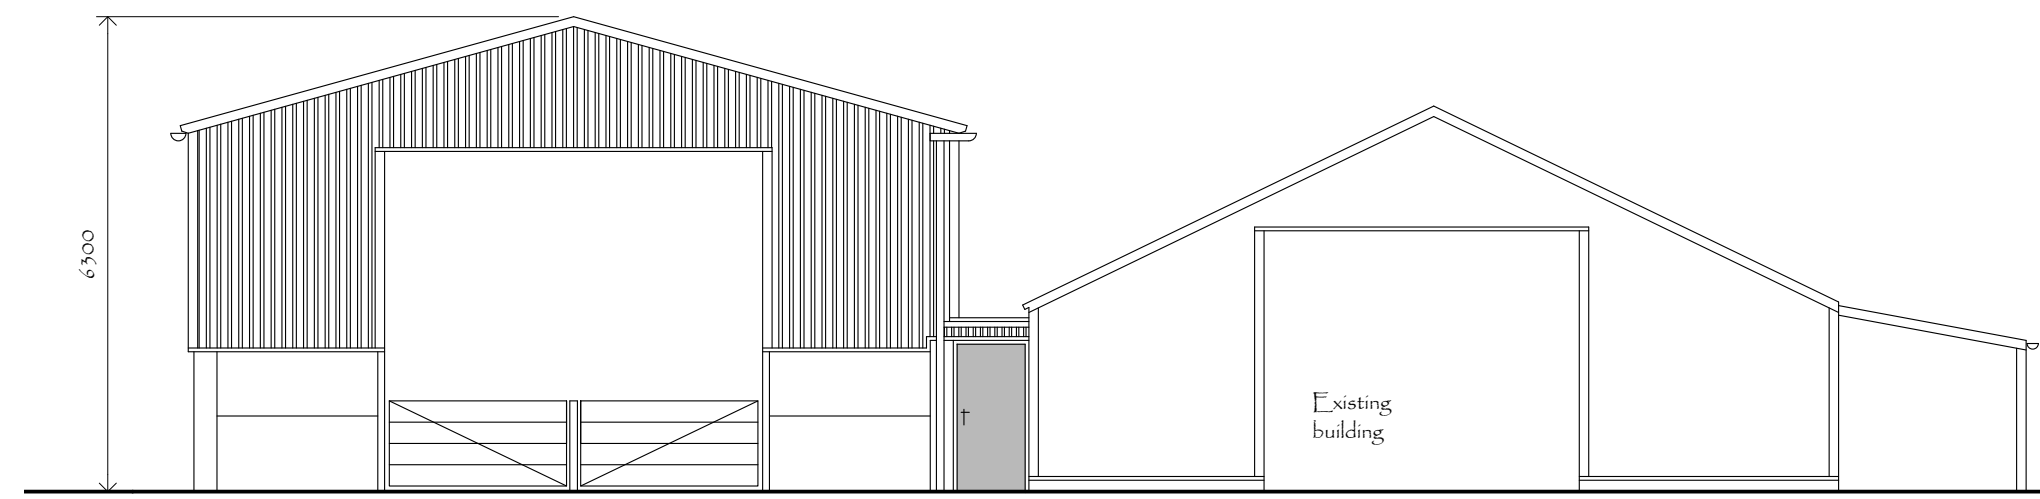


Front [south]

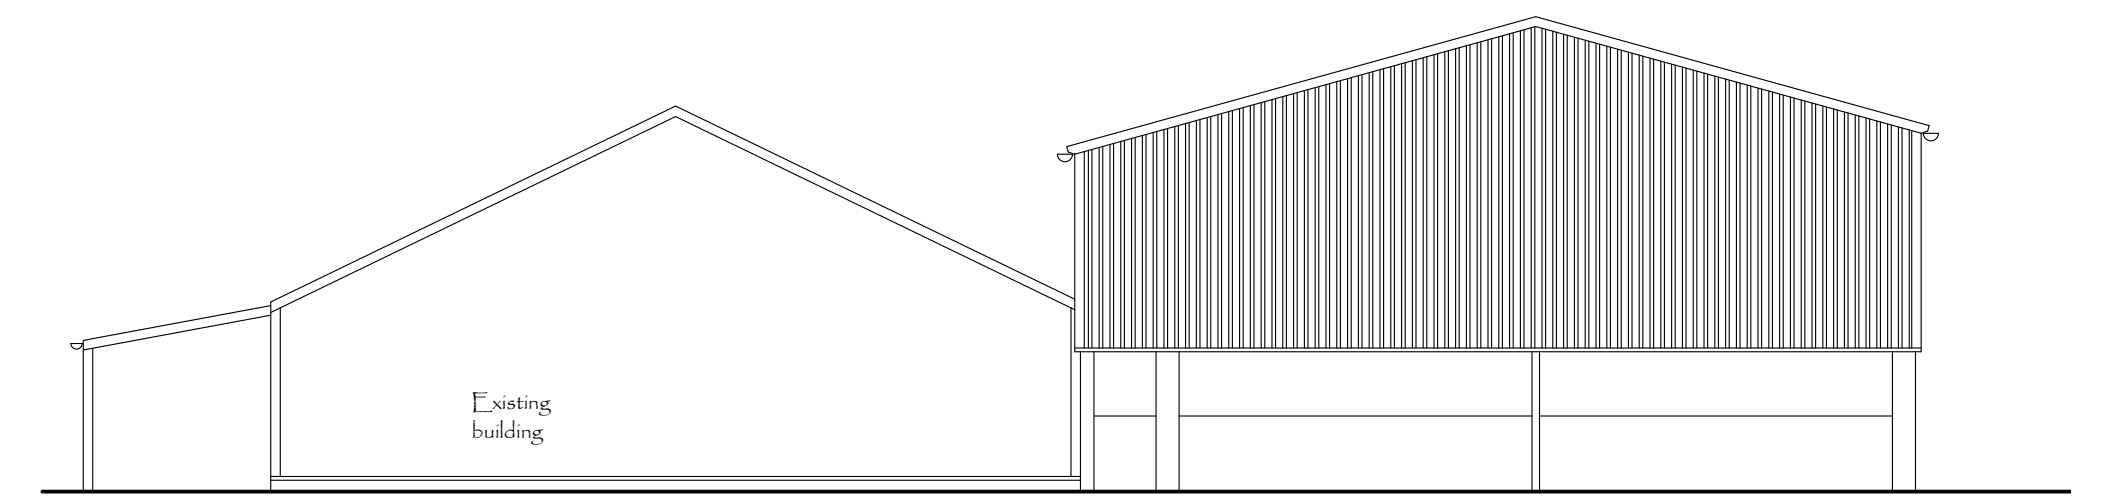


Rear [north]

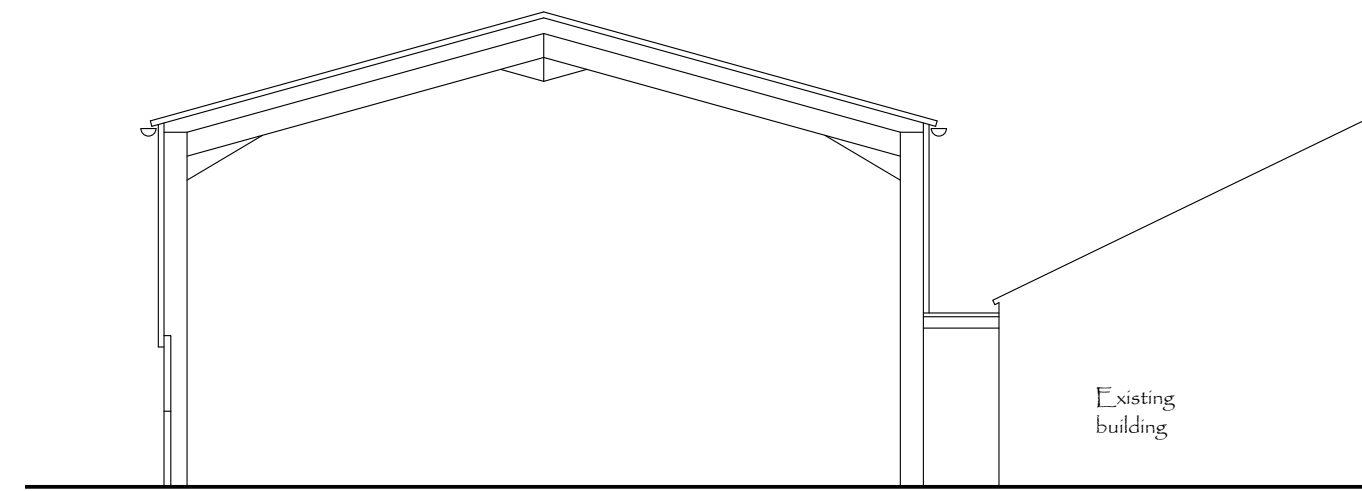


Section A-A

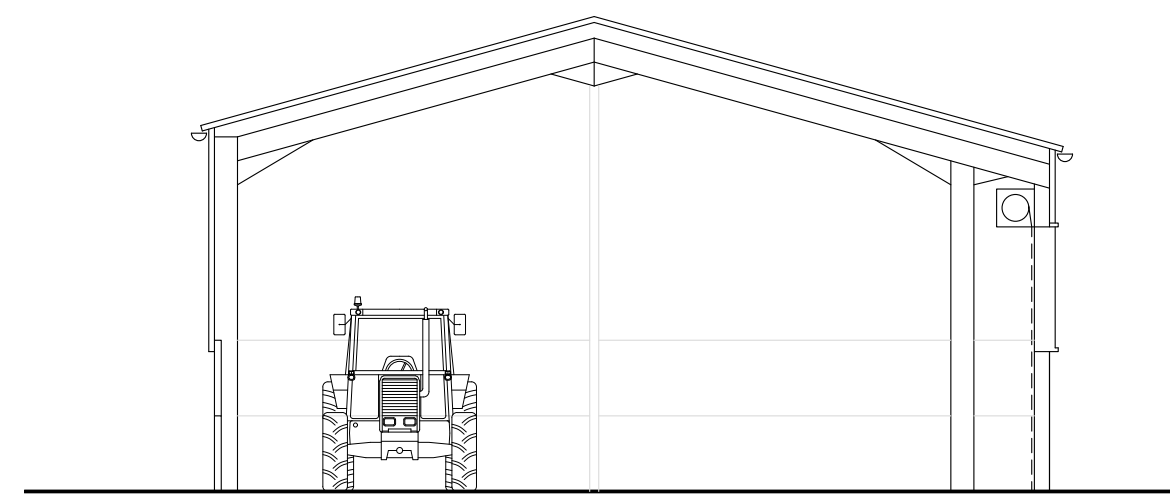


Section B-B

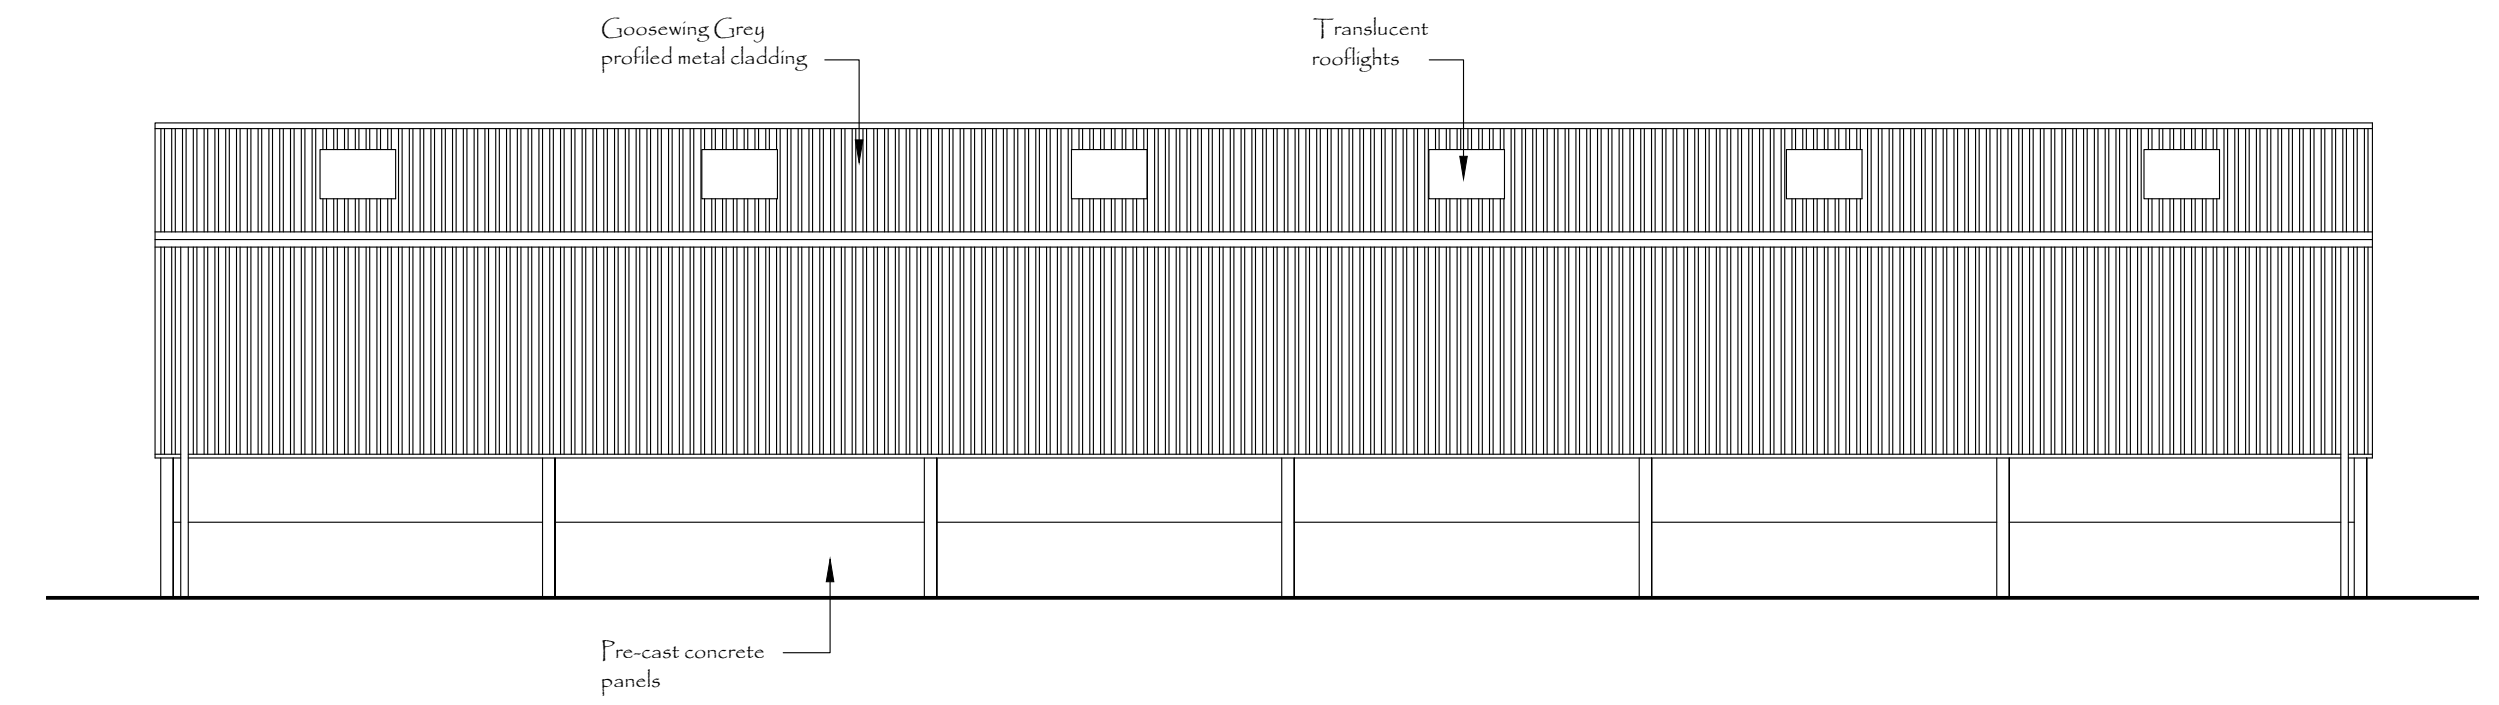

Side [west]

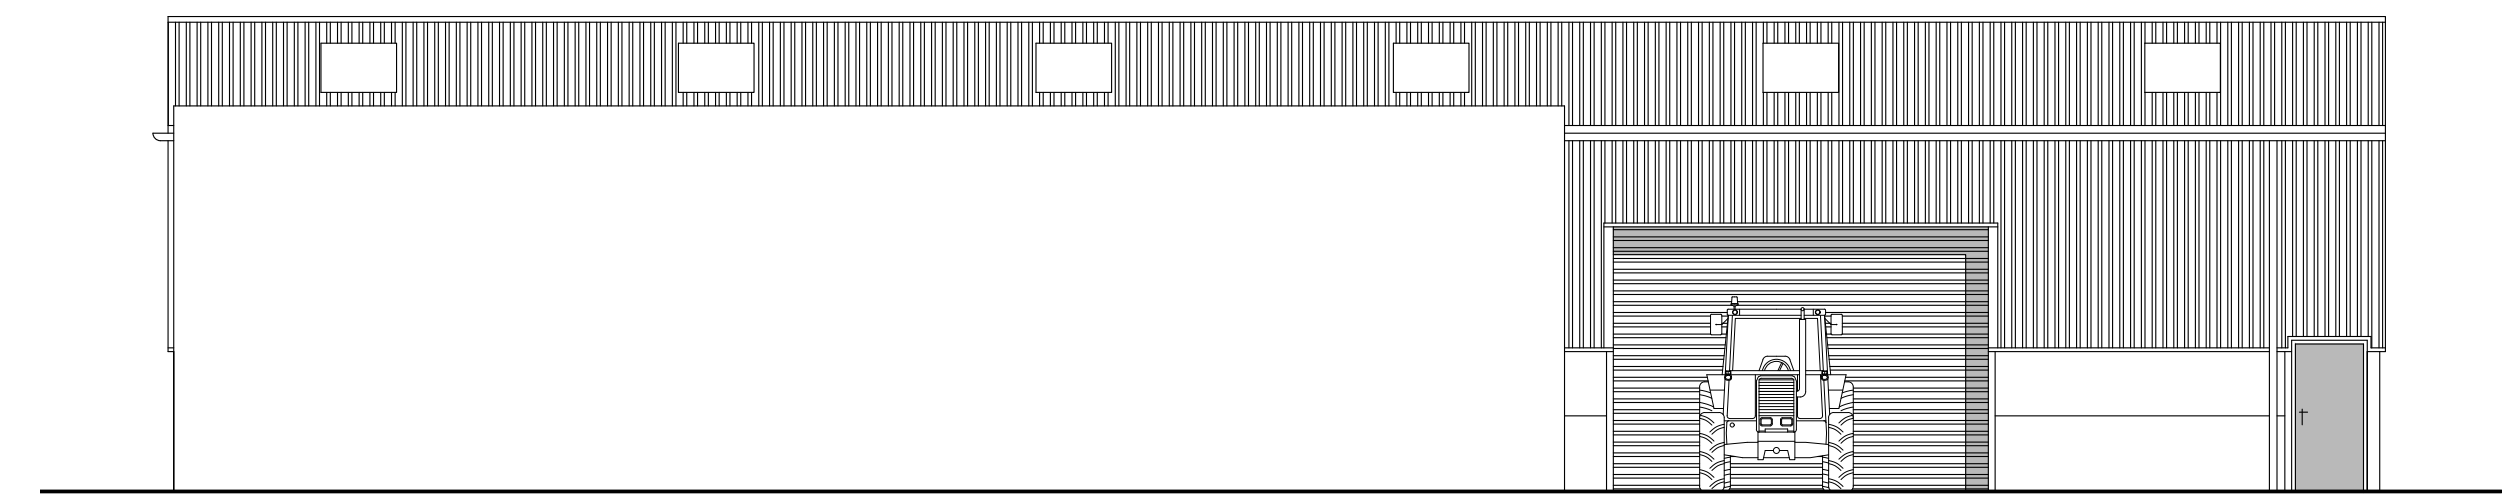

Side [east]

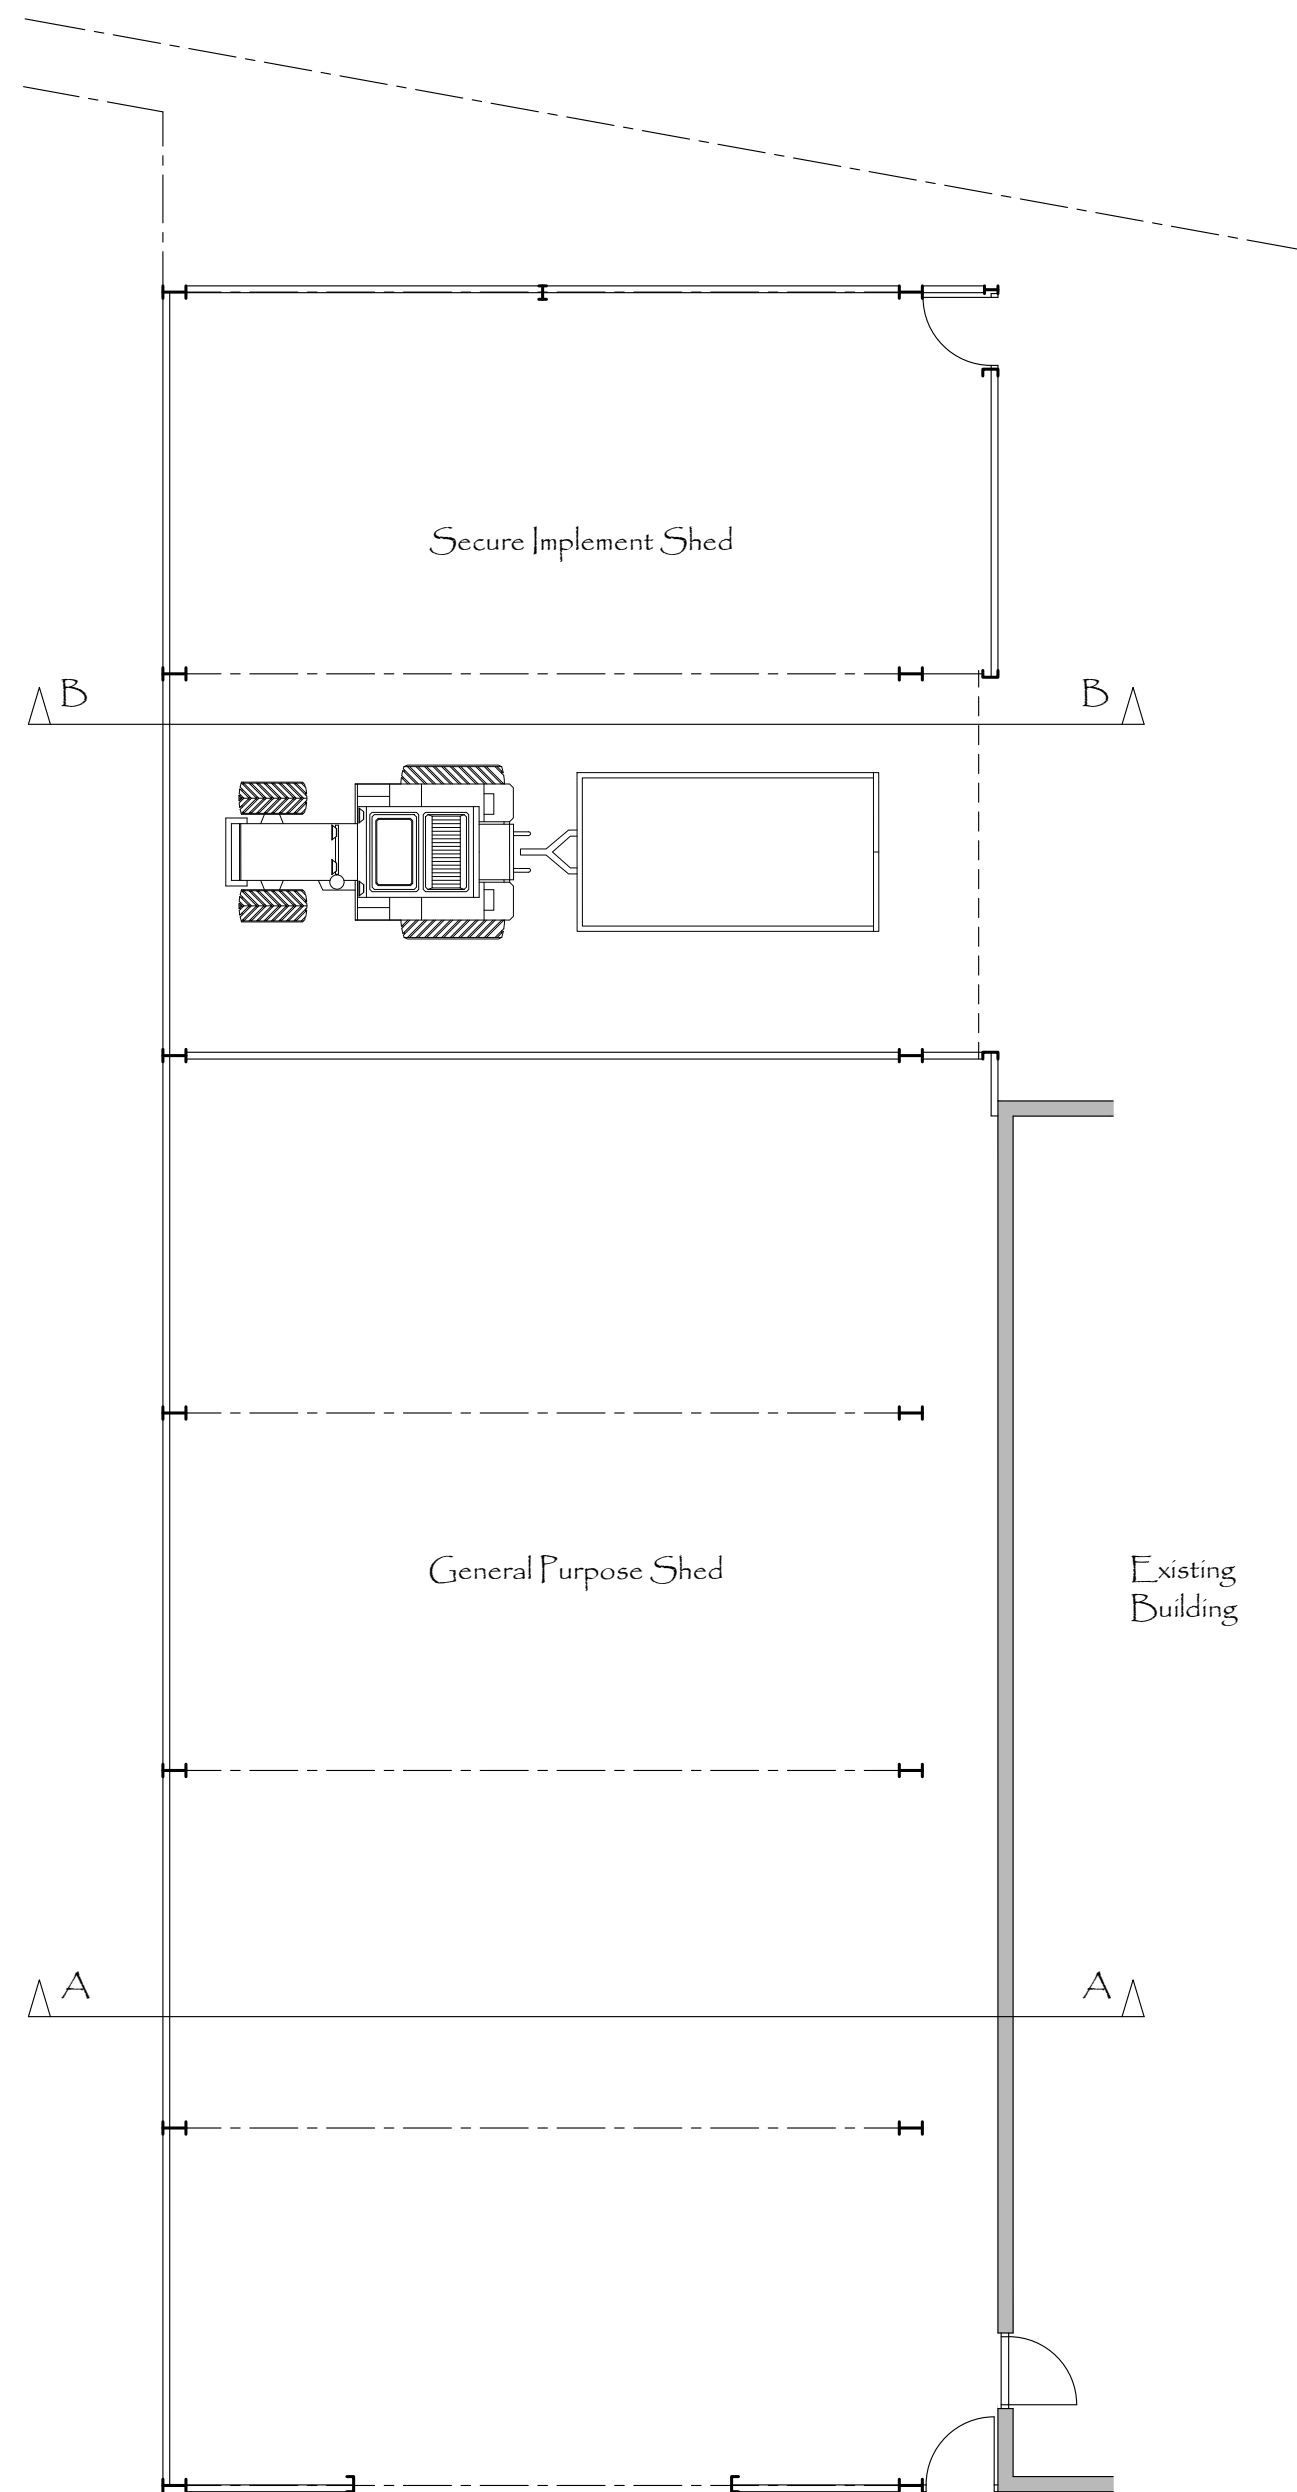

Plan