


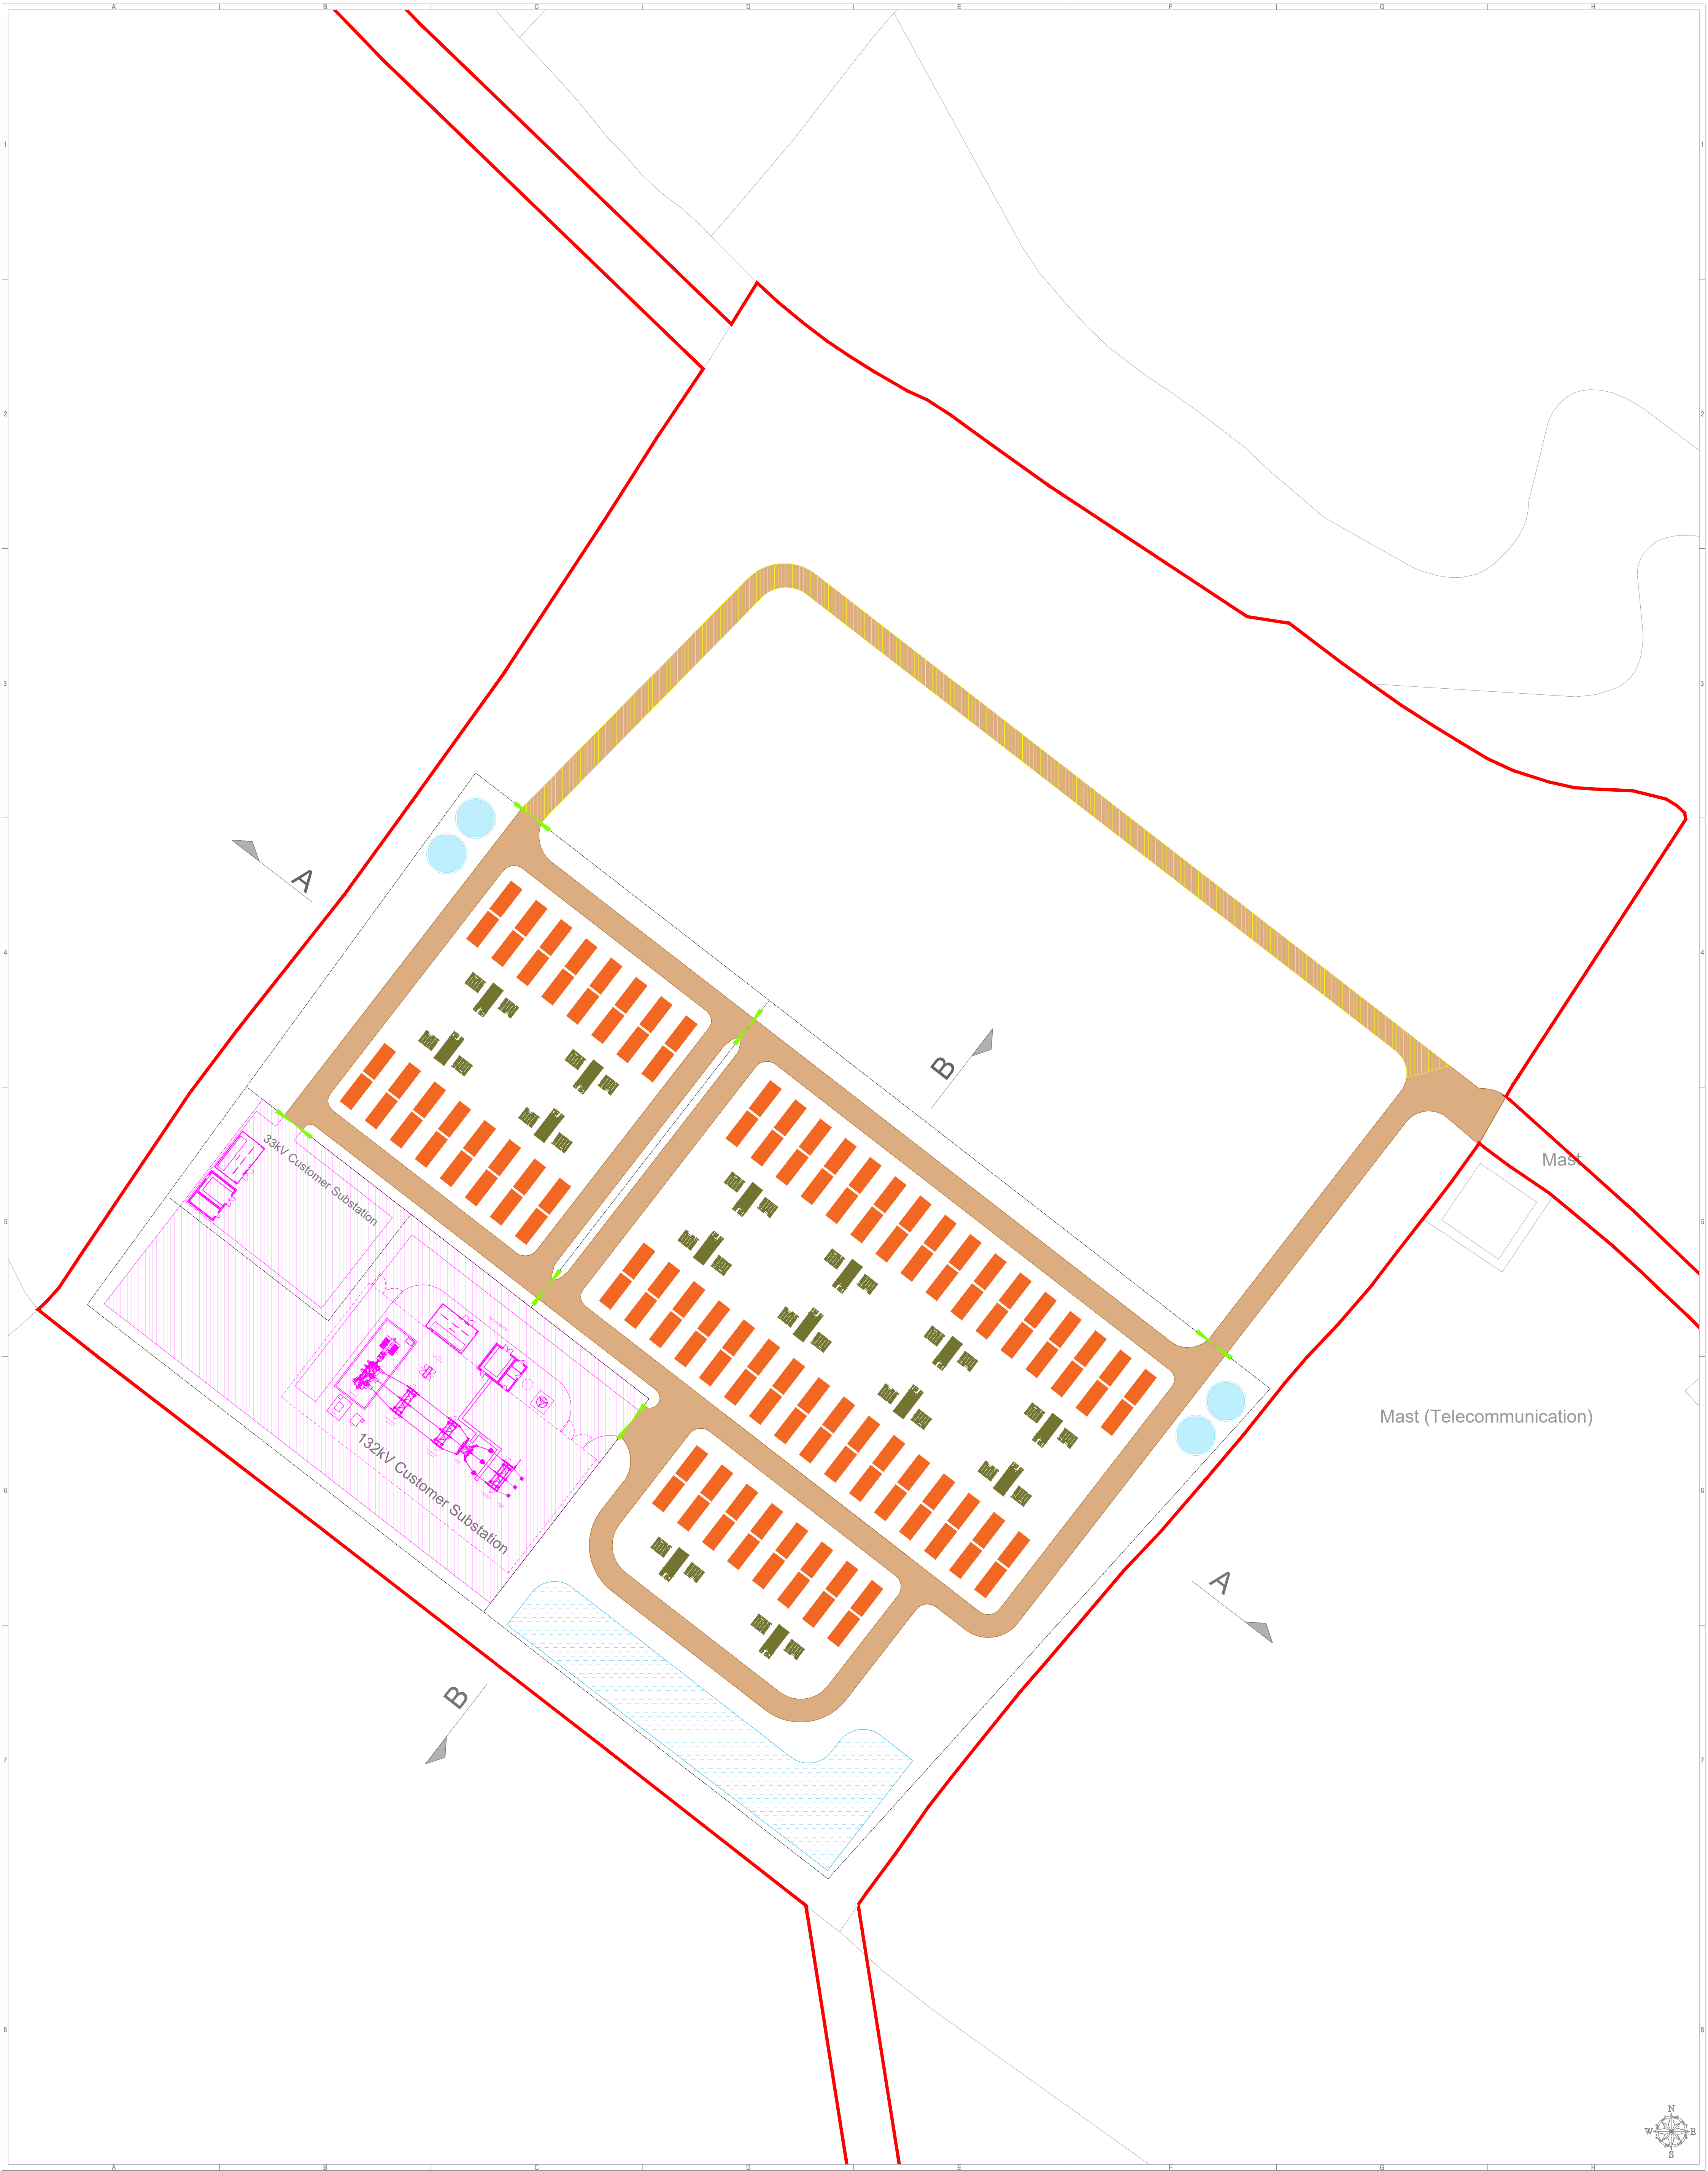

General Legend			
	Application Boundary		
	Battery Energy Storage Unit		
	Conversion Unit		
	Security Fence		
	33kV/132kV Substation		
	Gate		
	BESS Maintenance Track		
	Secondary Point of Access to meet NFCC Guidance		
	Water Tank		
	Space for Water Attenuation		



Project:	Tean Leys BESS
Project Location:	Tean Leys Farm, off Leigh Lane, Tean Leys, Leigh, Staffordshire, ST10 4NS
Project Ownership:	Tean Leys Energy Storage Ltd.
Document Title:	BESS Site Layout Plan

05101520

Sheet format:	A1 "841 x 894"	Scale:	1:500
Document amendments:			
Comments:			
Company:	Island Green Power UK Limited Unit 25.7, Coda Studios 189 Munster Road, London SW6 6AW		

Island
GREEN
POWER



Island Green Power UK Limited
Unit 25.7, Coda Studios
189 Munster Road, London SW6 6AW