



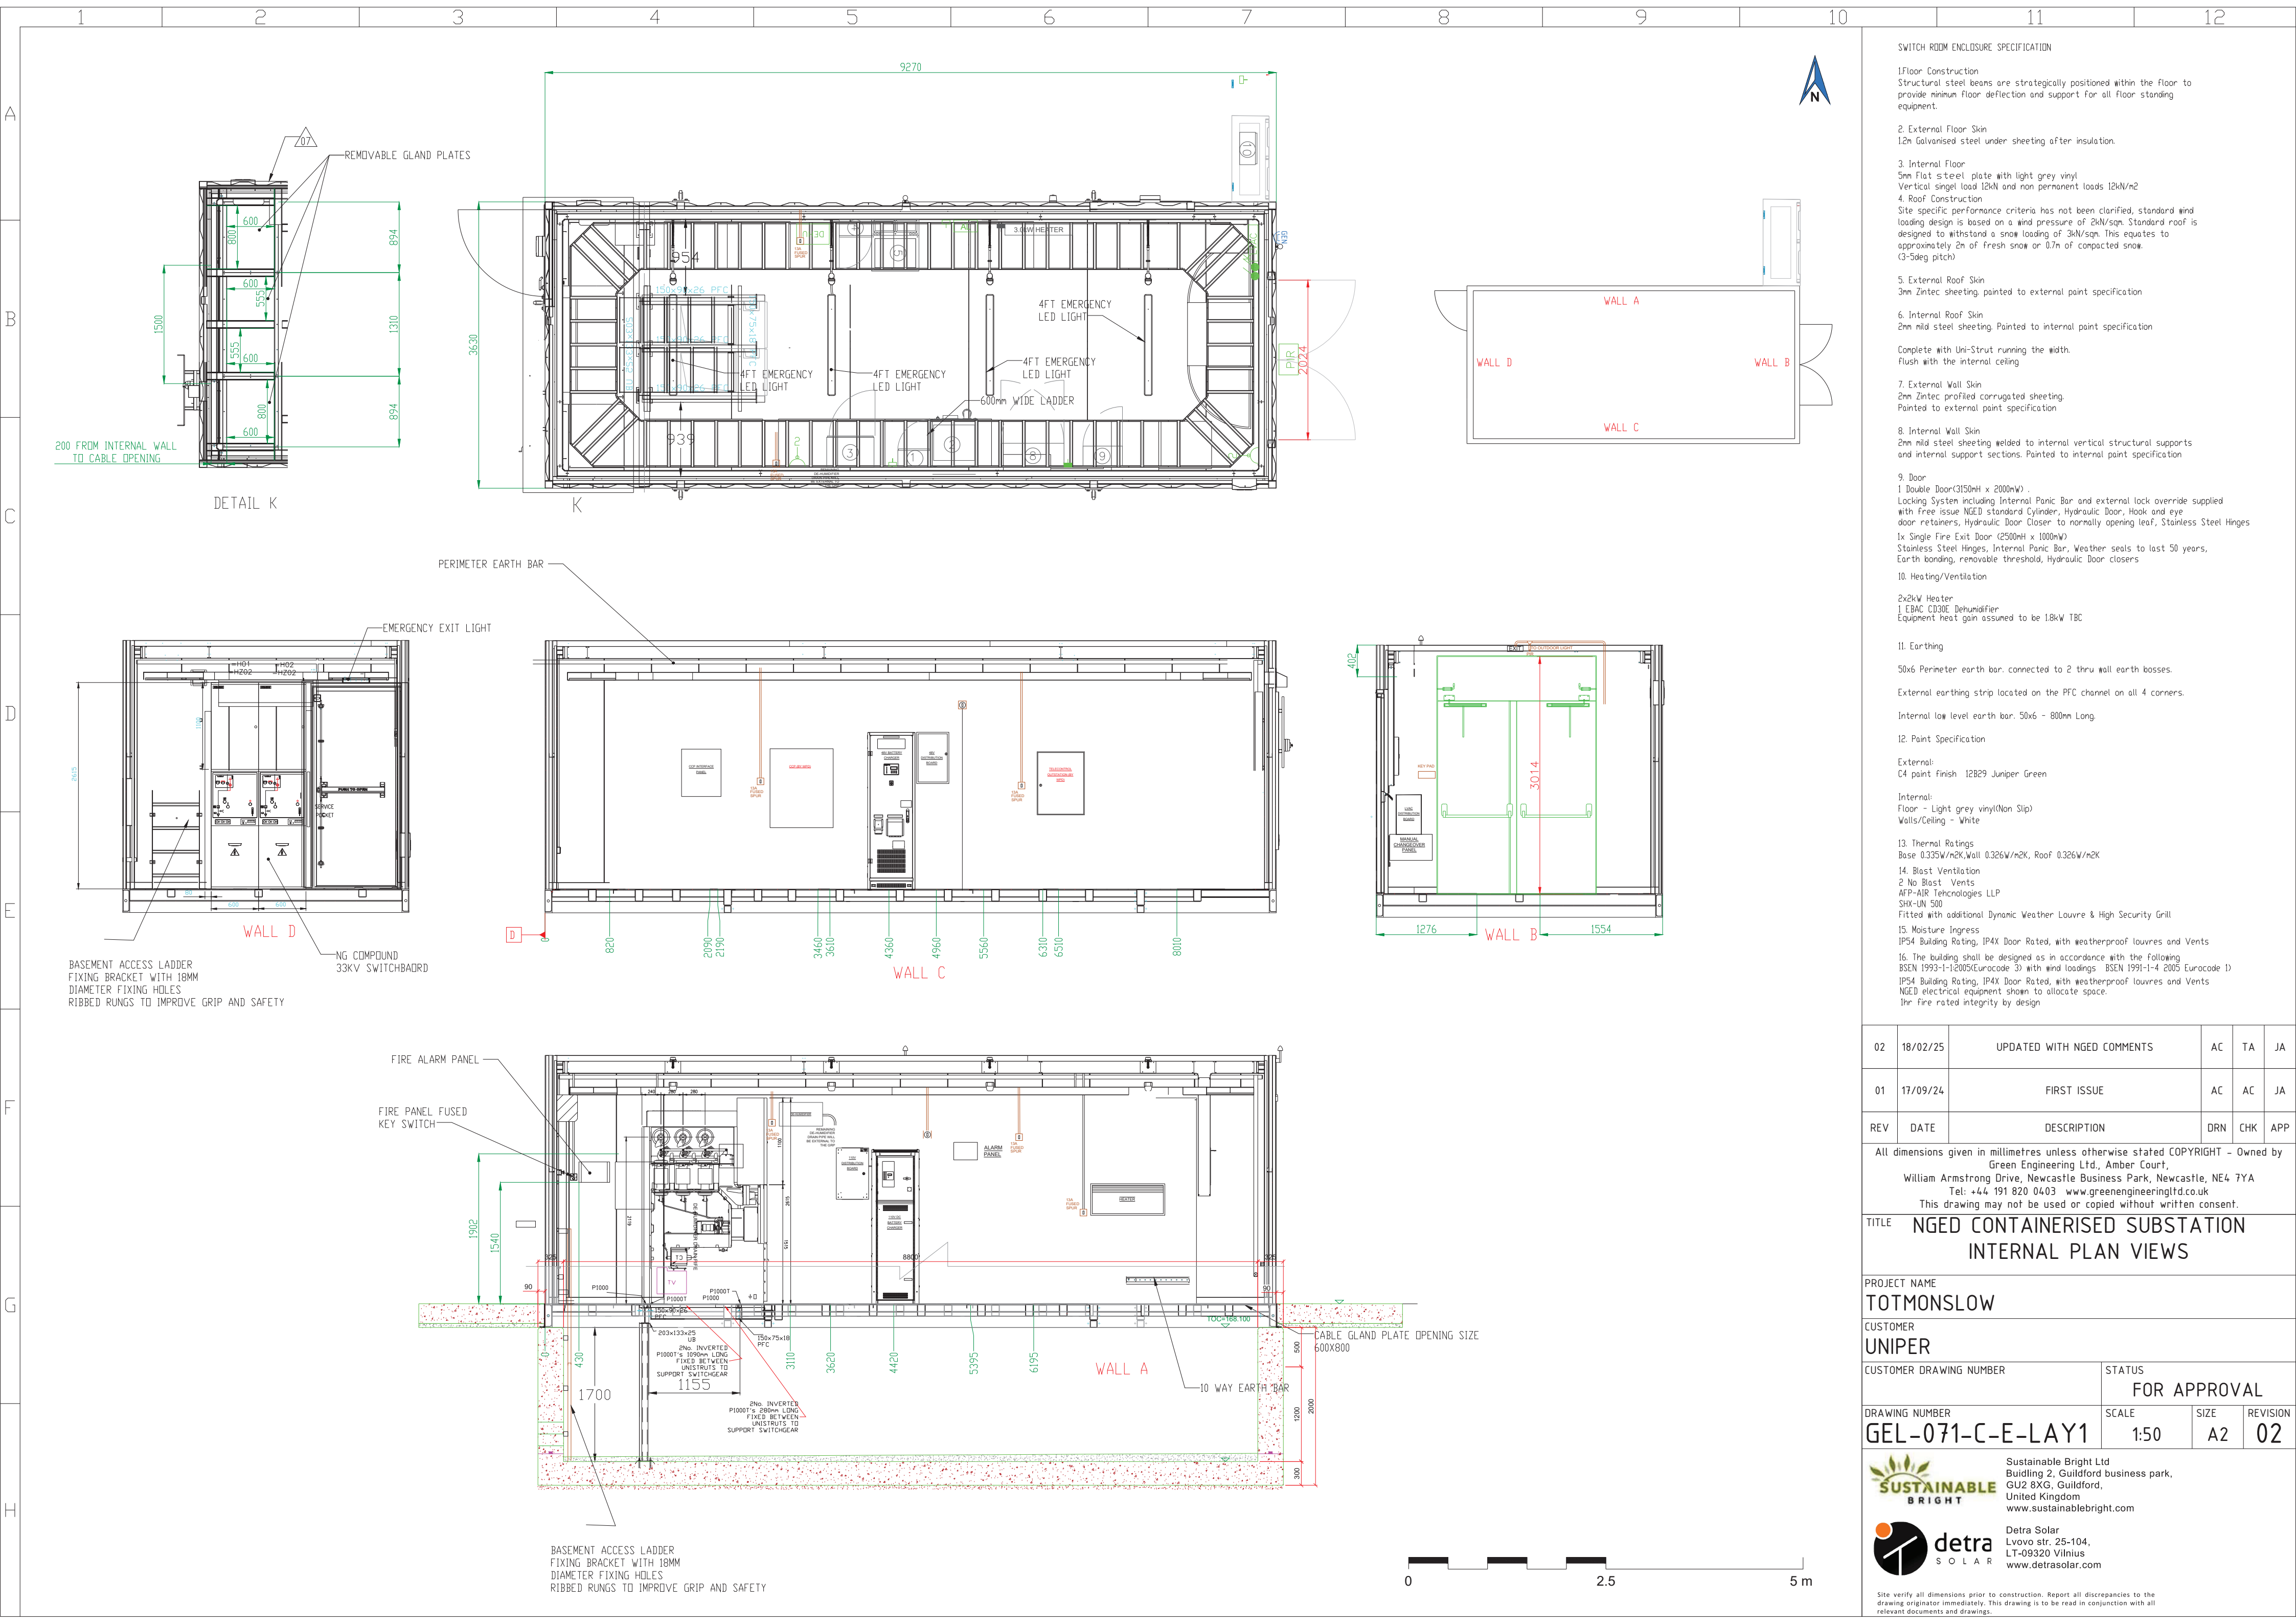

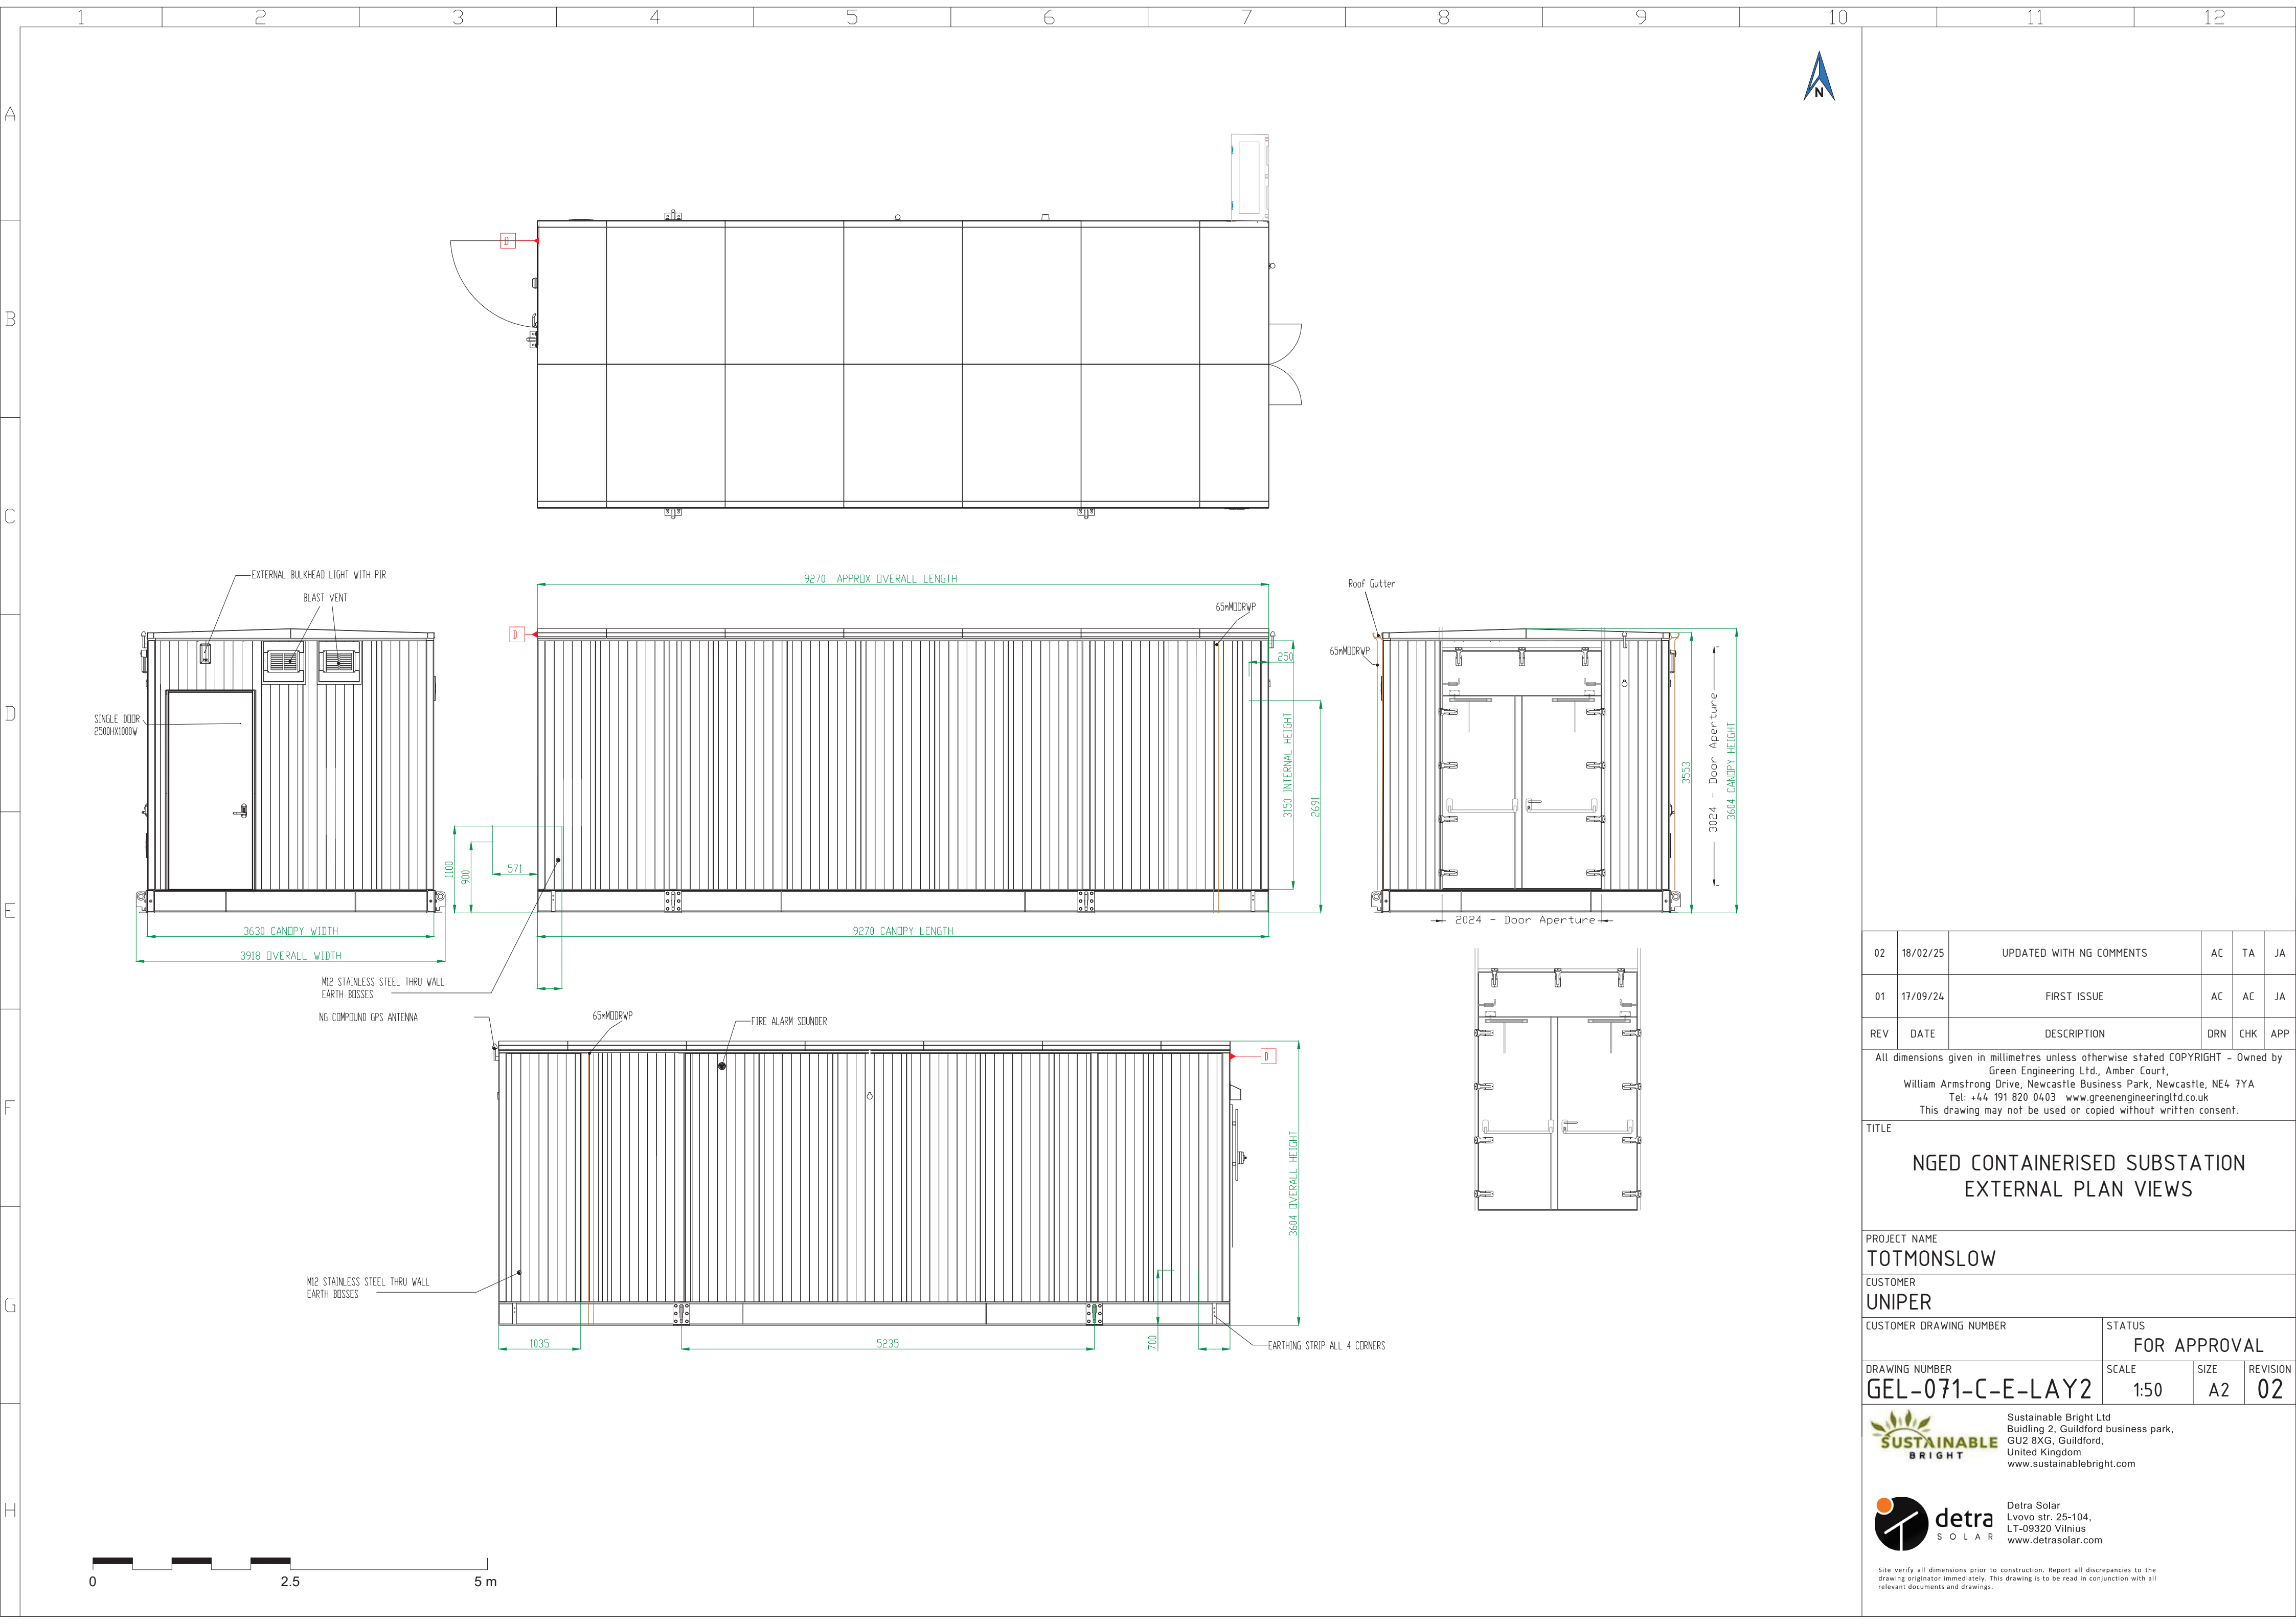

02	18/02/25	UPDATED WITH NG COMMENTS	AC	TA	JA
01	17/09/24	FIRST ISSUE	AC	AC	JA
REV	DATE	DESCRIPTION	DRN	CHK	APP

All dimensions given in millimetres unless otherwise stated COPYRIGHT - Owned by Green Engineering Ltd., Amber Court, William Armstrong Drive, Newcastle Business Park, Newcastle, NE4 7YA
Tel: +44 191 820 0403 www.greenengineeringltd.co.uk
This drawing may not be used or copied without written consent.

TITLE

NGED CONTAINERISED SUBSTATION
EXTERNAL PLAN VIEWS

PROJECT NAME TOTMONSLOW			
CUSTOMER UNIPER			
CUSTOMER DRAWING NUMBER		STATUS FOR APPROVAL	
DRAWING NUMBER GEL-071-C-E-LAY2	SCALE 1:50	SIZE A2	REVISION 02



Sustainable Bright Ltd
Buidling 2, Guildford business park,
GU2 8XG, Guildford,
United Kingdom
www.sustainablebright.com



Detra Solar
Lvovo str. 25-104,
LT-09320 Vilnius
www.detrasolar.com

Site verify all dimensions prior to construction. Report all discrepancies to the drawing originator immediately. This drawing is to be read in conjunction with all relevant documents and drawings.