


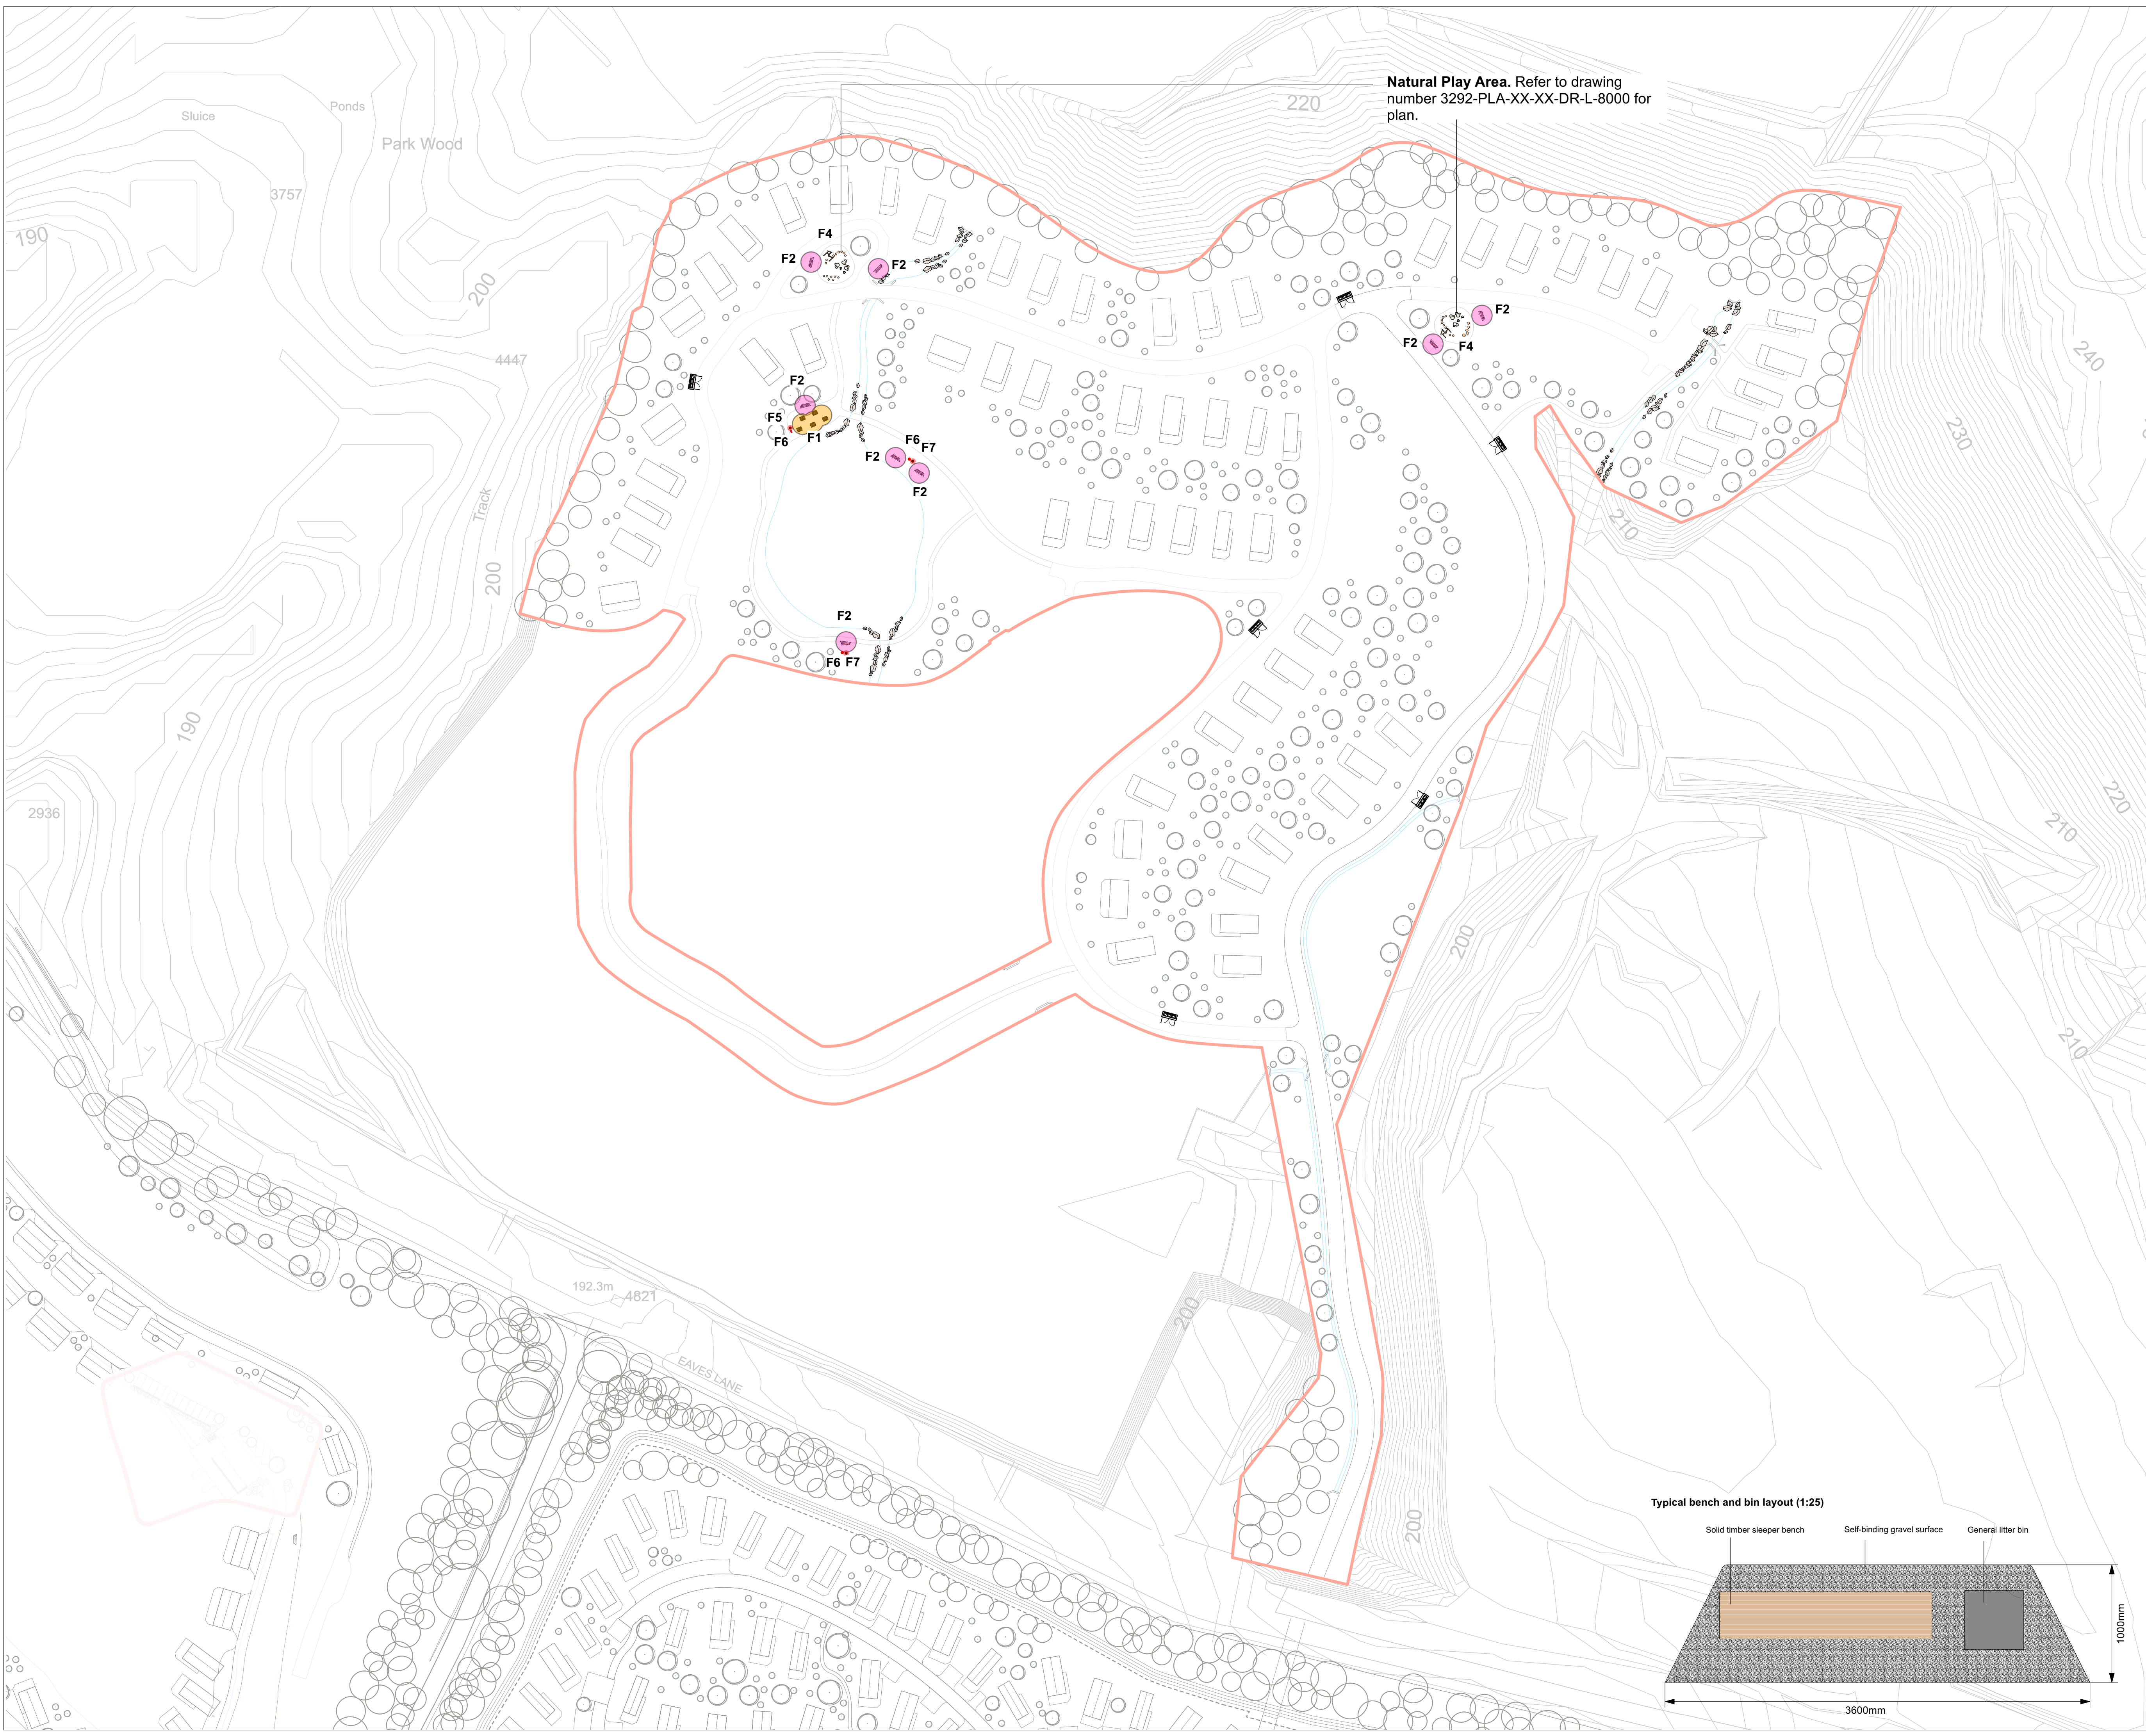

© This drawing is copyright protected and may not be reproduced in whole or part without written authority from the owner.

NOTES:

1. Do not scale from this drawing.
2. Always work to noted dimensions.
3. All dimensions are in millimetres unless otherwise stated.
4. All setting out, levels and dimensions to be agreed on site.
5. The dimensions of all materials must be checked on site before being laid out.
6. This drawing must be read with the relevant specification clauses and detail drawings.
7. Order of construction and setting out to be agreed on site.

KEY

Furniture

- Picnic bench set (F1)
- Bench seating with litter bin (F2)
- Natural play equipment (F4)**
Mix of repurposed site won timber play features and equipment supplied by Timberplay.
- Boulders**
Site won stone boulders (bbc).

SAFETY EQUIPMENT

- Lifebuoy housing and ring (F5)**
Housing specification: Guardian lifebuoy housing
Supplier: Glesdon
To fit 600mm lifebuoy with 30m throwing rope
All housing to include lifebuoy and throwing rope as specific
- Danger - Deep water sign (F6)**
Supplier: Ashleys signs
- Rescue line throw bag (F7)**
Product: Newton Throw Line 000801 (25m)
Supplier: Asph
Floating Braided Line
Reflective Band For Enhanced Visibility
Throw line Housing: Post Mounted with Below Surface Fixi

Indicative locations and dimensions. All requirements to be advised by Health and Safety consultants .

Note: Refer to drawing 3292-PLA-XX-XX-DR-L-4001 for Signage & Wayfinding locations.

P02	28/05/25	Planning Re-issue	MC	RM
P01	28/03/24	Planning	BM	RM

Revision	Date	Description	Drawn	Apprvd.

PLANIT

Manchester | London | Liverpool | Leeds | Standish

Manchester
2 Back Grafton Street,
Altrincham,
Cheshire,
WA14 1DY,

W: plantit-ie.com
E: info@plantit-ie.com
T: 0151 363 1230

Client	Laver Leisure Limited		
Project	Moneystone Quarry		
Drg Title	Furniture Plan		
Created on 12-03-24	Created by BM	Approved by RM	
Scale 1:1000	Size A1	Workstage Planning	Status
Drg No. 3292-PLA-XX-XX-DR-L-4000	Suitability S1	Revision P02	© Plantit I.E. Limited