


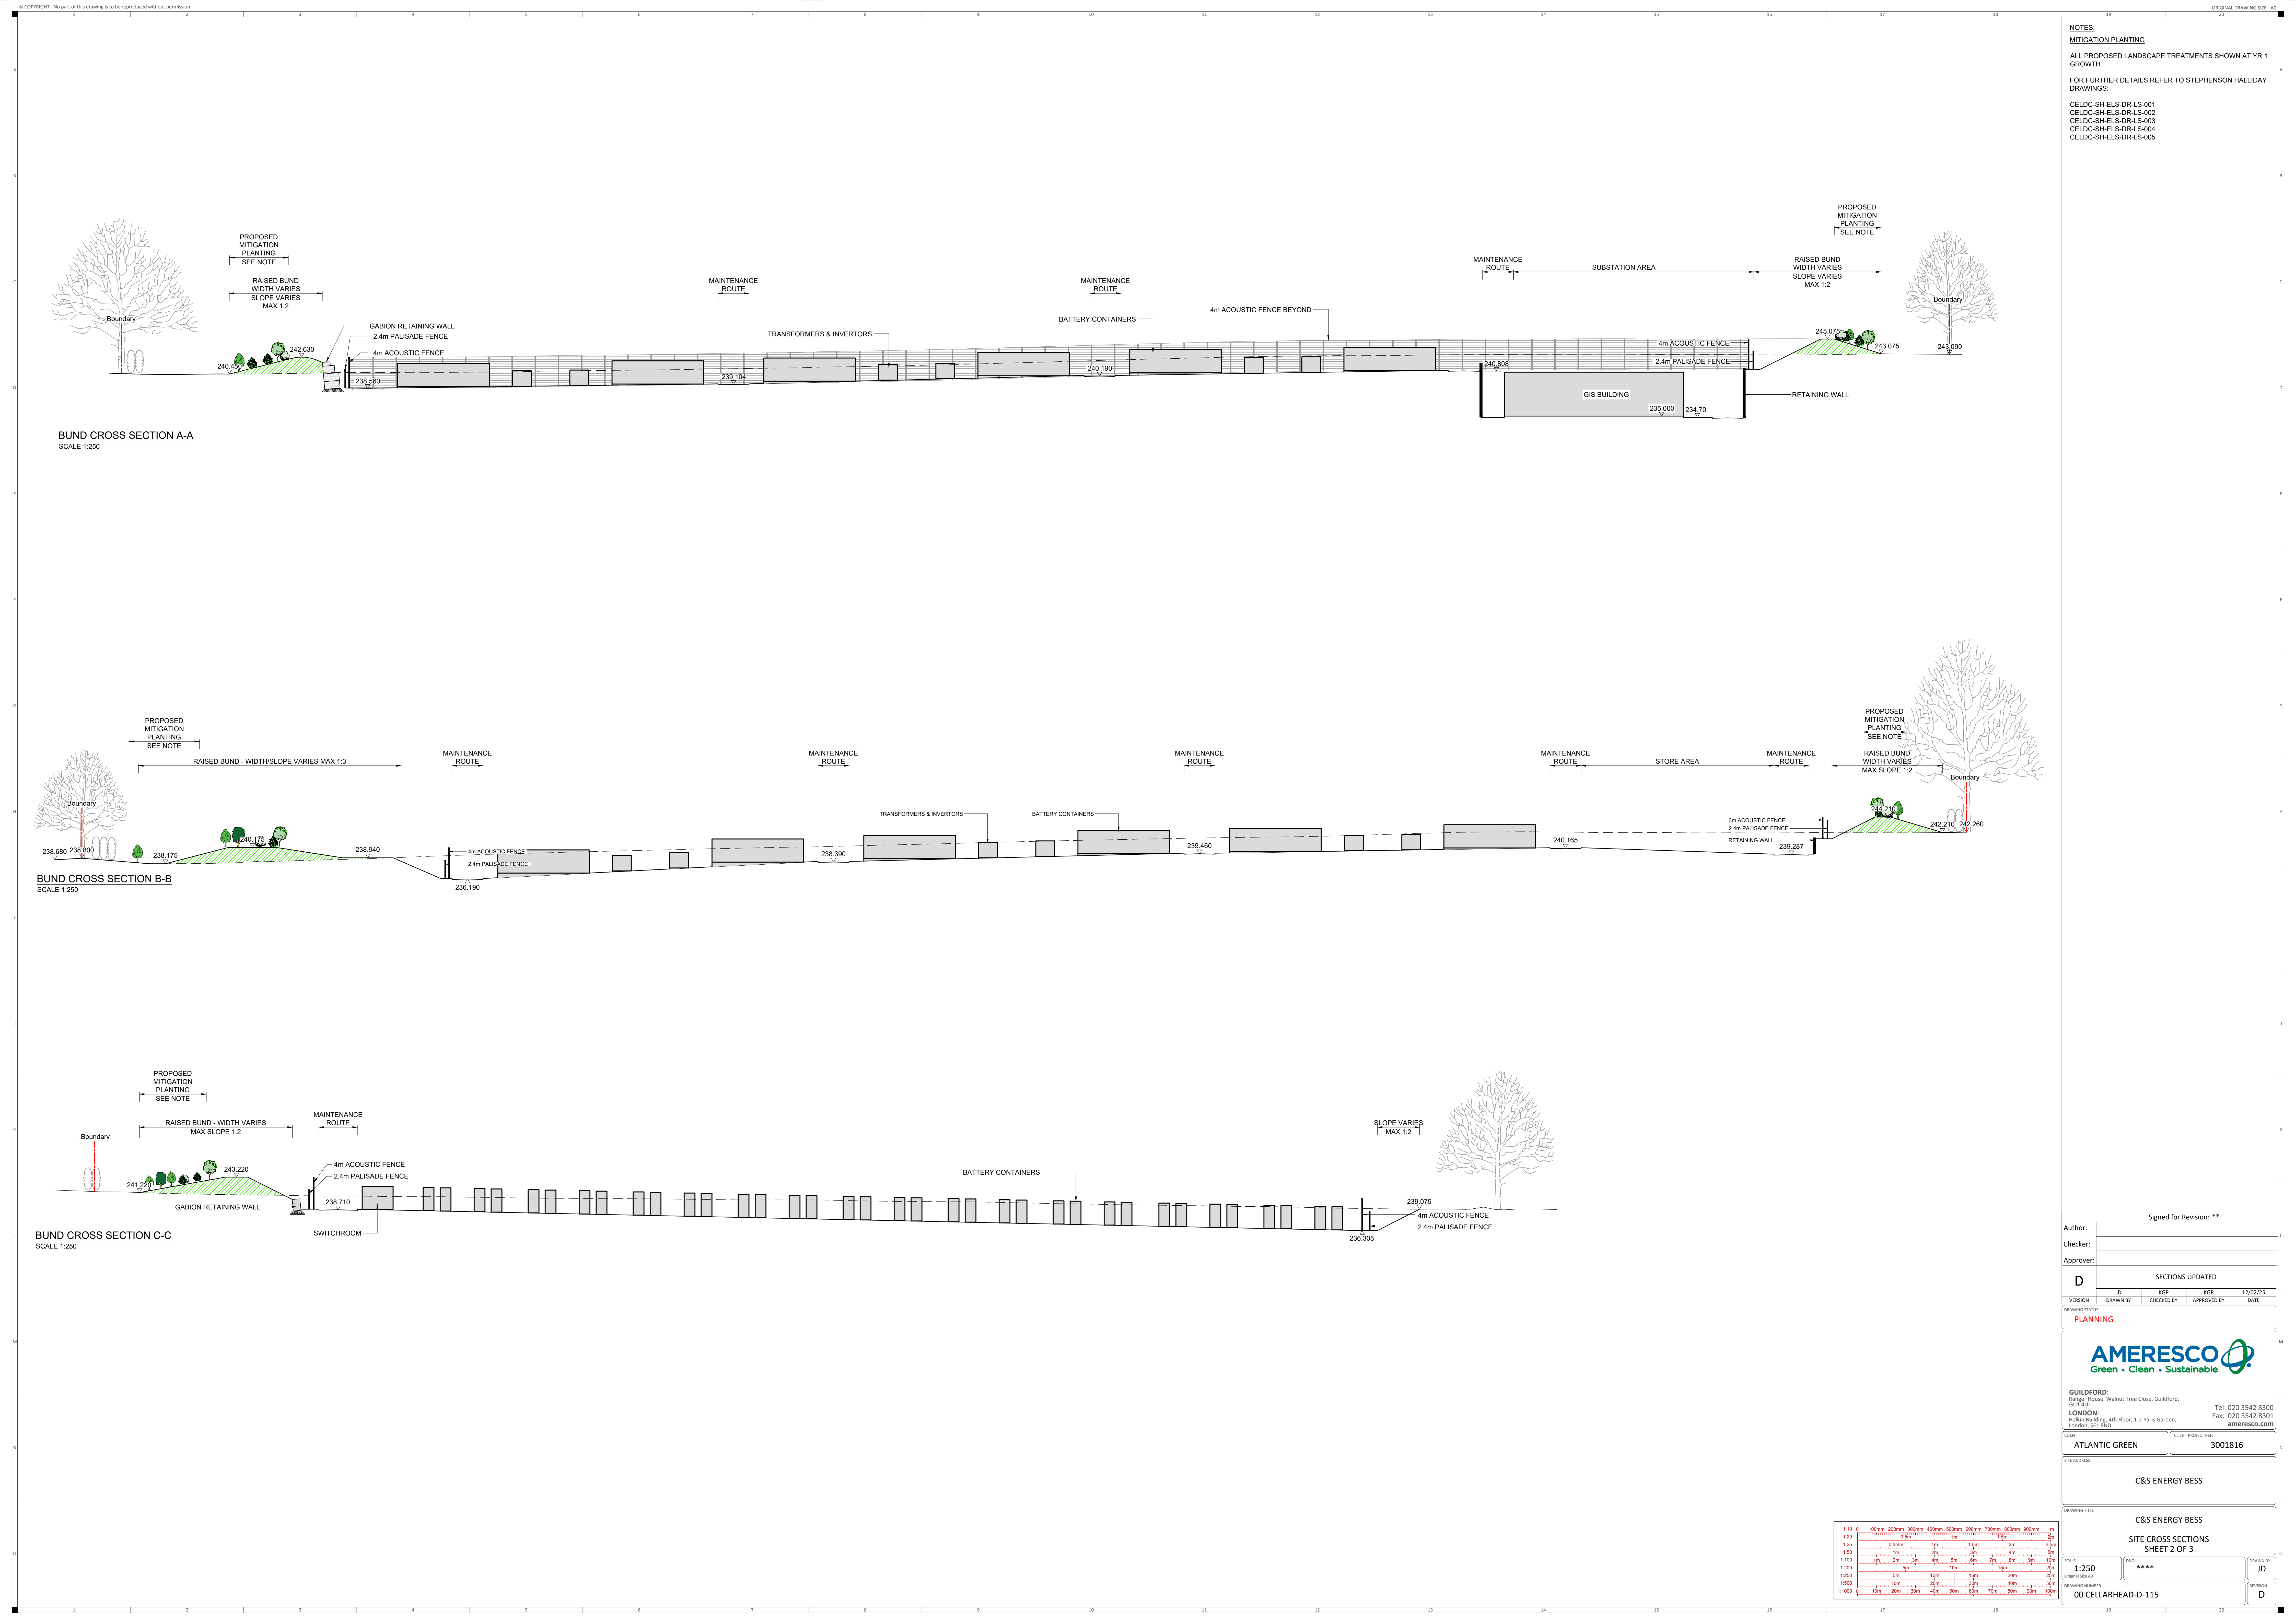

NOTES:
MITIGATION PLANTING
ALL PROPOSED LANDSCAPE TREATMENTS SHOWN AT YR 1 GROWTH.
FOR FURTHER DETAILS REFER TO STEPHENSON HALLIDAY DRAWINGS:
CELDC-SH-ELS-DR-LS-001
CELDC-SH-ELS-DR-LS-002
CELDC-SH-ELS-DR-LS-003
CELDC-SH-ELS-DR-LS-004
CELDC-SH-ELS-DR-LS-005

Signed for Revision: **

Author:
Checker:
Approver:

D

SECTIONS UPDATED

VERSION	DRAWN BY	CHECKED BY	APPROVED BY	DATE
1	EGP	YGP		12/02/25

DRAWING STATUS

PLANNING

AMERESCO

Green • Clean • Sustainable

GUILDFORD:
Ranger House, Walnut Tree Close, Guildford,
GU1 3SL
LONDON:
Halkin Building, 4th Floor, 1-2 Paris Garden,
London, SE1 1RD

Tel: 020 3542 8300
Fax: 020 3542 8304
ameresco.com

CLIENT

ATLANTIC GREEN

CLIENT PROJECT REF.

3001816

SITE ADDRESS

C&S ENERGY BESS

DRAWING TITLE

C&S ENERGY BESS
SITE CROSS SECTIONS
SHEET 2 OF 3

SCALE

1:250

GRID

DRAWN BY

JD

REVISION

D

00 CELLARHEAD-D-115

