



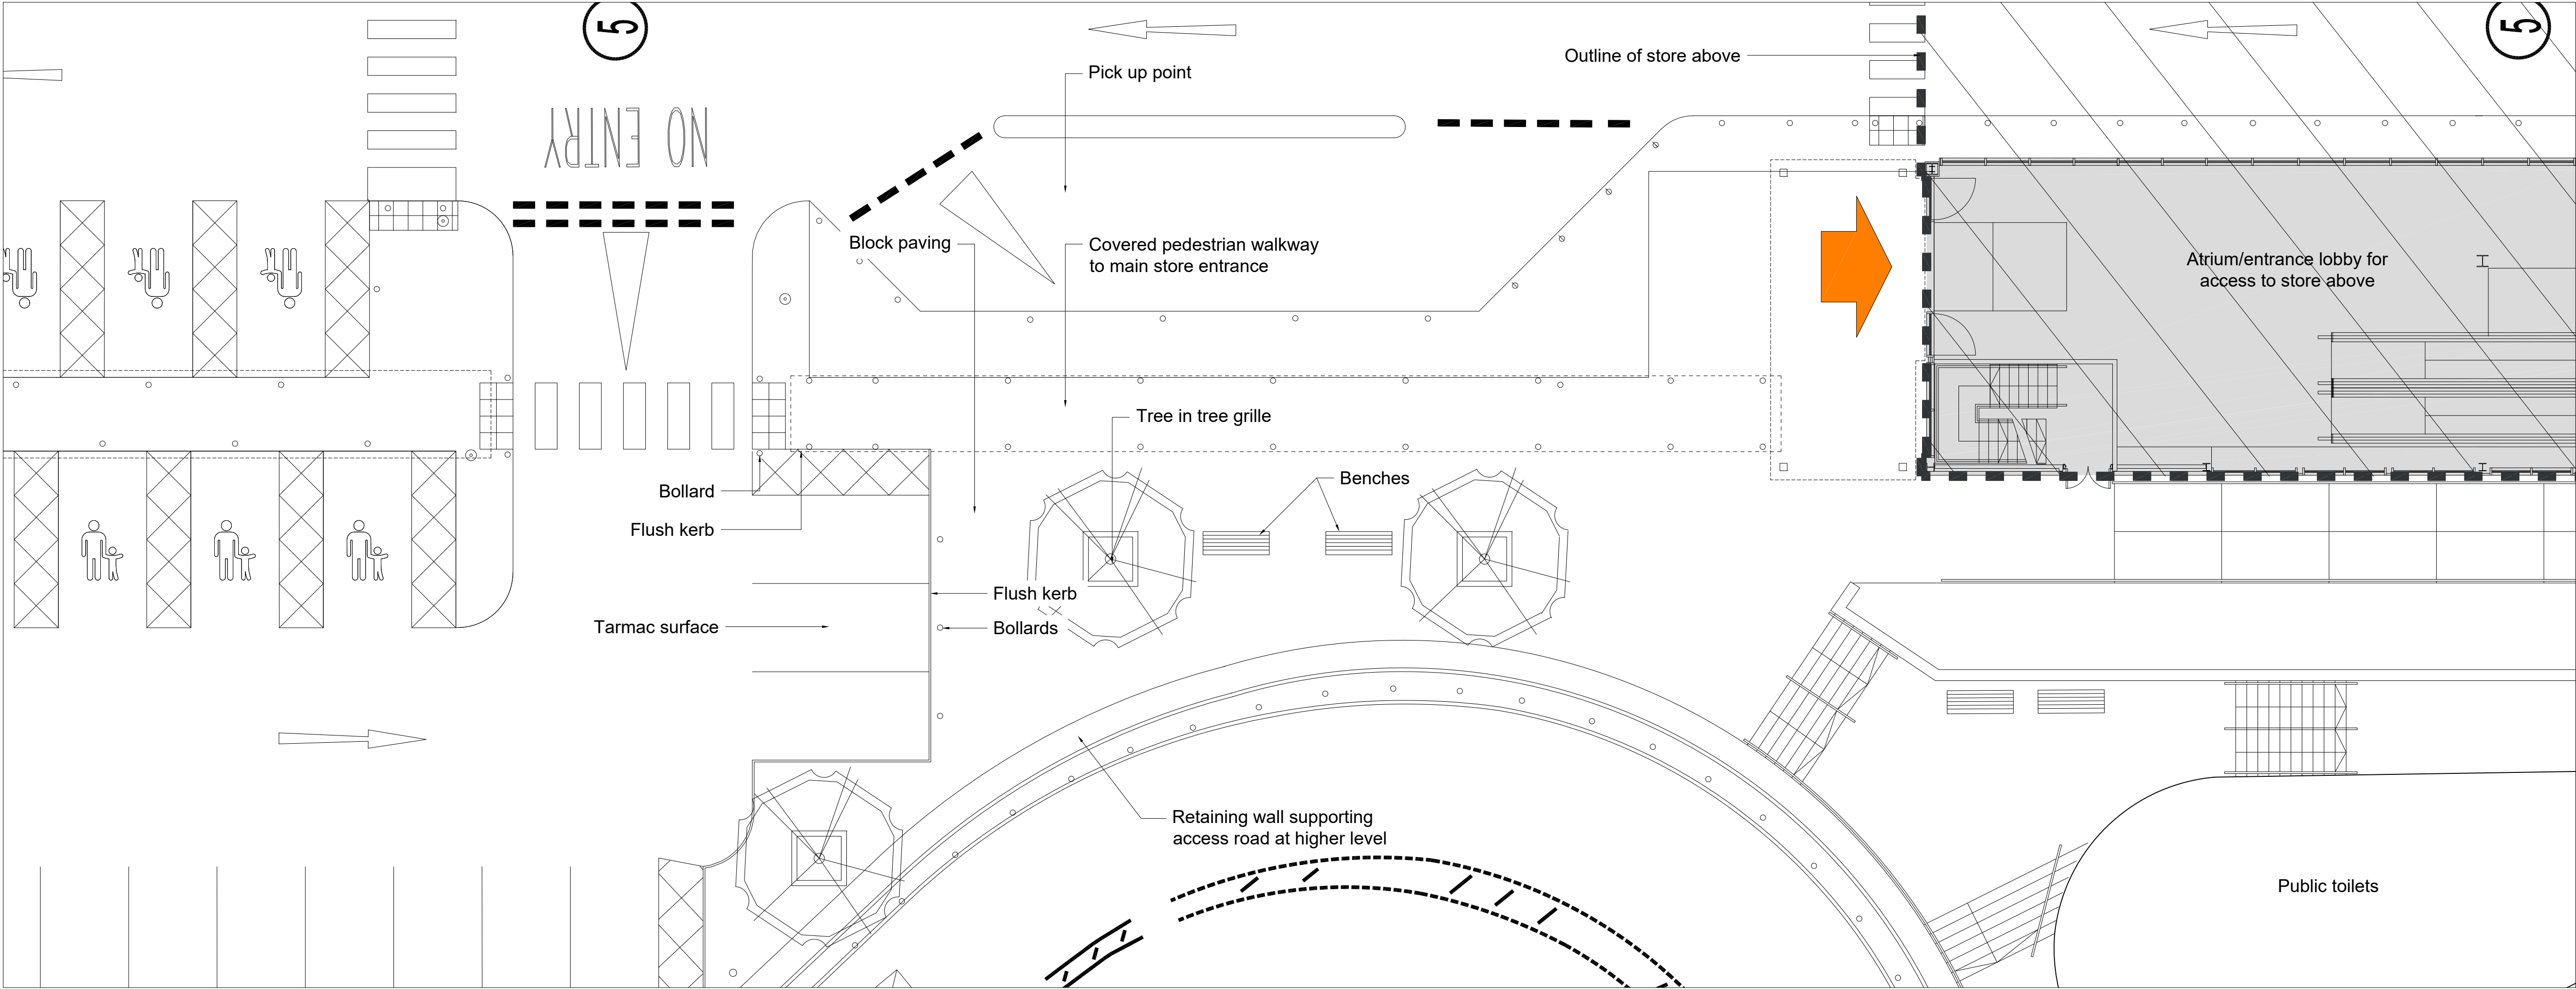

EXISTING DETAILED PLAN

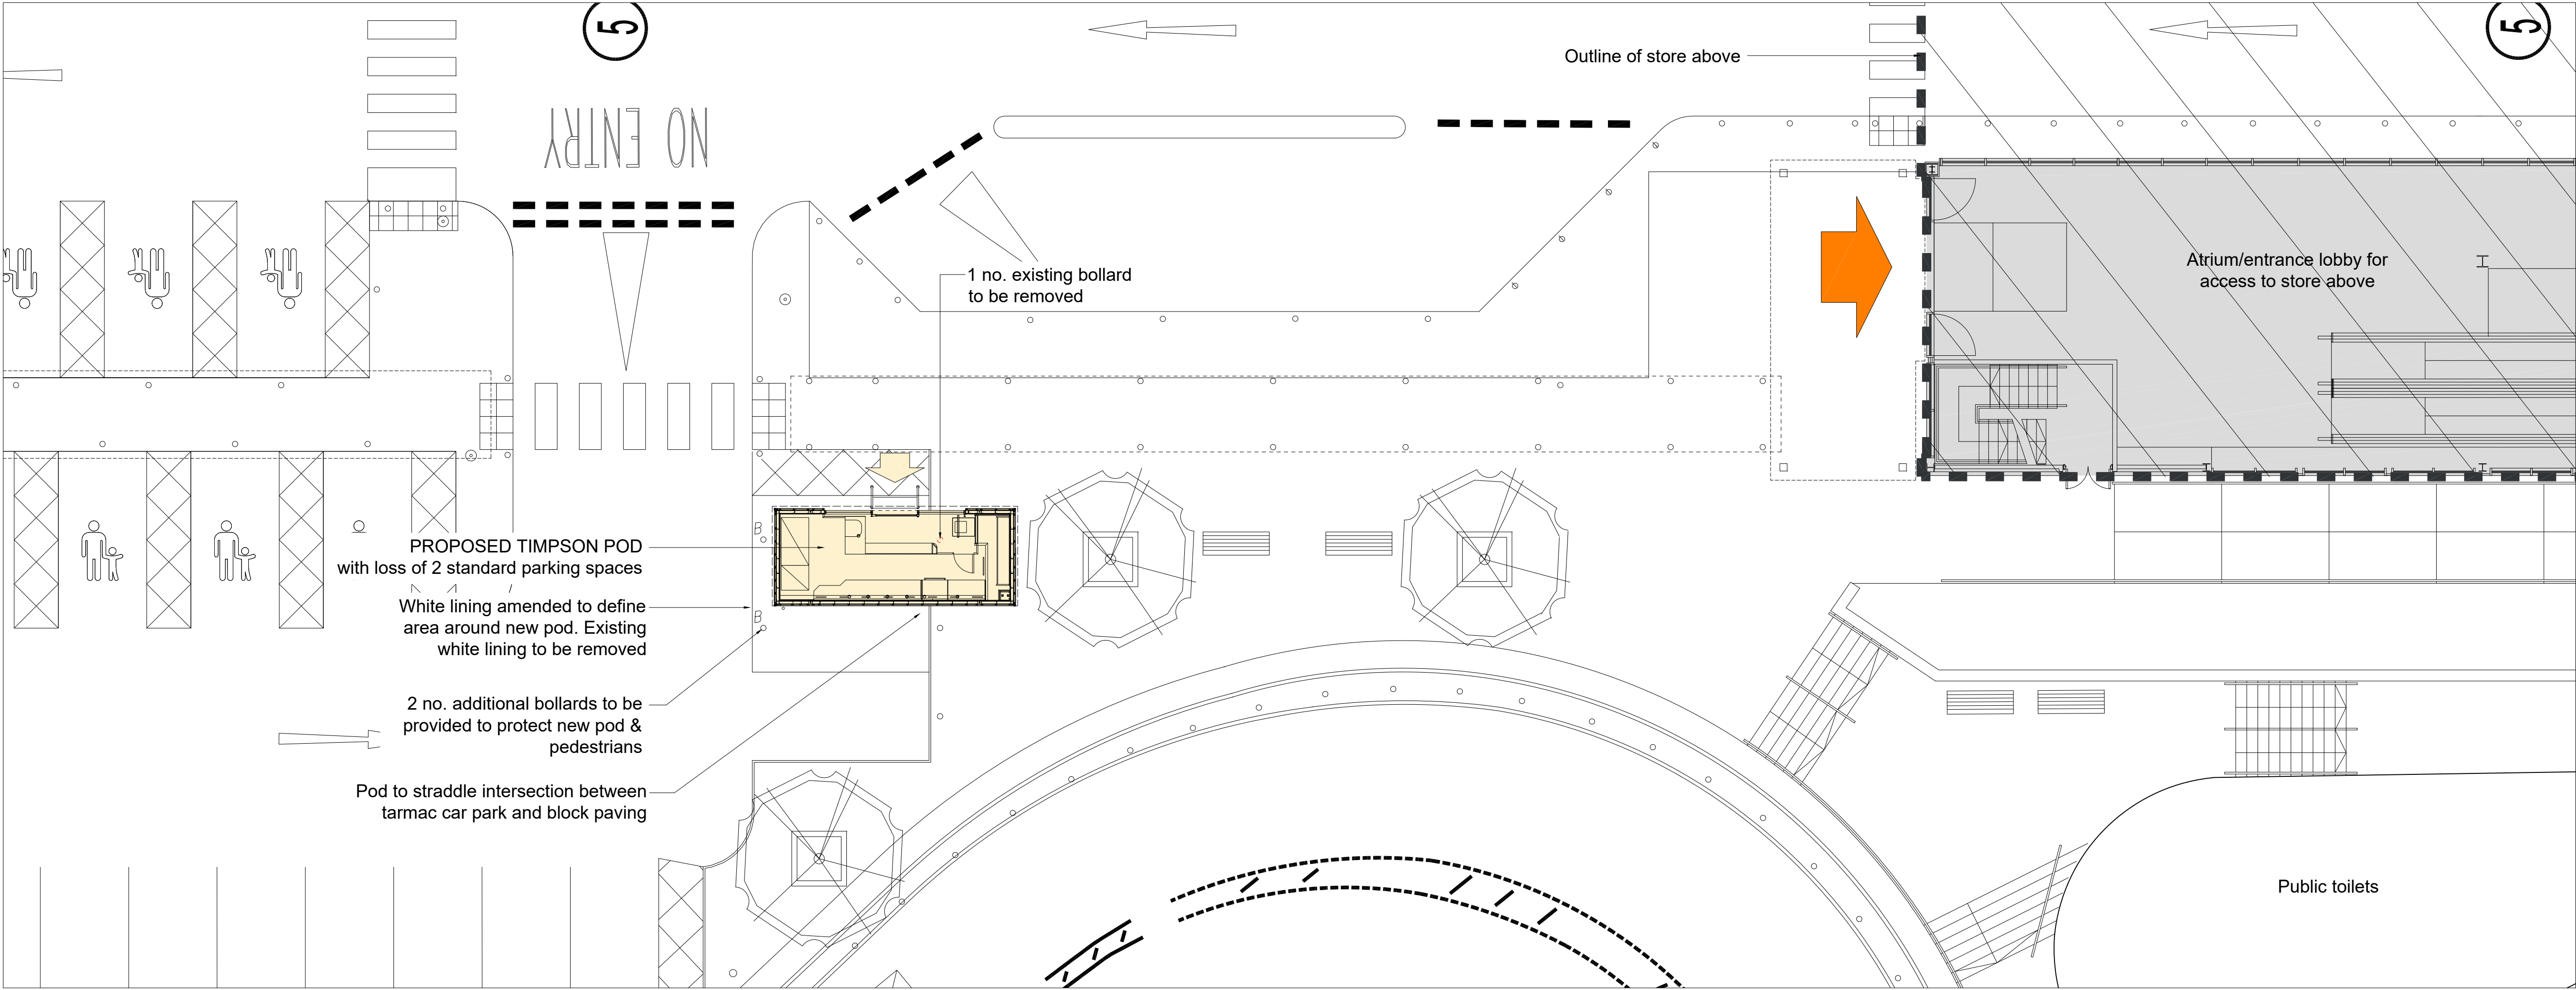

PROPOSED DETAILED PLAN

NOTE

0m 2 4 6 8 10
1:100

FOR PROPOSED TIMPSON POD
ELEVATIONS REFER TO DRAWING
SK-A-9111

EXISTING CAR PARKING

Standard spaces	314
Parent & Child	15
Disabled	19
TOTAL CAR PARKING SPACES	348

PROPOSED CAR PARKING

Standard spaces	312
Parent & Child	15
Disabled	19
TOTAL CAR PARKING SPACES	346

OVERALL LOSS OF 2 SPACES

REVISION 2	BY: RHM	CHECKED:	DATE: 09/07/2025
Pod rotated following planner officer's feedback			
REVISION 1	BY: RHM	CHECKED:	DATE: 29/04/2025
Initial issue			

STATUS

A3 | PLANNING

CLIENT

Sainsbury's

PROJECT

BIDDULPH
PROPOSED TIMPSON POD

TITLE

EXISTING / PROPOSED
DETAILED PLANS

Hadfield Cawkwell Davidson

Broomgrove Lodge, 13 Broomgrove Rd, Sheffield, S10 2LZ T 0114 266 8181 www.hcd.co.uk

HCD PROJECT NO. 2021-249	SCALE 1:100 @ A1	REV. 2
-----------------------------	---------------------	-----------

ASSET ID: PROGRAMME CODE AS-1978_2002	ORIGINATOR DIVISION HCD Z07	LEVEL 00	TYPE: ROLE - NUMBER SK-A-9433
--	------------------------------------	-------------	----------------------------------

S:\Architecture\2021-249\Drawings\DR - Plansheets\Biddulph\SK-A-9433 - Ex-Pr Detailed Plans - Biddulph PL.dwg | © HCD