
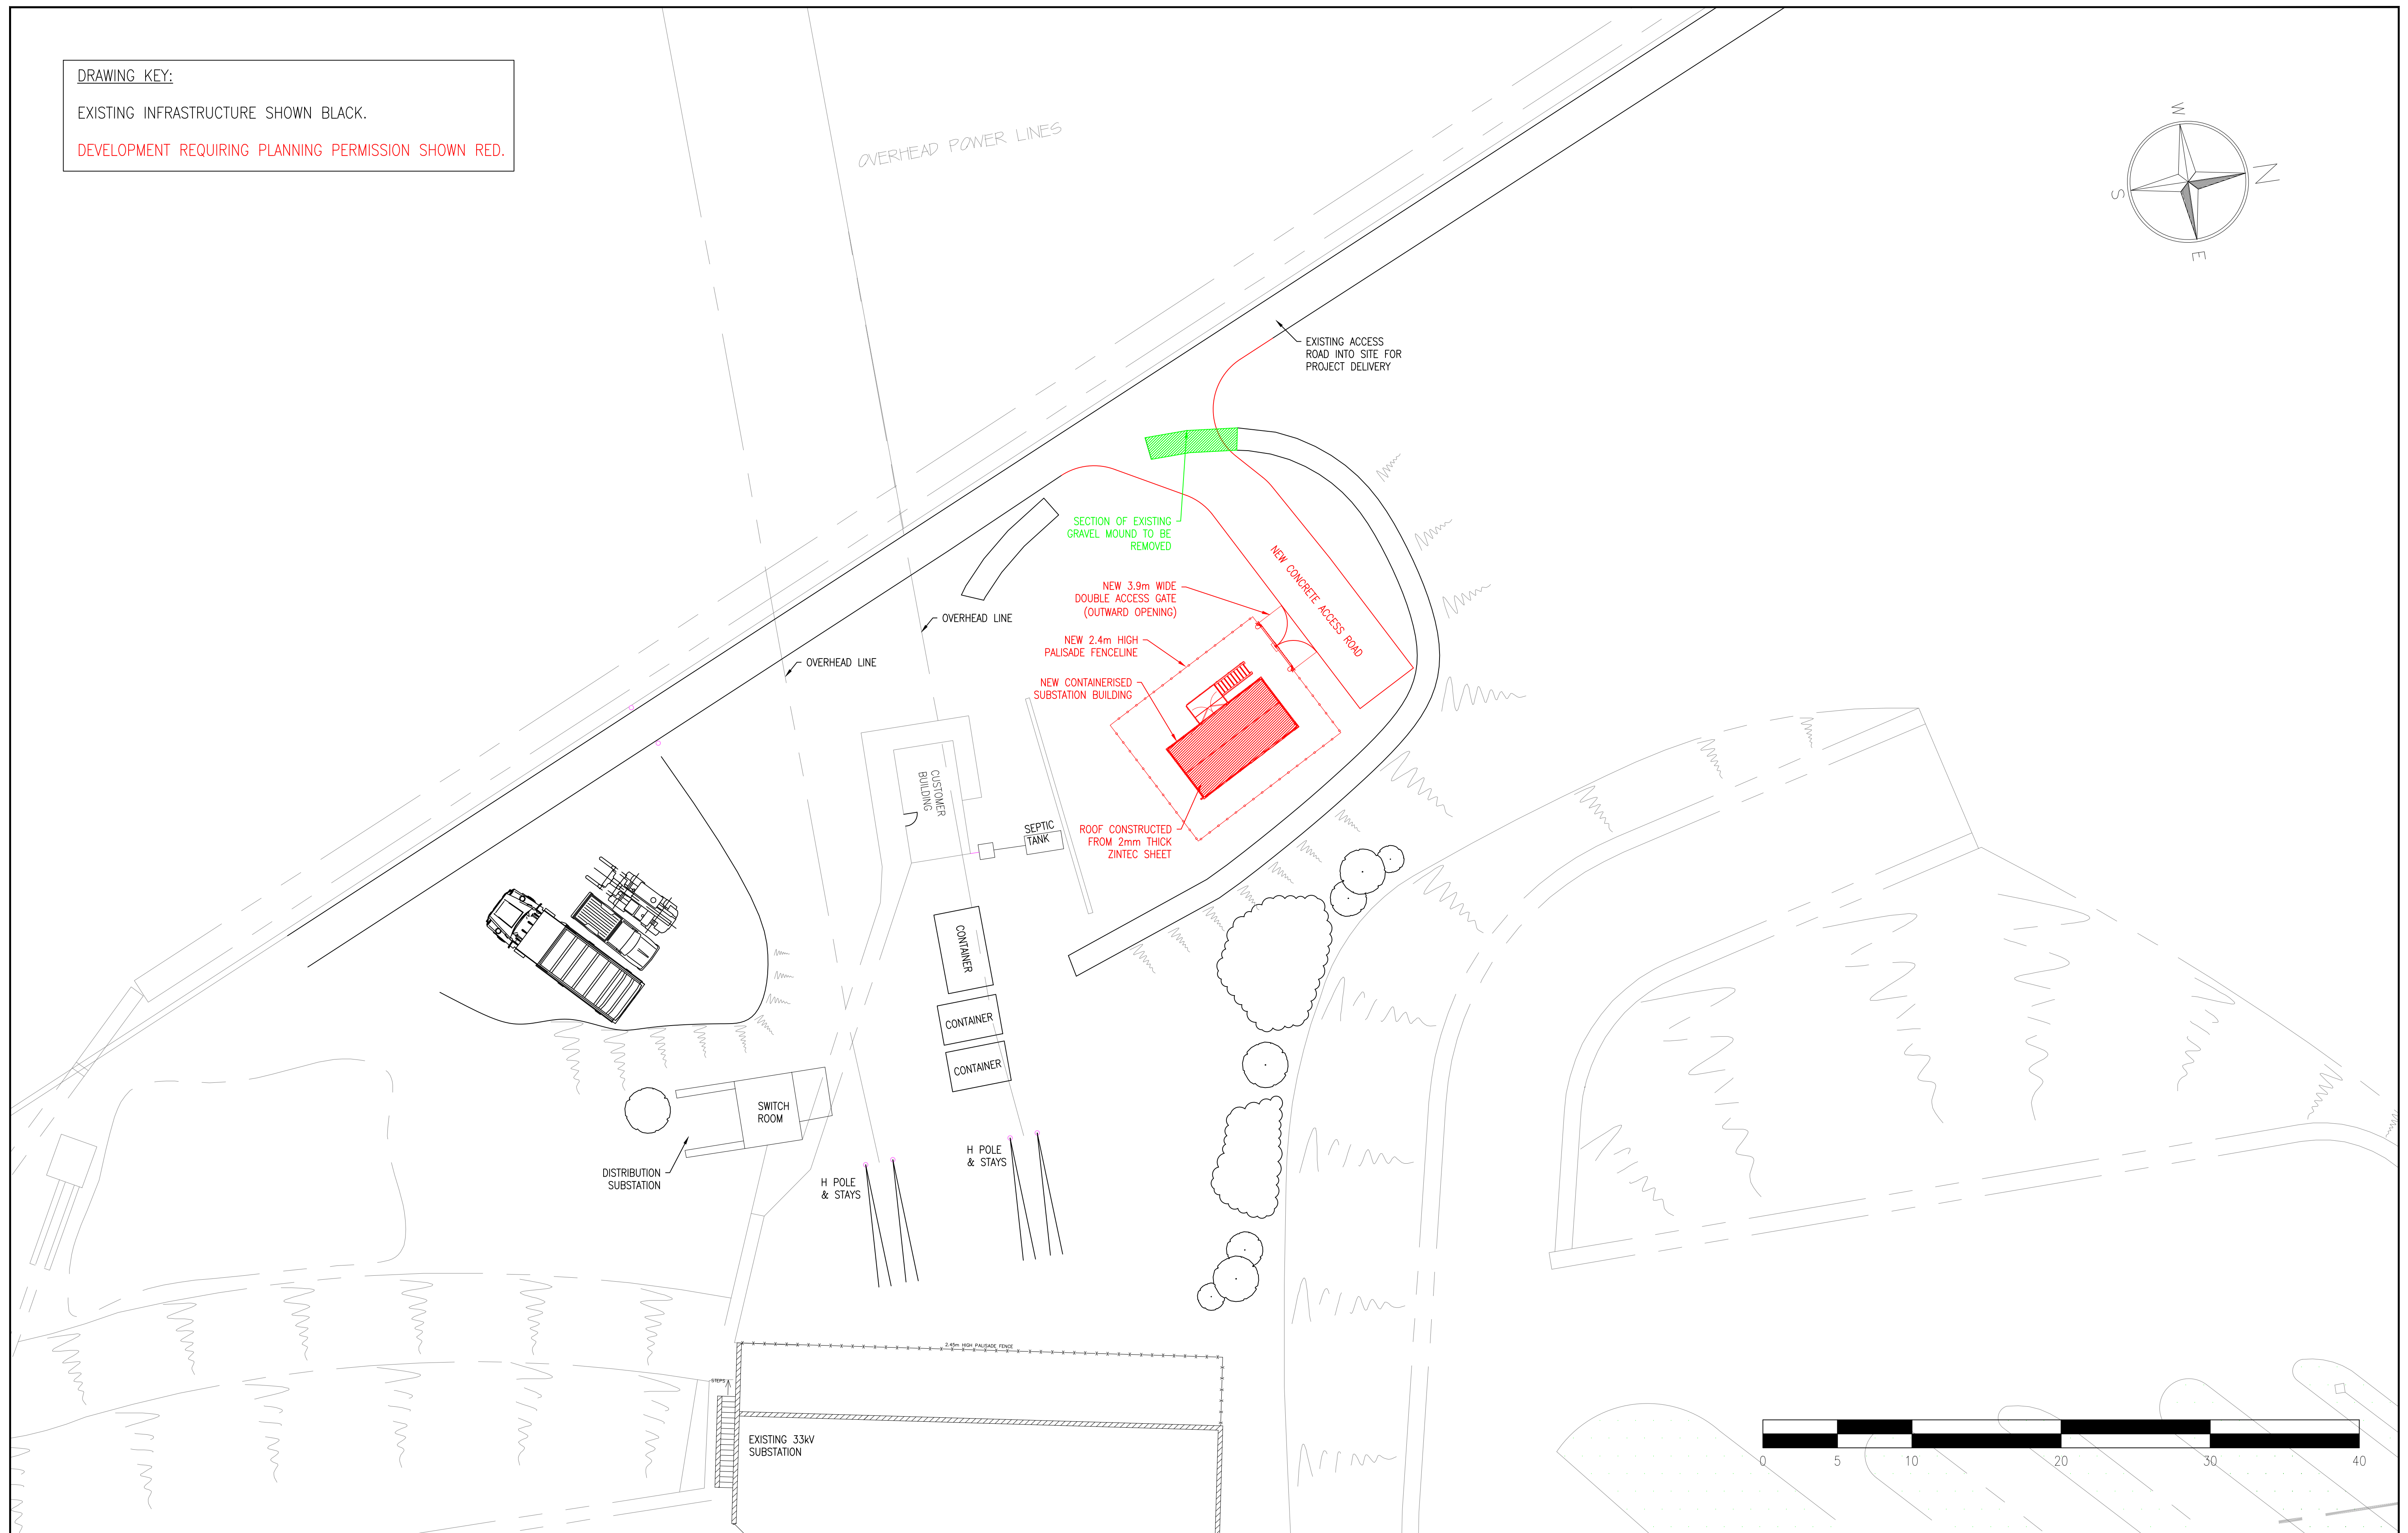


DRAWING KEY:
EXISTING INFRASTRUCTURE SHOWN BLACK.
DEVELOPMENT REQUIRING PLANNING PERMISSION SHOWN RED.

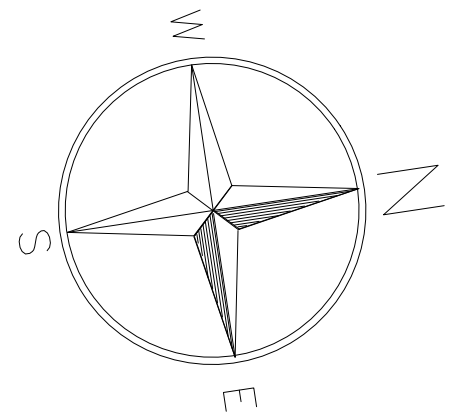

REV. 1	30/05/2025	REV. 2	04/06/2025	REV. 3	04/06/2025	REV. 4	05/06/2025	REV. 5	17/06/2025
CHECKED	NGED_ED	CHECKED	NGED_ED	CHECKED	NGED_ED	CHECKED	NGED_ED	CHECKED	NGED_ED
APPROVED	NGED_ED	APPROVED	NGED_ED	APPROVED	NGED_ED	APPROVED	NGED_ED	APPROVED	NGED_ED
DRAWING TITLE RENAMED 'PROPOSED SITE LAYOUT' AND UPDATED IN LINE WITH DALCOUR MACLAREN COMMENTS.		KEY ADDED TO DRAWING FOR CLARITY.		ACCESS ROAD CHANGED FROM HARDSTANDING TO TARMAC.		ACCESS ROAD CORRECTED TO CONCRETE.		PALISADE FENCELINE AROUND NEW CONTAINER SUBSTATION ADDED TO DESIGN. ACCESS ROAD RE-POSITIONED.	

NOTES:

FOR PLANNING

DRAWN	RE	21/05/2025
CHECKED	NGED_ED	21/05/2025
APPROVED	NGED_ED	21/05/2025
SCALE	1:200 @ A1	
ALL RIGHTS ARE RESERVED TO NATIONAL GRID ELECTRICITY DISTRIBUTION (WEST MIDLANDS) plc. COMPANY NUMBER 030005574. NO PART OF THIS DRAWING MAY BE REPRODUCED OR TRANSMITTED IN ANY FORM OR BY ANY MEANS, INCLUDING PHOTOCOPYING AND RECORDING, OR STORED IN A RETRIEVAL SYSTEM OF ANY NATURE WITHOUT WRITTEN PERMISSION.		

CAULDON CEMENT 33/11kV SUBSTATION	
PROPOSED SITE LAYOUT	

nationalgrid			Electricity Distribution
DRAWING No. NS17-102-003		REV 5	SHEET 1 of 1