



Scale 1:100 @ A2

To be read in conjunction with all other existing and proposed drawings

KEY



Existing/retained

New Construction

New Floor

Replacement Floor (including substrate/groundworks)

Indicative Drainage Runs

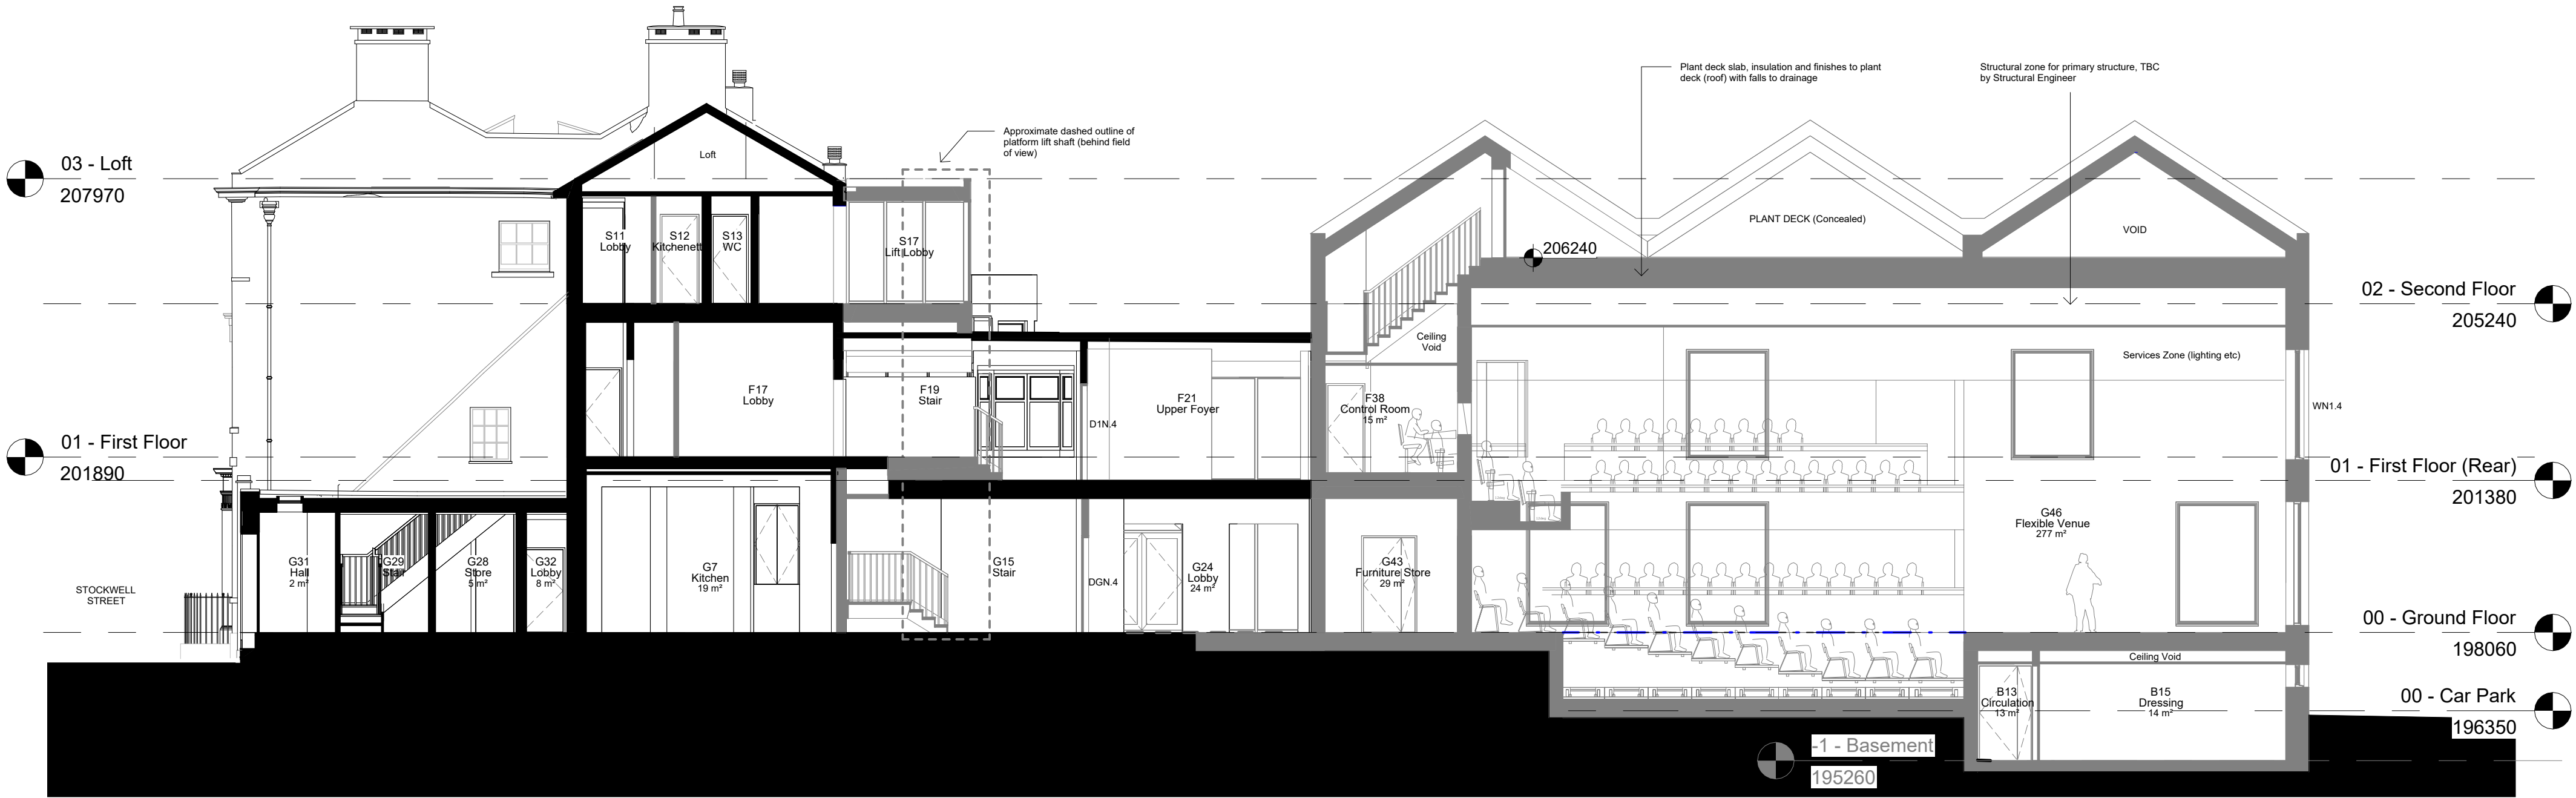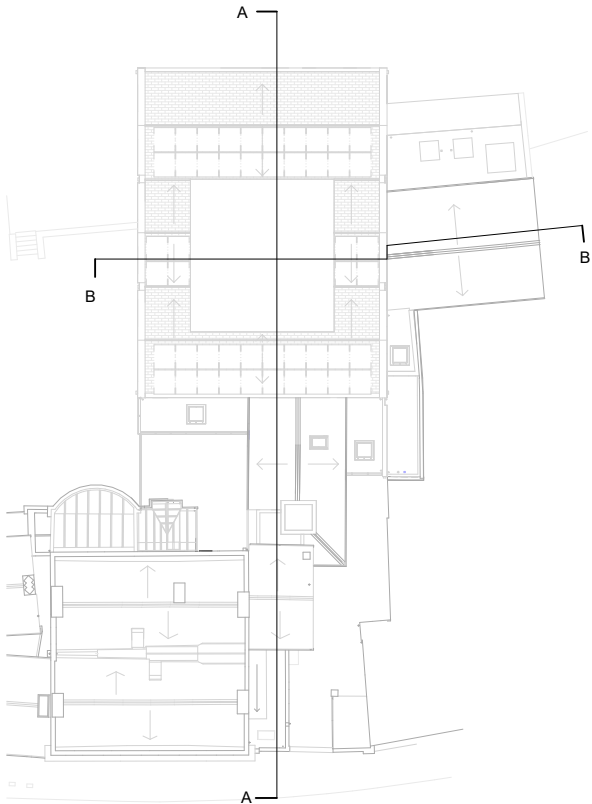

Section A-A as Proposed
1 : 100

P02	CV	Draft Planning	27.02.24
P01	CV	WIP	06.02.24

Rev	Drawn	Revision Description	Date
-----	-------	----------------------	------

Status S3 - Suitable for Review & Comment

Project
Foxlowe Arts Centre, Leek

Client
Foxlowe Arts Centre Ltd

Lathams Job Number
7608

Drawing Title
Theatre Section as Proposed

File Name
7608-LAT-XX-ZZ-DS-A-4200-S3-P02

Scale @ A3
As indicated

Date
27.02.24

Revision
P02

Nottingham
50 St Mary's Gate NG1 1QA
+44 (0)115 648 5012

Derby
1 College Place DE1 3DY
+44 (0)1332 365 777

London
70 Cowcross Street EC1M 6EJ

Lathams
ARCHITECTURE + URBANISM

enquiries@lathams.uk.com
lathams.uk.com

© Derek Latham + Co. Ltd