


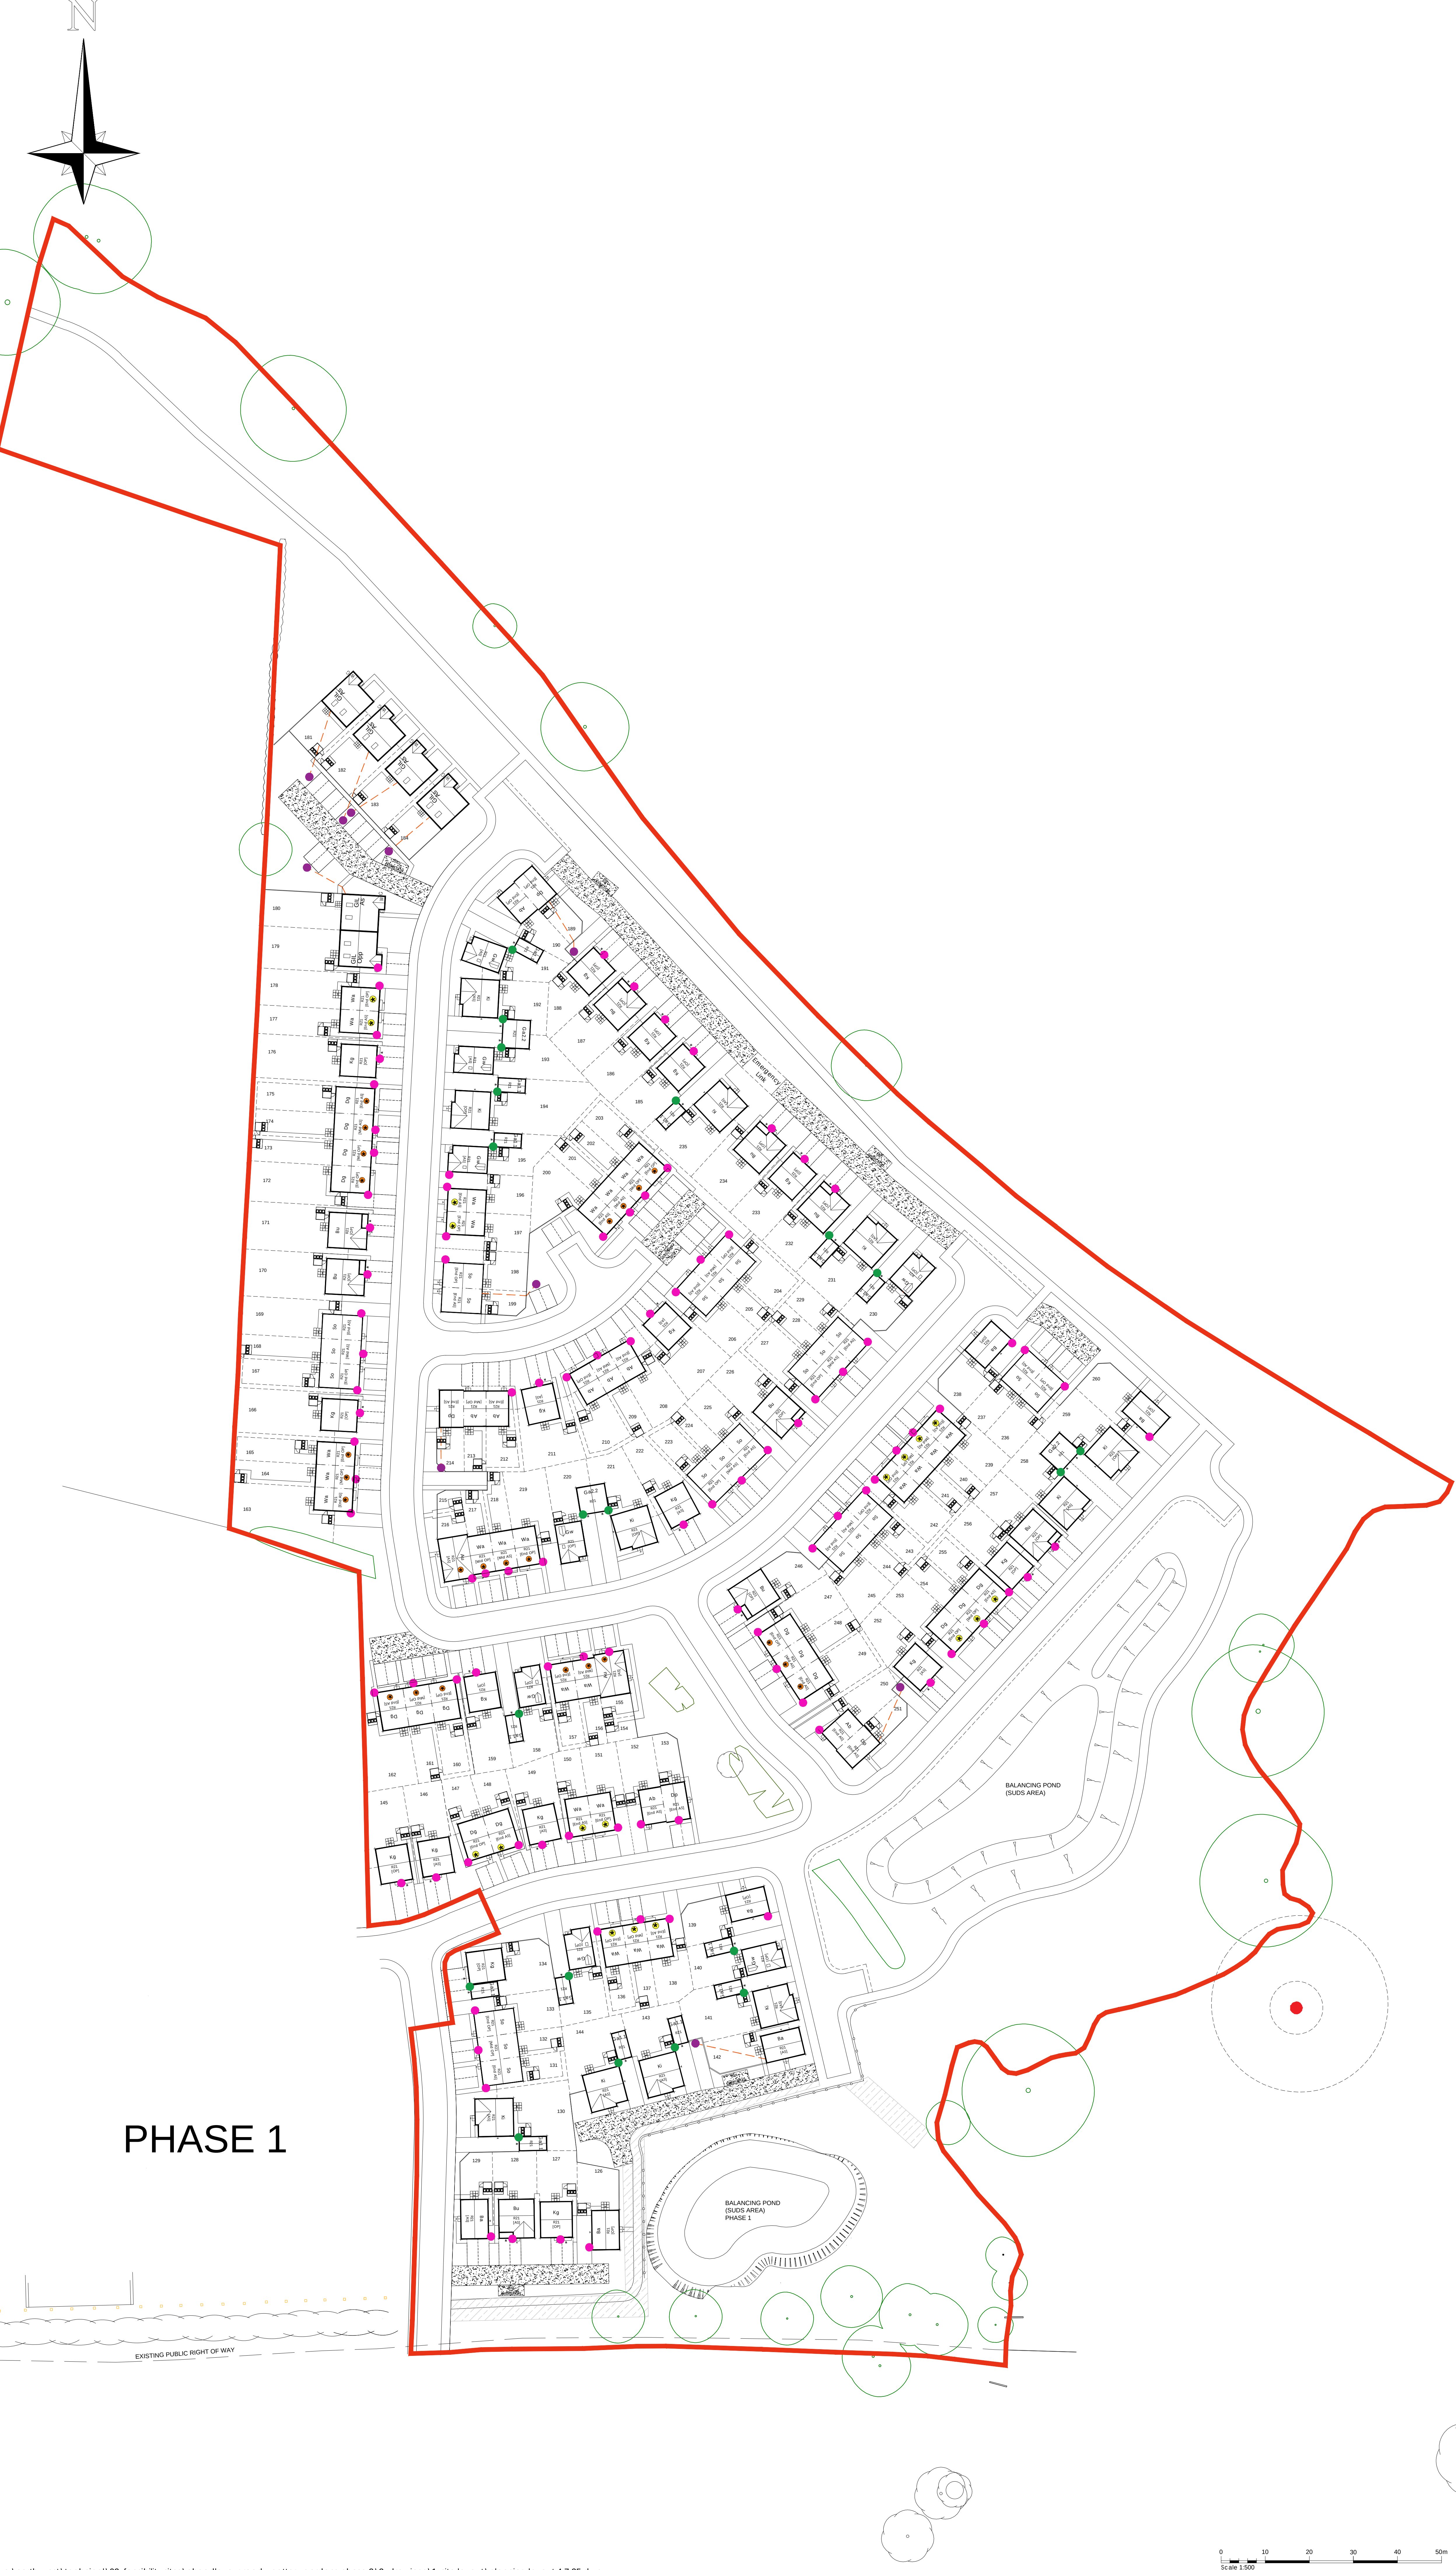

- KEY
- EV Charging Ducting
  - Site Boundary
  - EV Charging Location
    - Pillar to parking spaces
  - EV Charging Location
    - Wall Mounted to plots
  - EV Charging Location
    - Wall Mounted to garage

| Rev.              | Description. | Date. |
|-------------------|--------------|-------|
| Drawing Revisions |              |       |



**Persimmon**  
Persimmon Homes (North West)  
1st Floor East, Chadwick House, Birchwood Park  
Warrington, WA3 6AE  
Tel: 0161 746 3737

|                                                                  |                 |              |           |
|------------------------------------------------------------------|-----------------|--------------|-----------|
| Development Site:<br><b>Cheadle, Pottery Gardens<br/>Phase 2</b> |                 |              |           |
| Site Address:<br><b>Ayr Road</b>                                 |                 |              |           |
| Drawing Title:<br><b>Electrical Car Charging Plan</b>            |                 |              |           |
| Date:<br>17.07.25                                                | Scale:<br>1:500 | Drawn:<br>IG | Rev:<br>- |
| Drawing Status:<br>ARCH/EVC/PH2                                  |                 |              |           |