



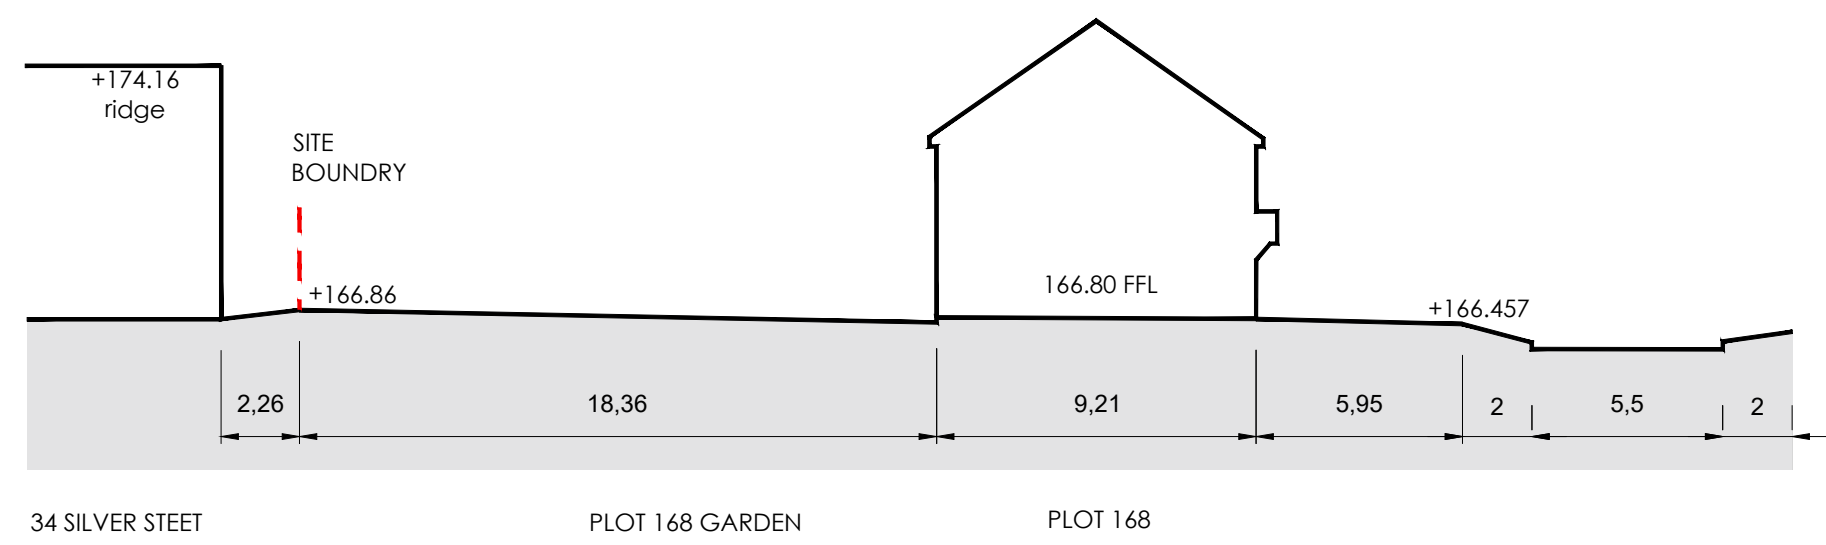


SECTION A

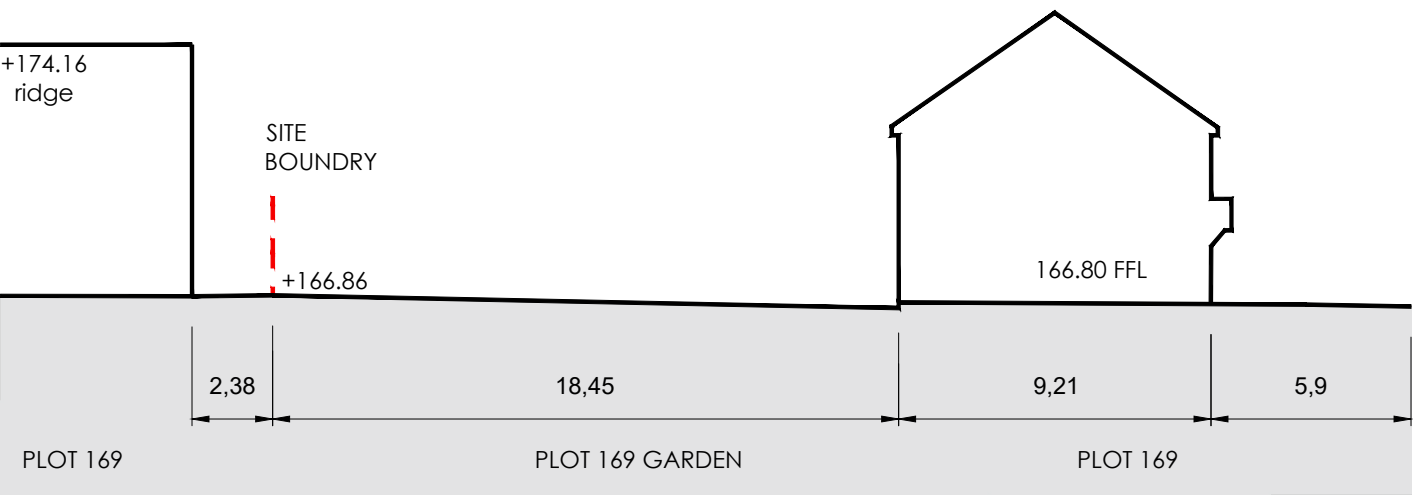


SECTION B




SECTION C

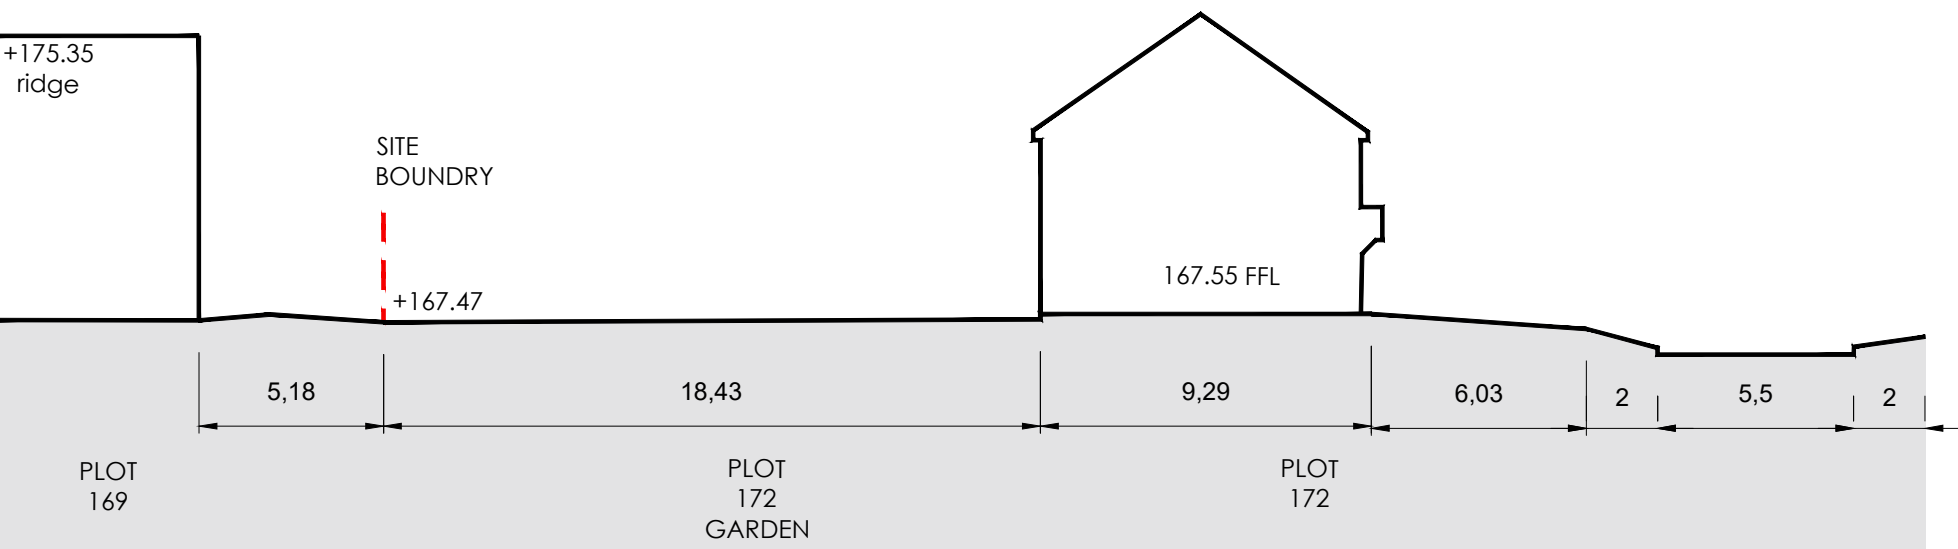

SECTION D

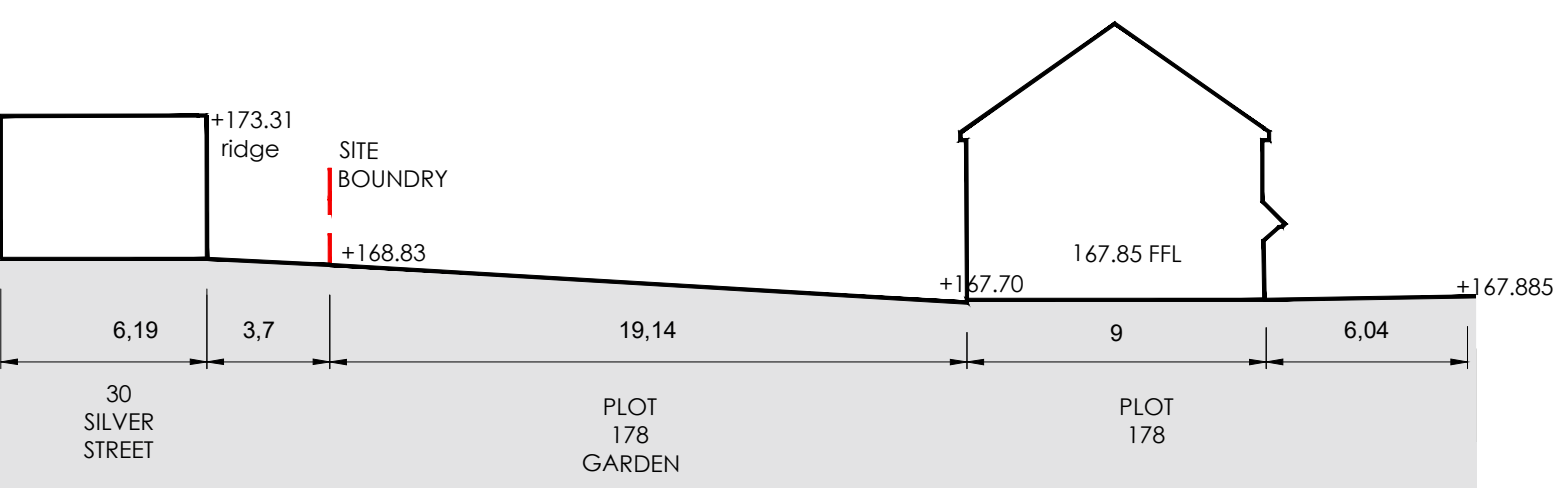

SECTION E

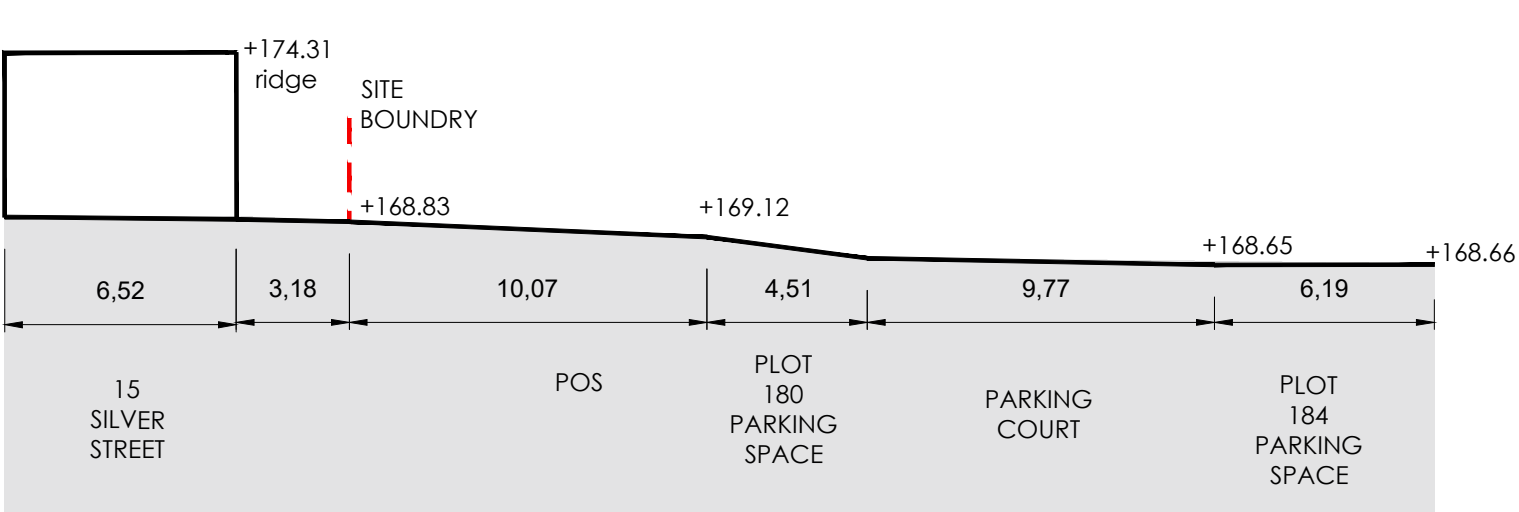

Persimmon Homes (NW)
30-34 Crofts Bank Road
Urmston, Manchester M41 0JH
Tel: 0161 746 3737

Ayr Road - Phase 2
Cheadle

SITE SECTIONS - ADDITIONAL

NTS	IG	30.06.25
-----	----	----------

AR2.CH.SSEC-005	-
-----------------	---