



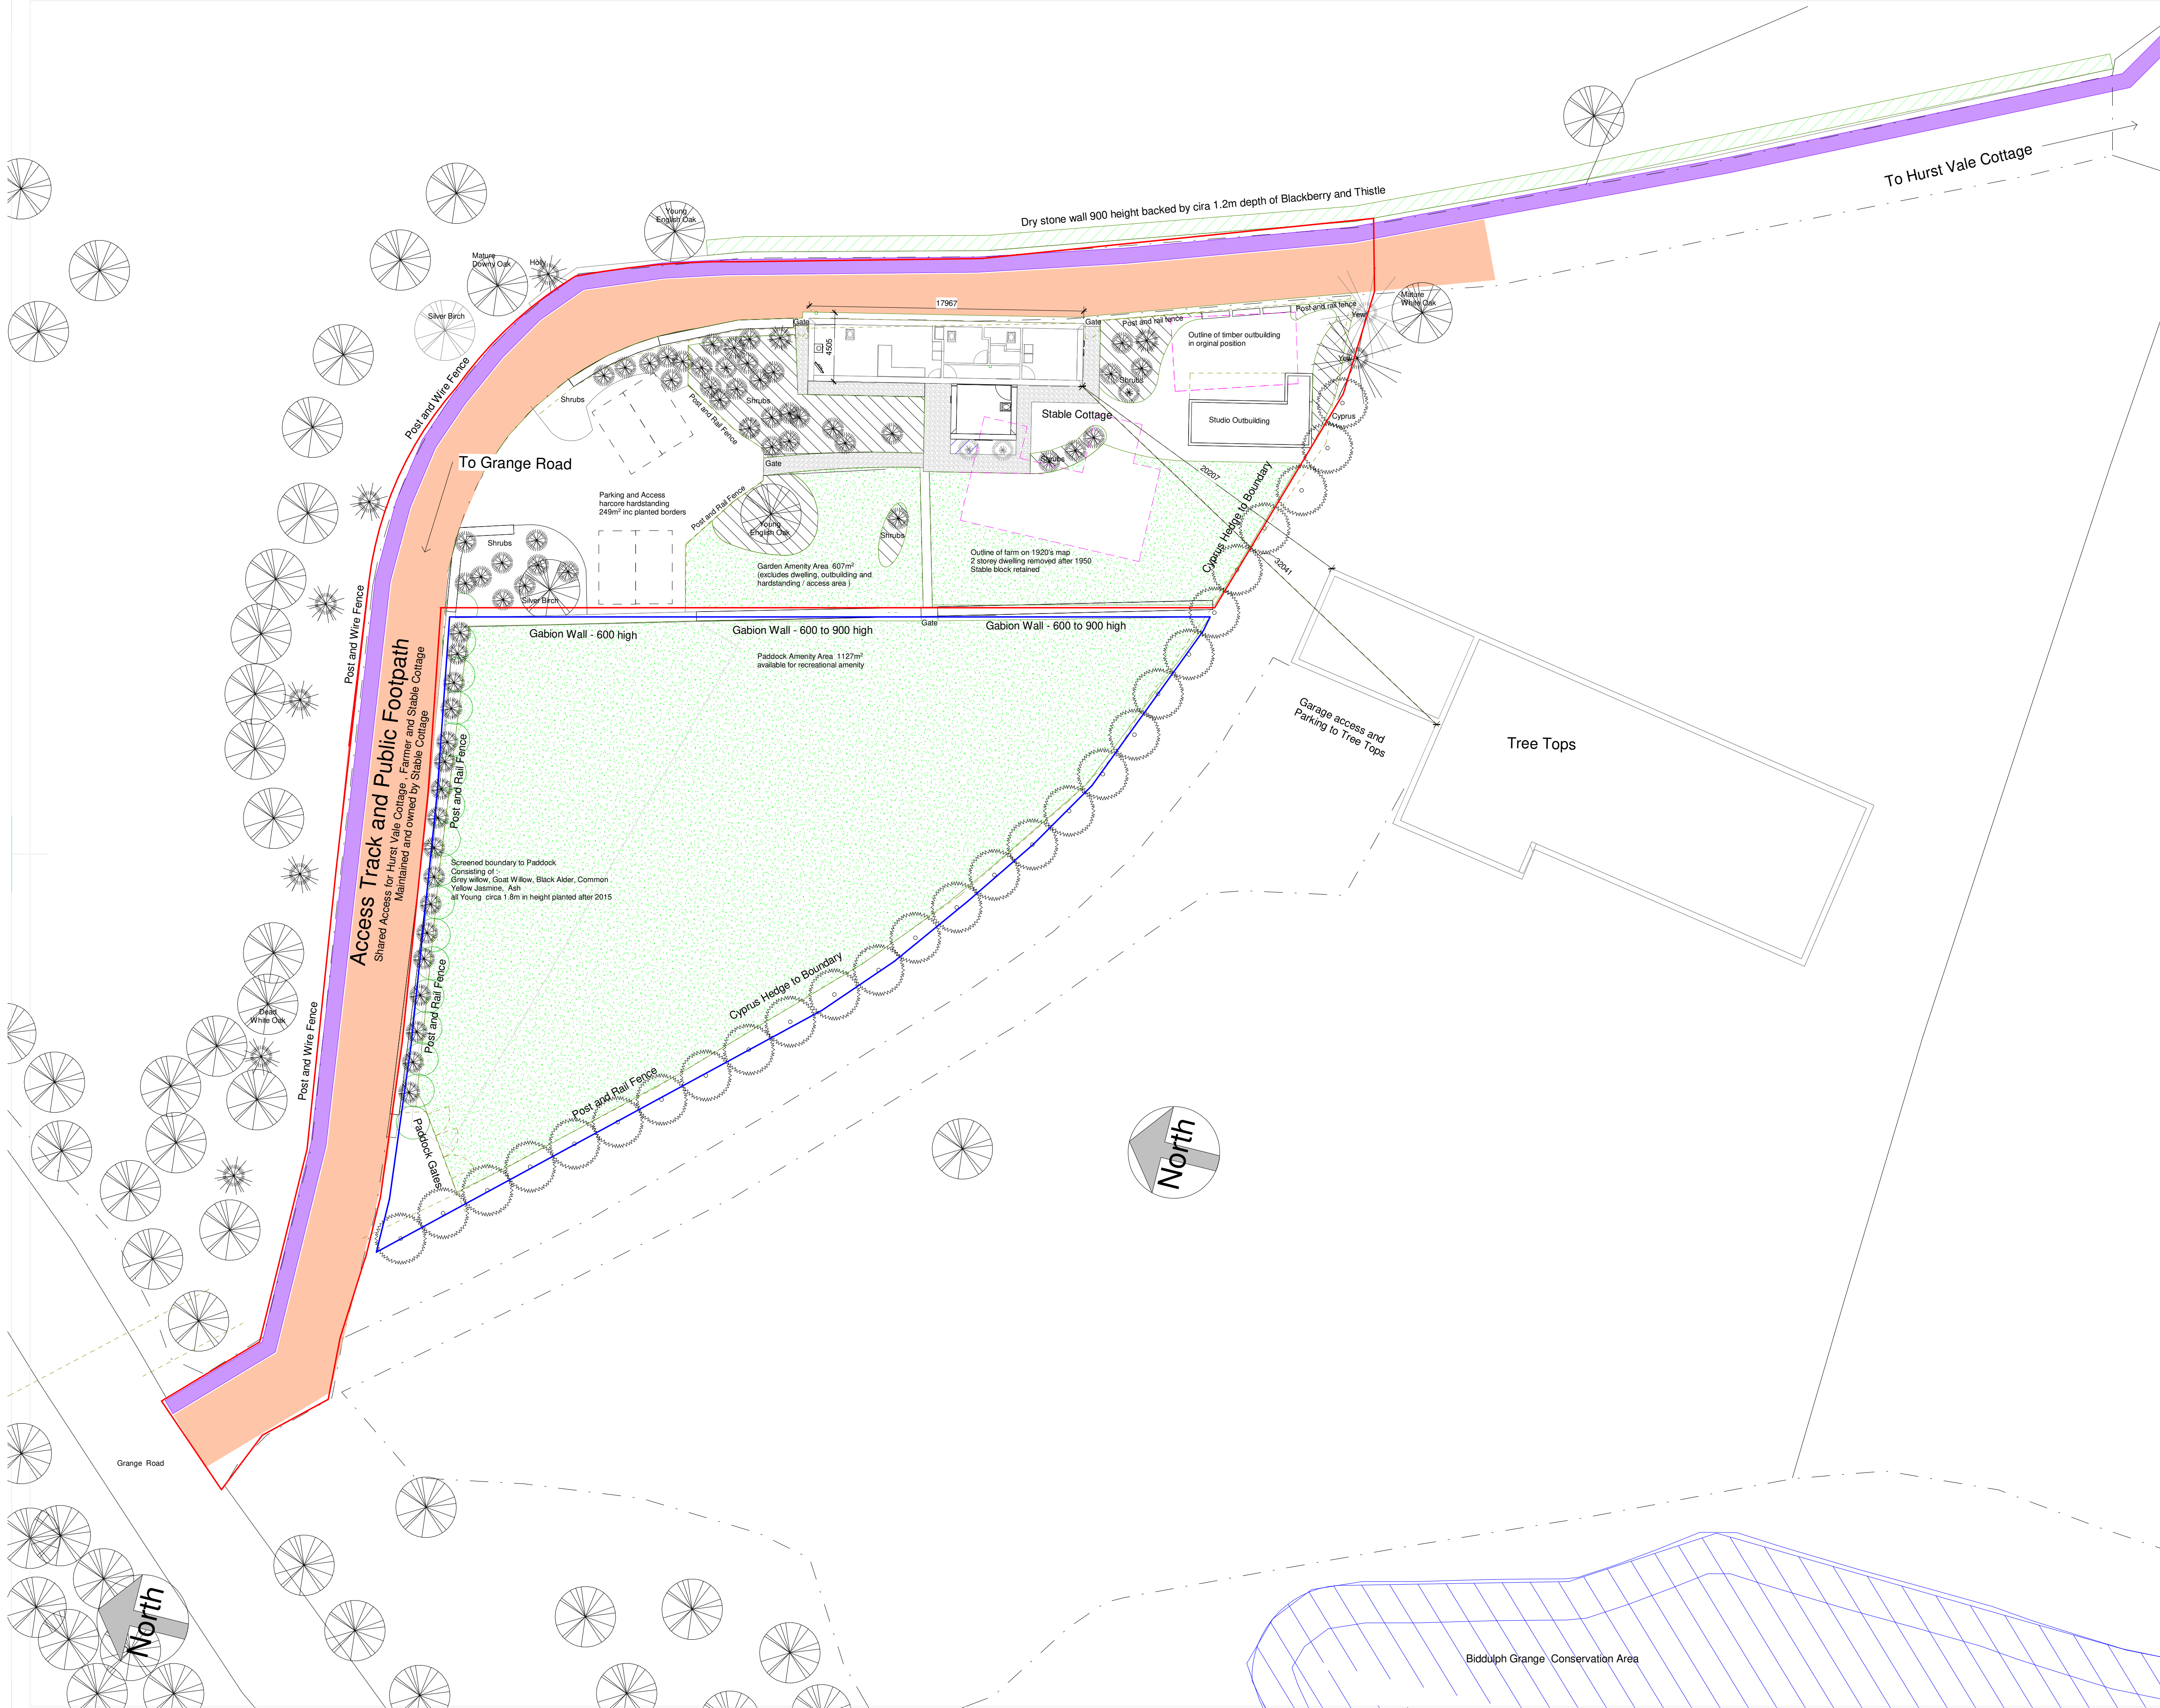

Copyright: of this drawing is vested in the Architect and it must not be copied or reproduced without consent.
Prints: Please note that paper prints of this drawing may not be an accurate reproduction of the given scale. Figured dimensions only are to be taken from this drawing. A scale bar is shown for the purposes of scaling.
Purpose: This drawing is prepared for the purpose shown in the drawing status.
Approval: Where the drawing has been prepared solely for the purposes of obtaining either Planning Consent or Building Regulation Approval do not use for any other purpose.
Construction: Unless marked 'For Construction' and issued with a C status, the drawing should not be used for Construction purposes, as it may be necessary to augment/amend the drawing for this purpose. Detailed setting out drawings will need to be supplied for tender and construction purposes.
Dimensions and Levels: are to be checked on site, prior to commencement. All contractors are to be responsible for taking and checking all dimensions relative to their work. Dimensions are in millimetres unless otherwise stated.
Variations and Discrepancies: bpArchitecture are to be advised of any variation between drawings and site conditions.
CDM: Work must not start on site before a Construction Phase Health and Safety Plan is in place (if applicable). The Client is responsible for ensuring that a Principal Designer and/or Principal Contractor has been appointed and the Health and Safety executive have been notified (for projects which will involve more than 500 person days and/or will last more than 30 working days on site).
Building Safety Law: Do not make any changes to the layout or design without first agreeing this with the Architect, Structural, Civil Engineer or M&E Engineer so that changes can be verified against Design and/or Calcs. Any changes carried out by the Client or Contractor without notification will void design liability.
Co-ordination: This drawing is to be read in conjunction with all other consultant's drawings, specifications and schedules..... IF IN DOUBT ASK

Rev	Drawn	Comments	Date
P1	BSP	Planning Application	31 July 2025

- Key**
- Development Boundary
 - Other Land Owned
 - Public Footpath (pedestrian right of way only)
 - Shared Right of Access (3 parties)

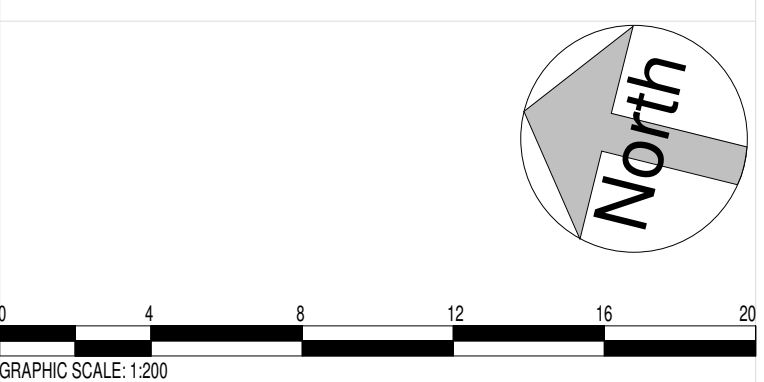

Project No	Originator	Btg	Drawing No.	Rev
25-027- BPA-			A0-002_	P1

Client
Mr J and Mrs K Bostock

Project/Address
Extension to Stable Cottage
10 Grange Road, Biddulph, ST8 7RZ

Title
Site Block Plan as Existing

Status
RIBA Stage 3 Planning

Date
1 : 200
 Drawn **BSP**
 Checked

Architects : Interior Architecture : Landscape : Principal Designers : Conservation

bpArchitecture
 01782 515 555
 enquiries@bpArchitecture.co.uk
 www.bparchitecture.co.uk
 Staffordshire : Cheshire : Shropshire : Derbyshire: West Midlands

File Printed: 01/08/2025 18:57:42
 Sheet Size (full size) **A1**