
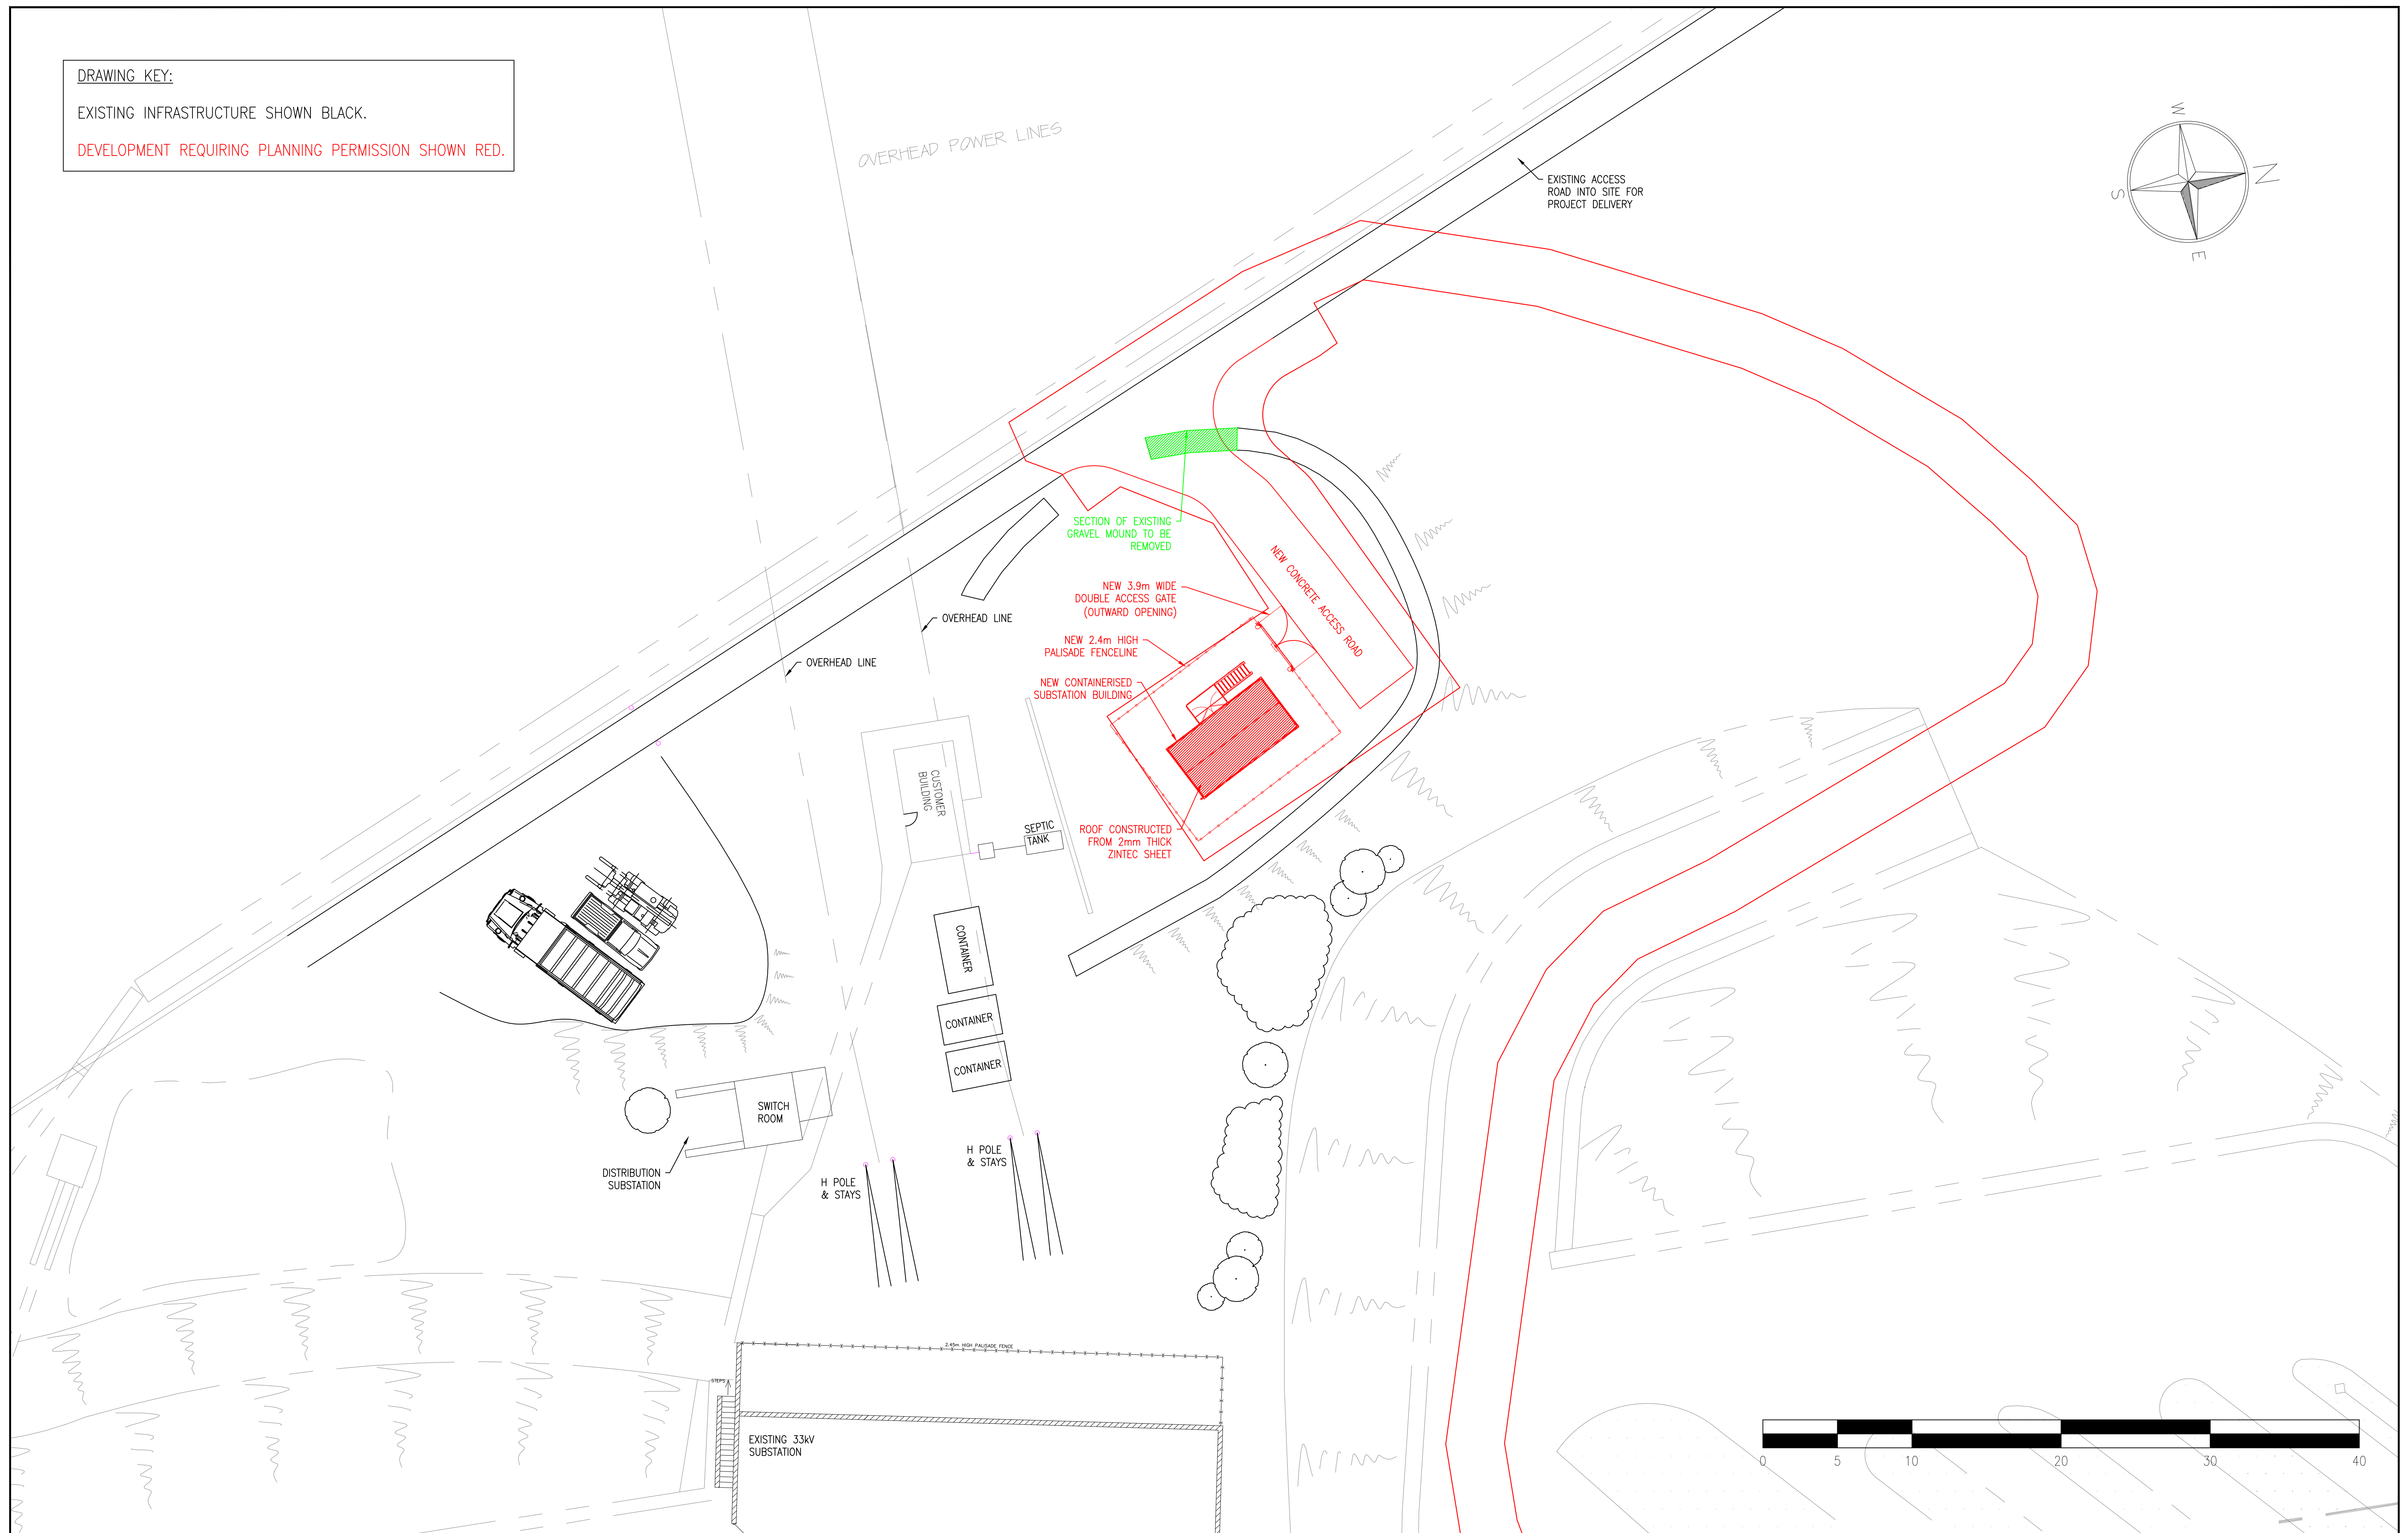


DRAWING KEY:
EXISTING INFRASTRUCTURE SHOWN BLACK.
DEVELOPMENT REQUIRING PLANNING PERMISSION SHOWN RED.

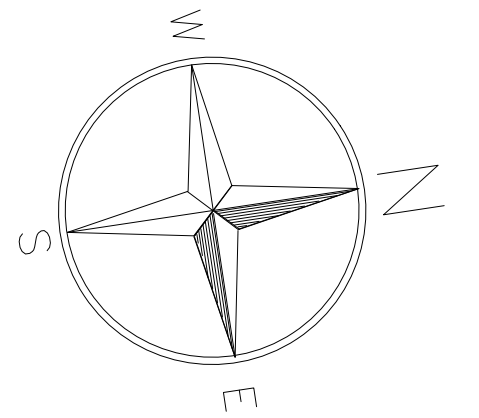

REV. 6	18/07/2025	REV. 2	04/06/2025	REV. 3	04/06/2025	REV. 4	05/06/2025	REV. 5	17/06/2025
CHECKED	NGED_ED	CHECKED	NGED_ED	CHECKED	NGED_ED	CHECKED	NGED_ED	CHECKED	NGED_ED
APPROVED	NGED_ED	APPROVED	NGED_ED	APPROVED	NGED_ED	APPROVED	NGED_ED	APPROVED	NGED_ED
RED LINE BOUNDARY FROM DRAWING PLN_S1_2.1 AS REQUESTED BY PLANNING OFFICER.		KEY ADDED TO DRAWING FOR CLARITY.		ACCESS ROAD CHANGED FROM HARDSTANDING TO TARMAC.		ACCESS ROAD CORRECTED TO CONCRETE.		PALISADE FENCELINE AROUND NEW CONTAINER SUBSTATION ADDED TO DESIGN. ACCESS ROAD RE-POSITIONED.	

NOTES:

FOR PLANNING

DRAWN	RE	21/05/2025
CHECKED	NGED_ED	21/05/2025
APPROVED	NGED_ED	21/05/2025
SCALE	1:200 @ A1	
ALL RIGHTS ARE RESERVED TO NATIONAL GRID ELECTRICITY DISTRIBUTION (NED) AND ITS COMPANY NUMBER 00000000. NO PART OF THIS DRAWING MAY BE REPRODUCED OR TRANSMITTED IN ANY FORM OR BY ANY MEANS, INCLUDING PHOTOCOPYING AND RECORDING, OR STORED IN A RETRIEVAL SYSTEM OF ANY NATURE WITHOUT WRITTEN PERMISSION.		

CAULDON CEMENT 33/11kV SUBSTATION

PROPOSED SITE LAYOUT

nationalgrid		Electricity Distribution	
DRAWING No.		REV	SHEET
NS17-102-003		6	1 of 1