


GA Plan key

- Servicing
■ Type A
■ Type E
■ Type G
■ Type L
■ Type M

Key:

Extent of hand rail locations to all communal areas.

Status: A5
CONSTRUCTION

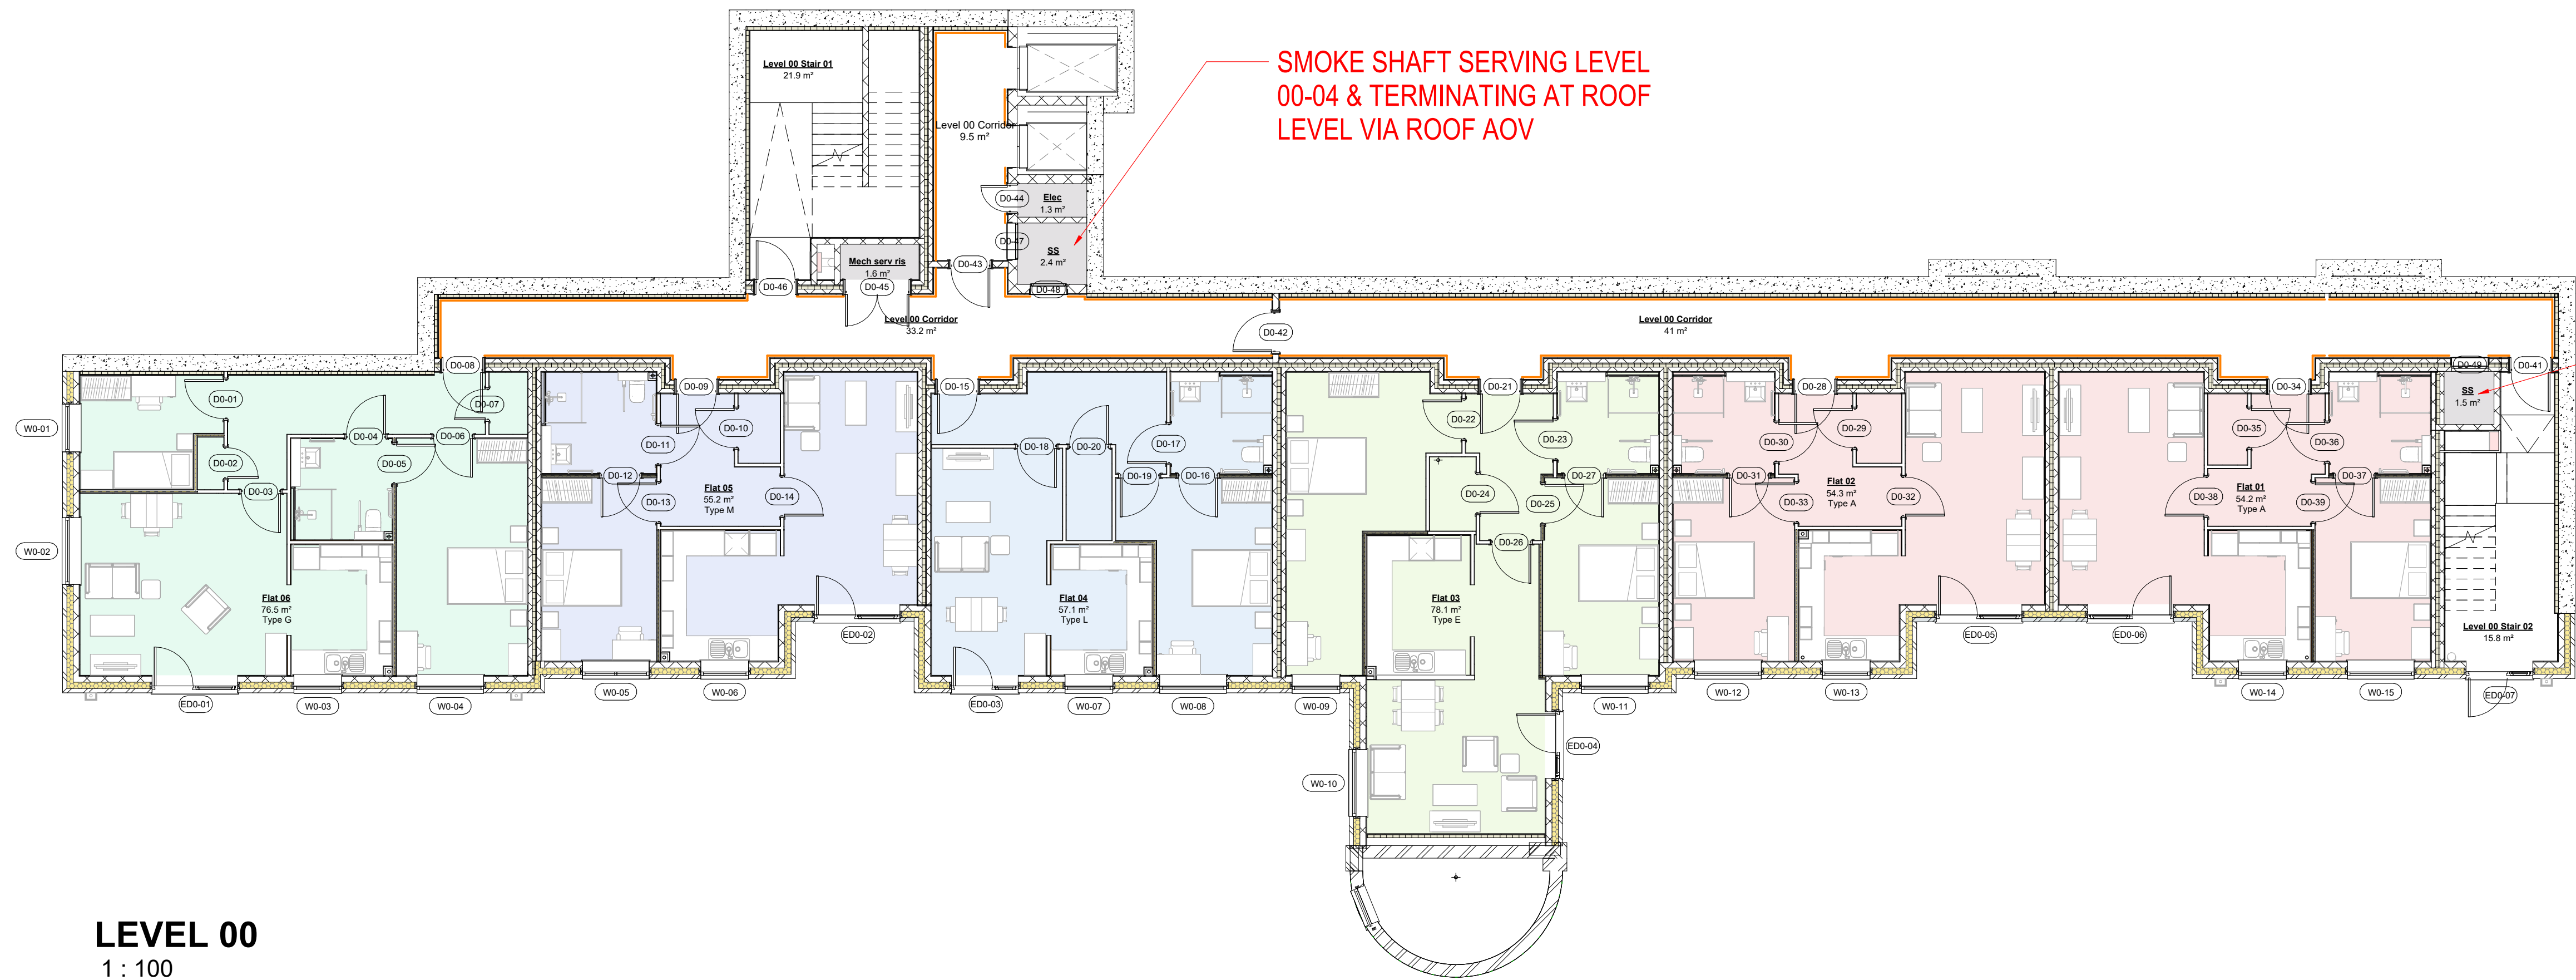

LEVEL 00
1 : 100

C04	Door references amended and to include smoke vents	16.11.23	HM	JD
C03	Type L and M switched around to match apartment types	08.11.23	HM	JD
C02	Hand rails added to corridors and lift position moved to align with door drawings	31.07.23	SA	JD
C01	Drawing revised to C01	13.04.23	LG	JH
P04	Turret Tower revised. Mech & Elec riser separated. Lobby doors / walls adjusted in line with fire consultants comments	03.03.23	LG	JH
P03	minor layout amendments, dry riser locations added	12.12.22	JD	JH
P02	Areas added. Door & window refs added.	28.11.22	LG	JH
P01	First issue	04.11.22	JD	MH
REV	COMMENT	DATE	DR	CH

BBA
BREWSTER BYE ARCHITECTS

5 NORTH HILL ROAD, LEEDS, HEADINGLEY, LS6 2EN
T: 0113 275 4000
info@brewsterbye.co.uk www.brewsterbye.co.uk

CLIENT
CHALLENGER
BUILDING SERVICES LTD.

JOB TITLE
COMPTON MILL, LEEK
Compton Mill Leek

PROPOSED LEVEL 00 PLAN

Drawn:	JD	Scale:	As indicated@A1
Date:	NOV 22	Checked:	MH
DWG NO:	59301 - BBA - 03 - 00 - DR - A - 0301	REV:	C04