


GA Plan key

- Servicing
■ Type A
■ Type B
■ Type C
■ Type E
■ Type F
■ Type G
■ Type H
■ Type J
■ Type L
■ Type M

Key:

— Extent of hand rail locations to all communal areas.

Status: A5
CONSTRUCTION

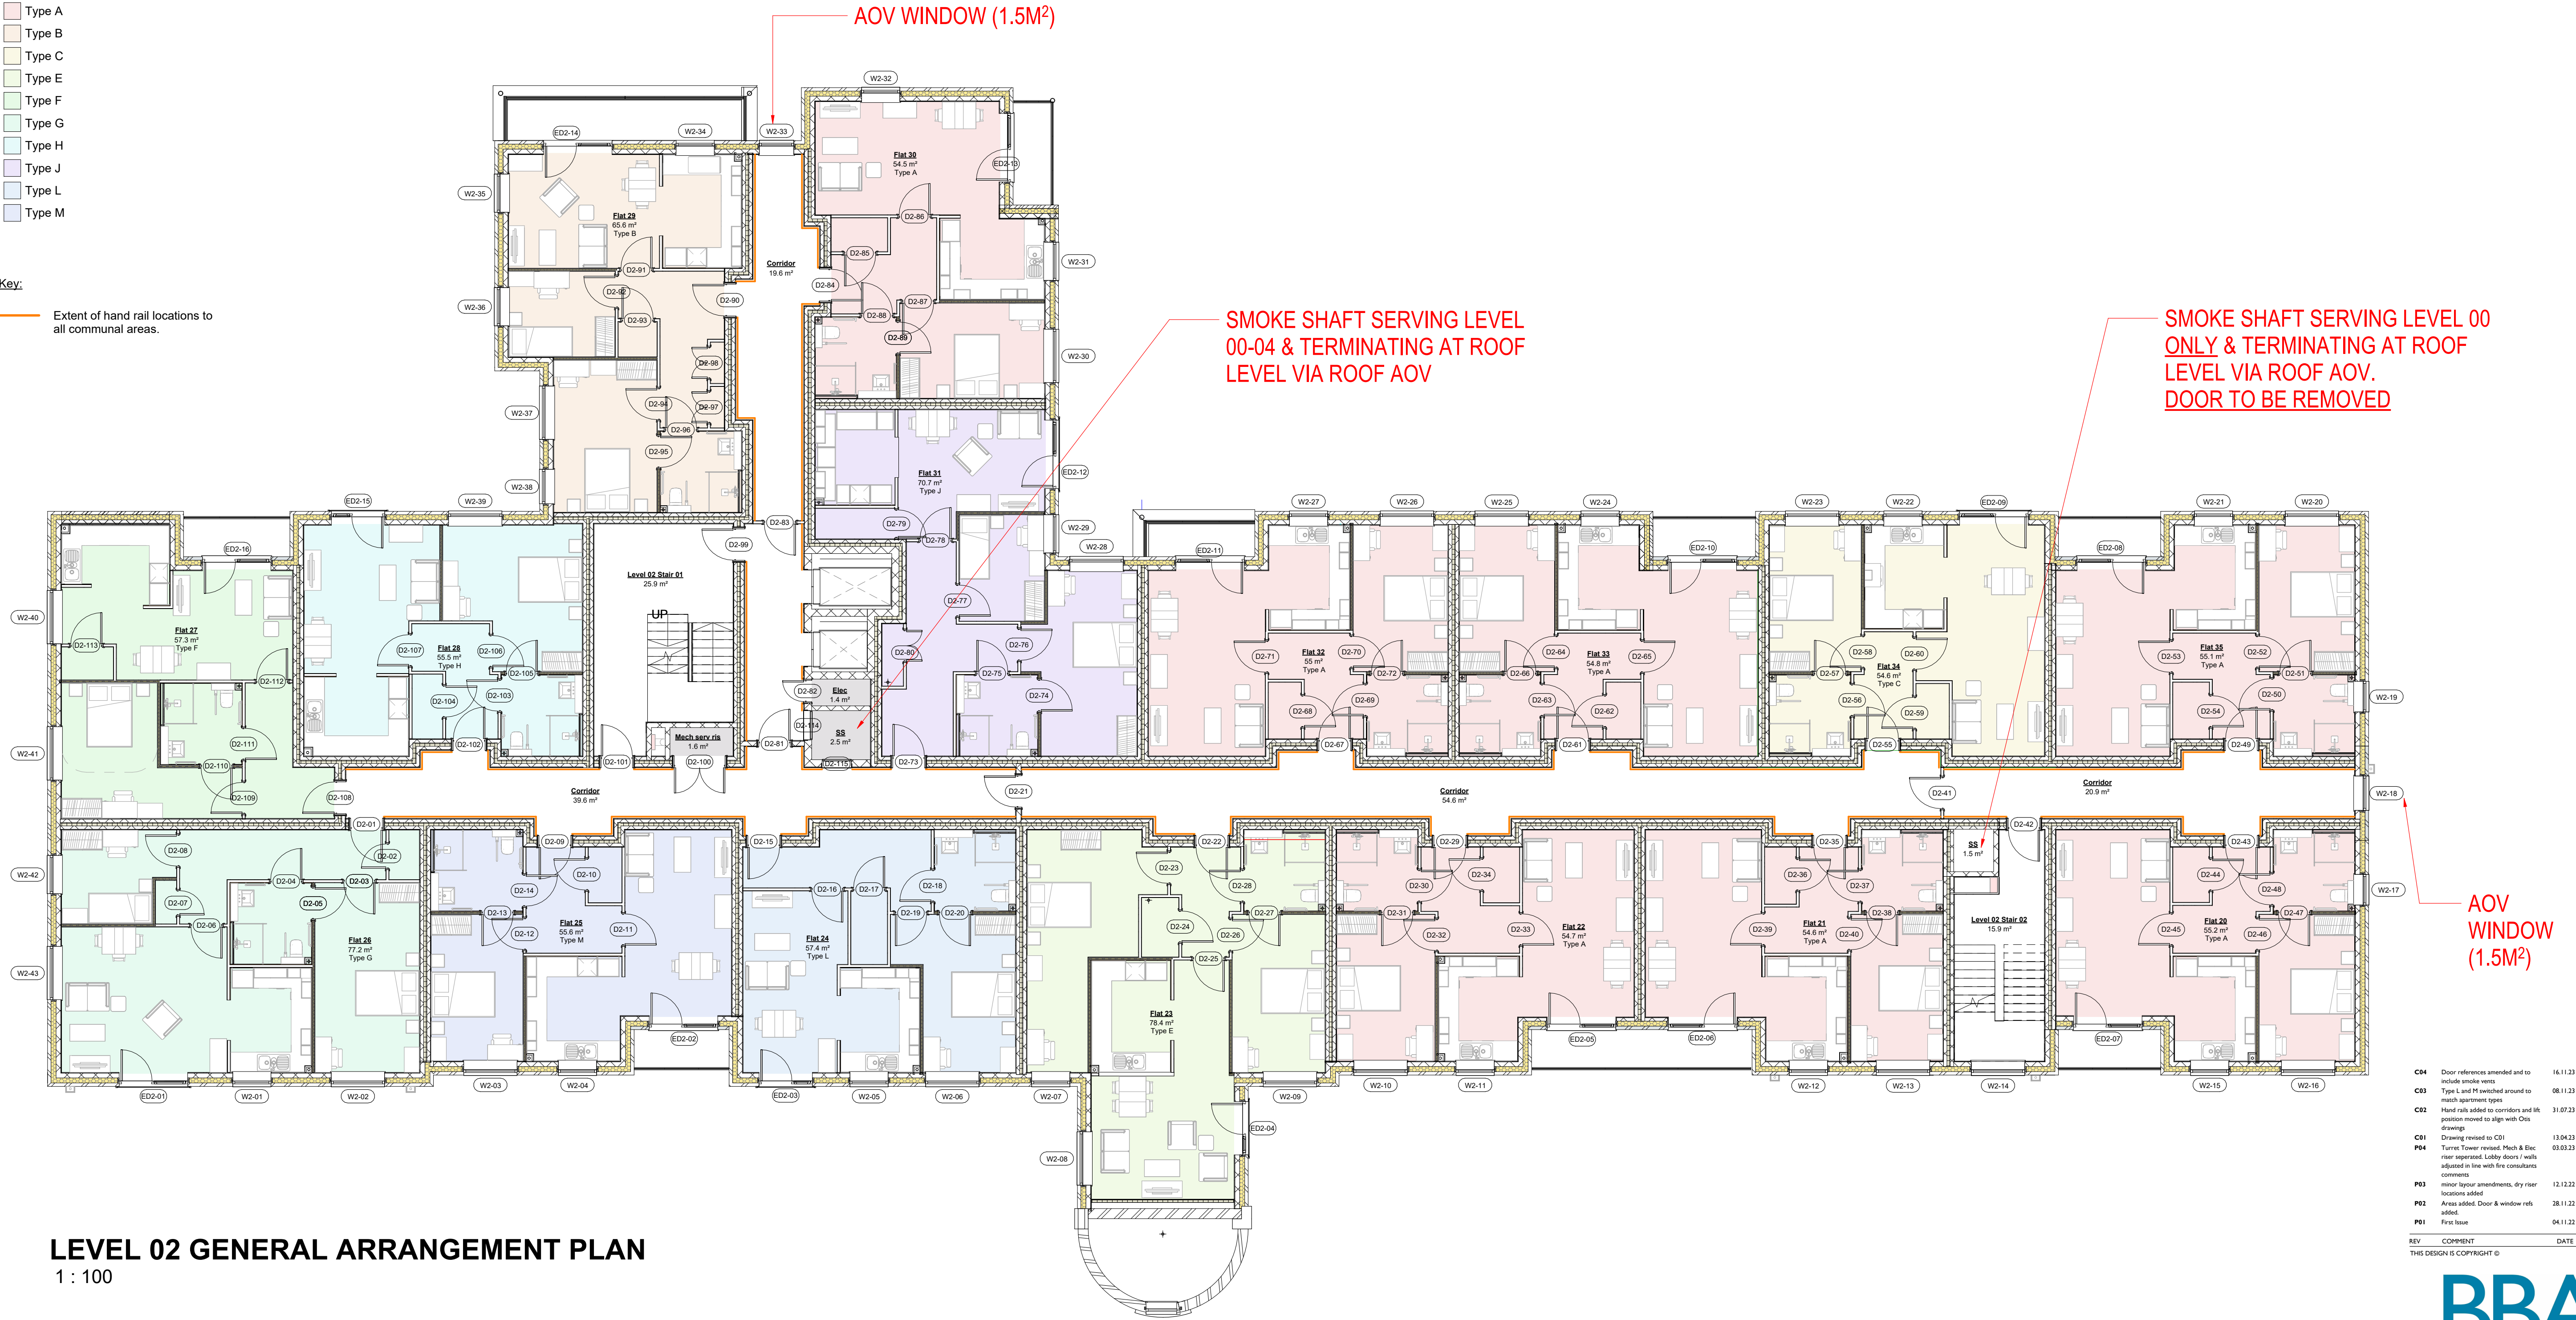

LEVEL 02 GENERAL ARRANGEMENT PLAN
1 : 100

C04	Door references amended and to include smoke vents	16.11.23	HM	JD
C03	Type L and M amended around to match apartment types	08.11.23	HM	JD
C02	Hand rails added to corridors and lift position moved to align with door drawings	31.07.23	SA	JD
C01	Drawing revised to C01	13.04.23	LG	JH
P04	Turret Tower revised. Mech & Elec riser separated. Lobby doors / walls adjusted in line with fire consultation comments	03.03.23	LG	JH
P03	minor typographical amendments, dry riser locations added	12.12.22	JD	JH
P02	Areas added. Door & window refs added.	28.11.22	LG	JH
P01	First issue	04.11.22	JD	MH
REV	COMMENT	DATE	DR	CH
THIS DESIGN IS COPYRIGHT ©				



5 NORTH HILL ROAD, LEEDS, HEADINGLEY, LS6 2EN
T: 0113 275 4000
info@brewsterbye.co.uk www.brewsterbye.co.uk



JOB TITLE
COMPTON MILL, LEEK

Compton Mill Leek

PROPOSED LEVEL 02 PLAN

Drawn:	JD	Scale:	As indicated@A1
Date:	NOV 22	Checked:	MH
DWG NO:	59301 - BBA - 03 - 02 - DR - A - 0303	REV:	C04