




ELEVATION 03
1 : 100



ELEVATION 04
1 : 100

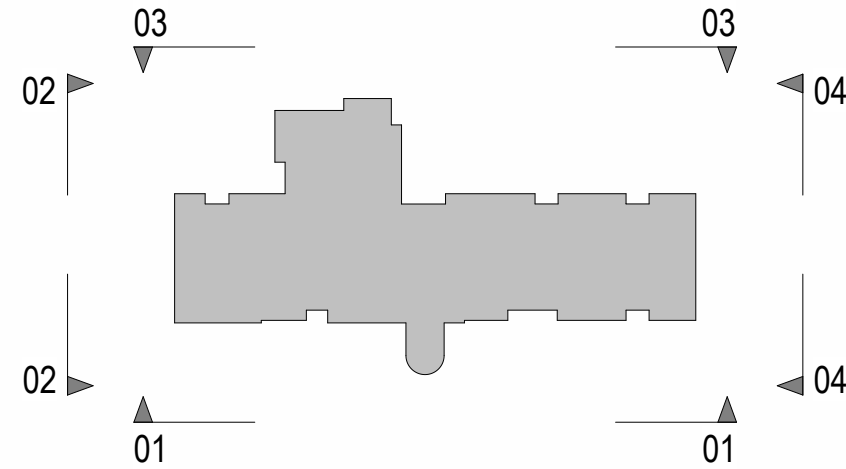

MATERIAL KEY:

- Red Brick - Dark
Laid in stretcher bond with
coloured Mortar
- Red Brick - Light
Laid in stretcher bond with
coloured Mortar
- Blue Brick
Laid in stretcher bond with
coloured Mortar
- Feature Artstone heads, cills,
stringers and copings
- Brick headers and Cant cills in soldier
coursing. See elevation for brick colour
Flush Casement windows in
RAL colour 7016
- Thin Leading edge, slate effect Clay
Roof Tiles
- Rainwater goods, Fascia's and Soffit's to be
black
- All doors to be RAL colour 7016

C10	Shoehaft revised to reflect as-built on site	18.08.23	SA	
C09	Material key note updated as per Challenges comments	09.05.23	SA	
C08	AOY Windows repositioned to Challenges comments	27.02.23	SA	
C07	Solar panels removed and mushroom and oik vents added	17.12.24	JD	
C06	Additional RVPF units added to building	22.11.24	SA JD	
C05	Solar Panel Locations Added	12.12.23	JD JD	
C04	Brick and Rail boxes amended as requested by LF 17/07/23	24.07.23	JD JD	
C03	Updated to suit C.D. Comments	22.06.23	JD JD	
C02	Some coping modified. Proposal tower updated to suit conservation officer's approval	15.05.23	LG MS	
C01	Drawing revised to C01	13.04.23	LG JH	
P05	Turret tower revised.	03.03.23	LG JH	
P04	RVPF added.	06.02.23	LG JH	
P02	Window & Door references added.	30.11.22	LG JH	
P03	minor layout amendments, dry riser locations added	12.12.22	JD JH	
P01	First Issue	04.11.22	JD MH	
REV	COMMENT	DATE	DR	CH
THIS DESIGN IS COPYRIGHT ©				

BBA
BREWSTER BYE ARCHITECTS

5 NORTH HILL ROAD, LEEDS, HEADINGLEY, LS6 2EN
T: 0113 275 4000
info@brewsterbye.co.uk www.brewsterbye.co.uk

CLIENT
CHALLENGER
BUILDING SERVICES LTD

JOB TITLE
COMPTON MILL, LEEK
Compton Mill Leek

ELEVATIONS SHEET 02 (GENERAL
ARRANGEMENT)

Drawn:	JD	Scale:	As indicated@A1
Date:	NOV 22	Checked:	MH
DWG NO:	59301 - BBA - 03 - ZZ - DR - A - 0321	REV:	C10