


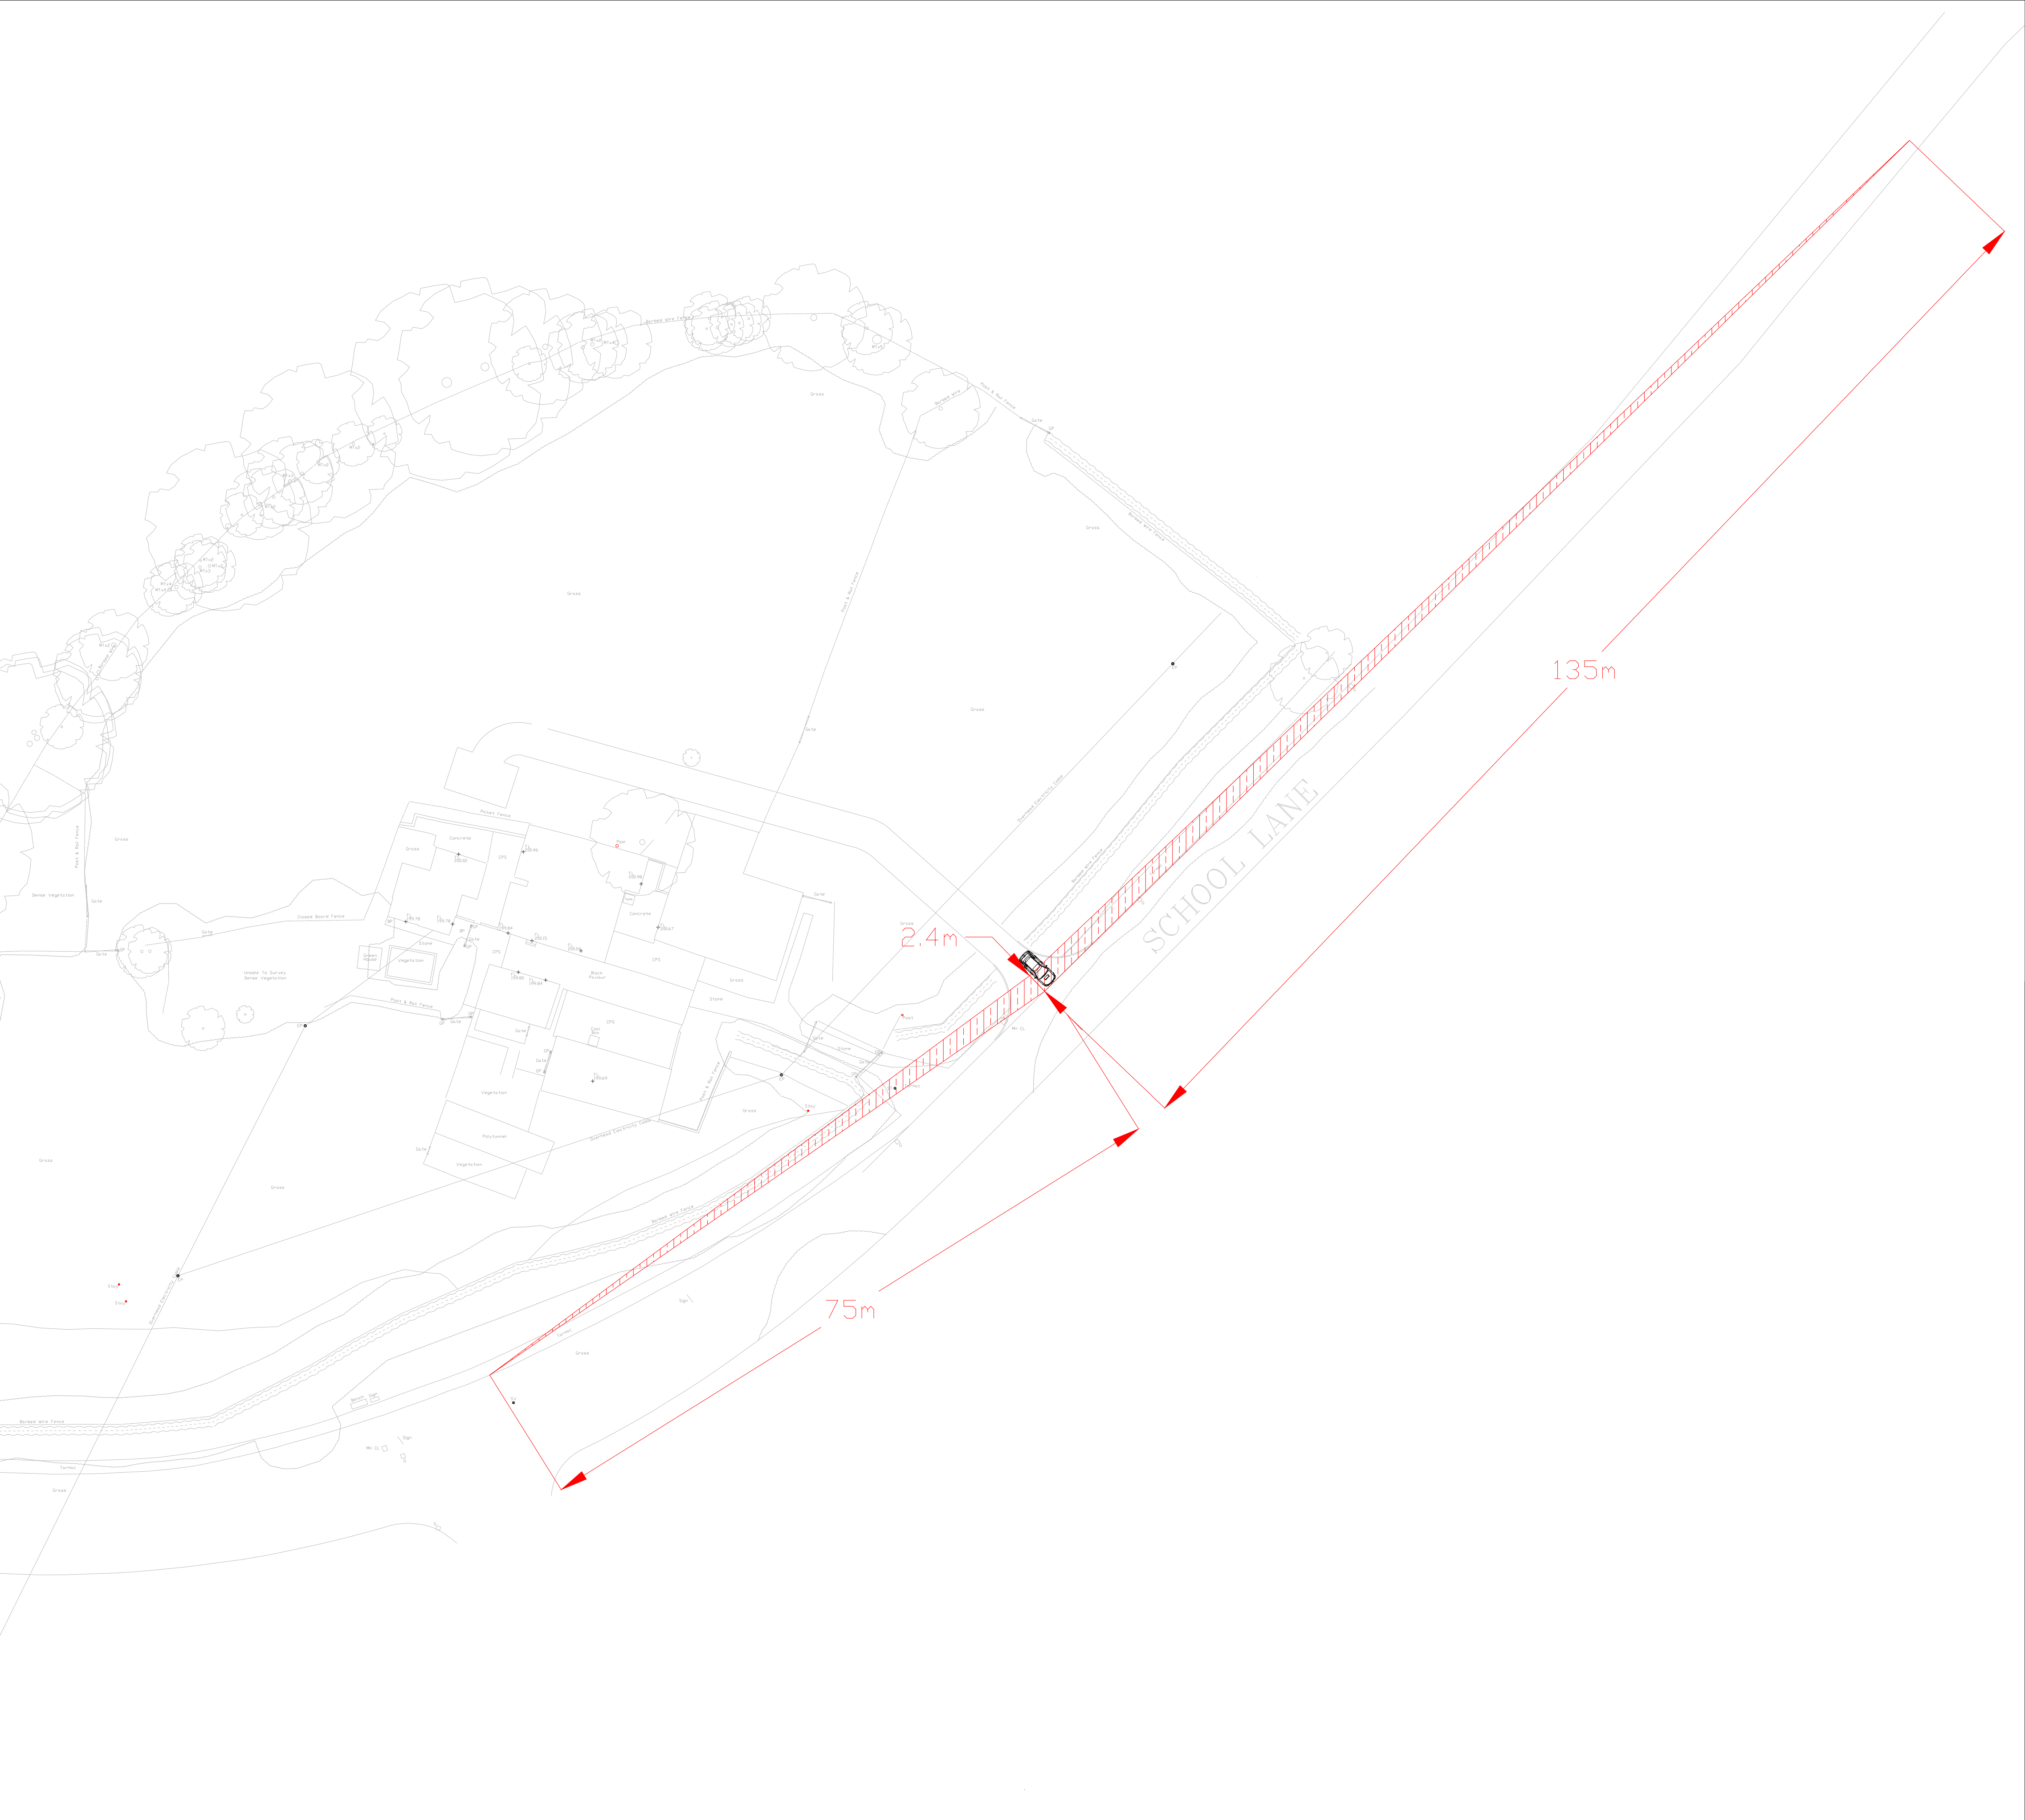

KEY:
 Visibility Splay

JOB NUMBER MCB-25-016	DRAWN BY MR																								
DRAWING SCALES NTS	APPROVED BY AMR																								
AMENDMENTS																									
<table><tr><td></td><td></td><td></td><td></td></tr><tr><td></td><td></td><td></td><td></td></tr><tr><td></td><td></td><td></td><td></td></tr><tr><td></td><td></td><td></td><td></td></tr><tr><td></td><td></td><td></td><td></td></tr><tr><td></td><td></td><td></td><td></td></tr></table>																									
DRAWING STATUS FOR APPROVAL	LAST EDIT DATE 22.08.25																								
SCHEME Bracks Farm School Lane, Cheadle																									
DRAWING TITLE Visibility Splay																									
DRAWING NUMBER	MCB/25/016/0101																								
																									