


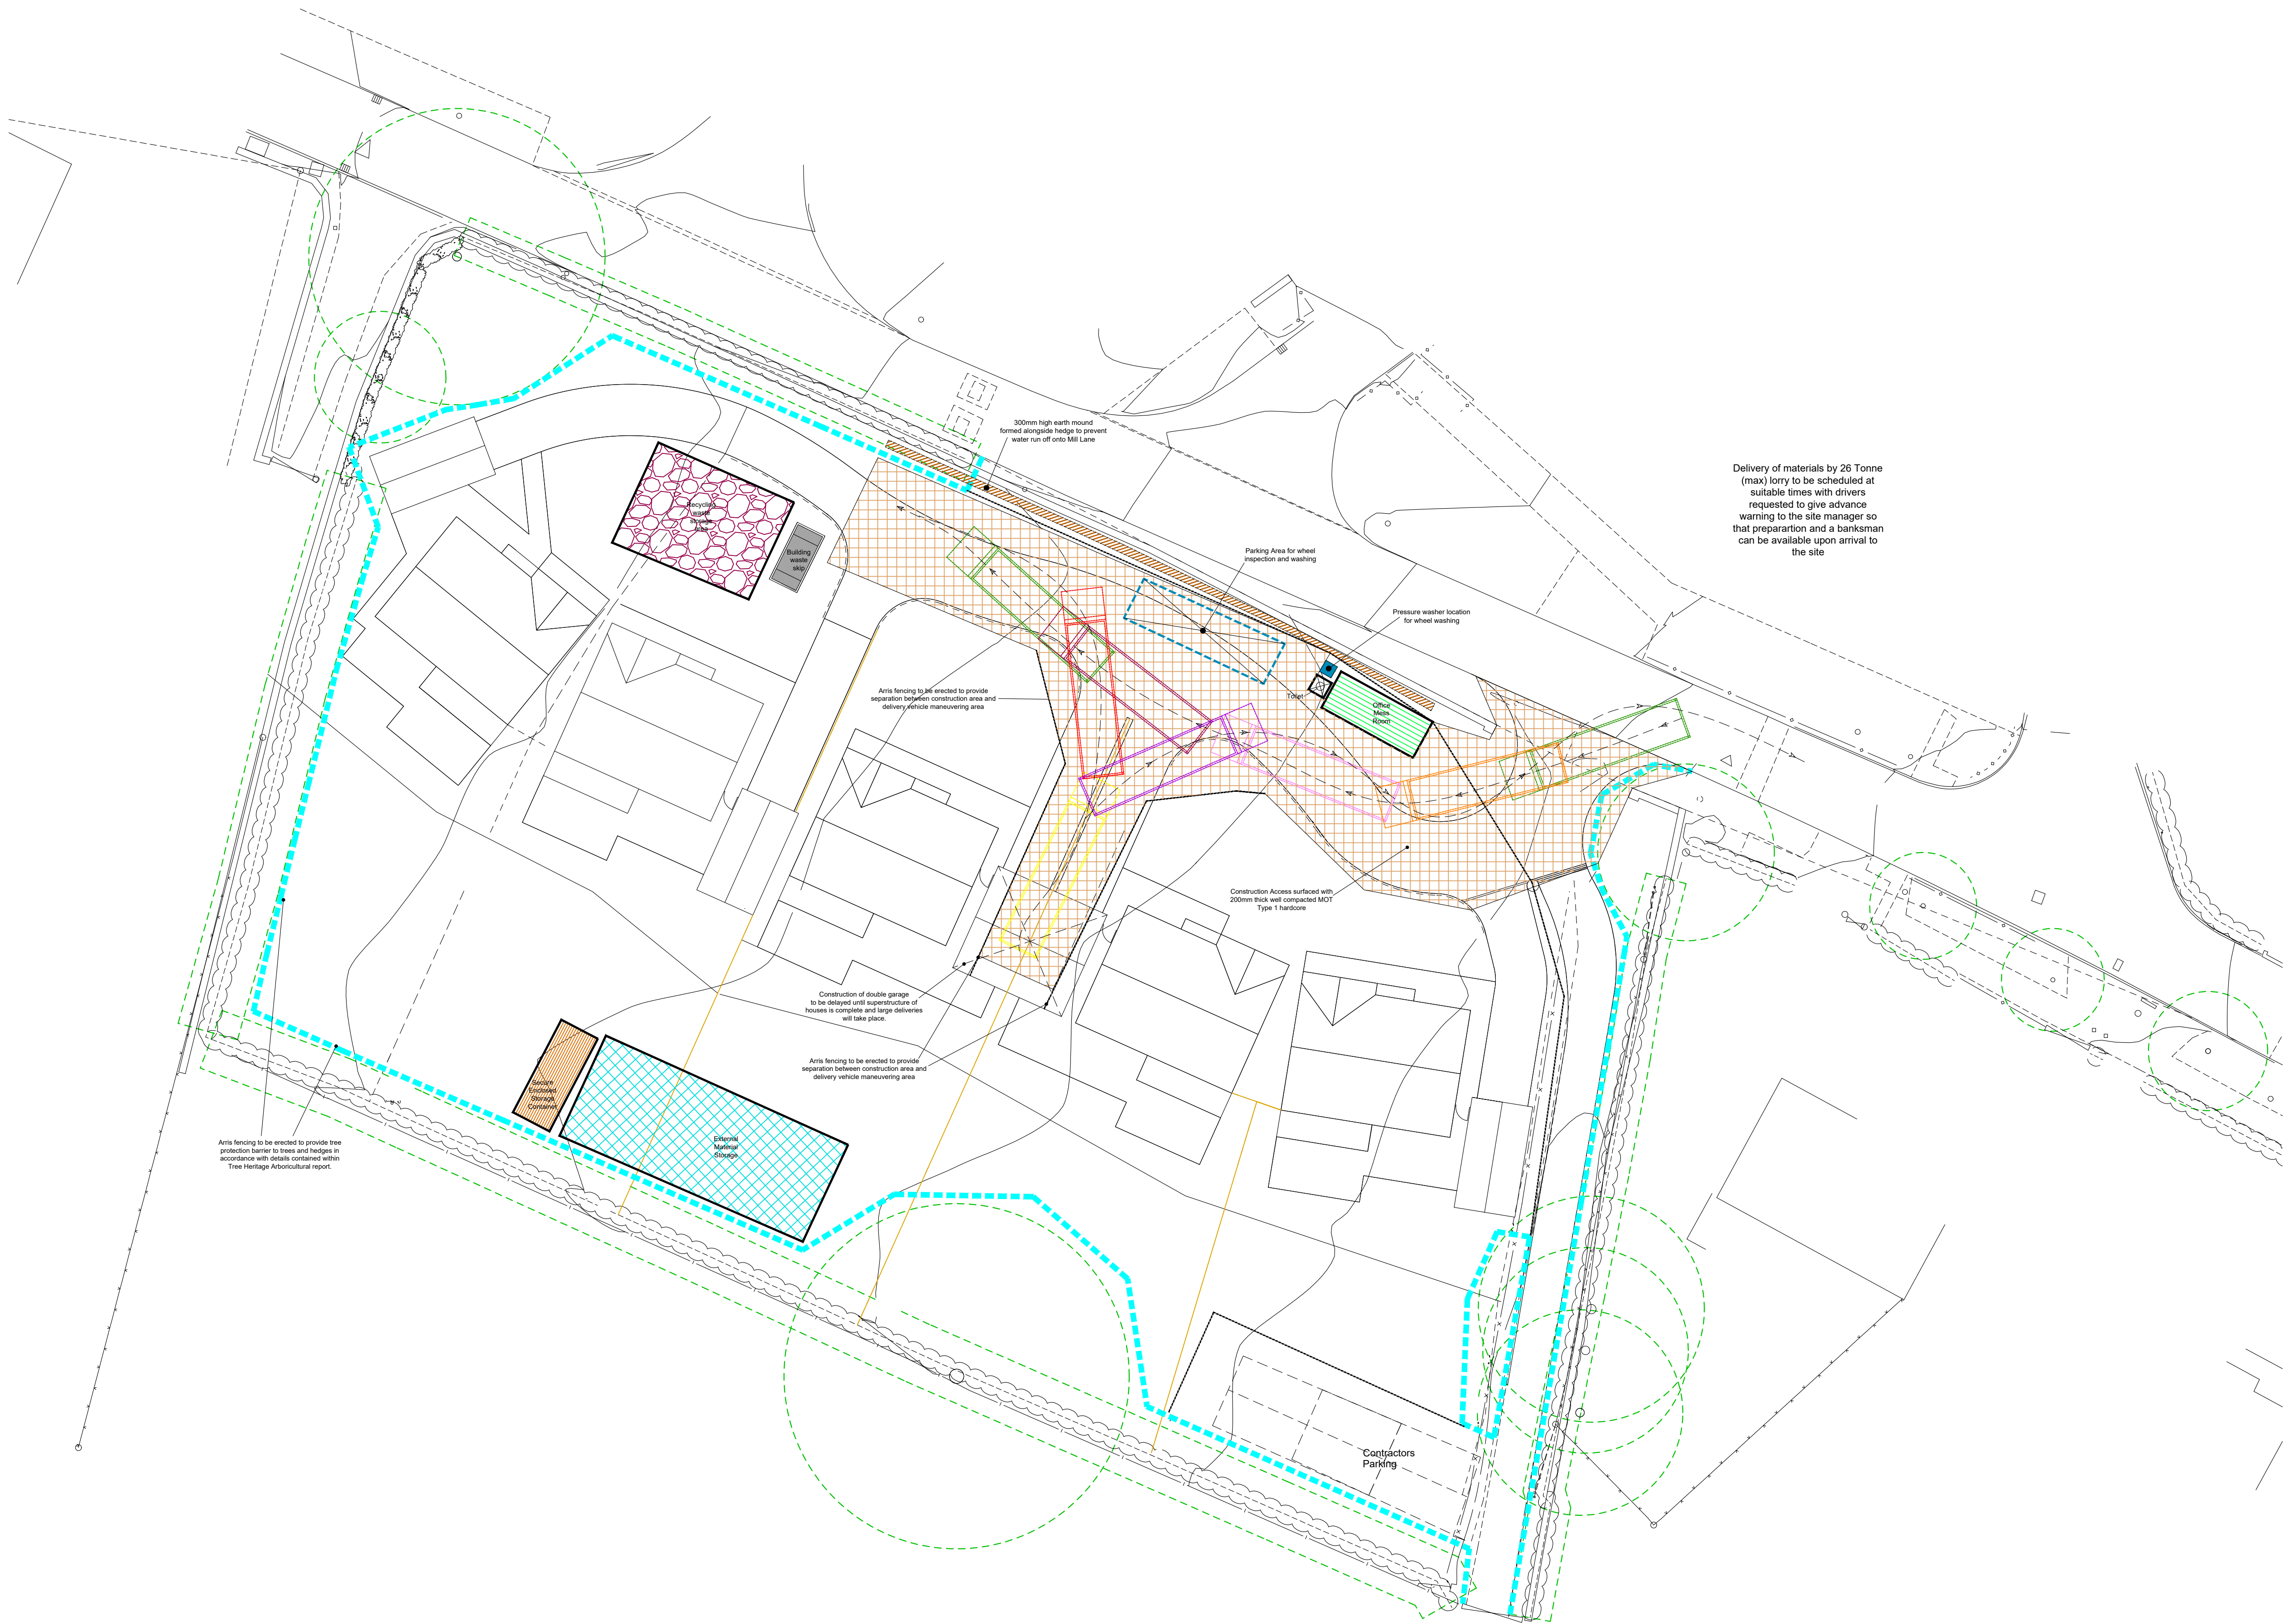


Key

- Construction Access
- Recycling waste storage area
- External material storage area
- Enclosed material storage
- Building waste skip
- Office/mess room
- Toilet
- Tree protection barrier
- Arris security fence



Typical 26 Tonne (max.) delivery vehicle

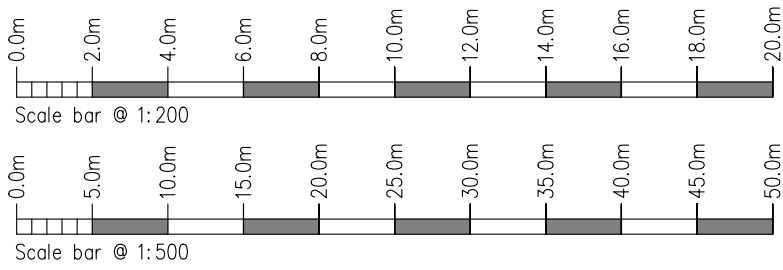

Rev.	Drawn	Comments	Date

MAC
ARCHITECTURAL DESIGN LTD
Moorland House, 123 Moorland Road, Burslem, ST6 1JD.
T:01782 503302 E:admin@mac-arch.co.uk

Client:
J Taft Groundworks Limited

Project:
**Proposed Residential Development
at Mill Lane, Wetley Rocks,
Stoke on Trent, Staffordshire.
ST9 0BN**

Title:
Proposed CMP Plan

Status:
Planning

Construction Management Plan scale 1:200 @ A1