


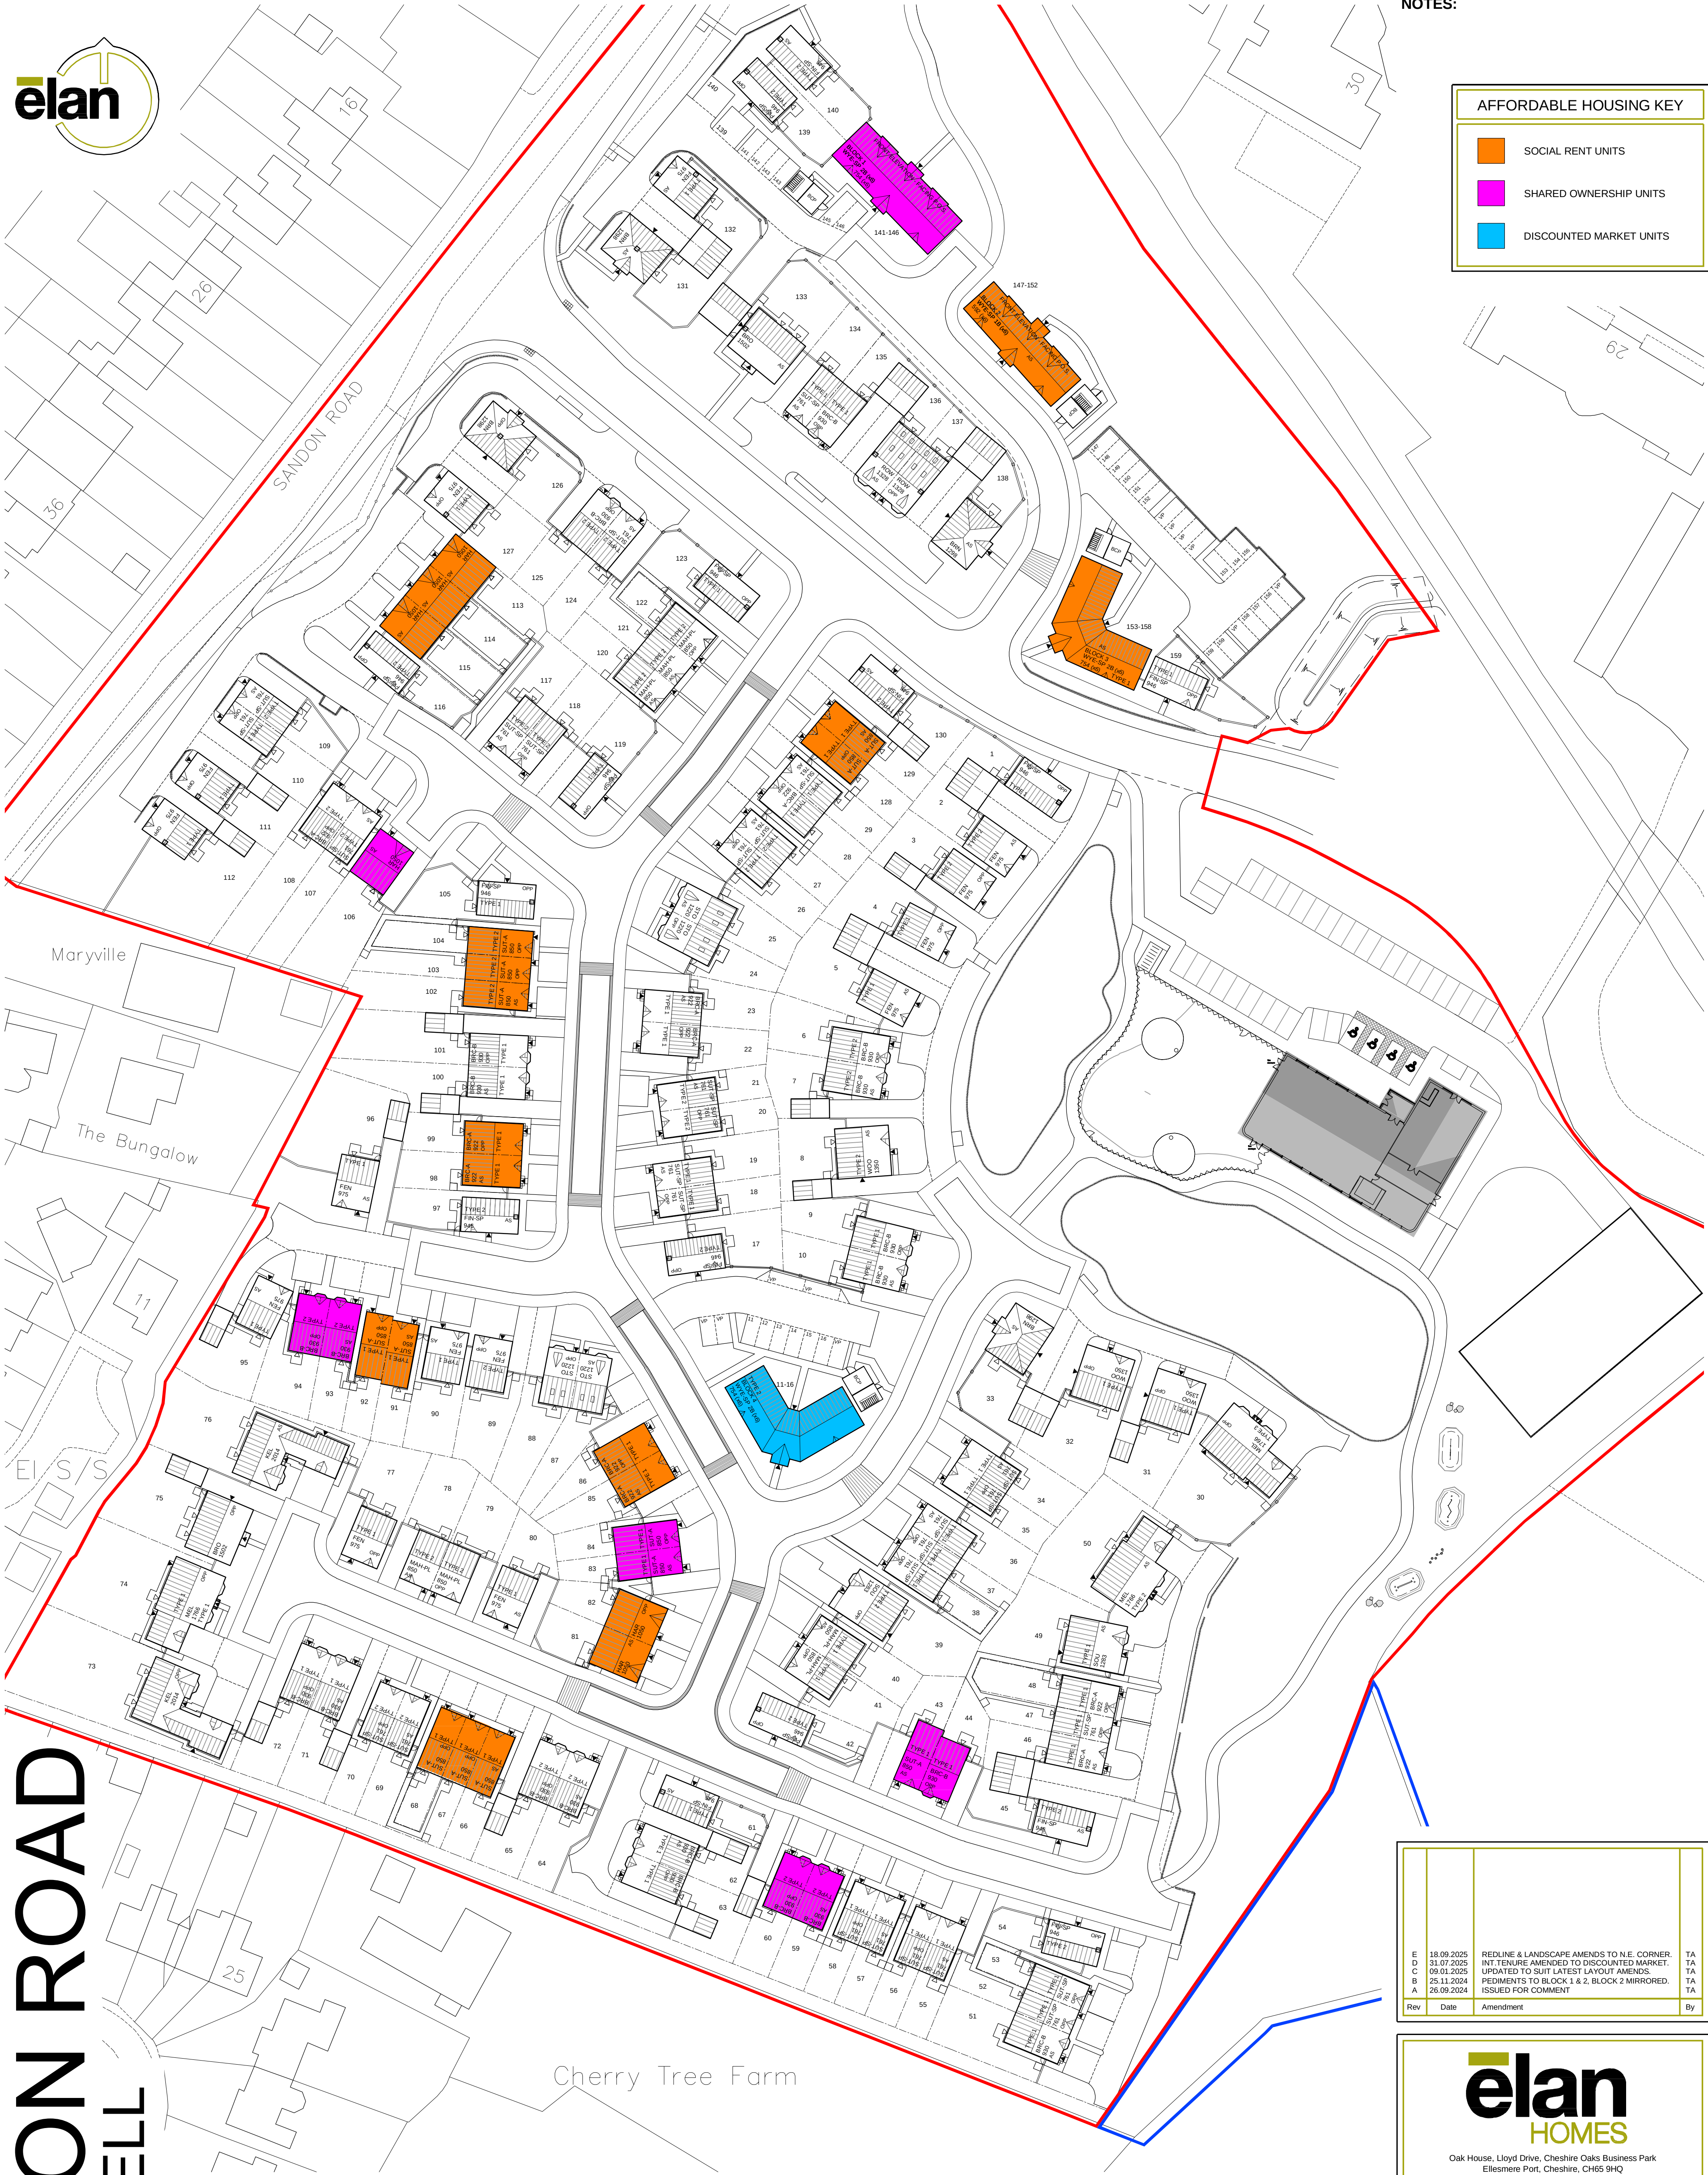

SANDON ROAD CRESSWELL



NOTES:

AFFORDABLE HOUSING KEY

SOCIAL RENT UNITS

SHARED OWNERSHIP UNITS

DISCOUNTED MARKET UNITS

AFFORDABLE HOUSING ACCOMMODATION SCHEDULE					
TENURE/ BEDROOMS	1 BED (1B2P)	2 BED (2B4P)	3 BED (3B6P)	4 BED (4B8P)	TOTALS
SOCIAL RENT	6 (6)	16 (16)	4 (0)	5 (0)	31
SHARED OWNERSHIP		9 (9)	5 (0)	1 (0)	15
DISCOUNTED MARKET		6 (6)			6
TOTALS	6	31	9	6	52

NB. NUMBERS IN BRACKETS REPRESENT UNITS ACHIEVING FULL OCCUPANCY.

E	18.09.2025	REDLINE & LANDSCAPE AMENDS TO N.E. CORNER.	TA
D	31.07.2025	INT.TENURE AMENDED TO DISCOUNTED MARKET.	TA
C	09.01.2025	UPDATED TO SUIT LATEST LAYOUT AMENDS.	TA
B	25.11.2024	PEDIMENTS TO BLOCK 1 & 2, BLOCK 2 MIRRORRED.	TA
A	26.09.2024	ISSUED FOR COMMENT	TA
Rev	Date	Amendment	By

elan

HOMES

Oak House, Lloyd Drive, Cheshire Oaks Business Park
Ellesmere Port, Cheshire, CH65 9HQ
Tel: 0845 481 8801 Fax: 0845 481 8802 Web: www.elan-homes.co.uk

DEVELOPMENT:
SANDON ROAD, CRESSWELL,
STAFFORDSHIRE.

TITLE:
AFFORDABLE HOUSING LAYOUT

DATE:
26.09.2024

SCALE:
1:500 @ A1

DRAWN:
TA

DRAWING NO:
CRS-AH-101

REV:
E