


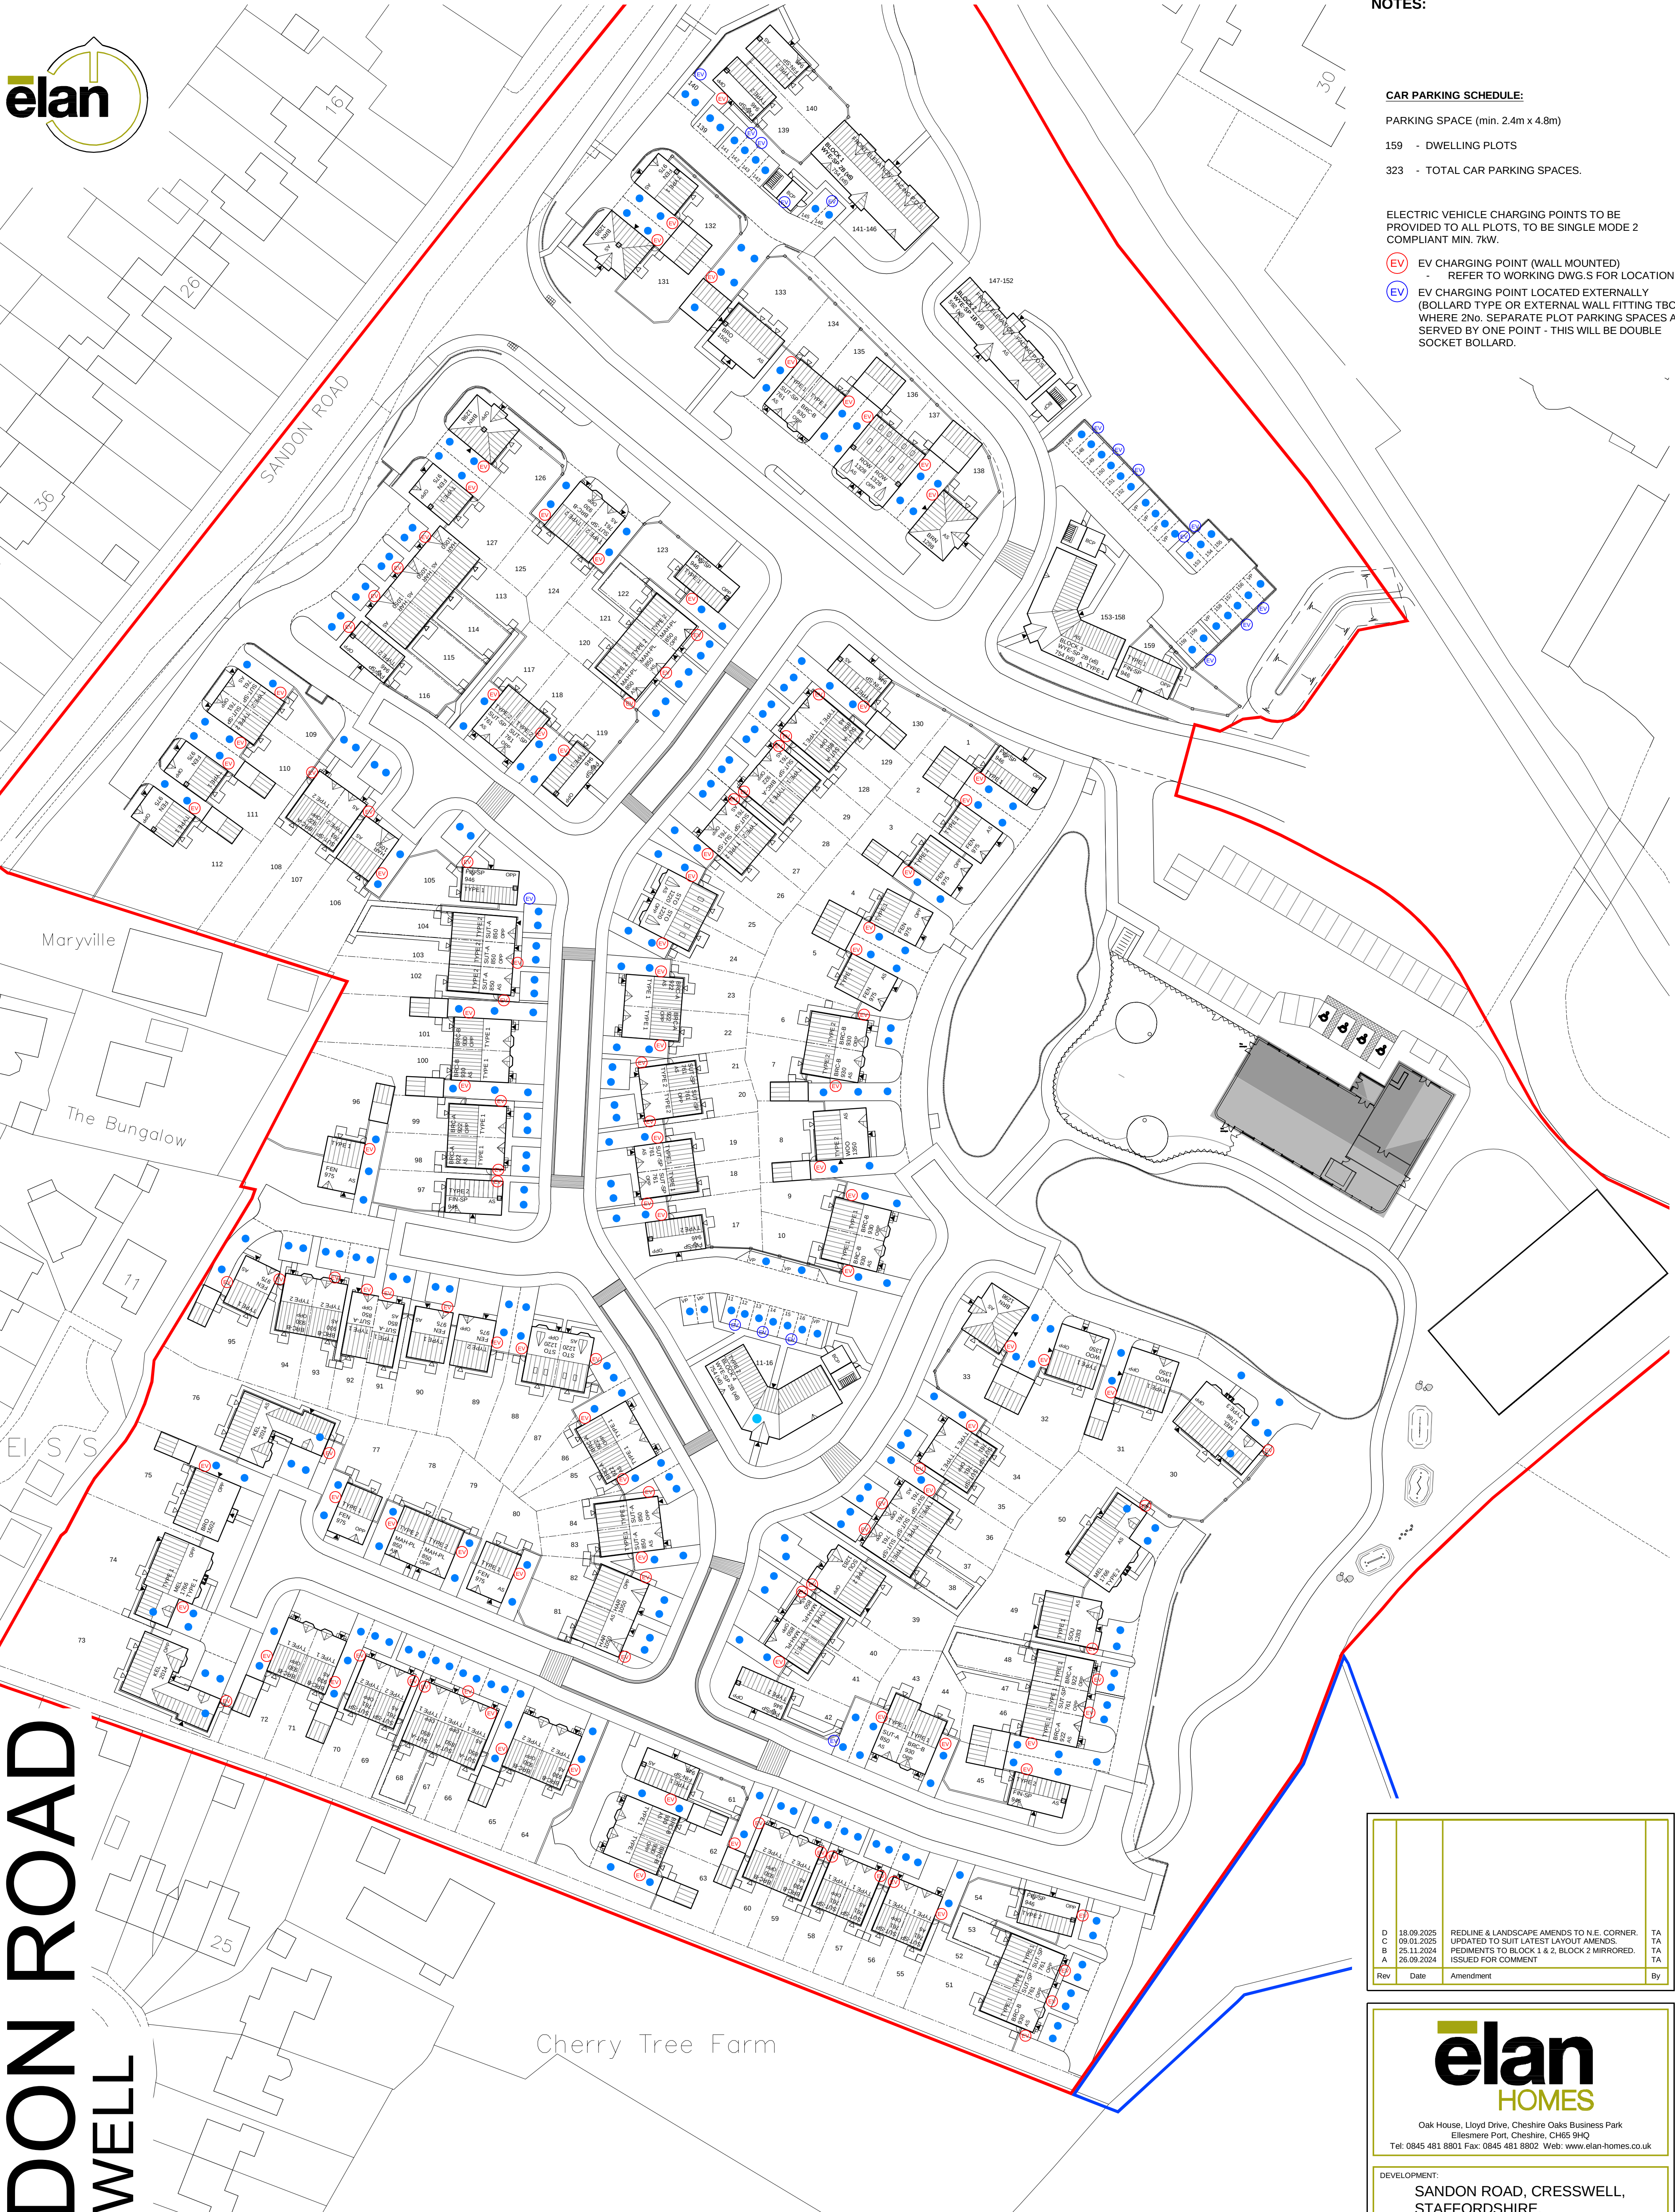

SANDON ROAD CRESSWELL



- NOTES:**
- CAR PARKING SCHEDULE:**
- PARKING SPACE (min. 2.4m x 4.8m)
- 159 - DWELLING PLOTS
- 323 - TOTAL CAR PARKING SPACES.
- ELECTRIC VEHICLE CHARGING POINTS TO BE PROVIDED TO ALL PLOTS, TO BE SINGLE MODE 2 COMPLIANT MIN. 7kW.
- (EV) EV CHARGING POINT (WALL MOUNTED)
- REFER TO WORKING DWG.S FOR LOCATION.
- (EV) EV CHARGING POINT LOCATED EXTERNALLY
(BOLLARD TYPE OR EXTERNAL WALL FITTING TBC).
WHERE 2No. SEPARATE PLOT PARKING SPACES ARE SERVED BY ONE POINT - THIS WILL BE DOUBLE SOCKET BOLLARD.

D	18.09.2025	REDLINE & LANDSCAPE AMENDS TO N.E. CORNER.	TA
C	09.01.2025	UPDATED TO SUIT LATEST LAYOUT AMENDS.	TA
B	25.11.2024	PEDESTMENTS TO BLOCK 1 & 2, BLOCK 2 MIRRORRED.	TA
A	26.09.2024	ISSUED FOR COMMENT	TA
Rev	Date	Amendment	By

Oak House, Lloyd Drive, Cheshire Oaks Business Park
Ellesmere Port, Cheshire, CH65 9HQ
Tel: 0845 481 8801 Fax: 0845 481 8802 Web: www.elan-homes.co.uk

DEVELOPMENT:

SANDON ROAD, CRESSWELL,
STAFFORDSHIRE.

TITLE:

CAR PARKING LAYOUT

DATE:

26.09.2024

SCALE:

1:500 @ A1

DRAWN:

TA

DRAWING NO:

CRS-CPL-101

REV:

D