

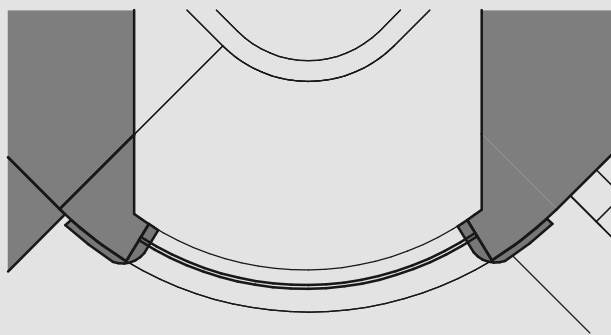
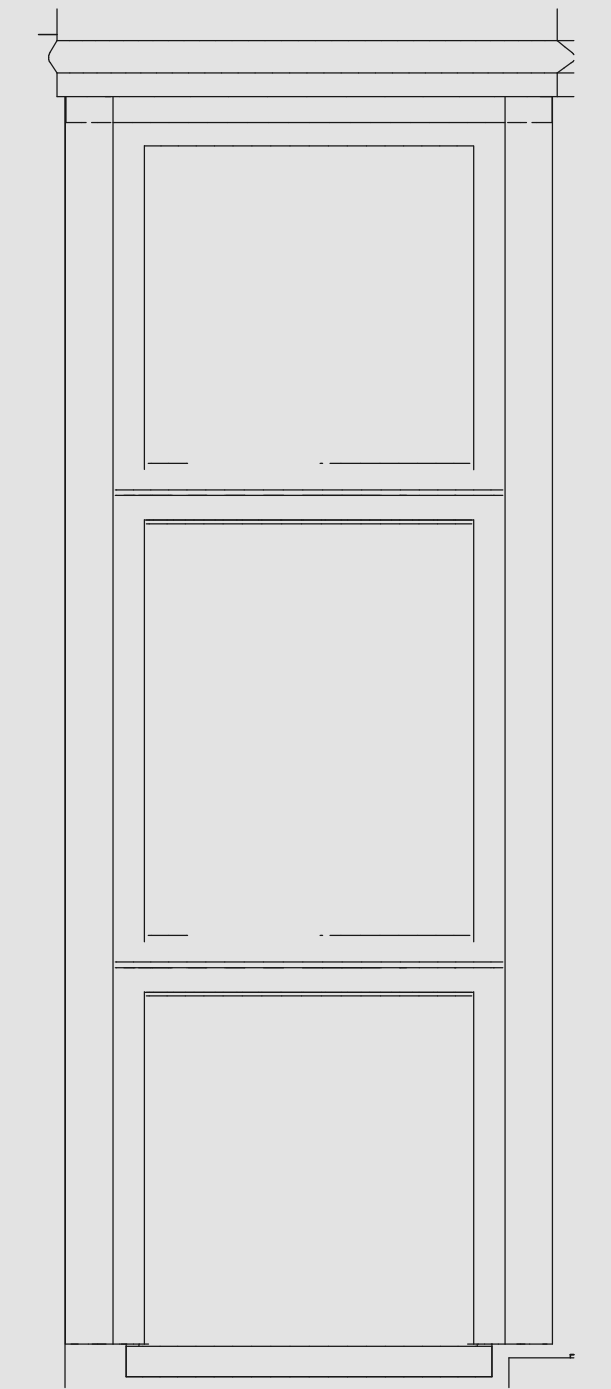


Elevation GW24

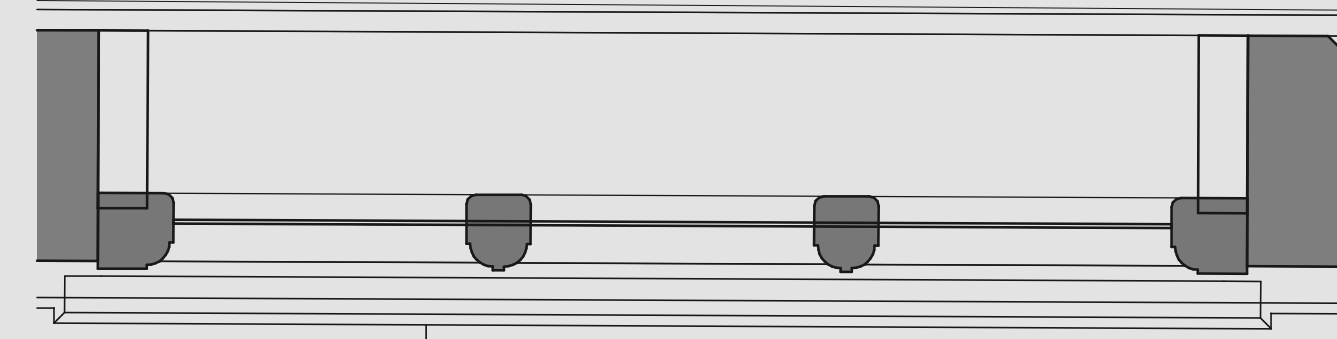



Plan GW24

Elevation GW23

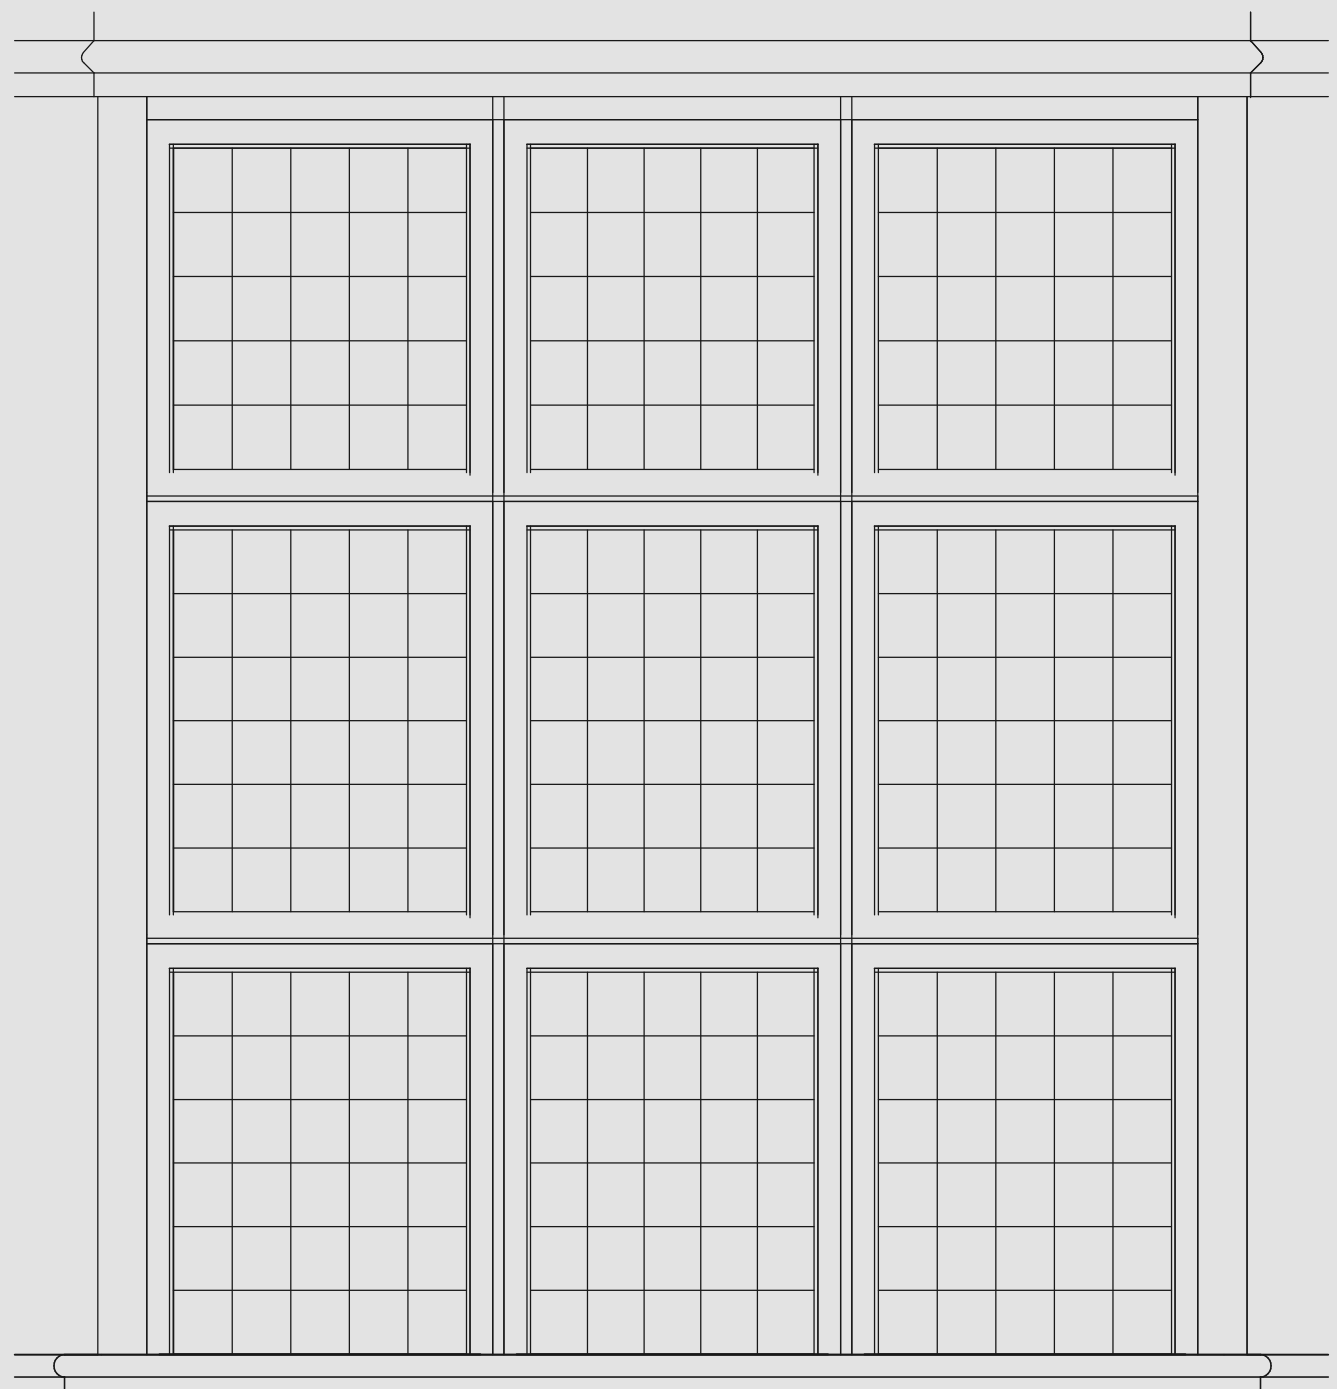



Plan GW23

Elevation GW22

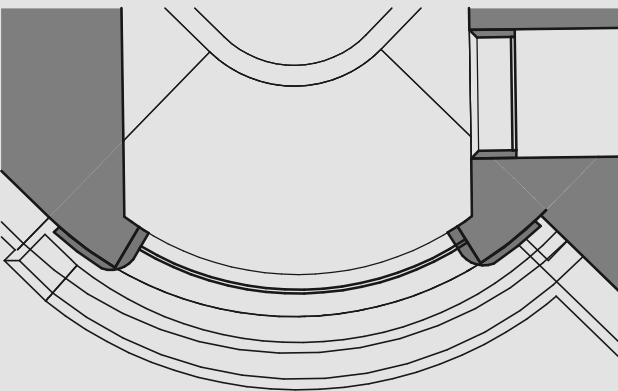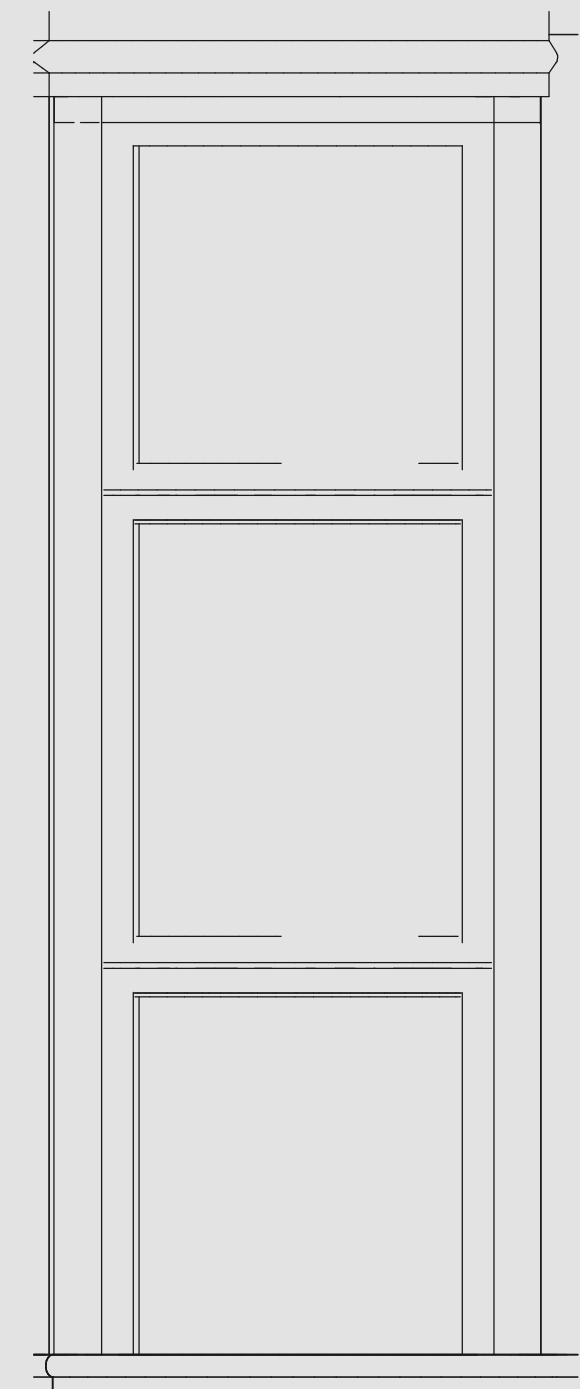



Plan GW22

Elevation GW21

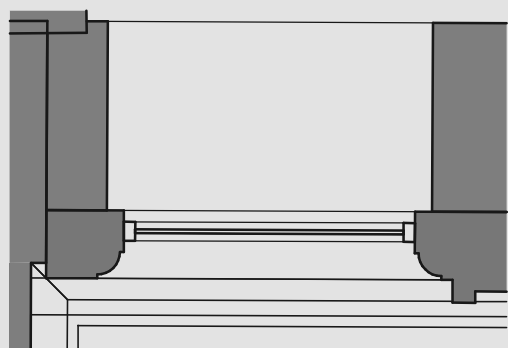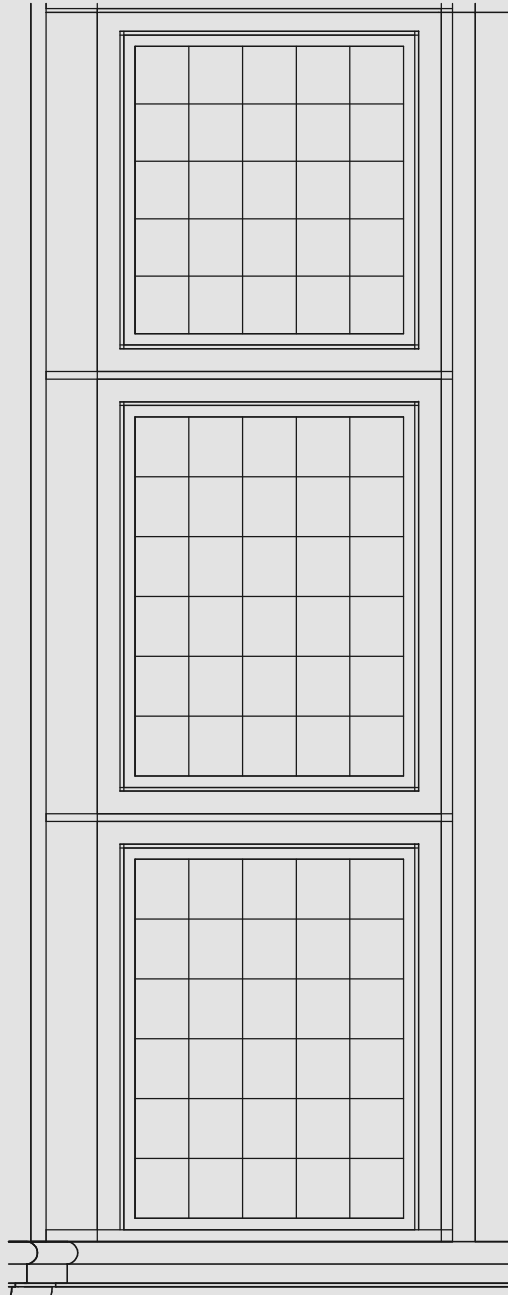



Plan GW21

Elevation GW20

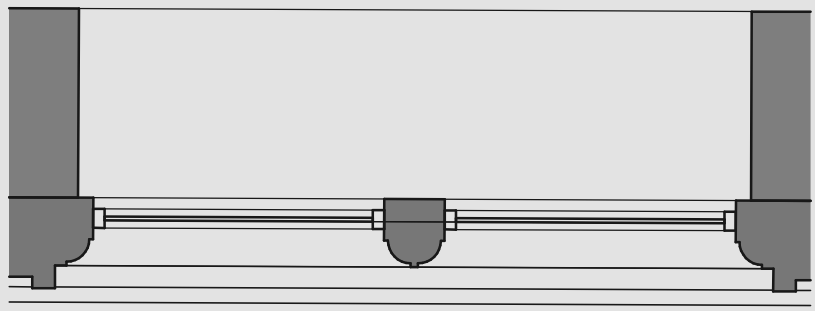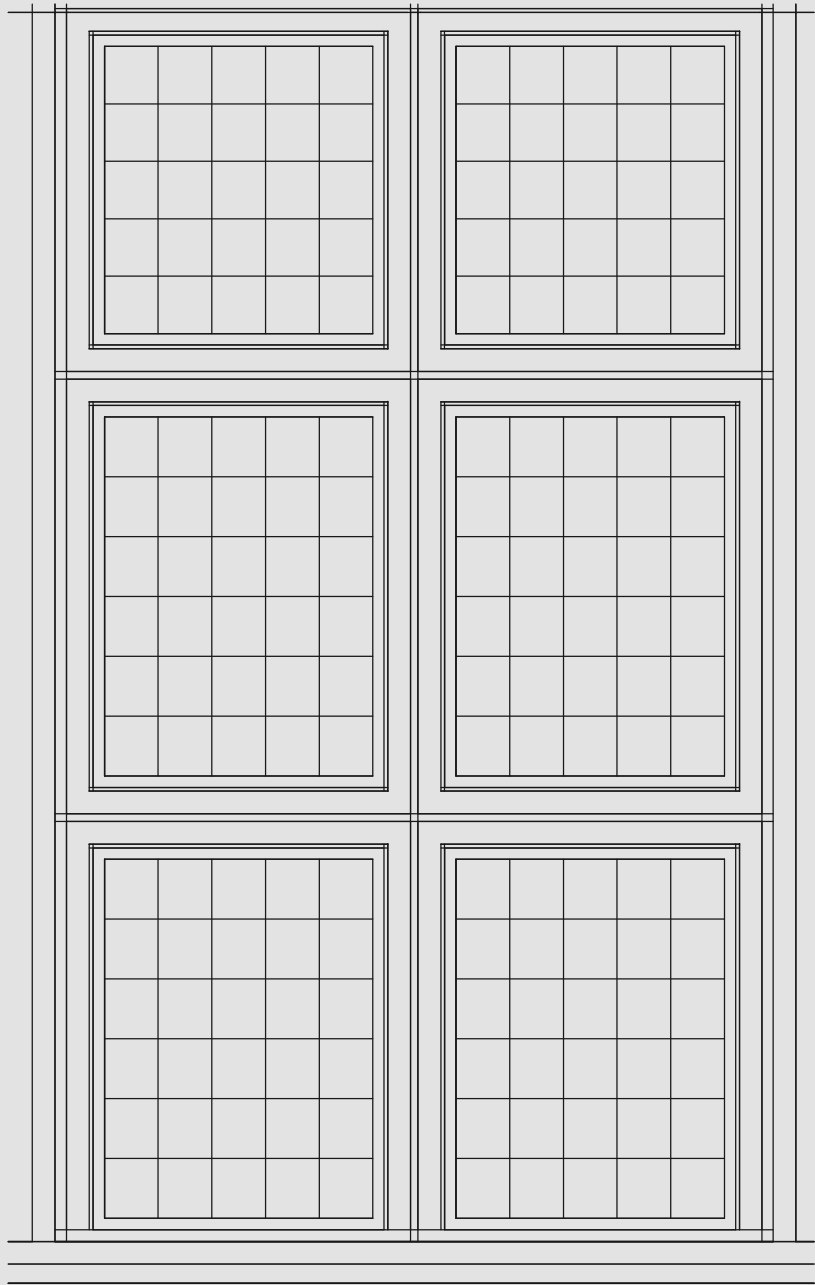



Plan GW20

Elevation GW19

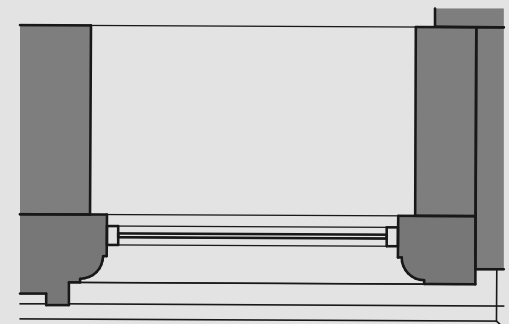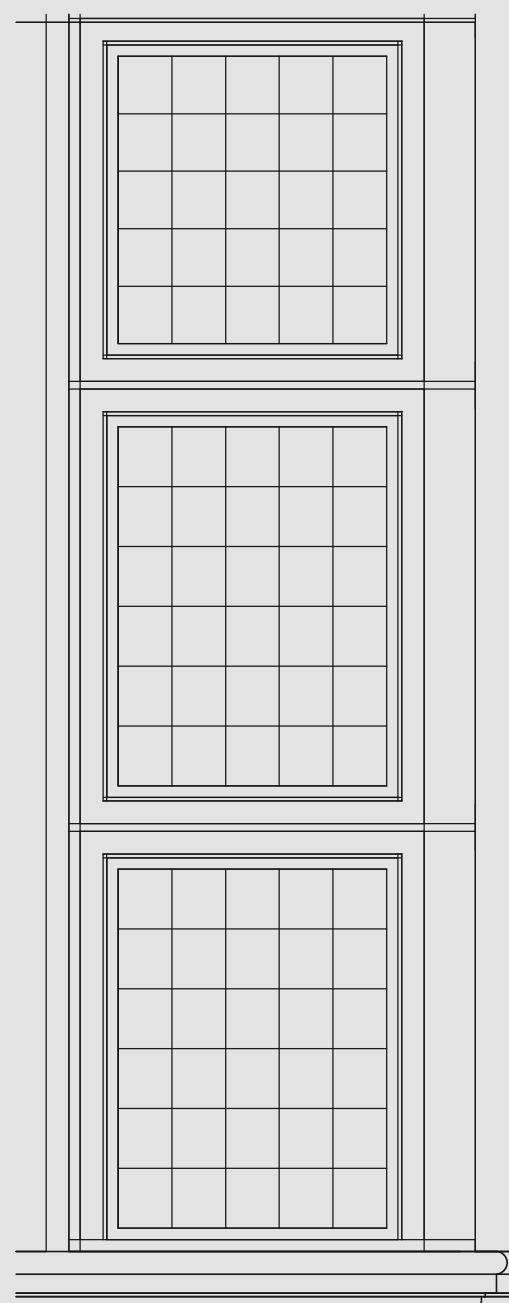



Plan GW19

Elevation GW16

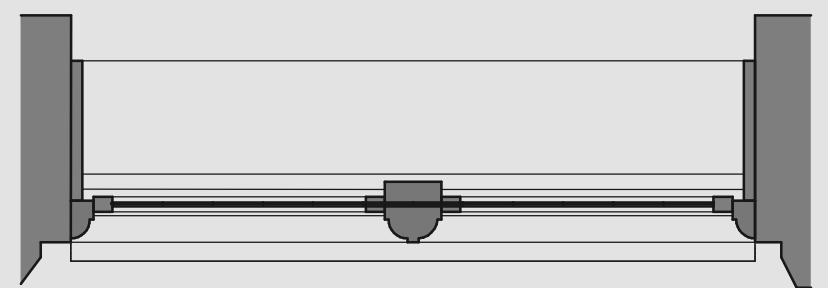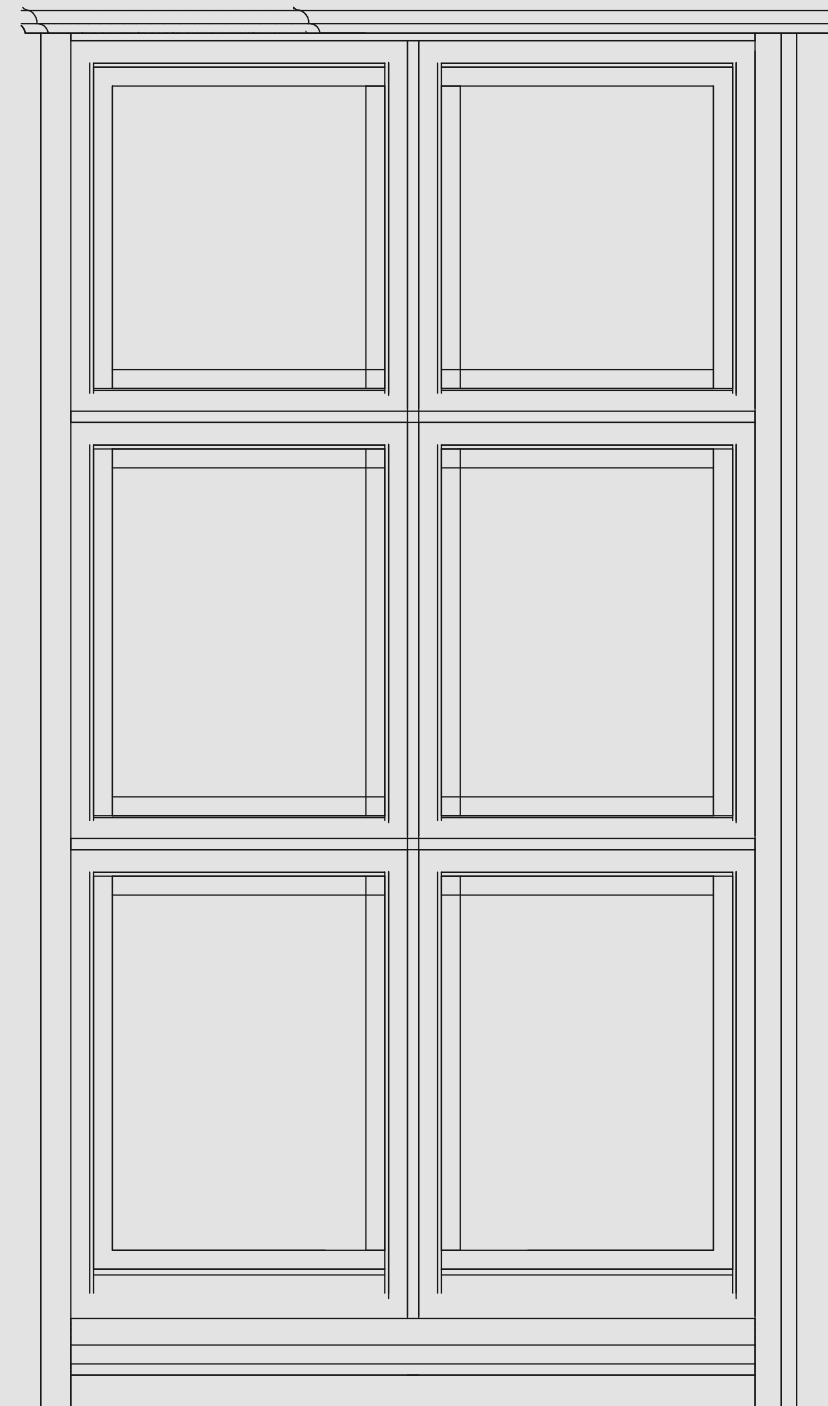



Plan GW16

Elevation GW15

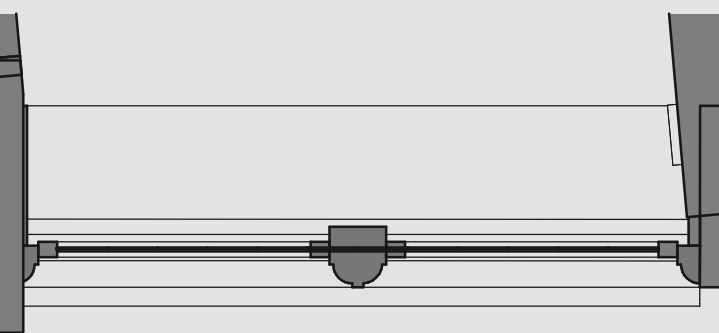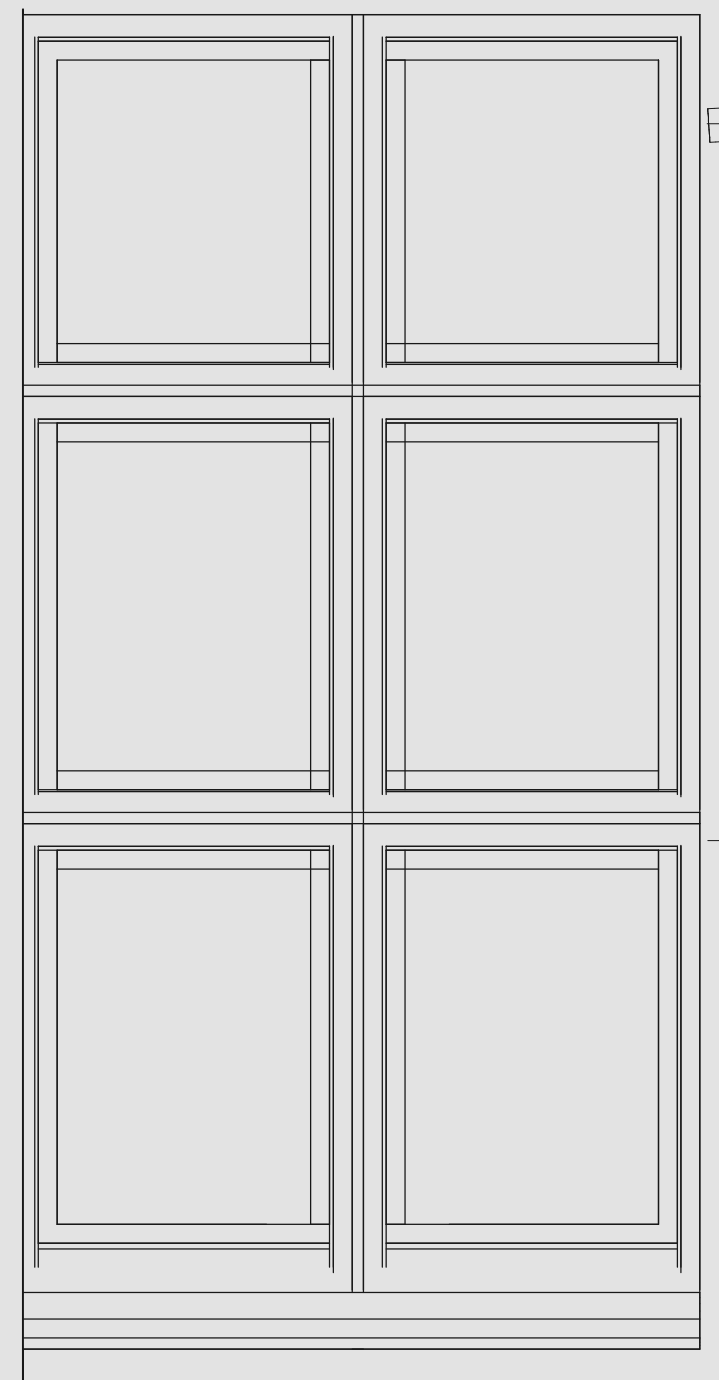



Plan GW15

Elevation GW14

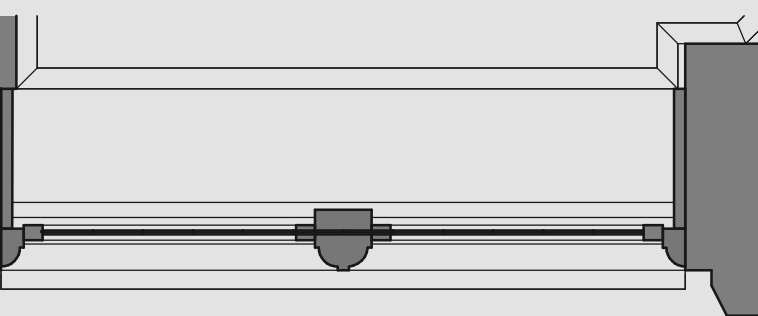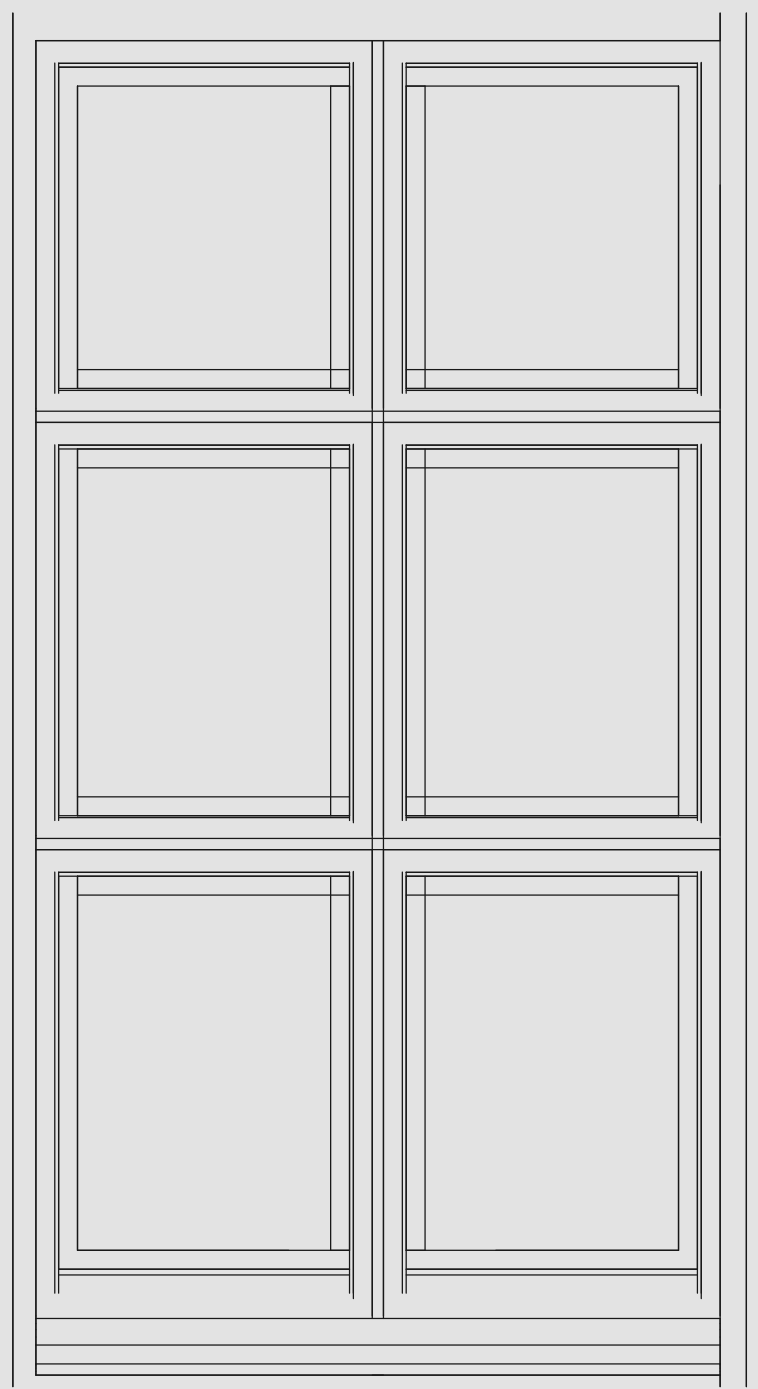



Plan GW14

Elevation GW13

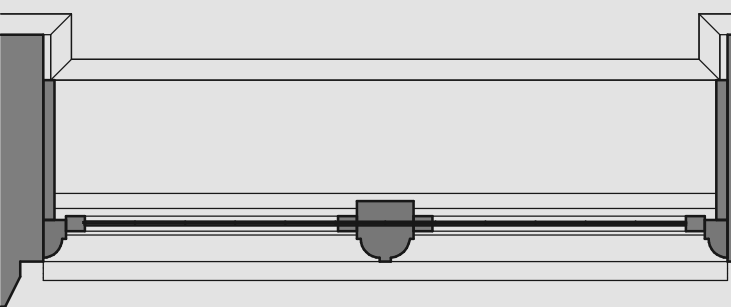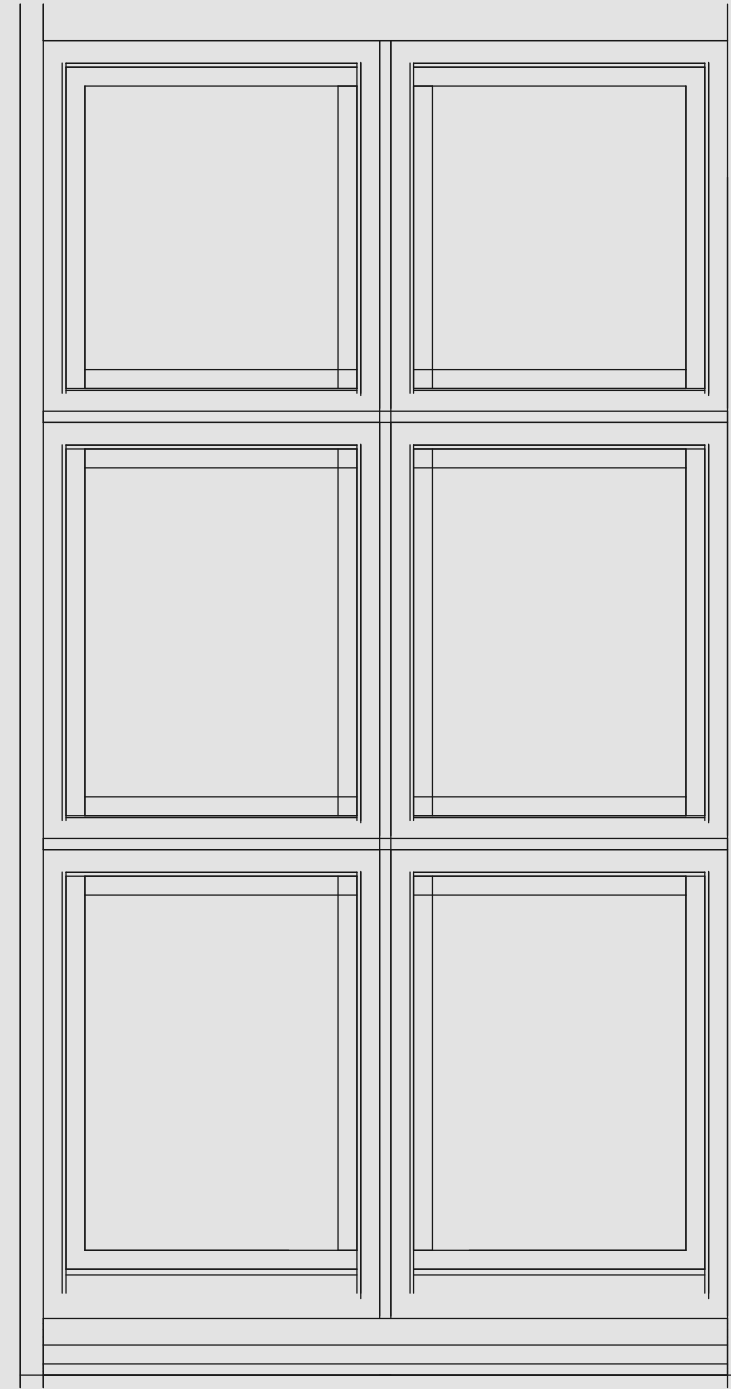

Plan GW13

Elevation GW12

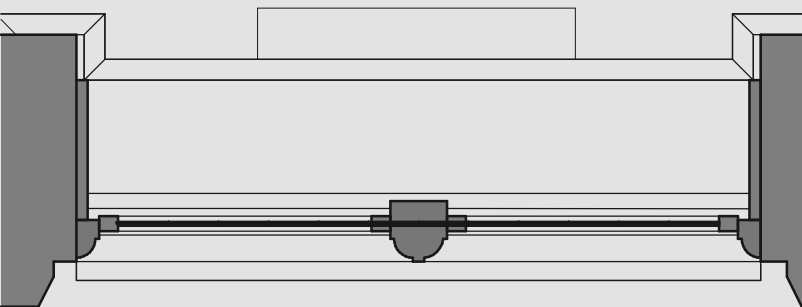
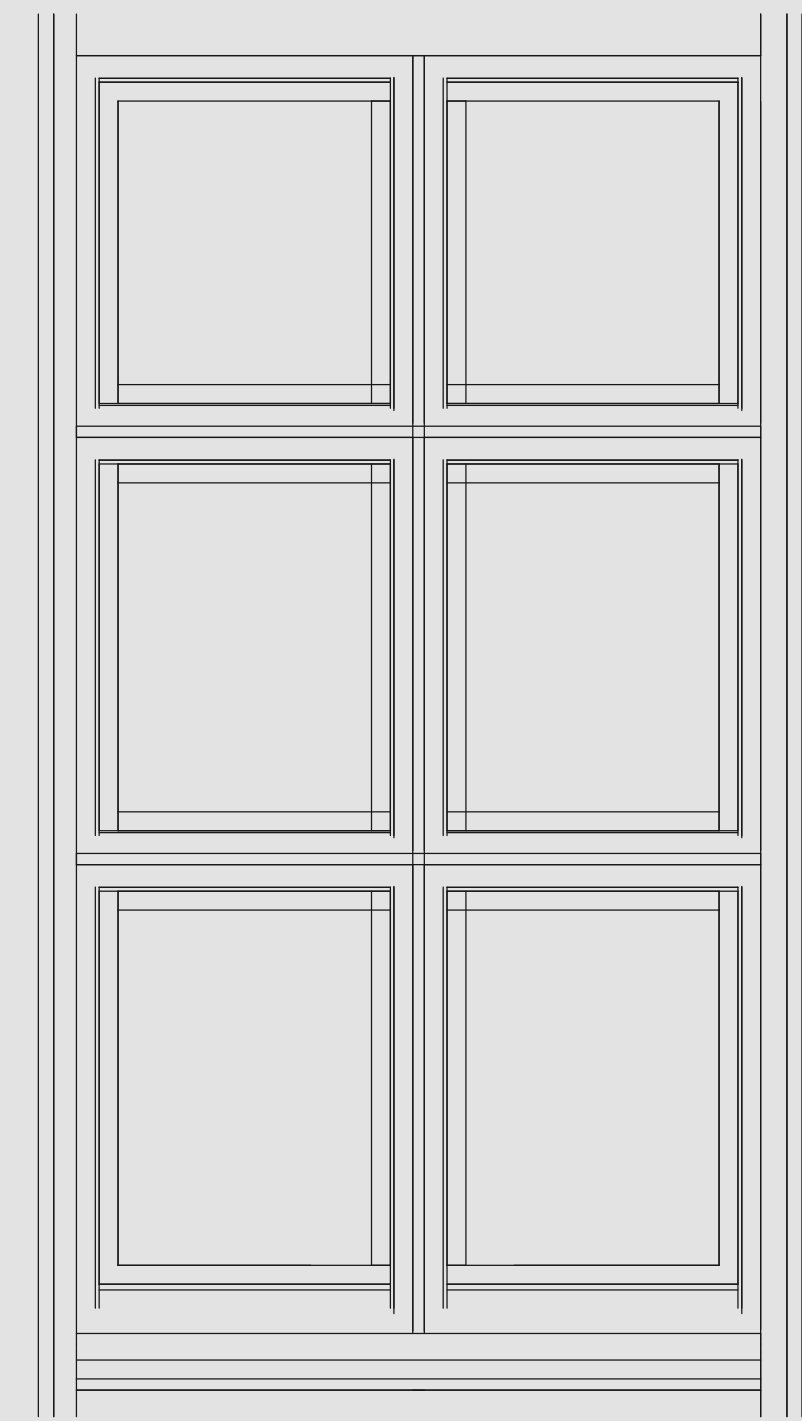


Plan GW12

Out of  
Scope

This line should measure 70mm when printed correctly  
This drawing is the copyright of Roberts Limbrick Ltd and should not be reproduced in whole or in part or used in any manner whatsoever without their written permission.  
Responsibility is not accepted for errors made by others in scaling from this drawing. Use only figured dimensions and report any discrepancies or omissions to the Architect immediately.

| Rev | Date       | By | Chk | Description         |
|-----|------------|----|-----|---------------------|
| P01 | 21.05.25   | ND | HK  | First Issue         |
| C01 | 19.09.2025 | LE | HK  | Issued for Planning |

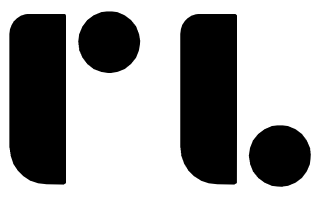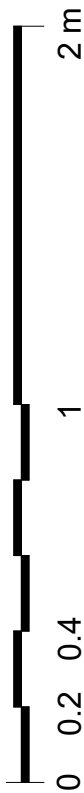

Roberts Limbrick

03333 405 500  
mail@robertslimbrick.com  
robertslimbrick.com

Registered Office England No. 06558029

Project Name

Nicholson Institute  
Leek, Staffordshire

Client Name

Alliance Leisure

Drawing Title

Existing Window Elevations - GW  
12 - 16 and GW 19 - 24

Scale

1 : 20 • A1

Project No.

11440

Status

A3

Purpose Of Issue

Issued for Planning

| Project | Org  | Vol  | Level | Form | Role |
|---------|------|------|-------|------|------|
| NIB     | • RL | • NI | • ZZ  | • DR | • A  |

Number

43243

Revision

C01