


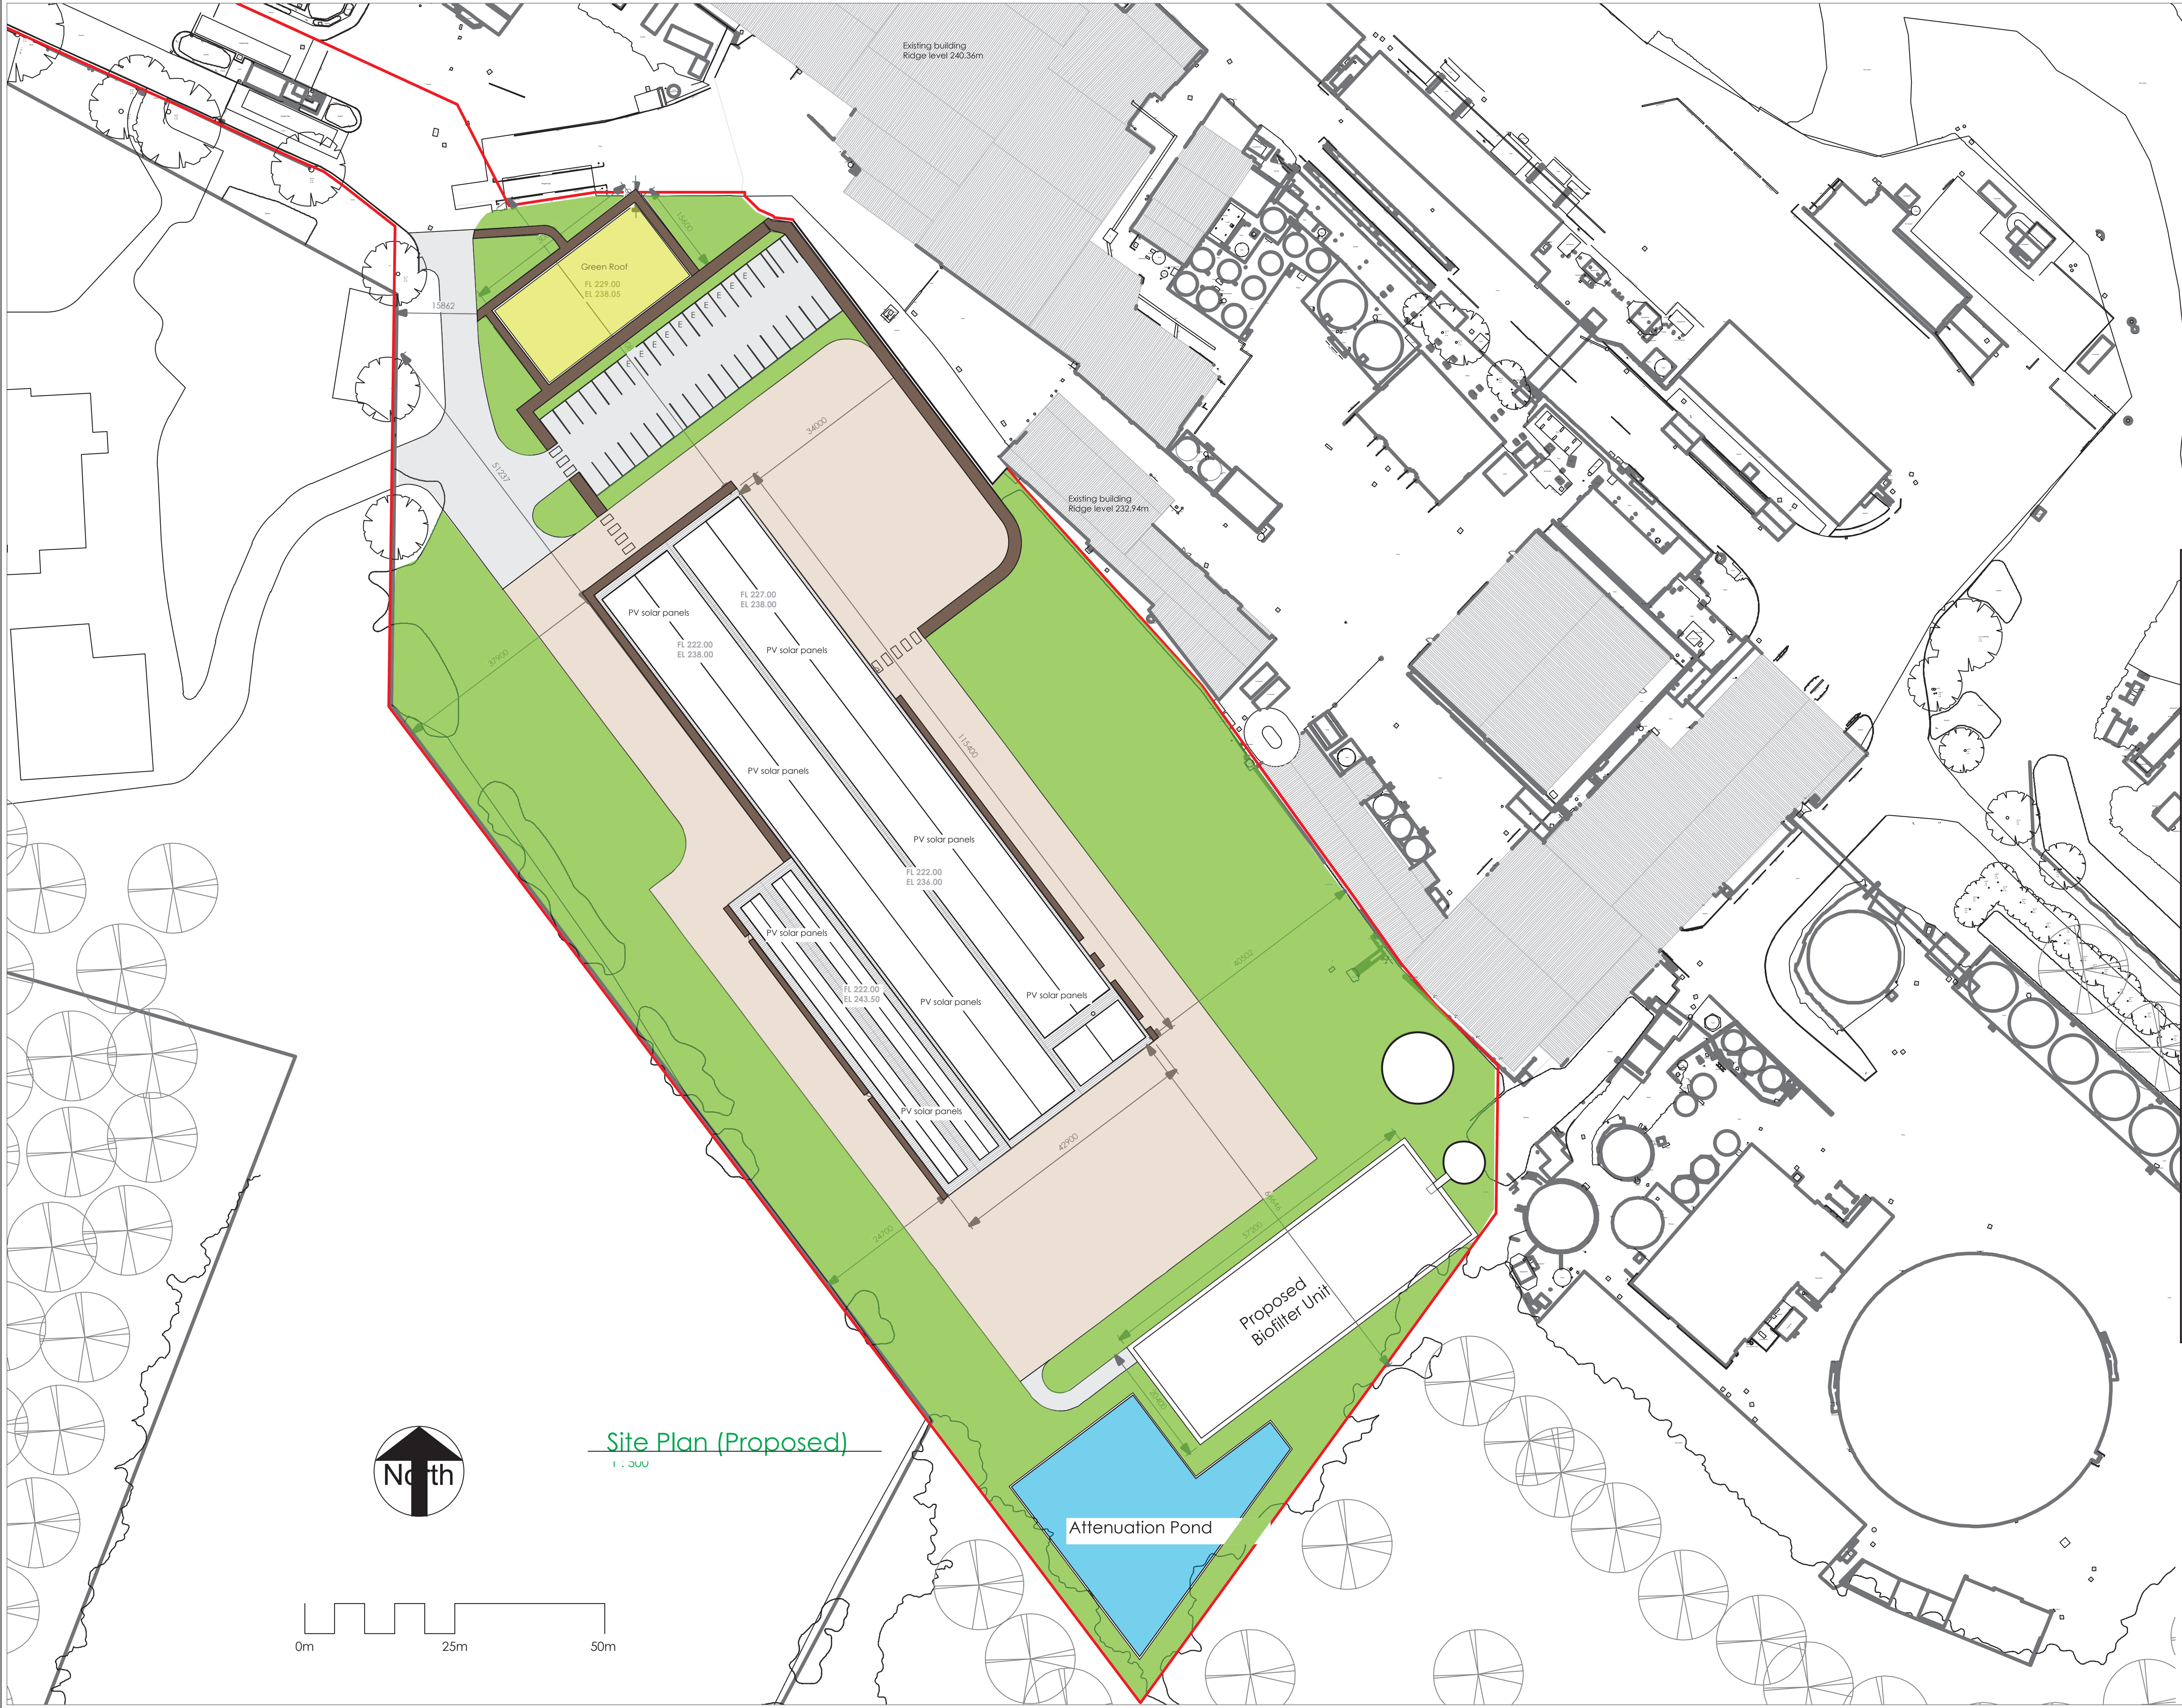

KEY

- Macadam to car park
Standard half battered
concrete kerbs.
- Macadam to footpaths
flush concrete pin kerbs.
- In situ poured concrete
in panels with expansion
joints, textured grip finish
Standard half battered
kerbs. Drop kerbs to
pedestrian walkways.
- Soft landscape areas, see
spoils handling plan
for topsoiling
specification.

All products and installation to be to the relevant BS. Construction details to be determined by engineer.

sightline
LANDSCAPE

No.	Date	Revision
Revision Schedule		
Project		
FIE - Cheddleton		
Title		
Proposed Hard Landscape		
Date	09.12.24	Drg no
Drawn	CM	478_HL_01
Scale	1 : 500	Size A1
Project Status	Planning	