


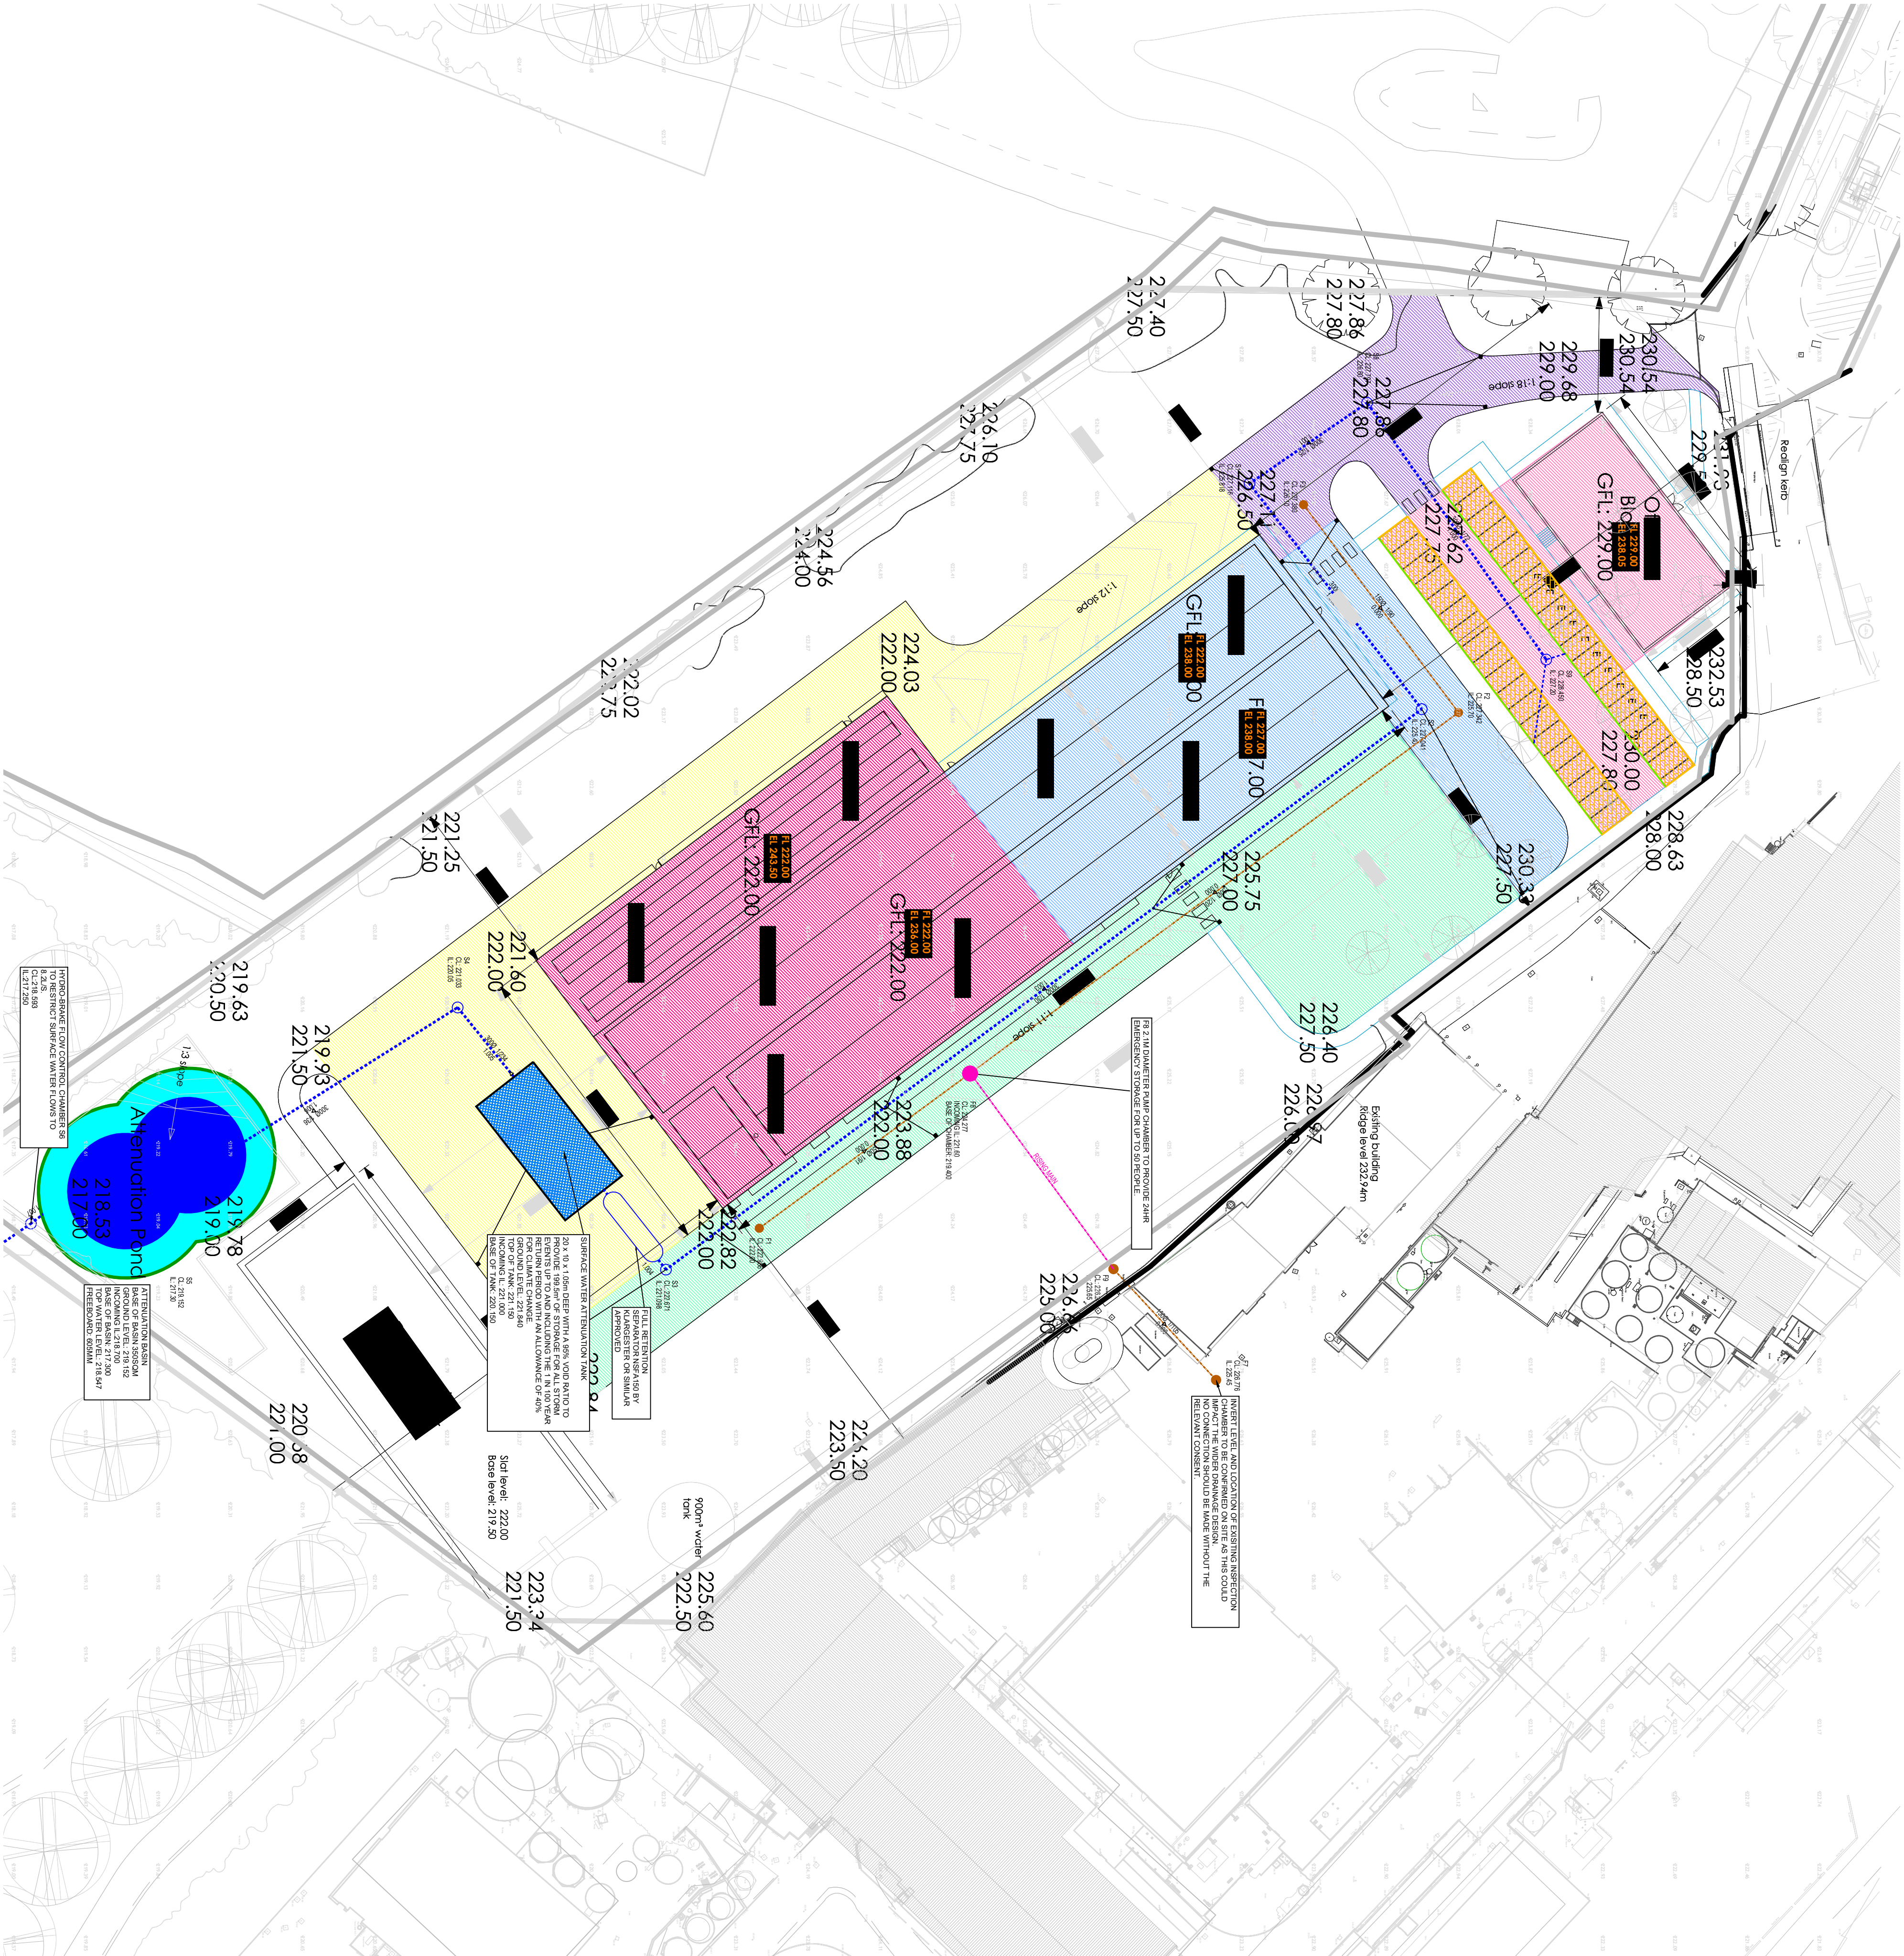

KEY	
	AREA CONTRIBUTING TO PN 1,000 = 1400SQM
	AREA CONTRIBUTING TO PN 1,001 = 817SQM
	AREA CONTRIBUTING TO PN 1,006 = 2945SQM
	AREA CONTRIBUTING TO PN 1,002 = 2227SQM
	AREA CONTRIBUTING TO PN 1,004 = 2612SQM
	AREA CONTRIBUTING TO PN 1,003 = 2226SQM

TOTAL CONTRIBUTING AREA =

Rev	Description	Chk	App'd	Date
PRELIMINARY				
Client/Architect ADVANCED PROTEINS LTD				
Contract FOOD PROCESSING FACTORY				
Title IMPERMEABLE AREAS PLAN				
KEYTECH DEVELOPMENT DESIGN LTD RIVERSIDE OFFICES, MOUNTAINWAY COMPLETION, OWLS WAY PHONE: 01953375175 EMAIL: gavin@keytech.co.uk				
Date	DEC 24	Scale	1:500	
Original size A1		Drawn	HB	
Checked	Approved			
Drawing No.	K24-050-001	Revision		