


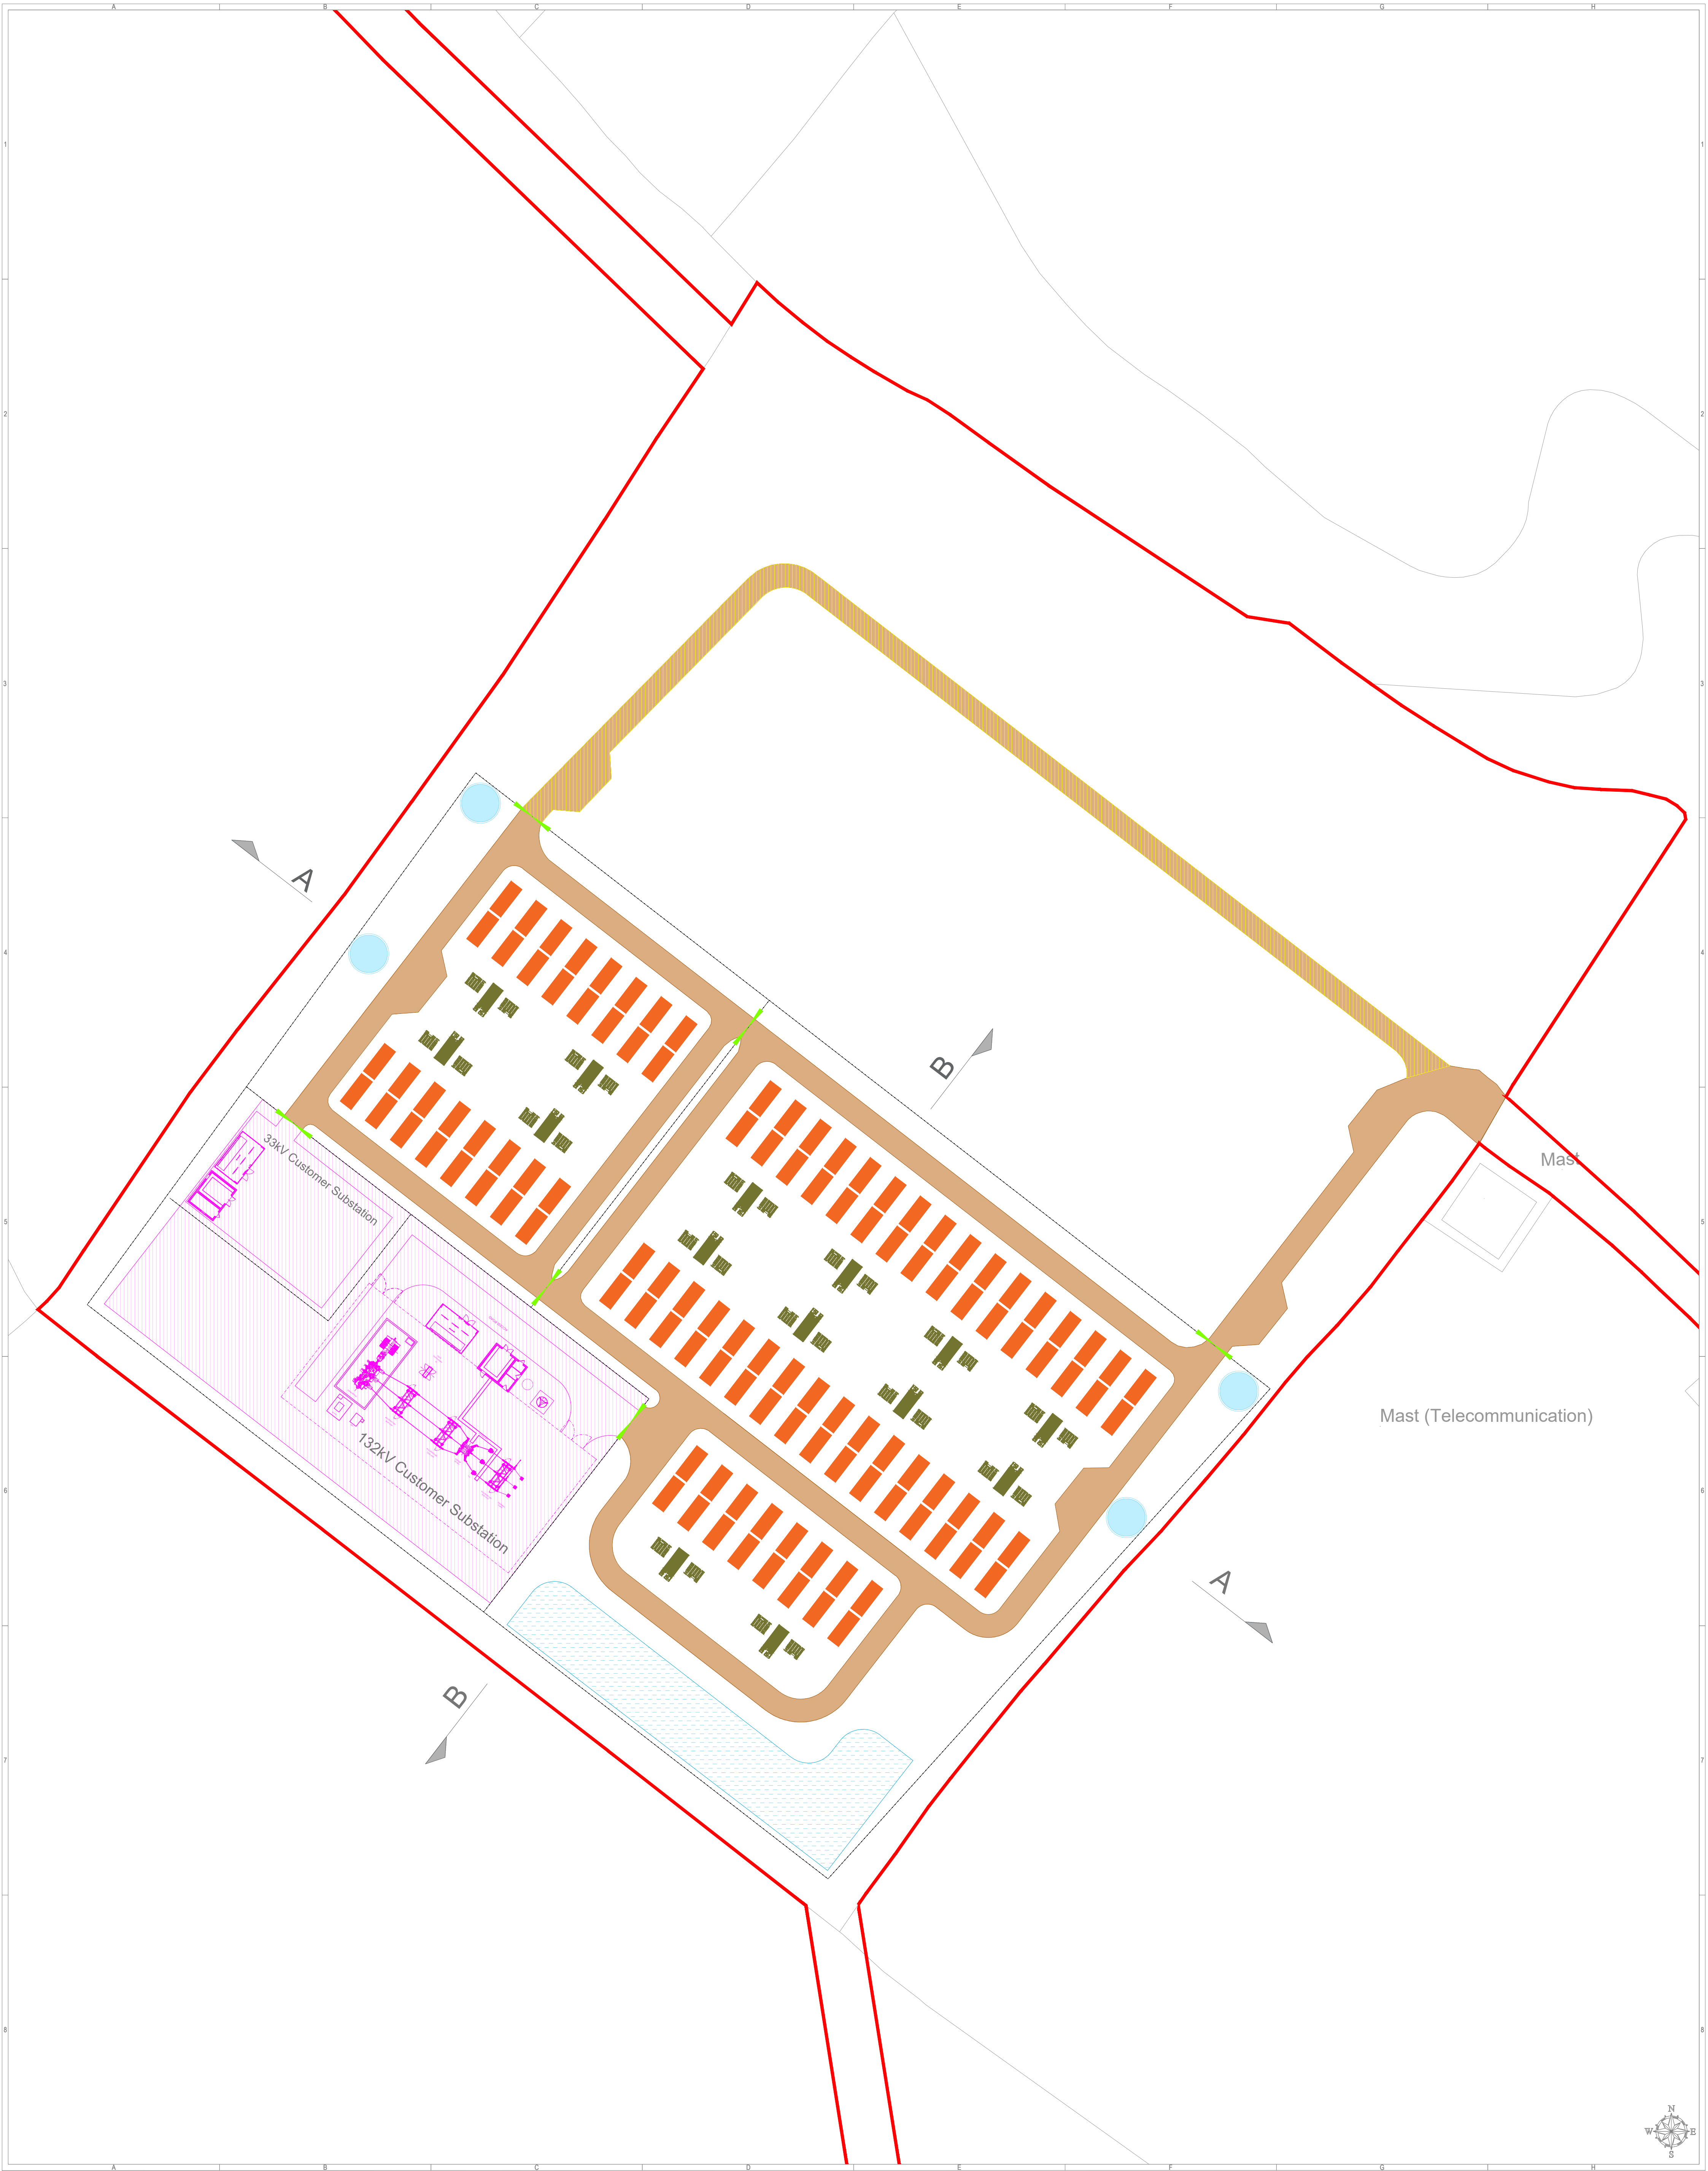

General Legend			
	Application Boundary		
	Battery Energy Storage Unit		
	Conversion Unit		
	Security Fence		
	33kV/132kV Substation		
	Gate		
	BESS Maintenance Track		
	Secondary Point of Access to meet NFCC Guidance		
	Water Tank		
	Space for Water Attenuation		



Project:	Team Leys BESS
Project Location:	Team Leys Farm, off Leigh Lane, Team Leys, Leigh, Staffordshire, ST10 4NS
Project Ownership:	Team Leys Energy Storage Ltd.
Document Title:	BESS Site Layout Plan Rev A

0102550

Scale:

1:500

Sheet Format:

A1 "841 x 894"

Document Amendments

Comments:

Company:

Island Green Power UK Limited
Unit 25.7, Coda Studios
189 Munster Road, London SW6 6AW