

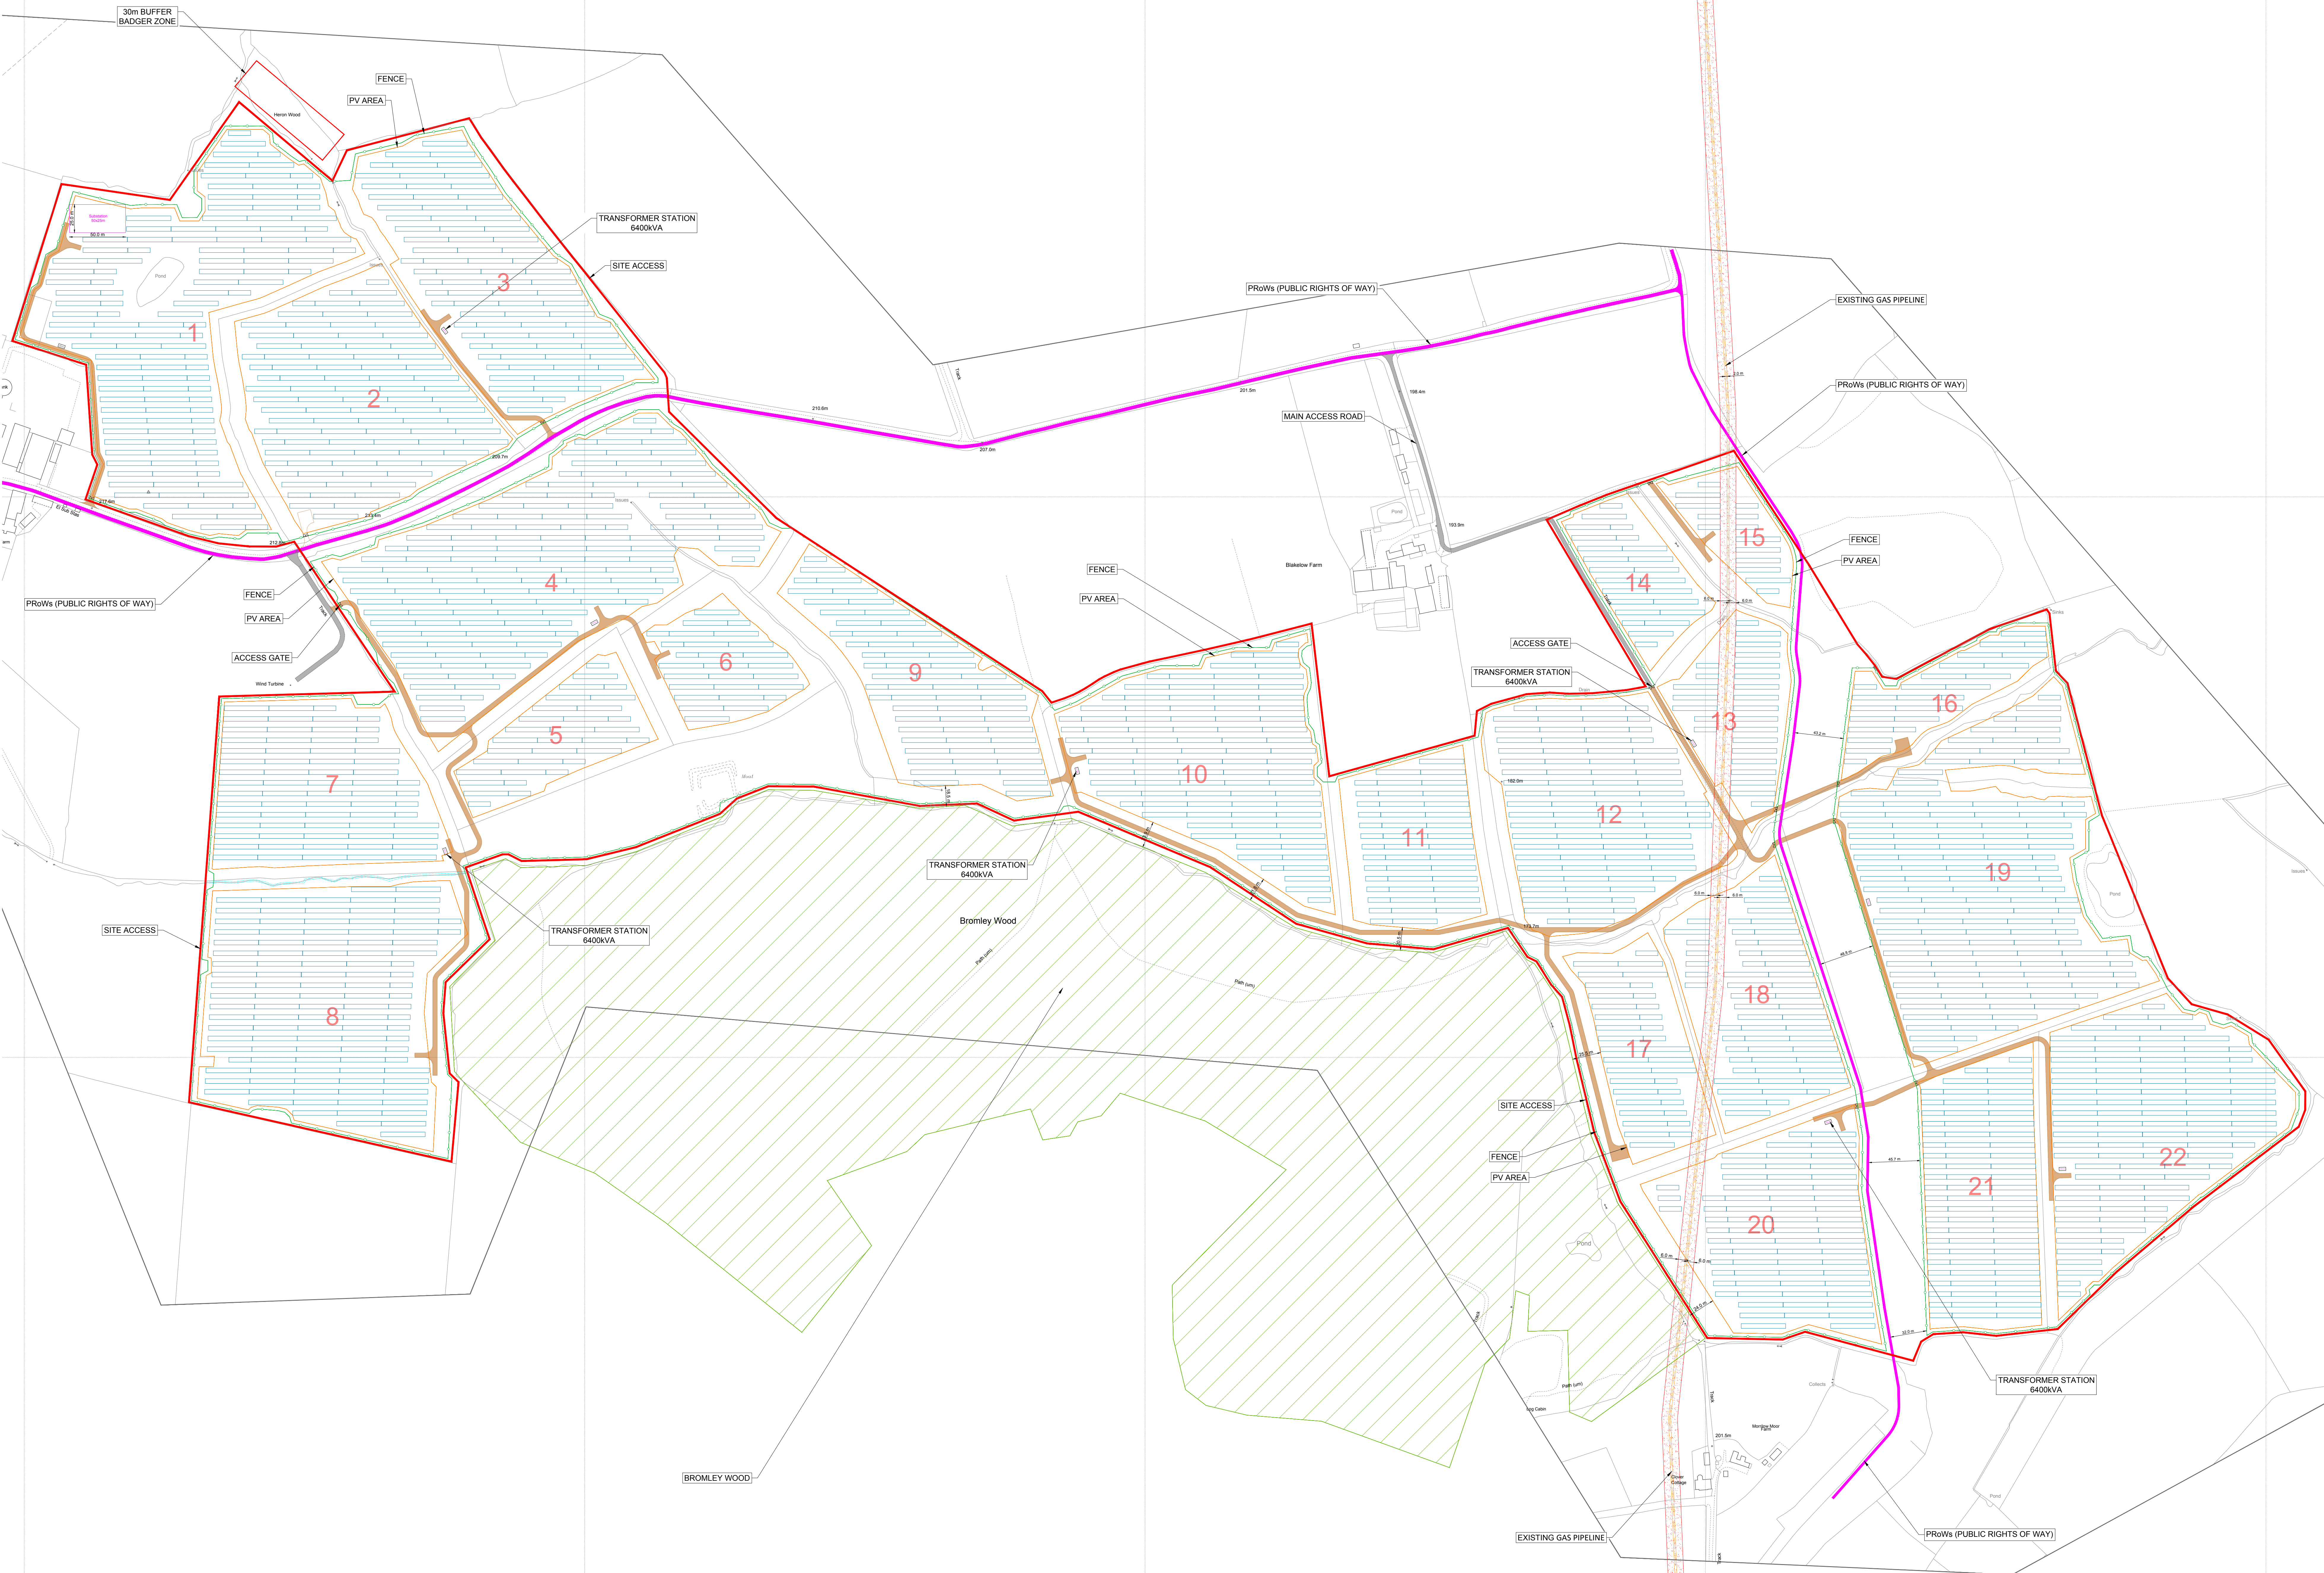


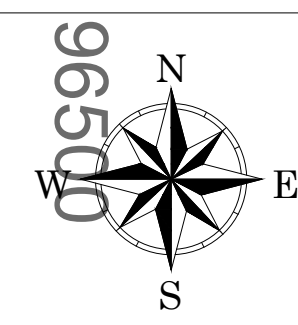

- LEGEND**
- FENCE
 - PV AREA
 - INTERNAL ROAD
 - MAIN ACCESS ROAD
 - APPLICATION SITE BOUNDARY
 - EXISTING GAS PIPELINE
 - PROWs (PUBLIC RIGHTS OF WAY)
 - BROMLEY WOOD
 - ACCESS GATE
 - TRANSFORMER STATION - 6400KVA
 - TRANSFORMER STATION - 3200KVA
 - PV MODULE STRUCTURE 2x30 @30°
 - PV MODULE STRUCTURE 2x15 @30°

PLANT DC POWER - 53 242.20 kWp

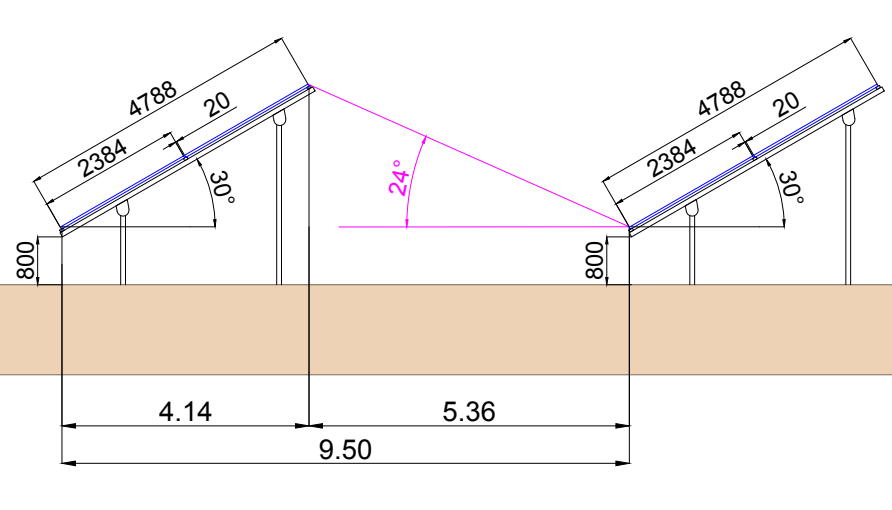

Project: New Buildings Solar			
Drawing name: Preliminary Layout			
Rev	1115_02	Drawn	REN
R 08	DC capacity update	18.03.2024	
R 07	Modifications	24.01.2024	
R 06	Gas pipeline added	09.01.2024	
R 05	PV area reduction	04.08.2023	
R 04	Red line area added	30.06.2023	
R 03	Tree buffer zone	29.03.2023	
R 02	New configuration	20.01.2023	
R 01	First issue	29.11.2022	
Revision	Description	Date	
Discipline	Electrical	Phase	Preliminary Design
Format	A0	Scale	1:2000
Sheet No.	01	Of	01

Client: REPD

Floor 6, Two Kingdom Street,
Paddington, London, W2 6BD
office@repd.co.uk
www.repd.co.uk

RENERGY LTD
28 E. Samokov str.
1113 Sofia, Bulgaria
info@renergy-bg.com
www.renergy-bg.com

This drawing may not be reproduced or be made available to third parties or competing companies without Reenergy permission. The responsibility, liability and copyright of this document as well as the consequences of its content without explicit authorisation is published. Offenders will be held liable and can fines up to 50% of the project cost. Variations in design can occur to site conditions.