


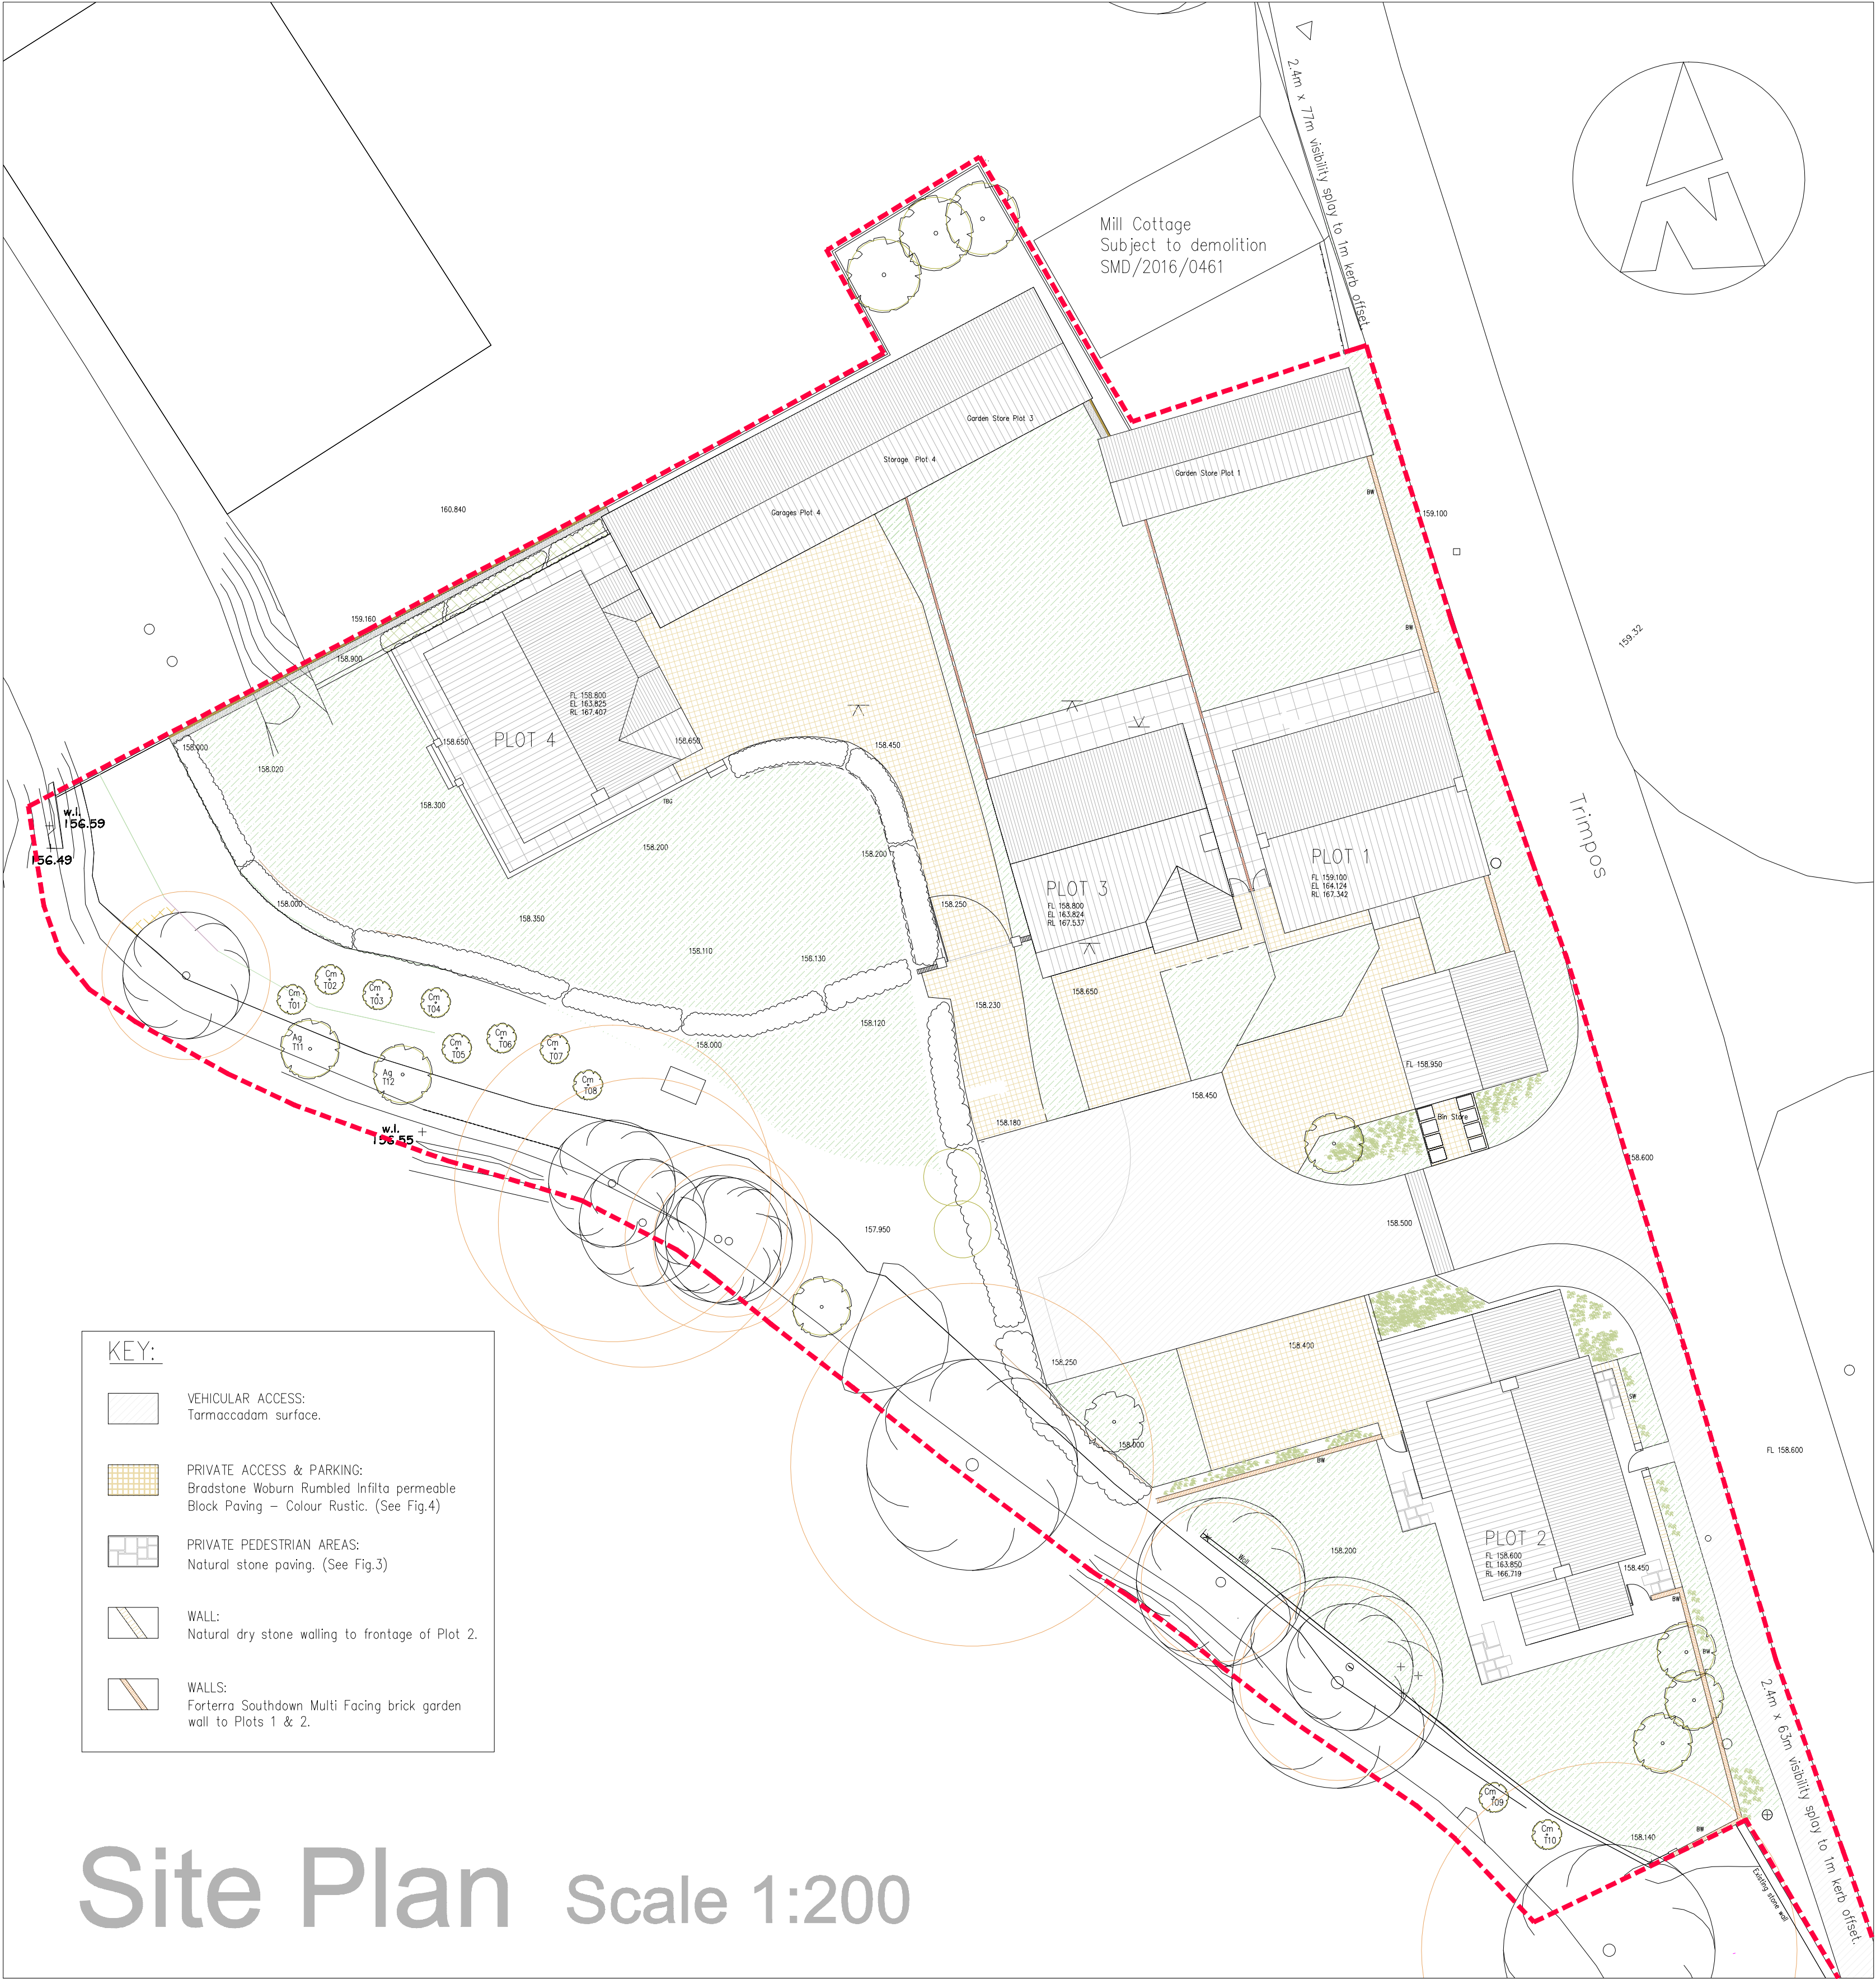

FACING MATERIALS

Brickwork – Plots 1,2,3,4 & ancillary buildings:
Butterley Forterra Southdown Multi. (See Fig. 5)

Roof Tiles – Plots 1,2,3,4 & ancillary buildings:
Hawkins Staffordshire Blue plain clay tiles with fine sanded finish. (See Fig.1 & 2.)

Windows & Doors – Plots 1,2,3,4 & ancillary buildings:
Veka–Omnia Upvc–flush casement–colour cream (RAL 9001)

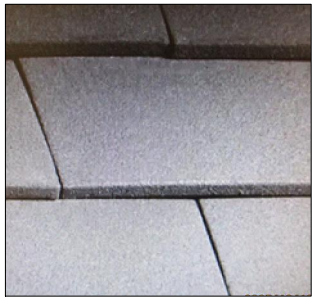


Fig.1



Fig.2

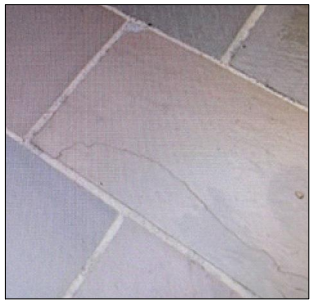


Fig.3


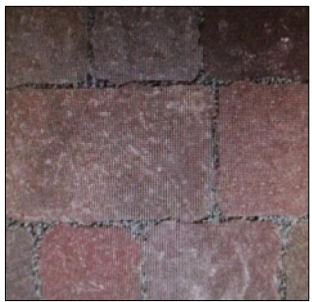


Fig.4



Fig.5

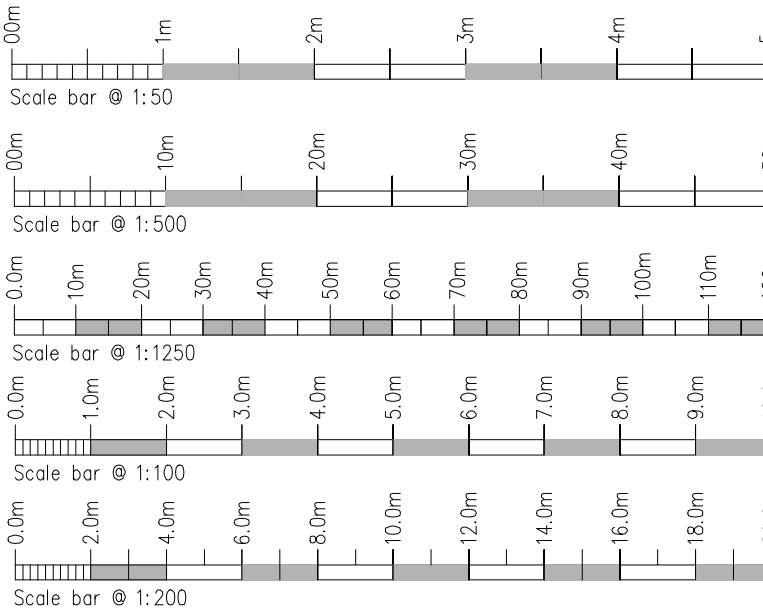

Rev.	Drawn	Comments.	Date

MAC
ARCHITECTURAL DESIGN LTD
Moorland House, 123 Moorland Road, Burslem, ST6 1JD.
T:01782 503302 E:admin@mac-arch.co.uk

Client:
Mr D Hamilton.

Project:
**Proposed Residential Development
at Adderley Mill, Timpos, Nr Cheadle.
Staffordshire ST10 2NJ
(Eastings 399162 Northings 343906)**

Title:
Site Plan. Approval SMDC/2021/0231 Condition 4.

Status:
Planning

Paper A1: Date: Oct. 2025 Drawing Ref: 1487-17