


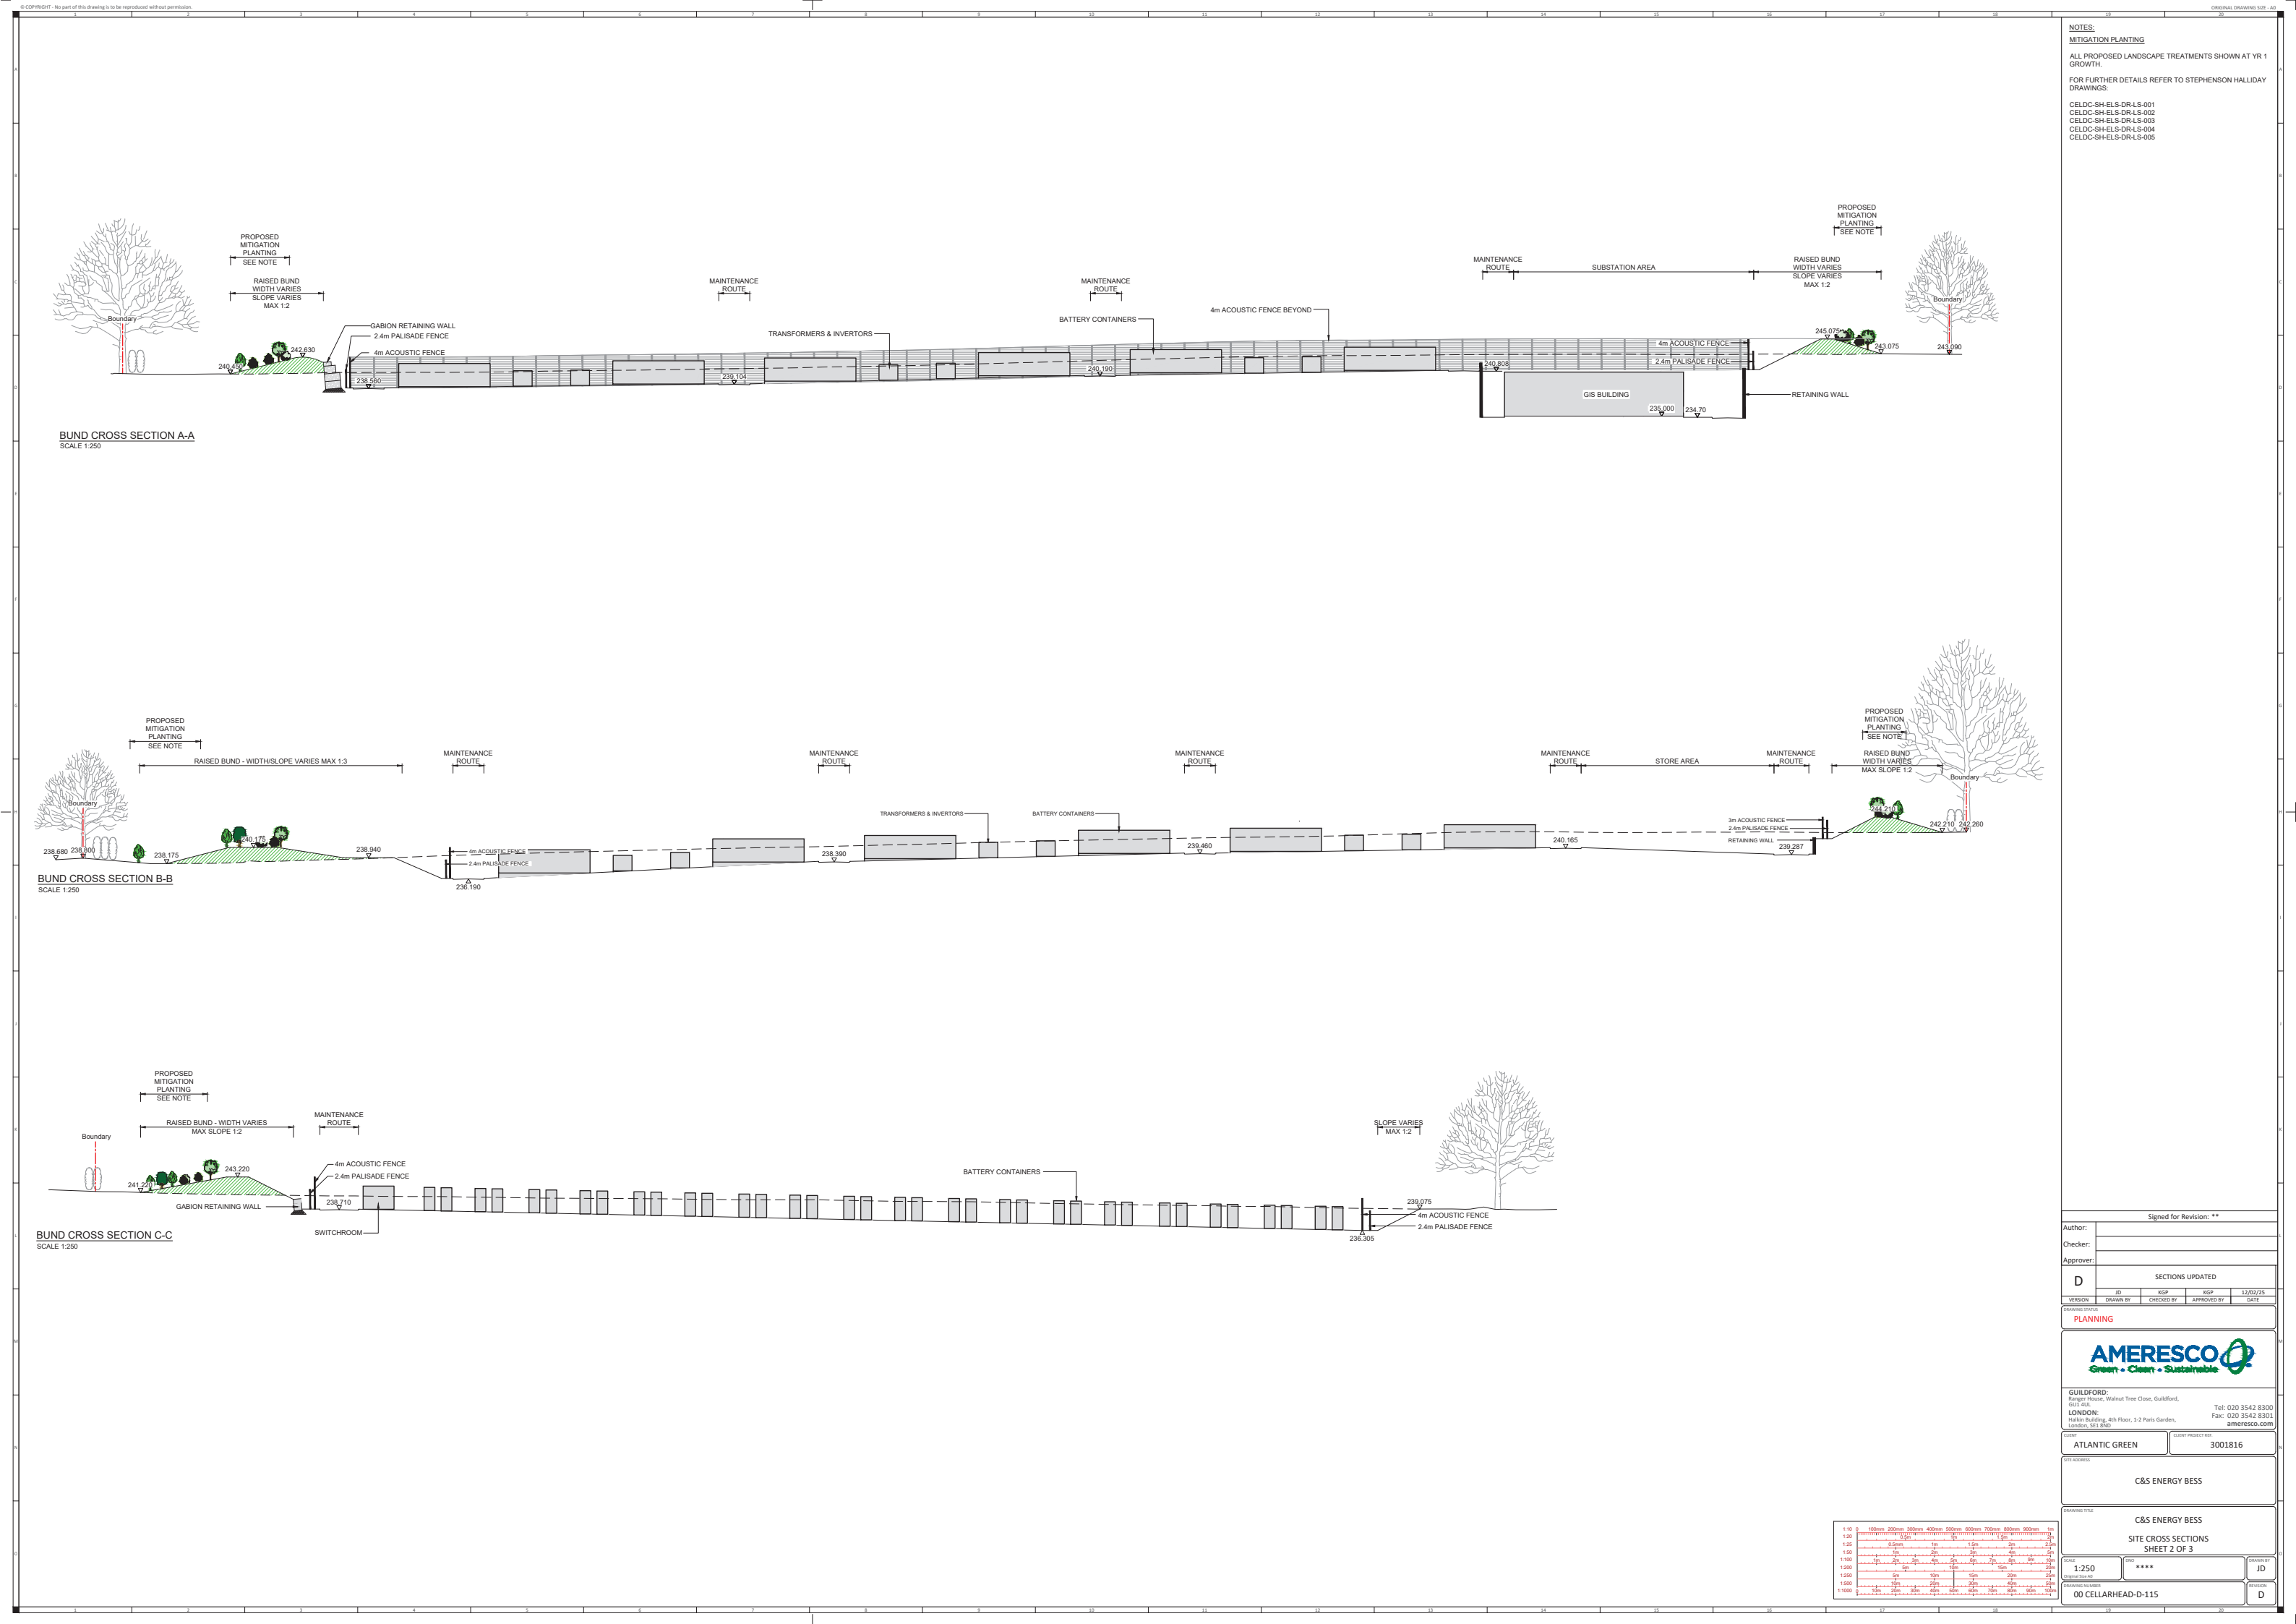

NOTES:
MITIGATION PLANTING
ALL PROPOSED LANDSCAPE TREATMENTS SHOWN AT YR 1 GROWTH.
FOR FURTHER DETAILS REFER TO STEPHENSON HALLIDAY DRAWINGS:
CELDG-SH-ELS-DR-LS-001
CELDG-SH-ELS-DR-LS-002
CELDG-SH-ELS-DR-LS-003
CELDG-SH-ELS-DR-LS-004
CELDG-SH-ELS-DR-LS-005

Signed for Revision: **

Author: _____
Checker: _____
Approver: _____

SECTIONS UPDATED

VERSION	DRAWN BY	CHECKED BY	APPROVED BY	DATE
D				

DRAWING STATUS: **PLANNING**

AMERESCO
Green • Clean • Sustainable

GUILDFORD:
80-81 Horse, Walnut Tree Close, Guildford,
GU1 4EL
LONDON:
Halkin Building, 4th Floor, 1-2 Paris Garden,
London, SE1 1RD

Tel: 020 3542 8300
Fax: 020 3542 8303
amerescoco.com


CLIENT: ATLANTIC GREEN
CLIENT PROJECT REF: 3001816

C&S ENERGY BESS

C&S ENERGY BESS
SITE CROSS SECTIONS
SHEET 2 OF 3

SCALE: 1:250
DATE: 12/02/25
DRAWN BY: JD
CHECKED BY: D

00 CELLARHEAD-D-115

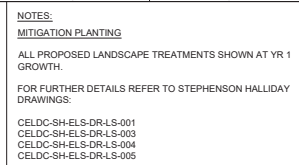

BUND CROSS SECTION G-G
SCALE 1:250

DRAWING NUMBER	REVISION
00 CELLARHEAD-D-115	G

