


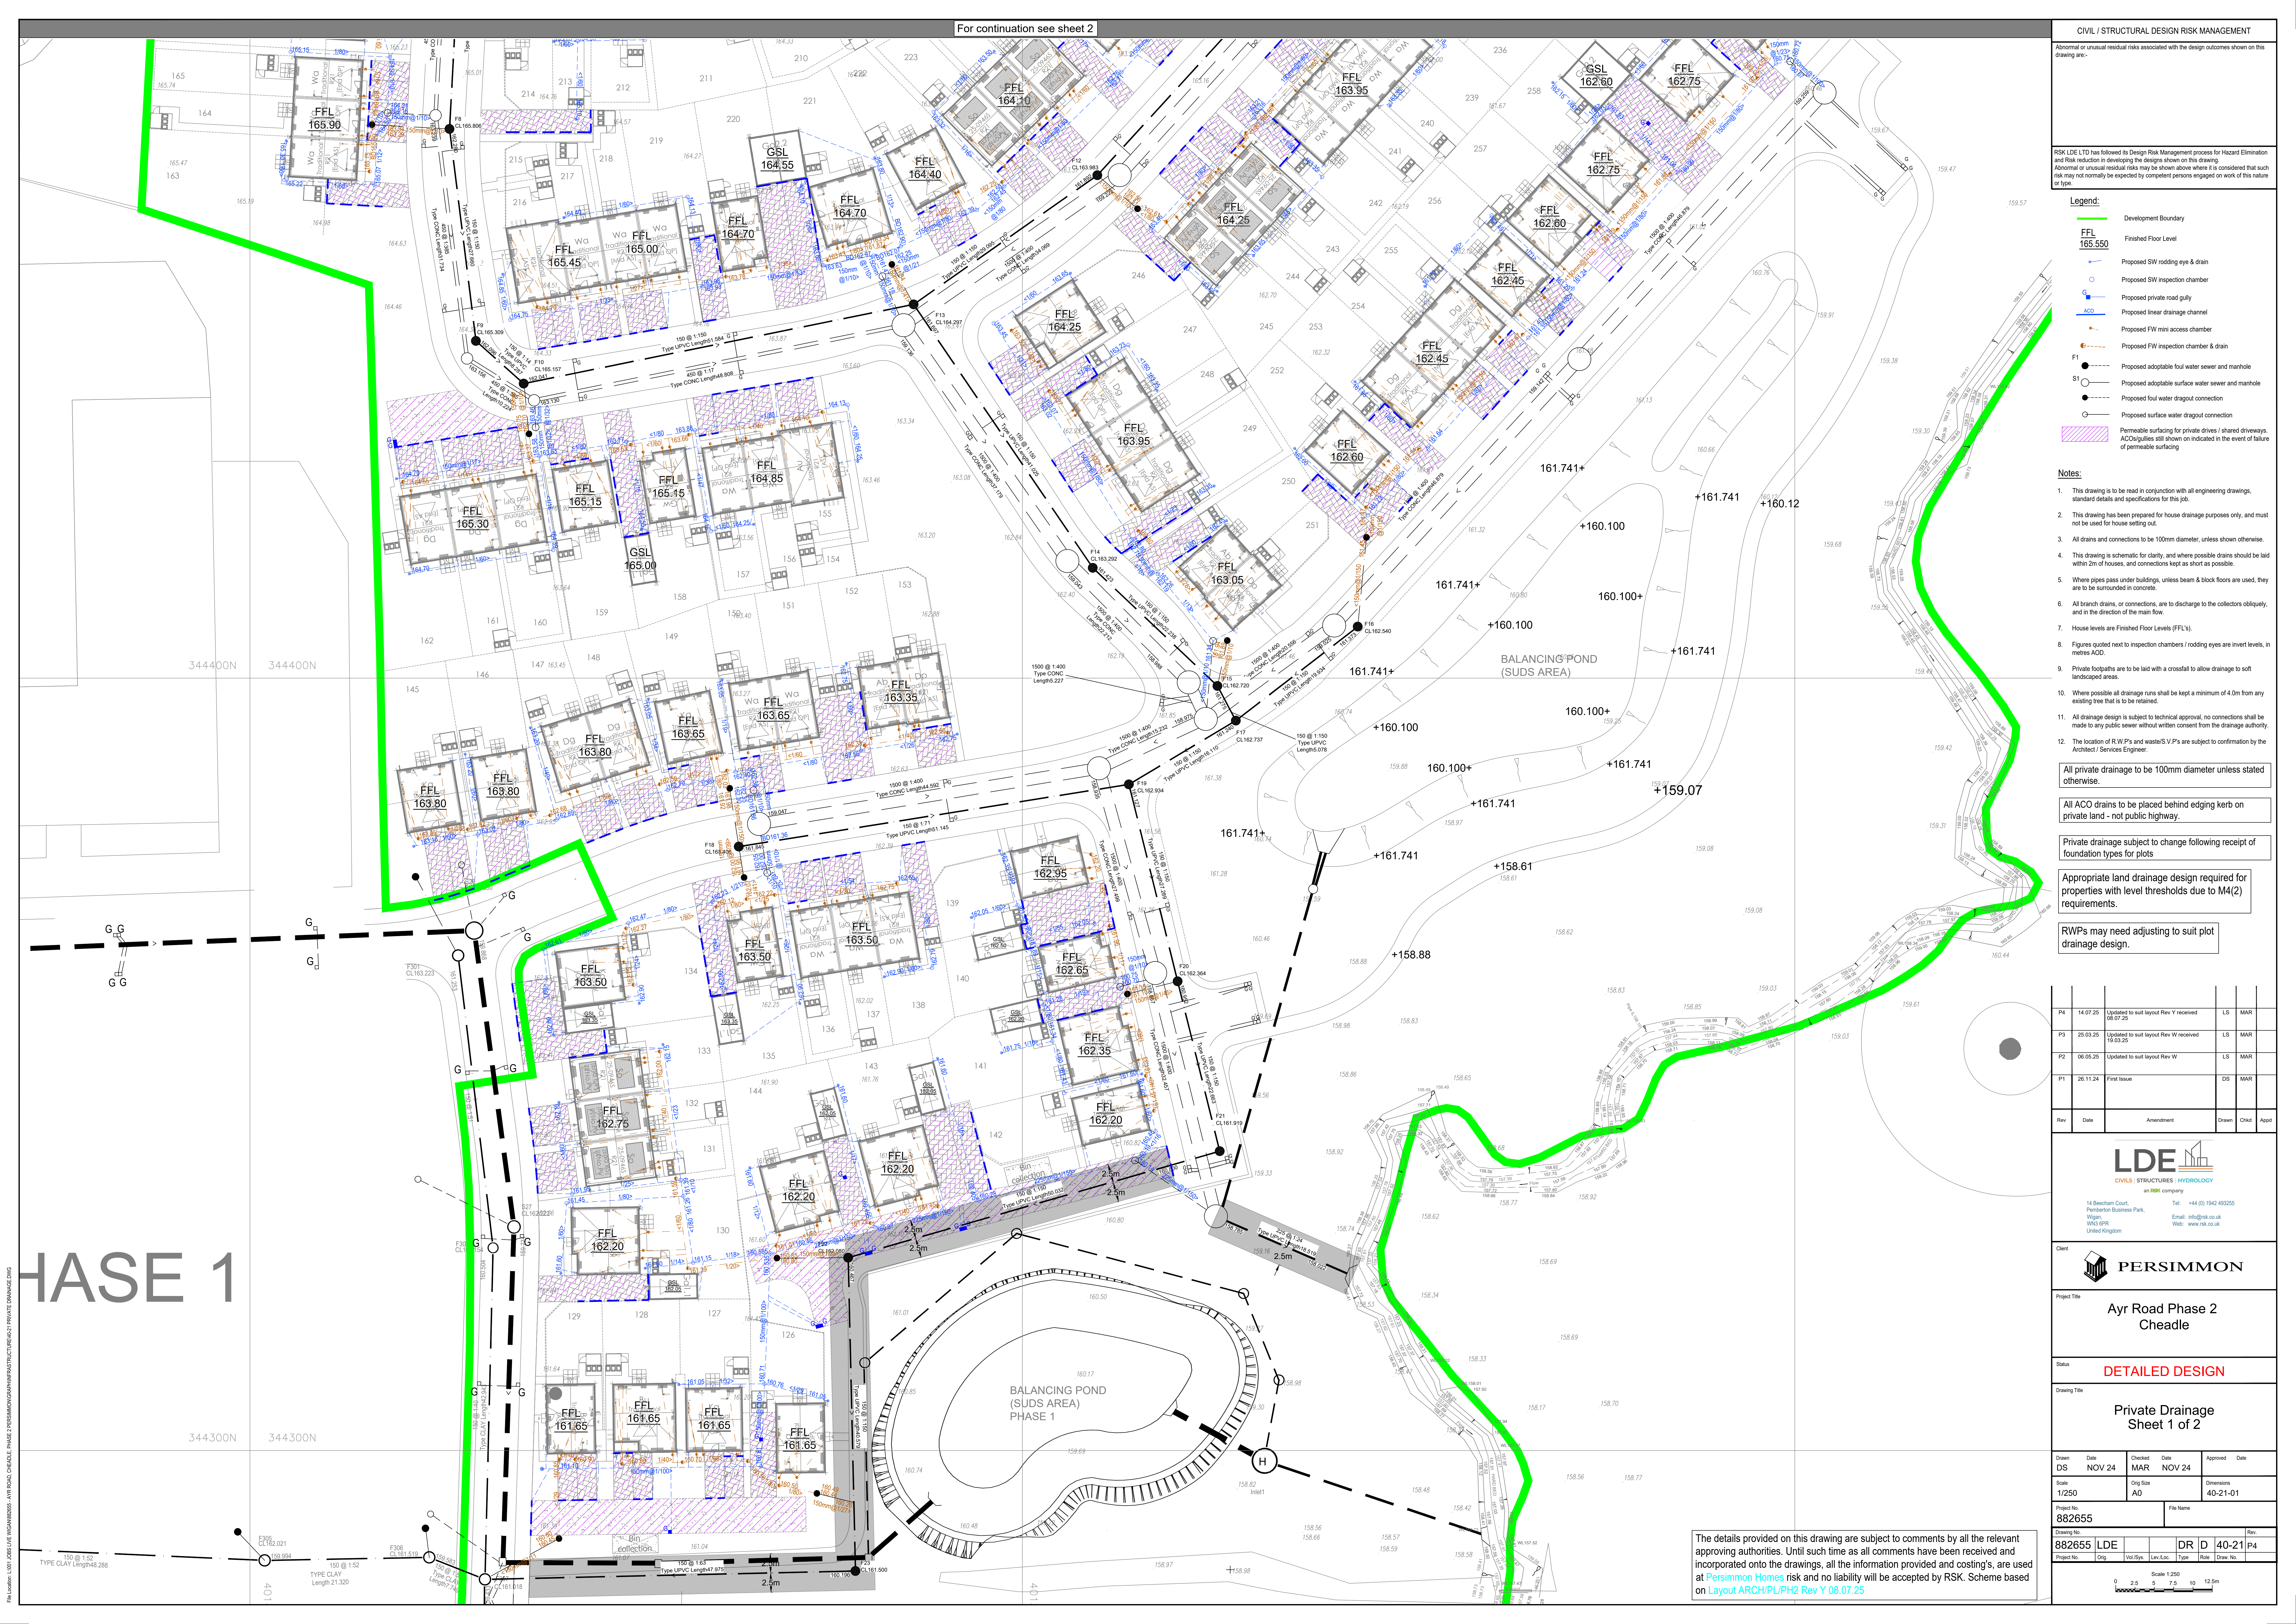

For continuation see sheet 2

CIVIL / STRUCTURAL DESIGN RISK MANAGEMENT

Abnormal or unusual residual risks associated with the design outcomes shown on this drawing are:-

RSK LDE LTD has followed its Design Risk Management process for Hazard Elimination and Risk reduction in developing the designs shown on this drawing. Abnormal or unusual residual risks may be shown above where it is considered that such risk may not normally be expected by competent persons engaged on work of this nature or type.

- Legend:**
- Development Boundary
 - FFL 165.550 Finished Floor Level
 - Proposed SW rodding eye & drain
 - Proposed SW inspection chamber
 - Proposed private road gully
 - Proposed linear drainage channel
 - Proposed FW mini access chamber
 - Proposed FW inspection chamber & drain
 - Proposed adoptable foul water sewer and manhole
 - Proposed adoptable surface water sewer and manhole
 - Proposed foul water dragout connection
 - Proposed surface water dragout connection
 - Permeable surfacing for private drives / shared driveways. ACO/gullies still shown on indicated in the event of failure of permeable surfacing

- Notes:**
- This drawing is to be read in conjunction with all engineering drawings, standard details and specifications for this job.
 - This drawing has been prepared for house drainage purposes only, and must not be used for house setting out.
 - All drains and connections to be 100mm diameter, unless shown otherwise.
 - This drawing is schematic for clarity, and where possible drains should be laid within 2m of houses, and connections kept as short as possible.
 - Where pipes pass under buildings, unless beam & block floors are used, they are to be surrounded in concrete.
 - All branch drains, or connections, are to discharge to the collectors obliquely, and in the direction of the main flow.
 - House levels are Finished Floor Levels (FFL's).
 - Figures quoted next to inspection chambers / rodding eyes are invert levels, in metres AOD.
 - Private footpaths are to be laid with a crossfall to allow drainage to soft landscaped areas.
 - Where possible all drainage runs shall be kept a minimum of 4.0m from any existing tree that is to be retained.
 - All drainage design is subject to technical approval, no connections shall be made to any public sewer without written consent from the drainage authority.
 - The location of R/W P's and waste/S V P's are subject to confirmation by the Architect / Services Engineer.

All private drainage to be 100mm diameter unless stated otherwise.

All ACO drains to be placed behind edging kerb on private land - not public highway.

Private drainage subject to change following receipt of foundation types for plots

Appropriate land drainage design required for properties with level thresholds due to M4(2) requirements.

R/WPs may need adjusting to suit plot drainage design.

Rev	Date	Amendment	Drawn	Chd	App'd
P4	14.07.25	Updated to suit layout Rev Y received 04.07.25	LS	MAR	
P3	25.03.25	Updated to suit layout Rev W received 19.03.25	LS	MAR	
P2	06.05.25	Updated to suit layout Rev W	LS	MAR	
P1	26.11.24	First Issue	DS	MAR	

LDE
CIVILS STRUCTURES HYDROLOGY
an RSK company

14 Beecham Court,
Pemberton Business Park,
Wigan,
WN3 5PR
United Kingdom

Tel: +44 (0) 1942 43255
Email: info@lde.co.uk
Web: www.lde.co.uk

PERSIMMON

Project Title: **Ayr Road Phase 2 Cheadle**

Status: **DETAILED DESIGN**

Drawing Title: **Private Drainage Sheet 1 of 2**

Drawn	Date	Checked	Date	Approved	Date
DS	NOV 24	MAR	NOV 24		

Scale	Orig Size	Dimensions
1/250	A0	40-21-01

Project No: 882655		File Name	
Drawing No: 882655			Rev:
LDE		DR D	40-21
Project No.	Orig.	Vol./Rev.	Level Loc.
		Type	Role
		Draw. No.	
Scale 1:250 			

The details provided on this drawing are subject to comments by all the relevant approving authorities. Until such time as all comments have been received and incorporated onto the drawings, all the information provided and costing's, are used at **Persimmon Homes** risk and no liability will be accepted by RSK. Scheme based on **Layout ARCH/PL/PH2 Rev Y 08.07.25**