


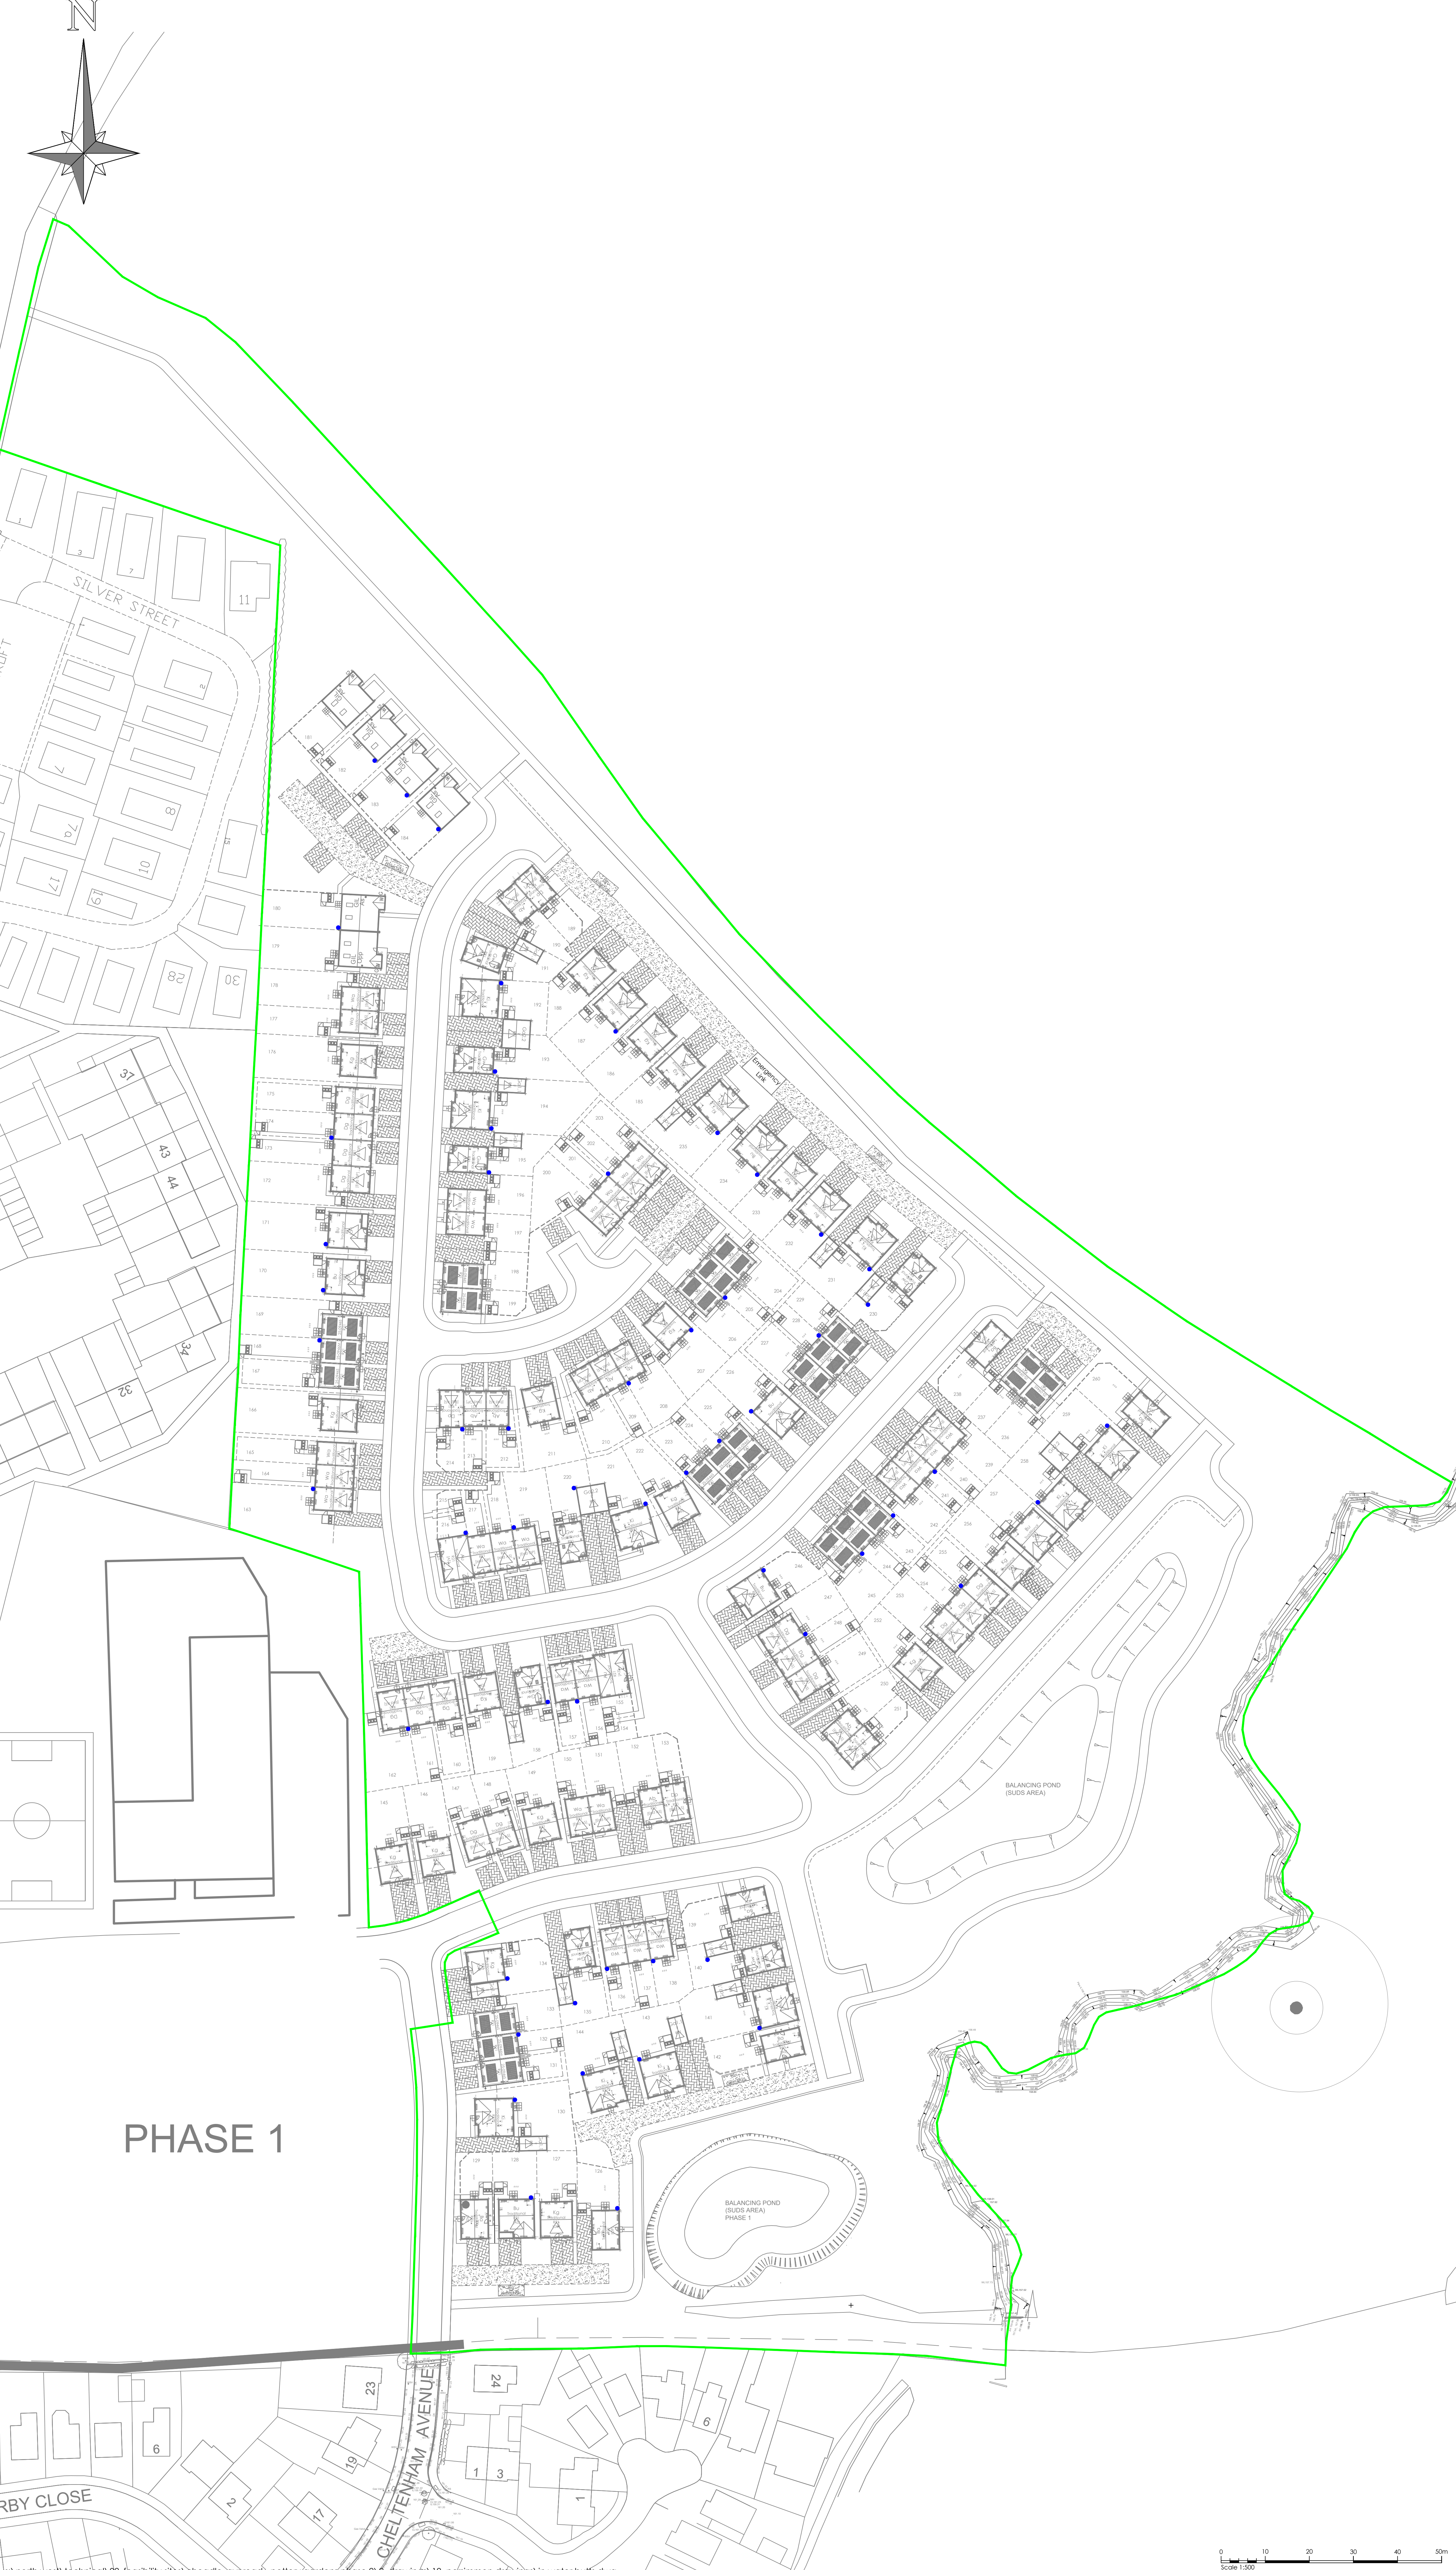

KEY

Water Butt Location

Rev.	Description.	Date.
Drawing Revisions		



Persimmon Homes (North West)
1st Floor East, Chadwick House, Birchwood Park
Warrington, WA3 6AE
Tel: 0161 746 3737

Development Site: Royal Gardens Cheadle			
Site Address: Ayr Road			
Drawing Title: Water Butt Layout			
Date: Nov 2025	Scale: 1:500@A0	Drawn: JN	Rev: -
Drawing Status: Approval		Drawing Ref: 366-ENG-SK02	