
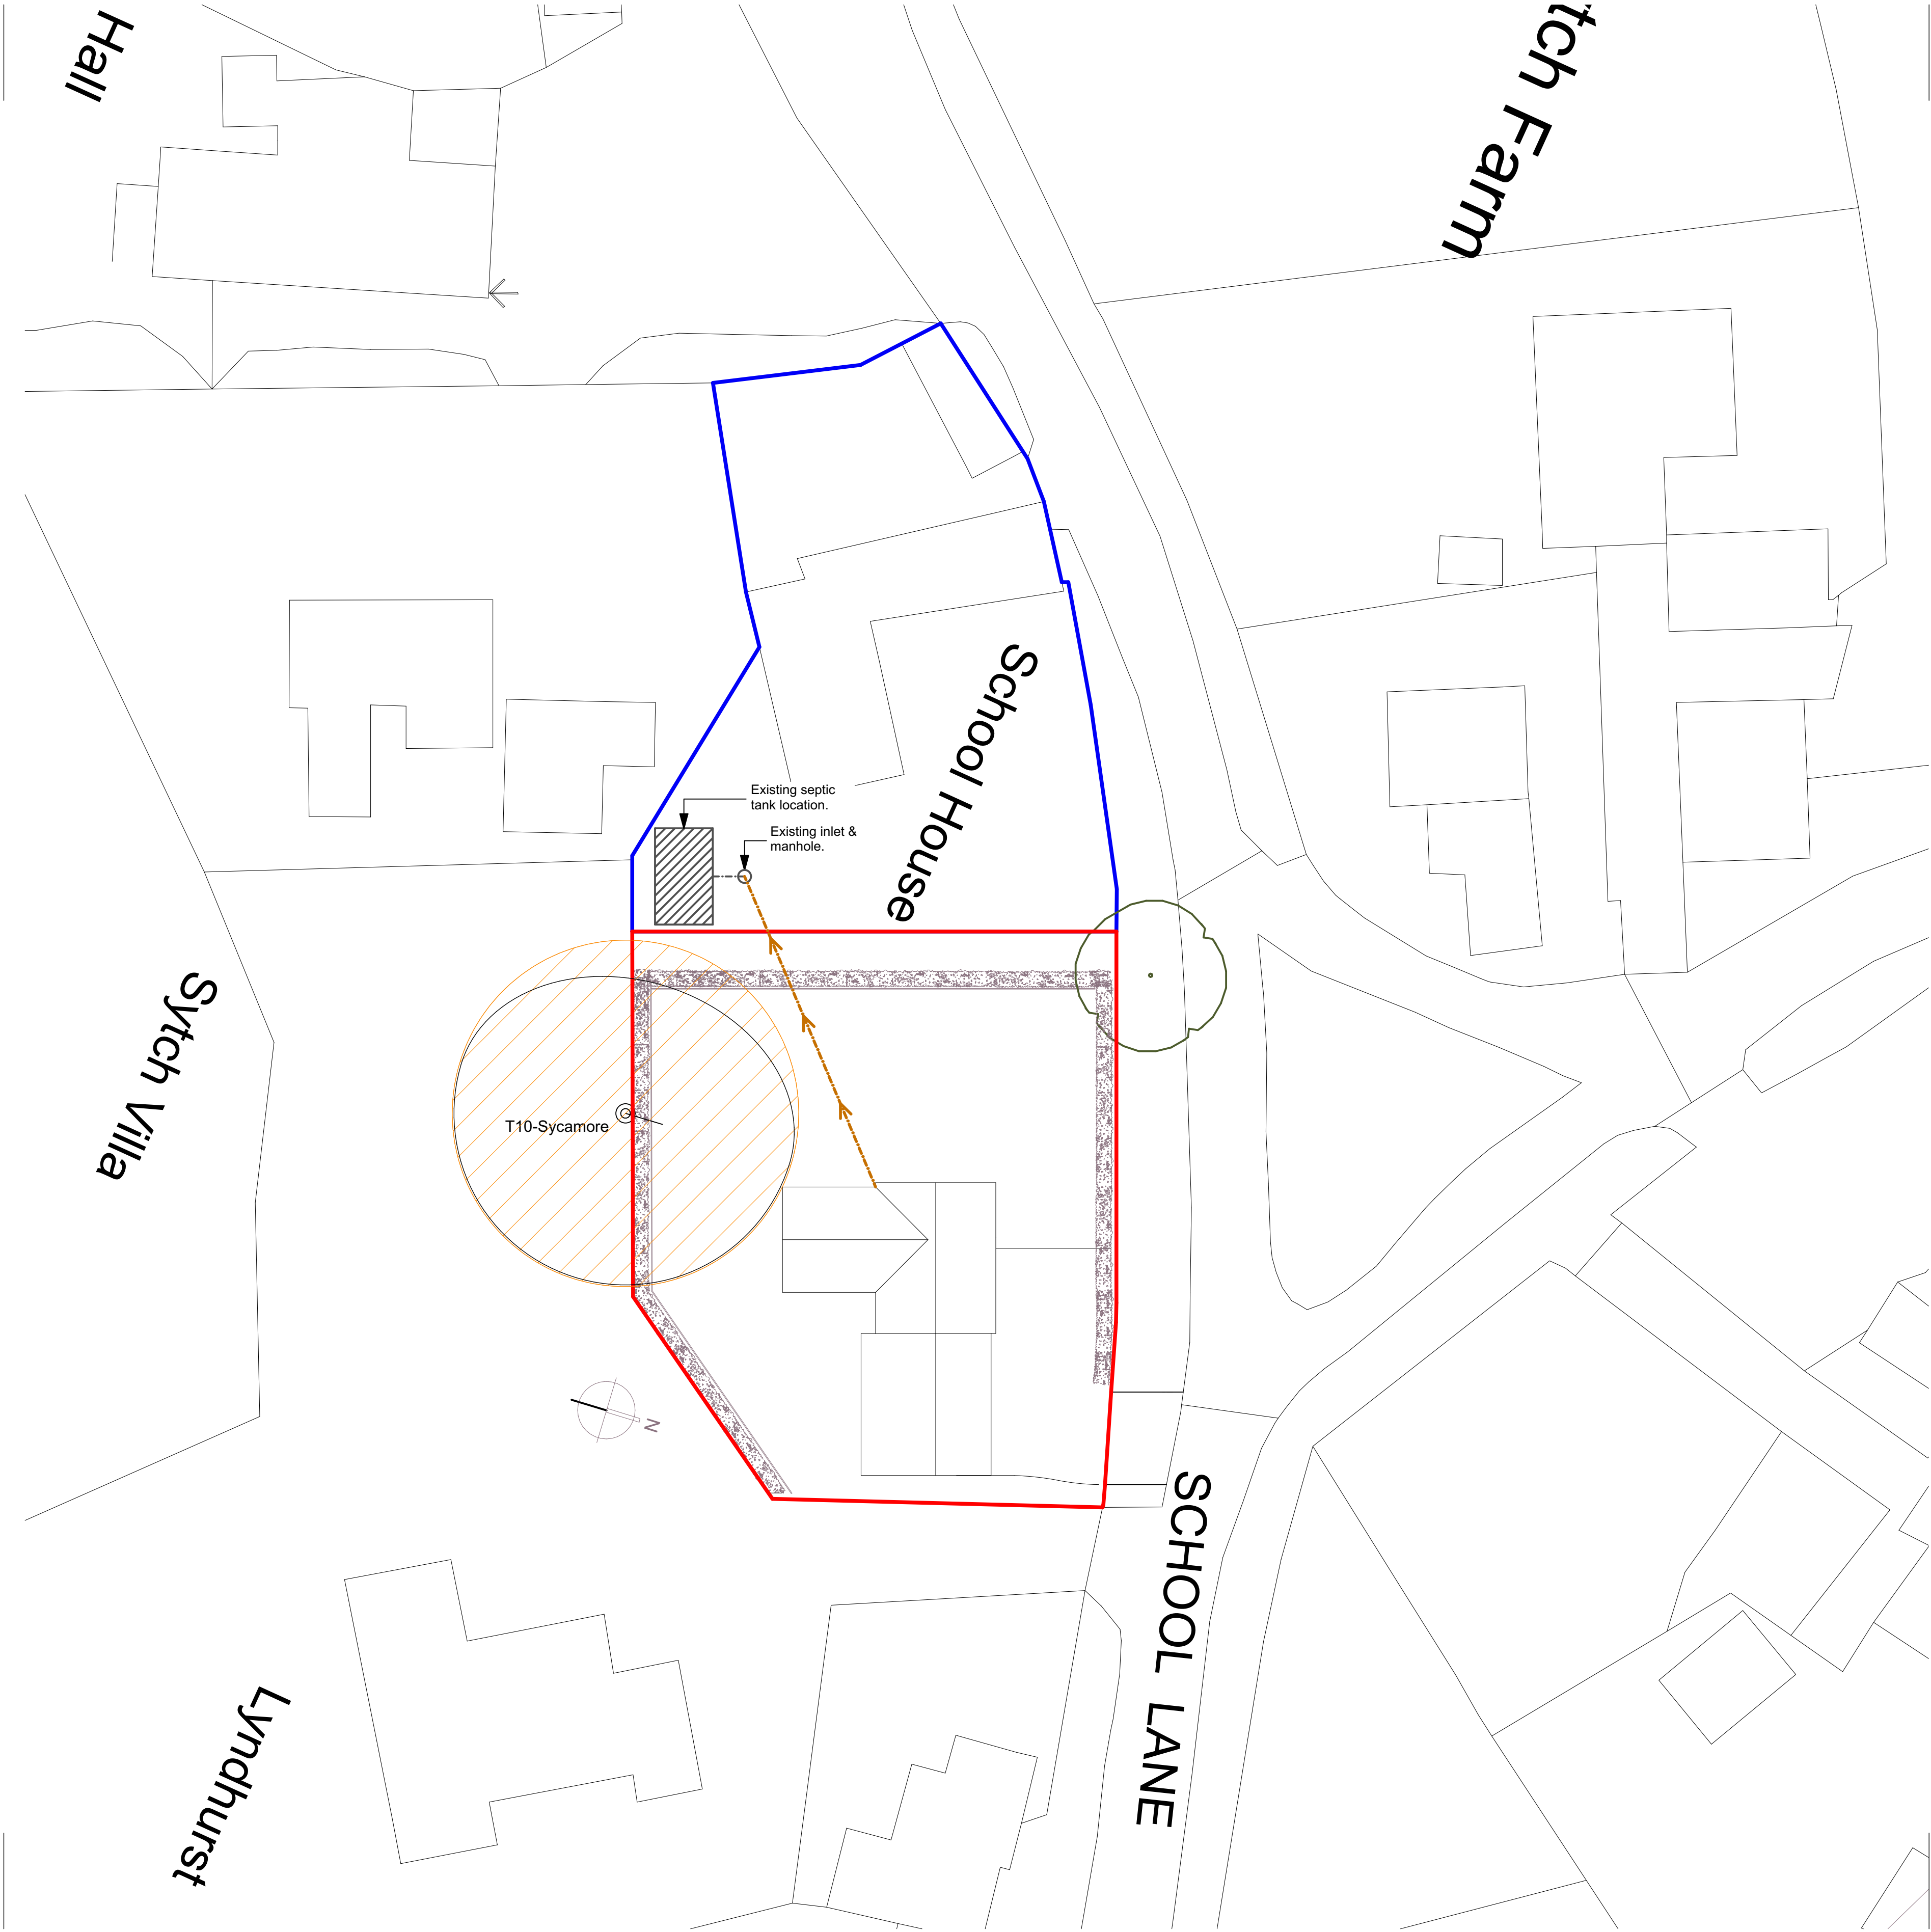
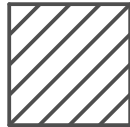


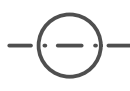

Tree Locations

1:200

Notes:

-  Location of existing septic tank
-  Existing inlet to septic tank.
-  Proposed Foul Water Drainage
-  T10 RPA

A		RPA added to plan.		JC	21.10.25
REV:	DESCRIPTION:			BY:	DATE:
STATUS:					
CLIENT: Ben Carroll-Knight					
SITE: School Ln, Bradnop, Leek, ST13 7ND					
BRIEF: PROPOSED DEVELOPMENT					
TITLE: Proposed Drainage Strategy					
SCALE AT A1: 1:200 @ A1		DATE: 21/10/2025	DRAWN: -	CHECKED:	
PROJECT NO: 2024-01		DRAWING NO: 2024-01-08		REVISION: A	