
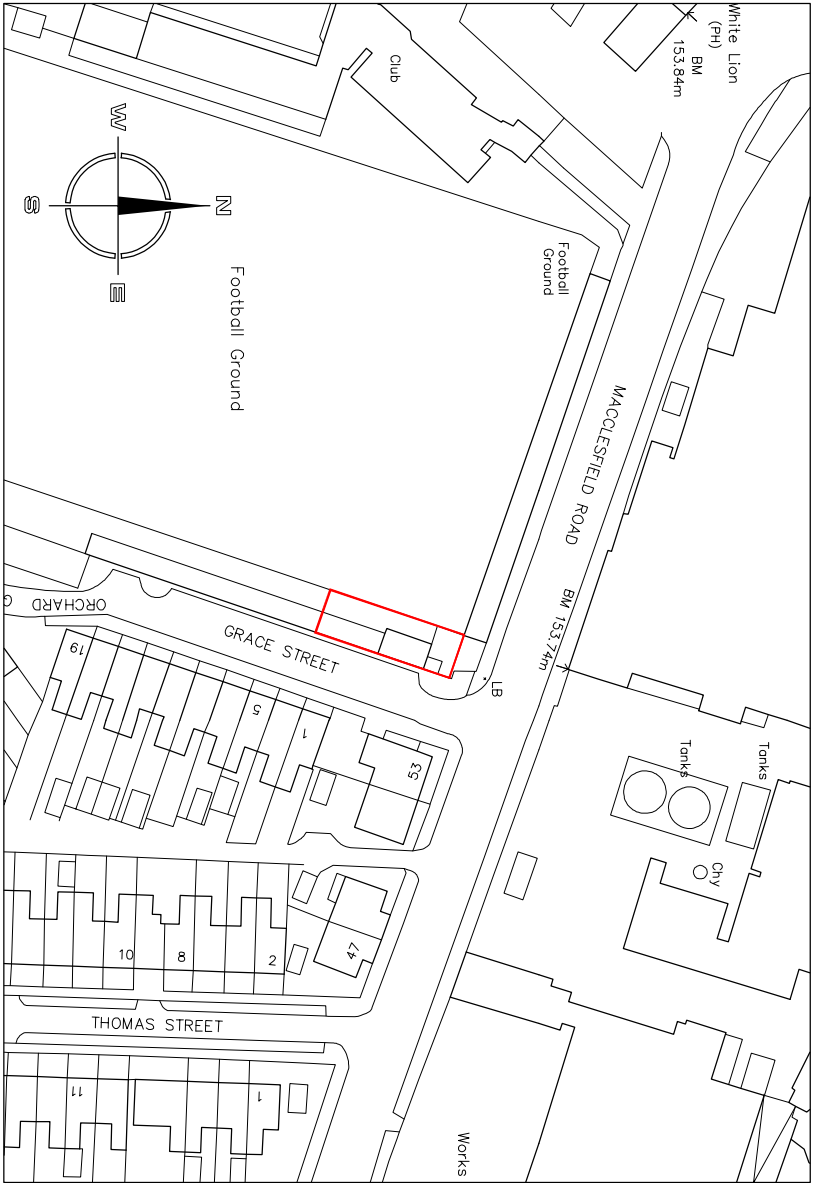



Copyright of this drawing is vested in the Architect and it must not be copied or reproduced without consent. Figured dimensions only are to be taken from this drawing. All contractors must visit the site and be responsible for taking and checking all dimensions relative to their work; the Architect's firm are to be advised of any variation between drawings and site conditions.

CLIENTS ARE ADVISED TO CLARIFY DIMENSIONS WITH THE ARCHITECT PRIOR TO SETTING OUT AND NOT TO SCALE FROM THE DRAWING

Rev.	Drown	Comments	Date
------	-------	----------	------

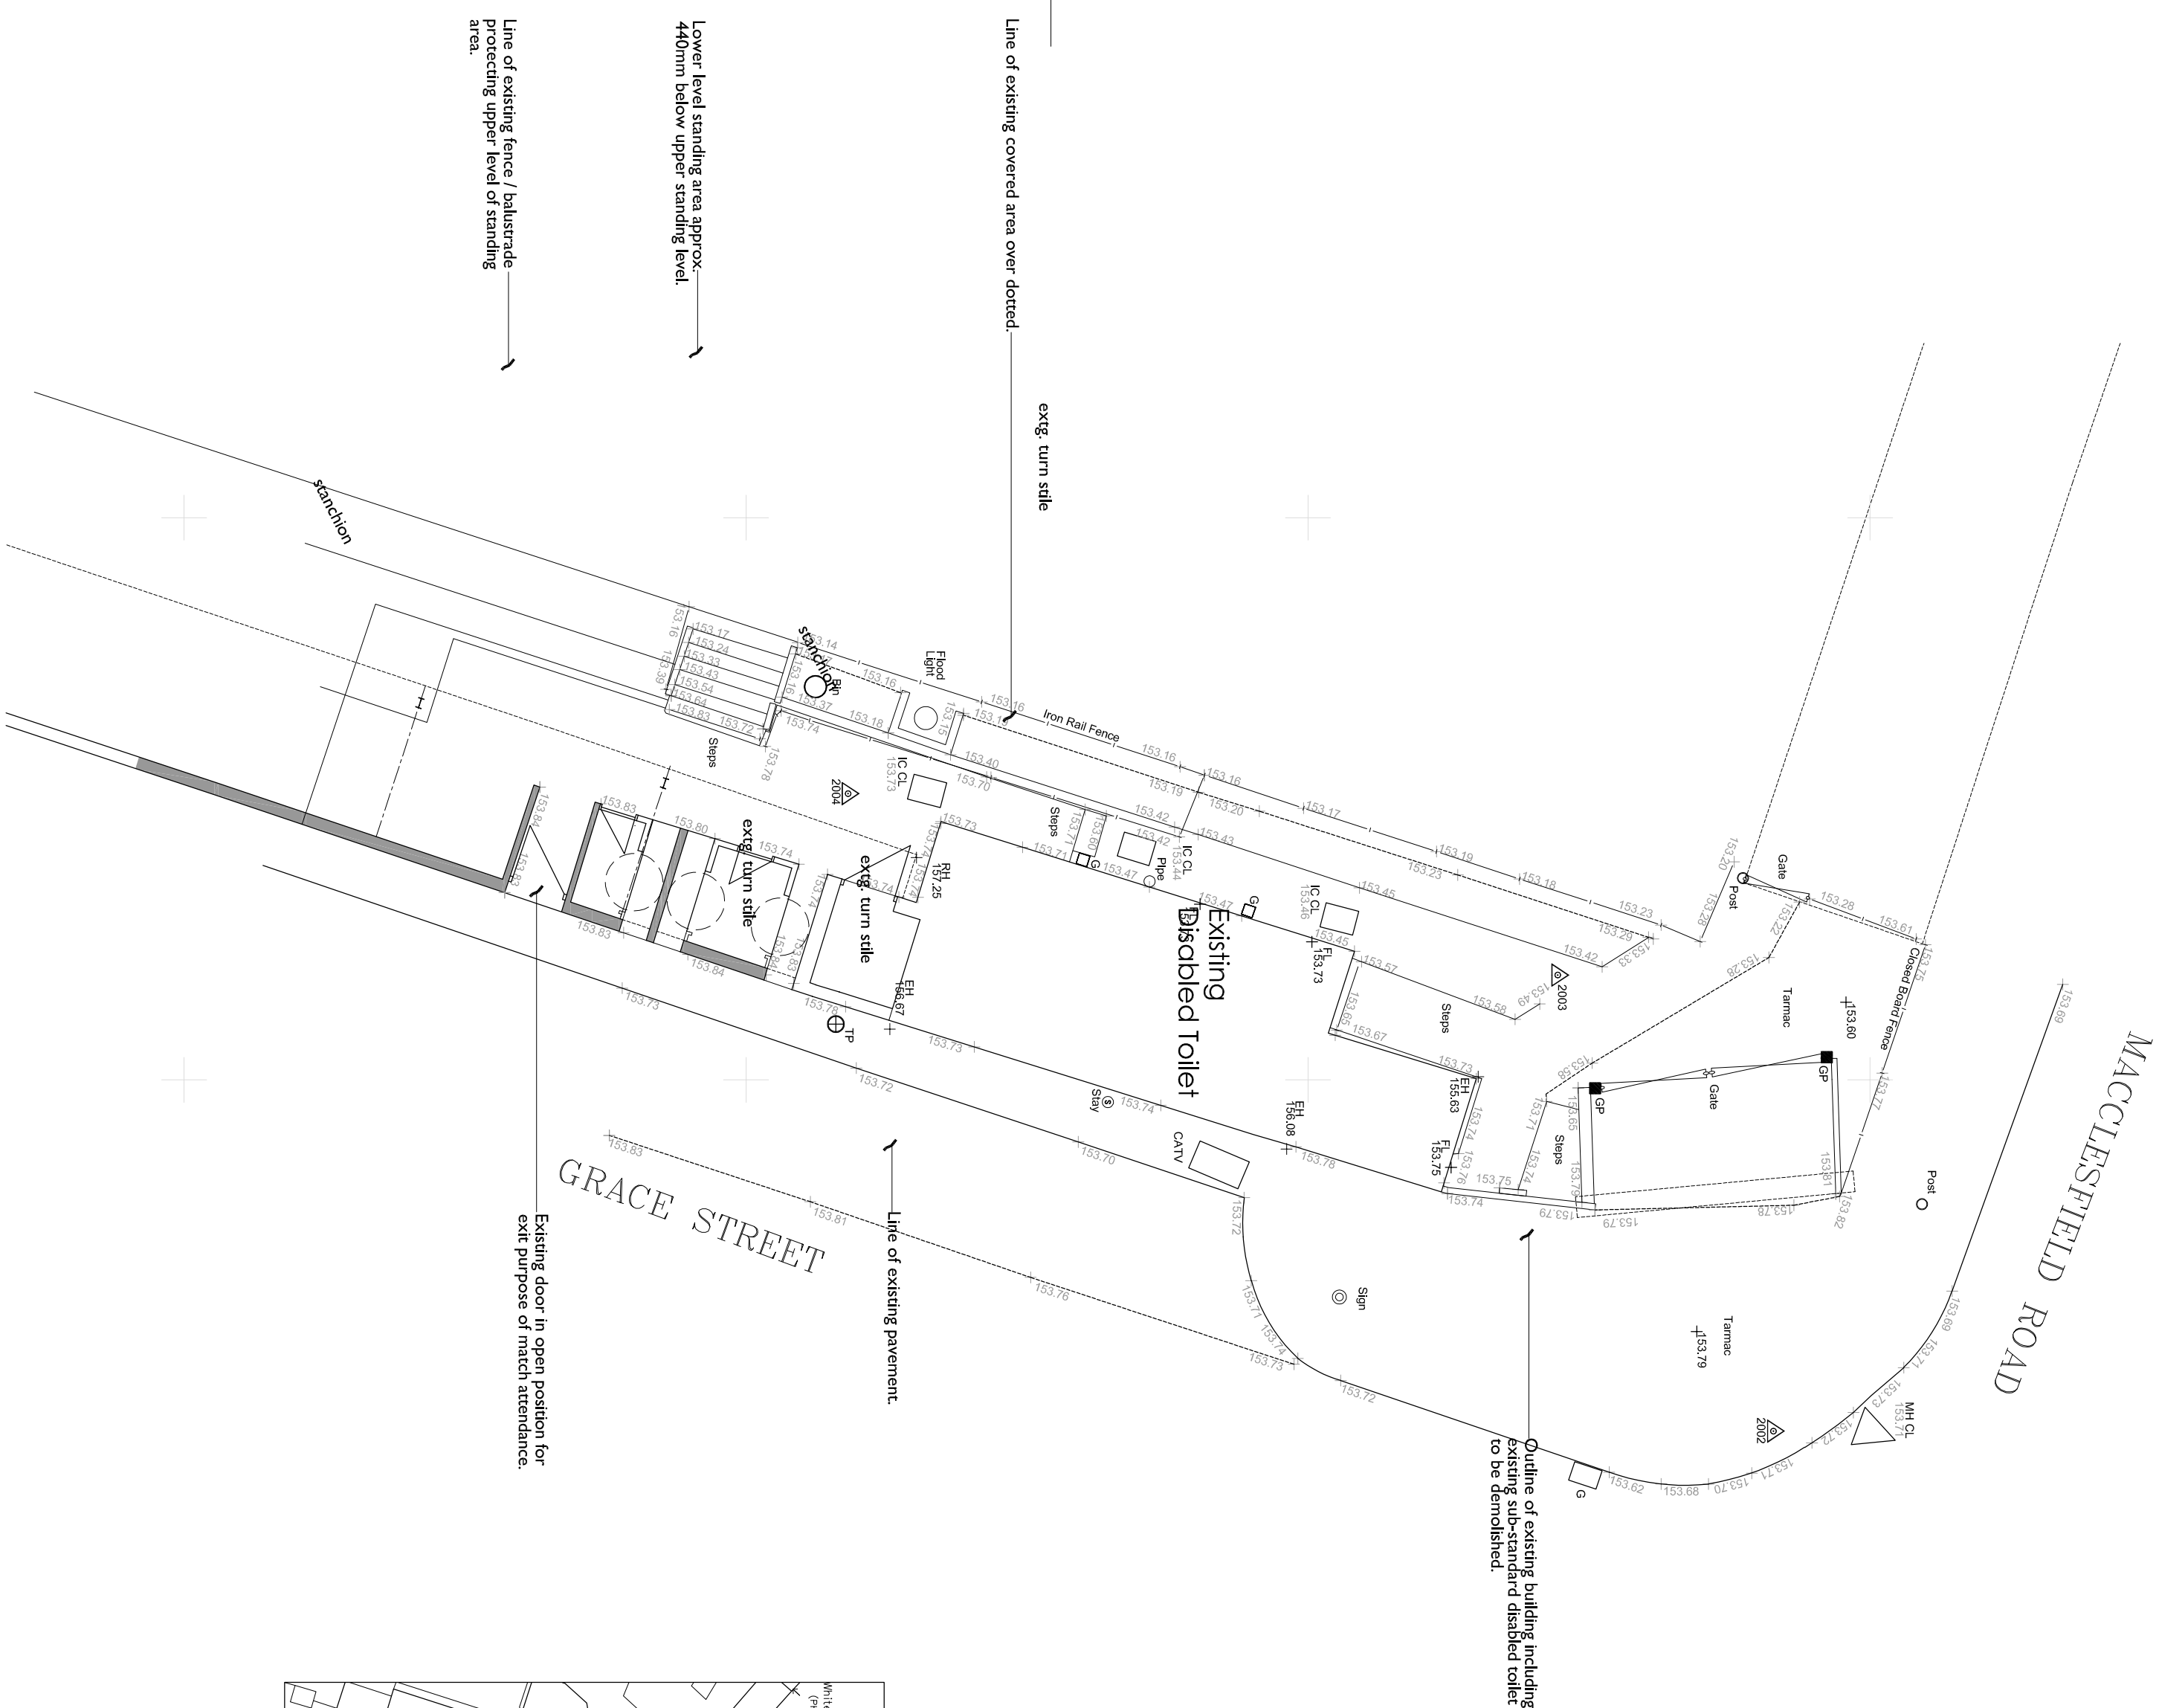

Site location plan scale: 1:1250

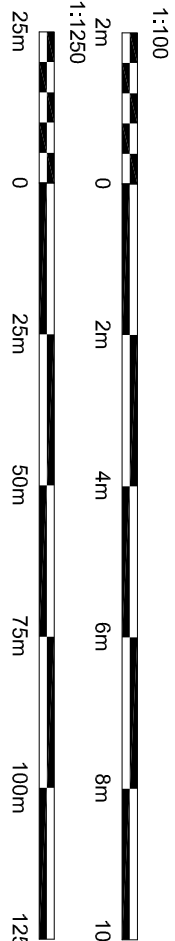

Existing plan of designated area scale: 1:100

Rev

Hewitt & Carr Architects

A: Daisybank House | 17-19 Leek Road | Cheddle | ST10 1JE
T: 01538 756888
E: enquiries@hcarcitects.co.uk
W: www.hcarcitects.co.uk

Client
Leek Town FC

Project	Title
Proposed tea hut, toilets & disabled seating	
Leek Town Football Club, Macclesfield Rd.	
LEEK, Staffordshire, ST13 8LD	
Plans as existing	

Status
Planning

Date **September 2025** Drawn **SM**
Scale @A2 As Shown Checked

Project No. Drawing No.
01501 AL(0)01 Rev